


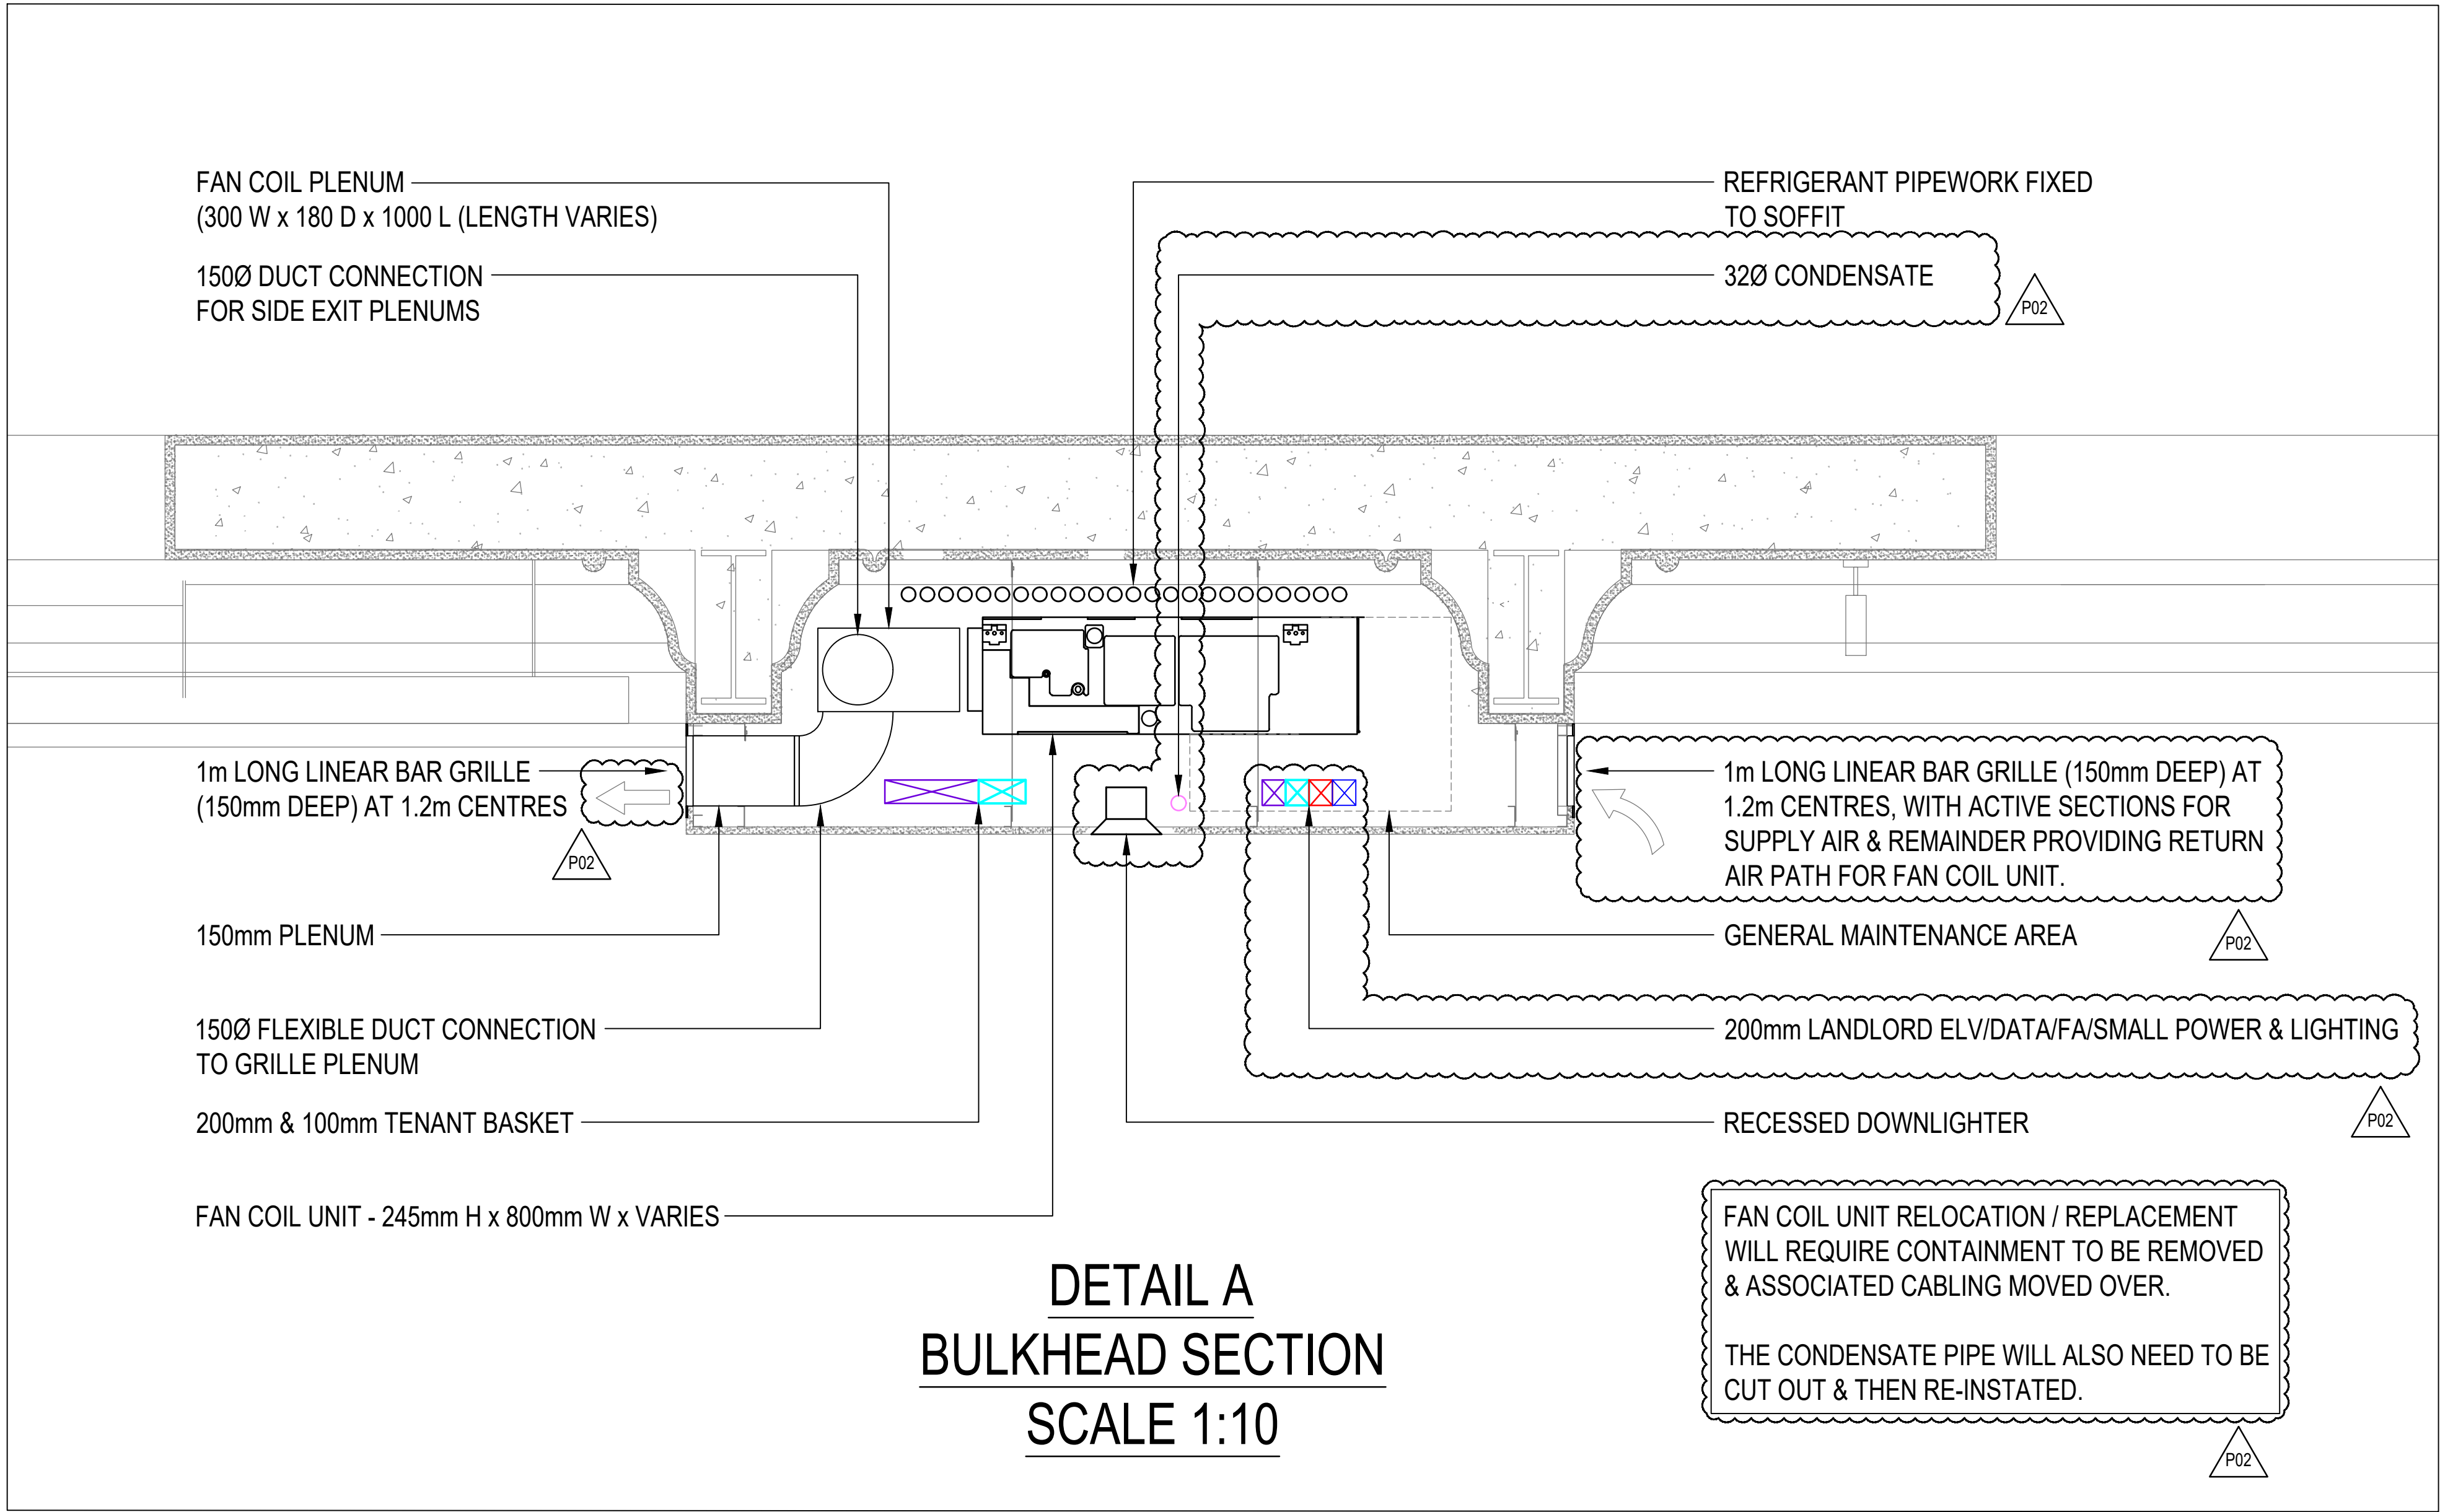

SIZE	MAX AIRFLOW (l/s)	No. 150Ø SPIGOTS	AIRFLOW PER SPIGOT	FCU CONNECTION LENGTH	FCU PLENUM ELEVATION	FCU PLENUM PLAN
20	150	3	50	342		
25	150	3	50	342		
32	158	3	53	342		
40	250	5	50	492		
50	253	5	51	492		
63	350	6	58	792		
80	383	7	55	792		
100	533	9	59	1192		

THIS DRAWING IS FOR INFORMATION ONLY DO NOT SCALE

CDM REGULATIONS			
NORMAL HAZARDS	DATE ADDED	DATE MITIGATED	RISK ASSESSMENT DATE

ABNORMAL HAZARDS	DATE ADDED	DATE MITIGATED	RISK ASSESSMENT DATE

DRAWING SUITABILITY CODES:

S0 - WORK IN PROGRESS
S1 - SUITABLE FOR COORDINATION
S2 - SUITABLE FOR INFORMATION
S3 - SUITABLE FOR REVIEW & COMMENT
S4 - SUITABLE FOR STAGE APPROVAL
S5 - SUITABLE FOR REVIEW & ACCEPTANCE
S6 - SUITABLE FOR PIM AUTHORISATION
S7 - SUITABLE FOR AIM AUTHORISATION
D1 - SUITABLE FOR COSTING
D2 - SUITABLE FOR TENDER
D3 - SUITABLE FOR CONTRACTOR DESIGN
D4 - SUITABLE FOR MANUFACTURE / PROCUREMENT

P02	12.06.24	CONDENSATE PIPE RE-POSITIONED. AIR FLOW ARROWS INDICATED.	DB	BW
P01	04.06.24	ISSUED FOR INFORMATION.	DB	BW
REV	DATE	AMENDMENTS	BY	CHK

FOR INFORMATION

Commercial Services Design Ltd
Unit 5
Woodside Court
Clayton Wood Rise
Leeds
LS16 6RF
Tel: 0113 3223190
Web: www.csdesign.uk.com

CLIENT
G&H BUILDING SERVICES

PROJECT
SUNLIGHT HOUSE
LITTLE QUAY STREET
MANCHESTER M3 3HP

TITLE
MECHANICAL & ELECTRICAL SERVICES
TYPICAL BULKHEAD DETAIL

STATUS: S2 - SUITABLE FOR INFORMATION	
SCALE @ A1: 1:10	CSD REF: CSD 1298
DRAWN: KM	ENGINEER: DB
STARTED: JUN '24	ISSUED: JUN '24
CHECKED: DB	APPROVED: BW
DRAWING NO: 1298-CSD-XX-XX-DR-ME-0001	REV: P02
Project-Originator-Volume-Level-Type-Discipline-Classification-Number	

This drawing is the property of Commercial Services Design Ltd. Copyright is reserved by them and is based on the assumption that it is to be used without other study or in conjunction with other drawings of Commercial Services Design Ltd. It is not to be used for any other purpose. It is not to be used in conjunction with any other drawings. 