
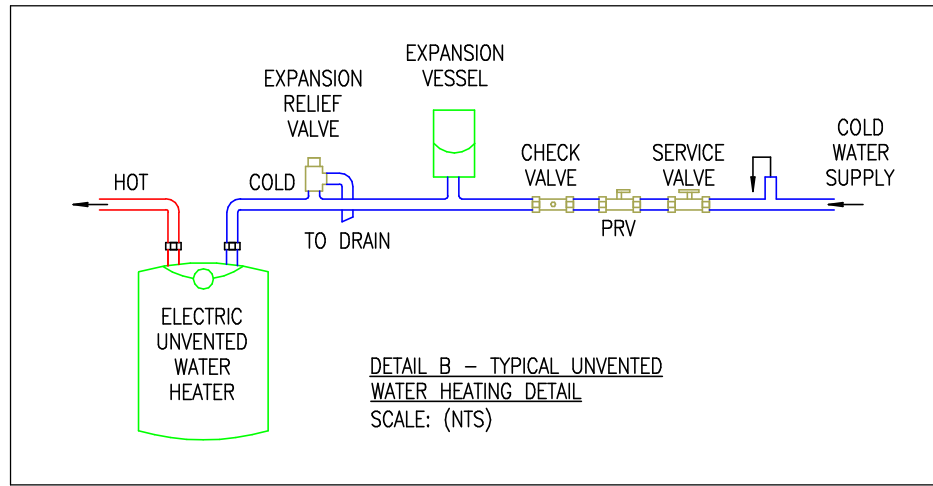
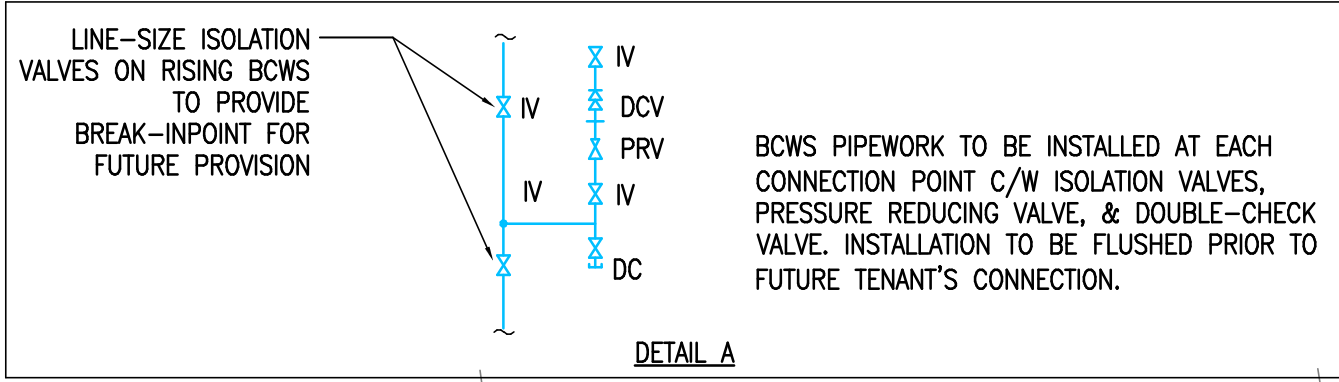
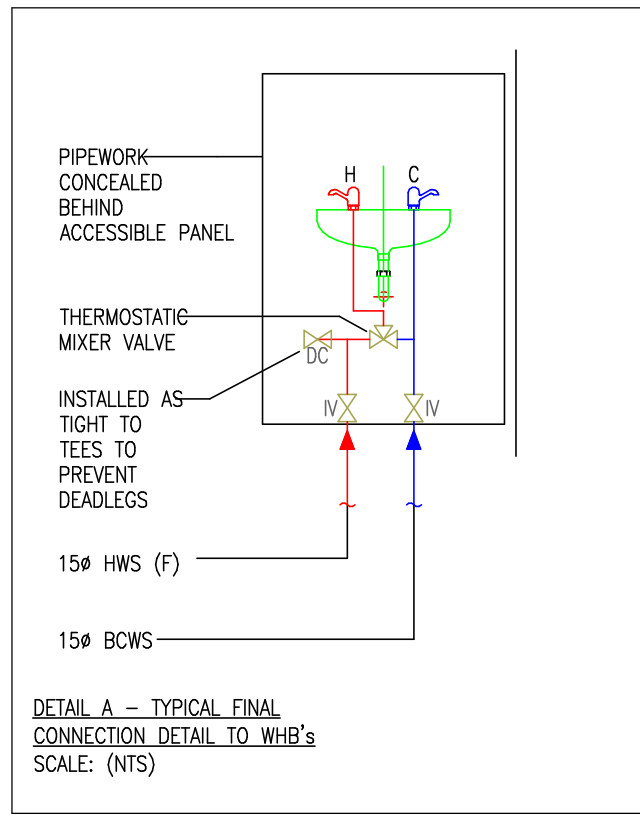


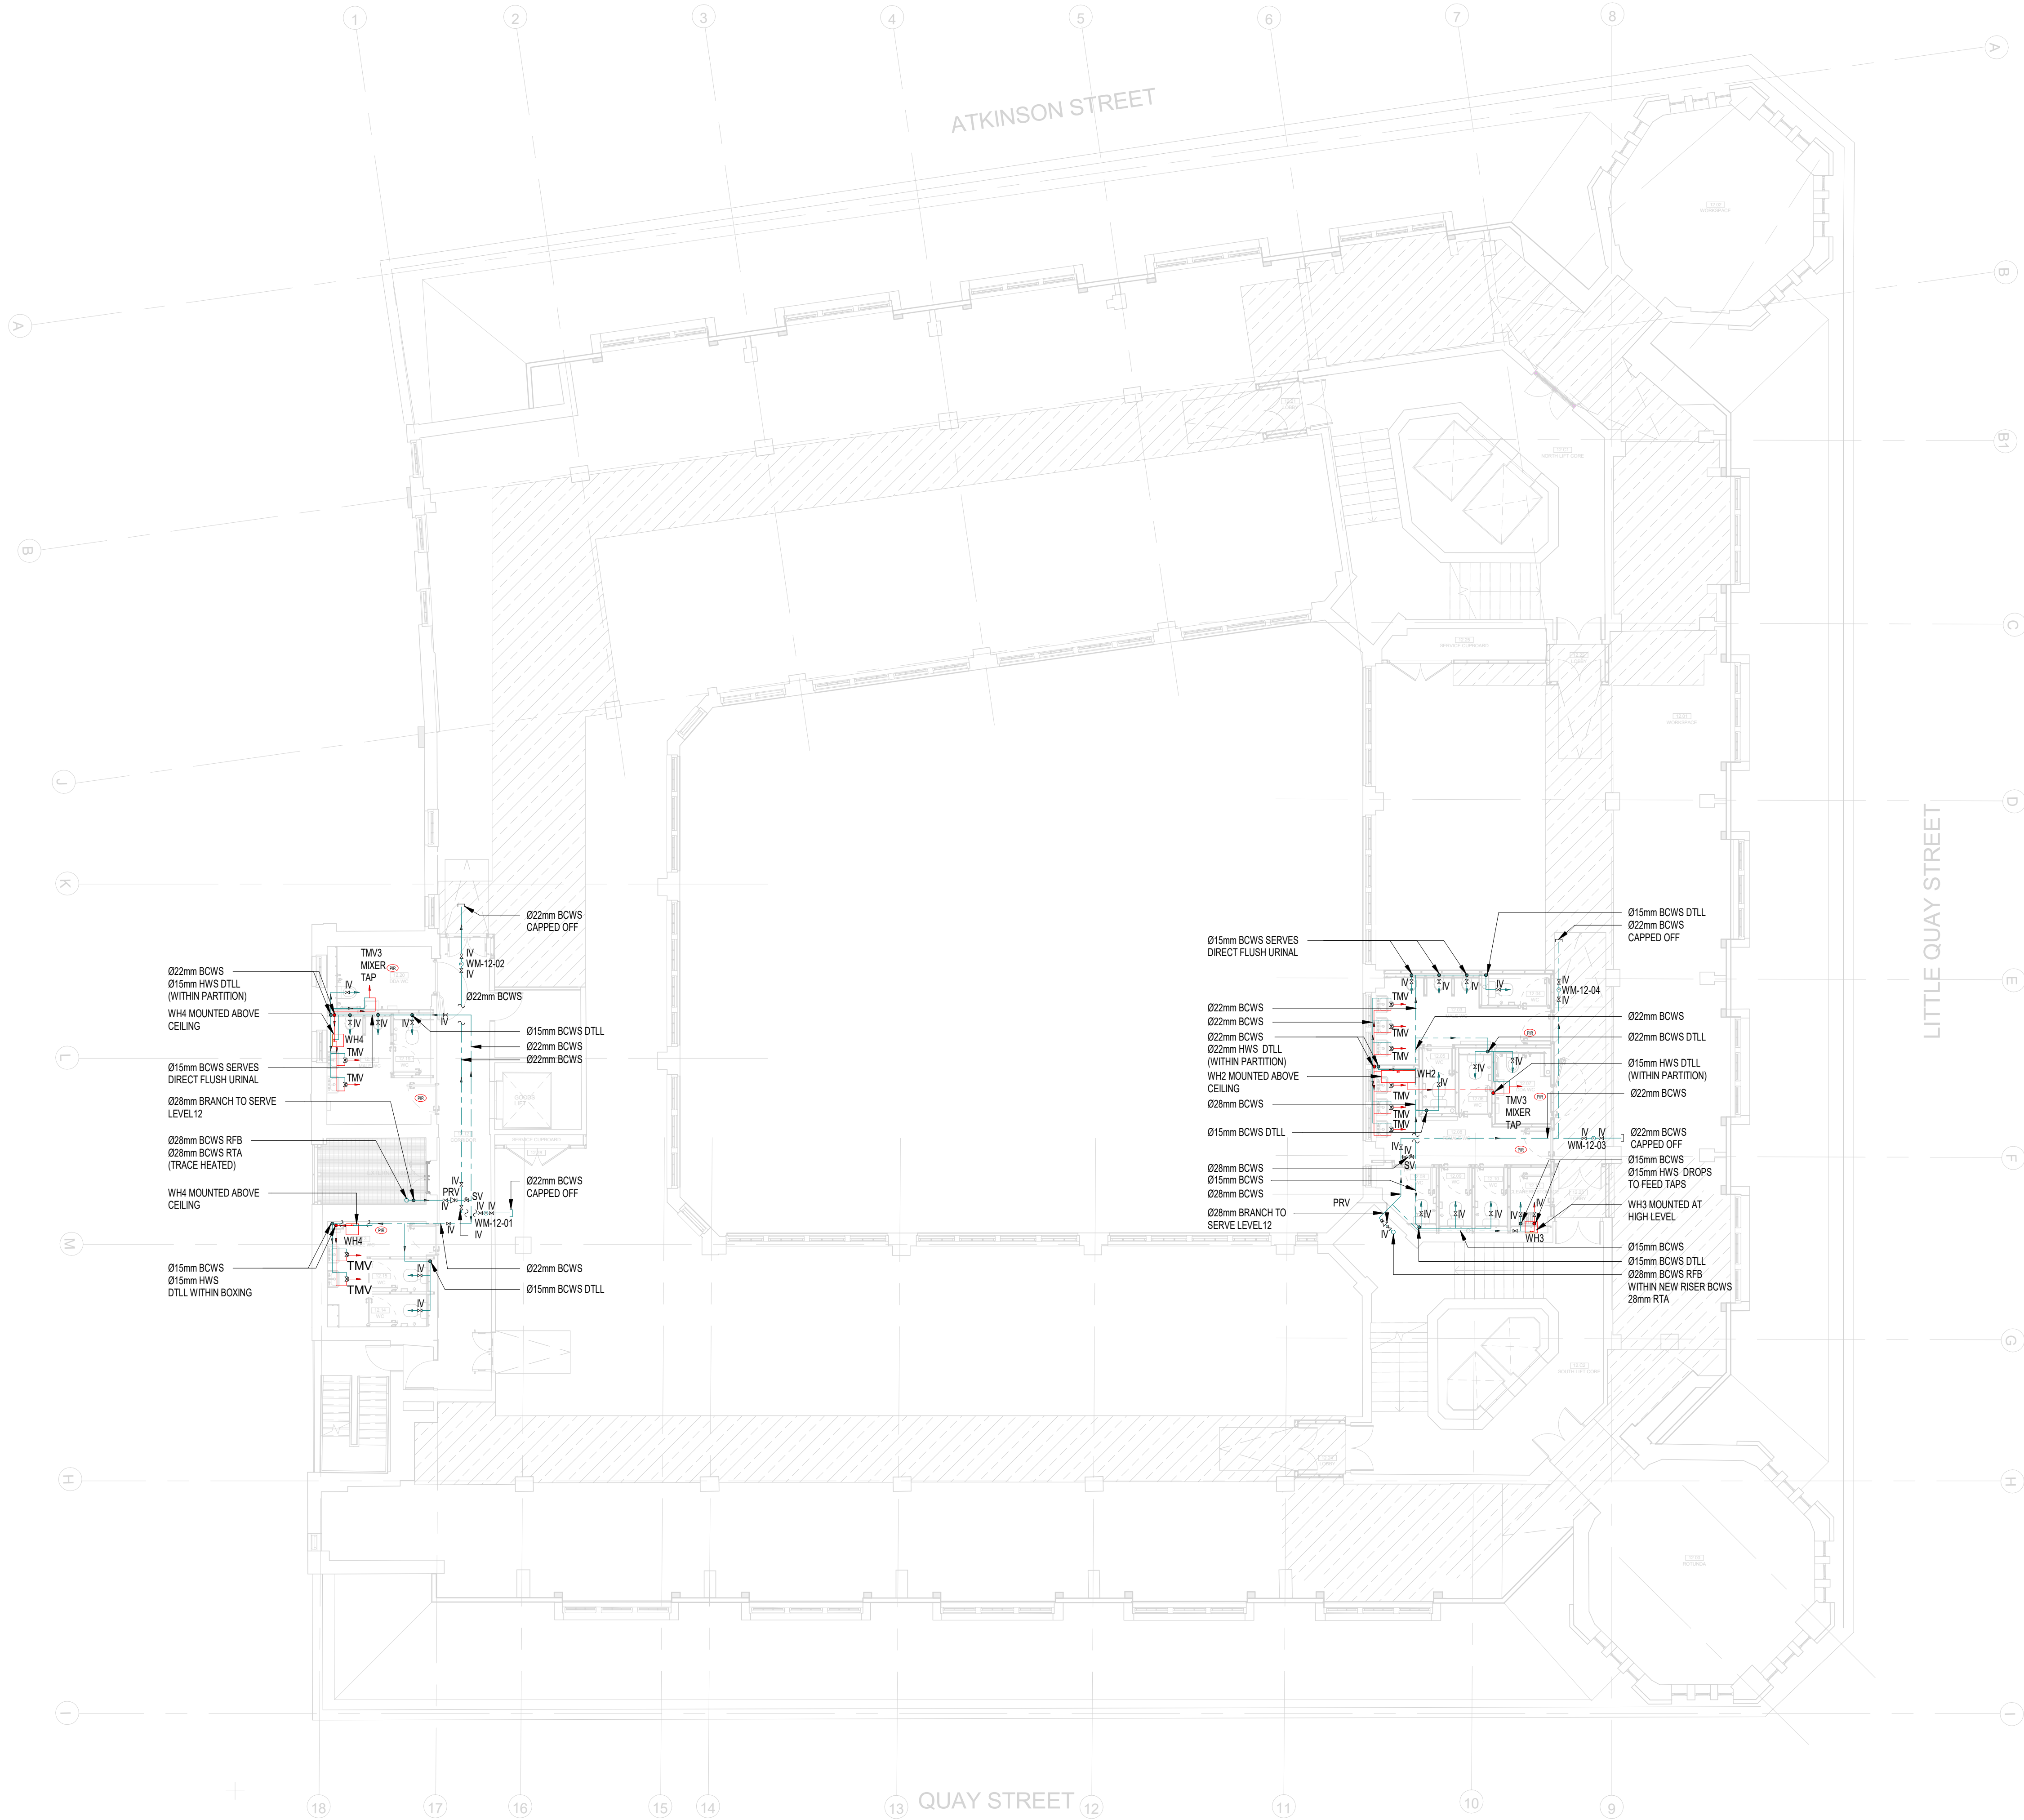

1 MECHANICAL SERVICES DOMESTIC WATER LAYOUT LEVEL 12
1 : 100

THIS DRAWING IS FOR INFORMATION ONLY DO NOT SCALE

CDM REGULATIONS

NAME	DATE	DATE	DATE
ISSUED	REVISED	INITIATED	ASSESSMENT

DOMESTIC WATER SUPPLY NOTES:

- DRAWING TO BE READ IN CONJUNCTION WITH SPECIFICATIONS & SCHEMATICS.
- REPORT ANY DISCREPANCIES TO THE DRAWING ORIGINATOR IMMEDIATELY.
- ALL DIMS ARE IN MM UNLESS STATED OTHERWISE.
- DOMESTIC SERVICES SHALL COMPLY WITH BS EN 806: CODE OF PRACTICE FOR THE INSTALLATION OF WATER SUPPLY SYSTEMS.
- SUITABLE SHORT-LOW PREVENTION MUST BE PROVIDED.
- ALL DOMESTIC PIPEWORK SHALL BE COPPER TO BS EN 1057 (FORMALLY TABLE X).
- ALL FINAL CONNECTIONS TO BE 15MM UNLESS STATED OTHERWISE.
- ALL FINAL CONNECTIONS SHALL BE COMPLETE WITH FINAL SERVICE VALVE.
- FLOW RESTRICTORS SHALL BE FITTED TO ALL TAPS TO ACHIEVE FLOW RATES DETAILED IN THE ARCHITECT'S N13 SPECIFICATION.
- TMV'S (THERMOSTATIC MIXING VALVES) SHALL BE PROVIDED TO ALL WASH BASINS. APPLIANCES WITHOUT TMV'S SHALL HAVE WARNING NOTICES TO INFORM USERS THAT WATER IS HOT AND MAY SCOLD.
- ALL LOW POINTS SHALL BE PROVIDED WITH DRAIN COCKS.
- PIPEWORK SHALL BE THERMALLY INSULATED, EXCEPT ON EXPOSED FINAL CONNECTIONS, WITH VAPOUR BARRIERS FOR COLD SERVICES.
- ANY EXTERNAL PIPEWORK SHALL BE TRACE HEATED.
- ALL METERS SHALL BE REMOVED DURING FLUSHING & REPLACED WITH STOP PLUGS.
- ALL PIPEWORK SHALL BE BORED IN.
- VALVES LOCATED ABOVE SOLID CEILINGS SHALL BE PROVIDED WITH SUITABLE ACCESS.
- ALL PENETRATIONS OF FIRE COMPARTMENTS SHALL BE SUITABLY TREATED AND SEALED.
- KITCHENETTE & TEAPOINT CONNECTIONS SHALL BE TERMINATED WITHIN 1M OF FINAL APPLIANCE, WITH FINAL CONNECTION BY OTHERS.

LEGEND:

- BOOSTED COLD WATER SERVICE (BCWS)
- MAINS COLD WATER SERVICE (MCWS)
- HOT WATER FLOW (HWS F)
- HOT WATER RETURN (HWS R)
- CATS
- SPRINKLER MAIN
- TRACE HEATING
- ISOLATION VALVE
- PRESSURE REDUCING VALVE
- TEMPERATURE SENSOR
- PUMP
- DRAIN COCK
- DOUBLE CHECK VALVE
- METER
- SAFETY RELIEF VALVE
- NON RETURN VALVE
- EXPANSION BELLOWS
- ANCHOR POINTS
- PRESSENCE DETECTOR
- BALL VALVE
- FLUSHING VALVE
- PRESSURE GAUGE
- BMS BUILDING MANAGEMENT SYSTEM
- AARV AUTOMATIC AIR VENT
- TPG TEMPERATURE / PRESSURE GAUGE
- TPRV TEMPERATURE / PRESSURE RELIEF
- LBV VALVE LEVER BALL VALVE
- LSV LOCKSHIELD VALVE
- TS TEMPERATURE SENSOR
- DF WATER FOUNTAIN (DRINKING)
- WB WATER BOILER
- DW DISHWASHER
- WM WASHING MACHINE
- TBV THERMAL BALANCING VALVE
- MI ICE MACHINE
- FC FUME CUPBOARD
- DS DOCKING STATION
- WB WATER BOILER
- FS FLOW SWITCH
- SV SOLENOID VALVE
- DTLL DOWN TO LOW LEVEL
- WATER HEATER

REV	DATE	ISSUED FOR COMMENT & APPROVAL	SB	SH
		AMENDMENTS	BY	CHK

FOR COMMENT & APPROVAL

Commercial Services Design Ltd
Unit 5
Woodside Court
Clayton Wood Rise
Leeds
LS15 8HF
Tel: 0113 3223190
Web: www.csdesign.co.uk

G&H
GROUP OF COMPANIES

G&H BUILDING SERVICES

PROJECT
SUNLIGHT HOUSE
LITTLE QUAY STREET
MANCHESTER M3 3HP

MECHANICAL SERVICES DOMESTIC WATER
LAYOUT LEVEL 12

SCALE: 1:100	CDR REF: CSD 1298
--------------	-------------------

DRAWN: MW	ENGINEER: DB
-----------	--------------

STARTED: MAY 24	ISSUED: JULY 24
-----------------	-----------------

SUPERVISOR: DB	APPROVED: BW
----------------	--------------

1298-CSD-XX-12-DR-M-5313 P01

ARCHITECTURE IS BASED ON ANOMALY DESIGN
ARCHITECTS DRAWING NO. SUH-AND-PO-12-GR-A-05112
(031) LEVEL 12 PLAN
PROJECTED 01.08.2024