


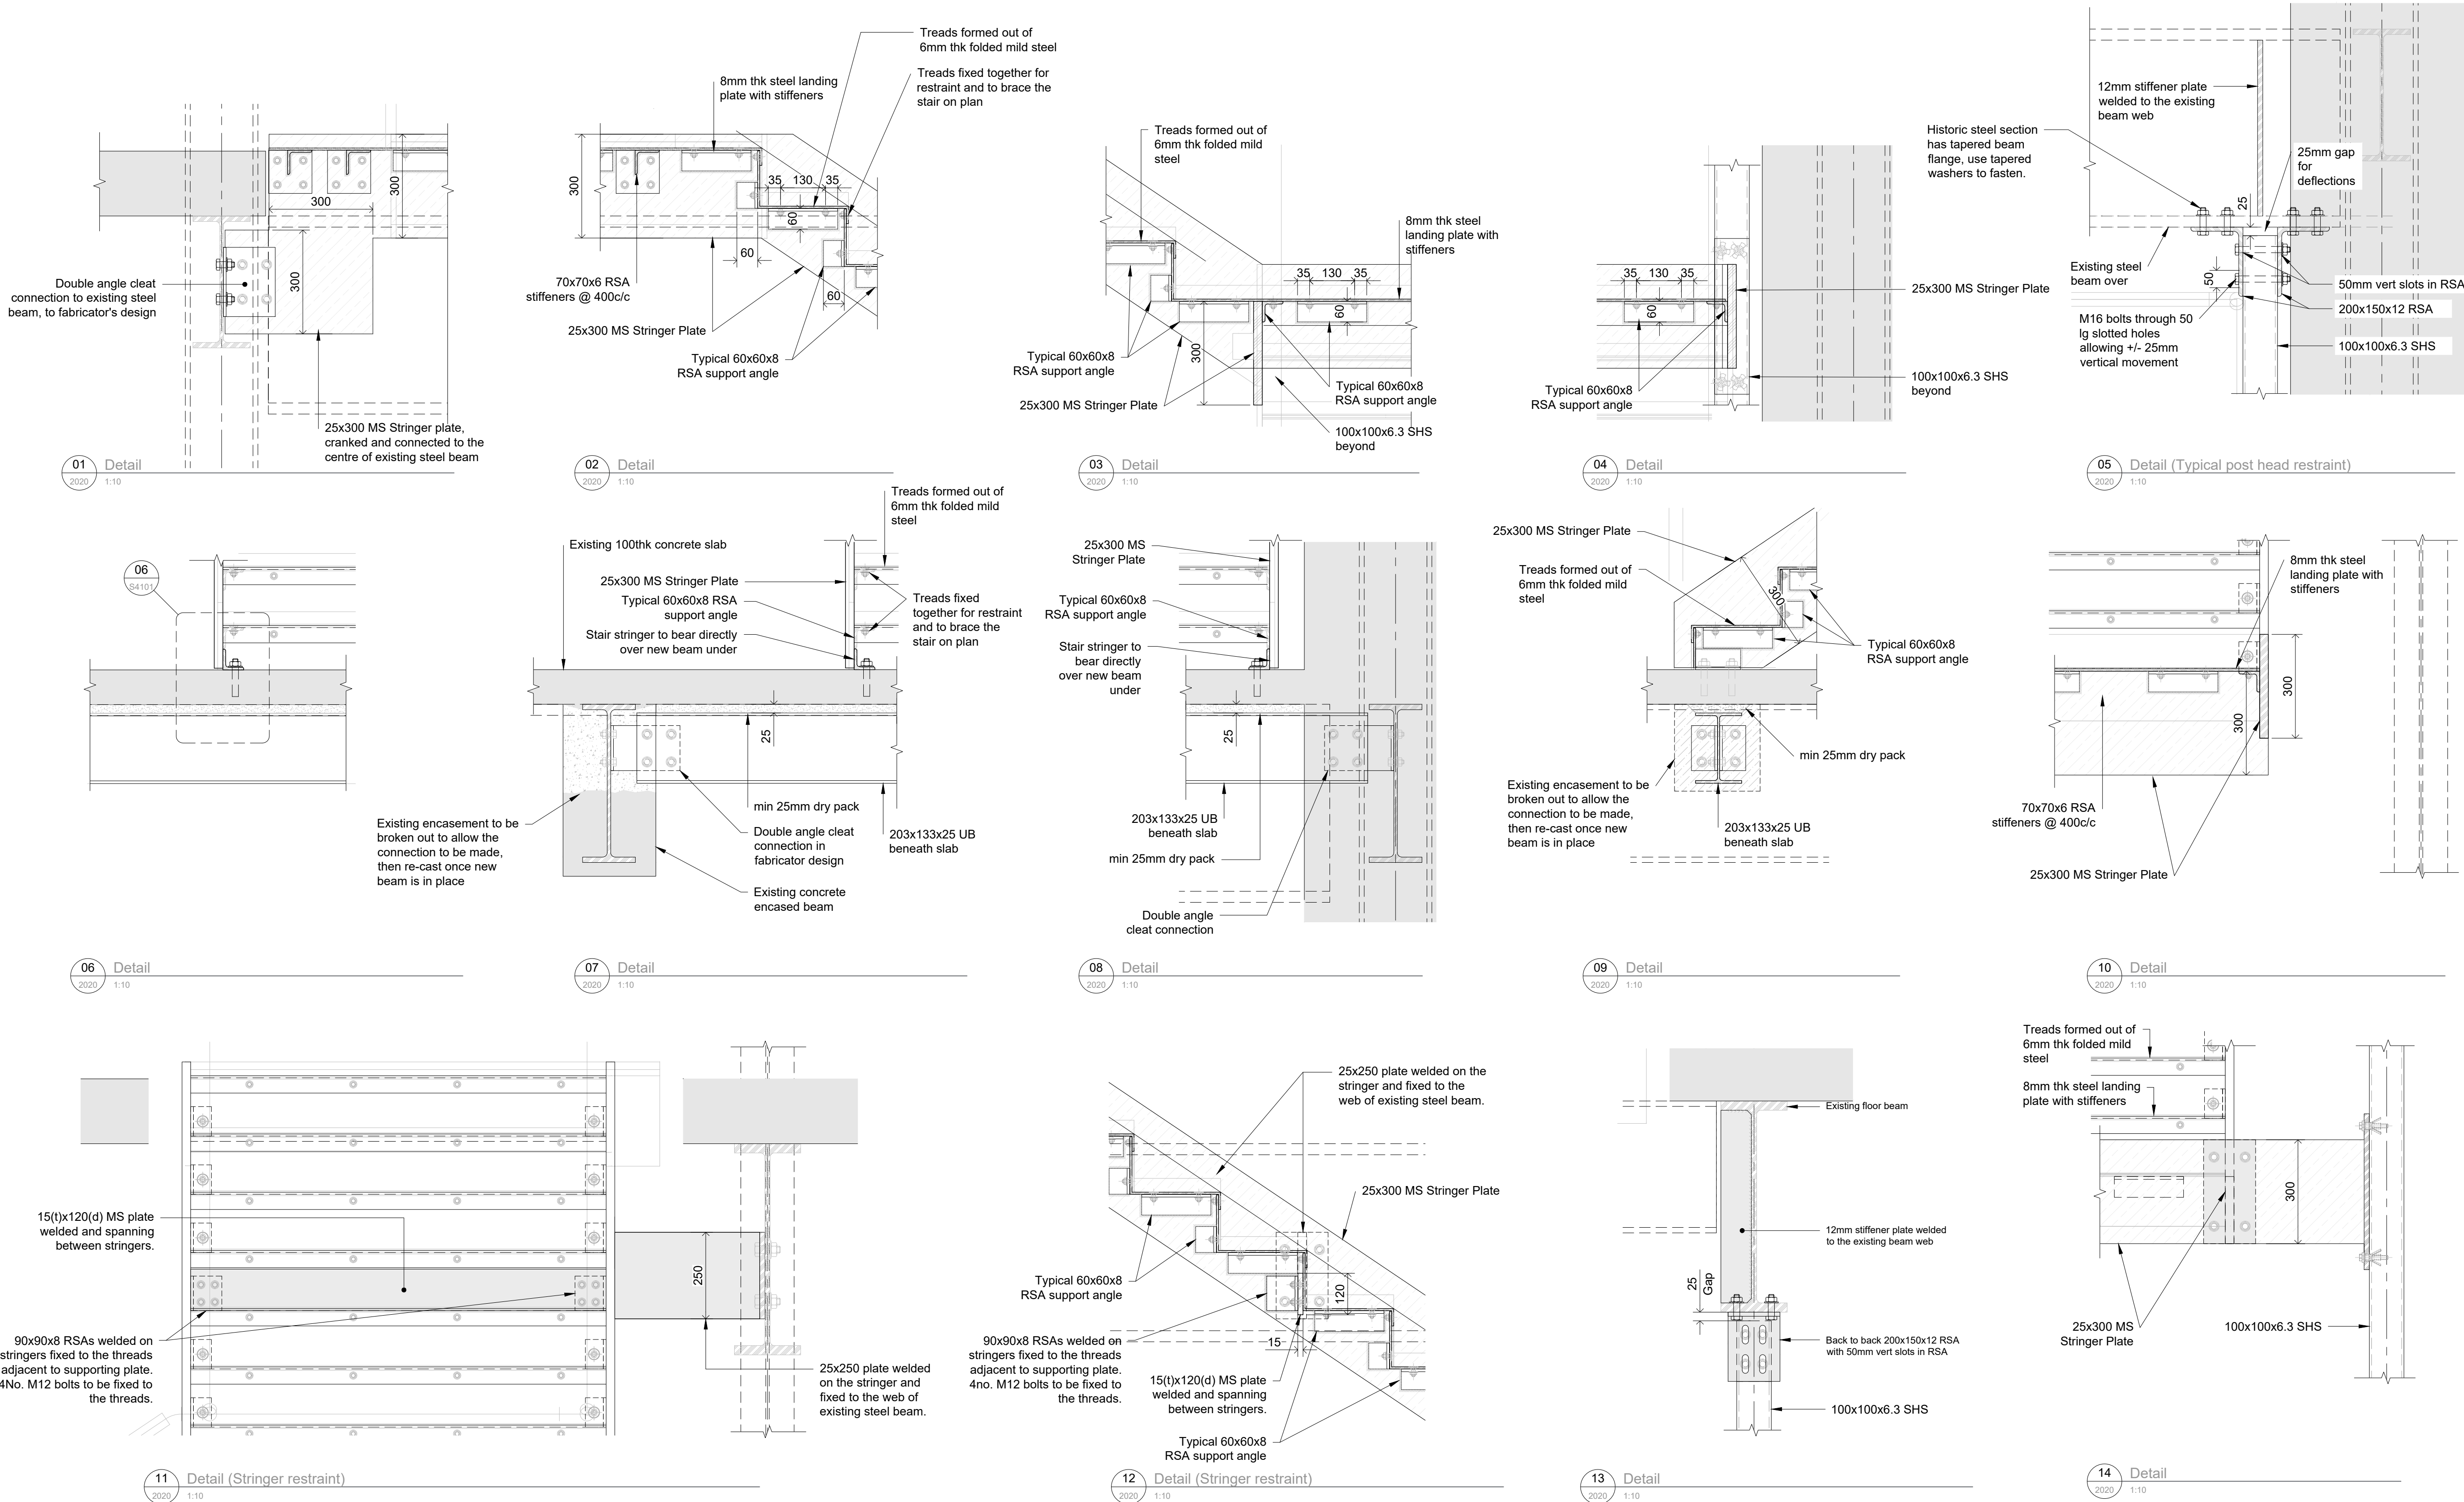

General Notes

1. This drawing is to be read in conjunction with all relevant architects & engineers drawings & specifications.
2. The contractor is to be responsible for all dimensions & for the correct setting out of the works on site.
3. Do not scale from this drawing.

Note:

Refer to architectural drawings for steel setting out.

Steel-to-steel connection to contractor's design. Connection intent as per details in EOC drawing SUN-EOC-V1-ZZ-DR-S-4101.

Steel-to-Steel connections to be designed with the following forces:

Shear Force V = +/- 50kN

All existing structural beam and slab sizes are based on archive drawings and are shown for information purposes only. Sizes shown on these drawings should not be used for design purposes by other consultants or sub-contractors without their own accompanying surveys or site measurement to confirm.

All existing beams & columns are shown indicatively in approximate positions. The Contractor is to allow for site measurement of existing structure where dimensions of proposed structures are dictated by the position of existing. Under no circumstances should dimensions be taken from this drawing for the purposes of fabrication.

C01	24/07/24	ASM	JS	Issued for Construction
P03	15/09/23	ASM	JS	Stage 04 issue
P02	08/09/23	ASM	JS	For Information
P01	28/03/23	ASM	JS	For Information
Rev	Date	By	Chkd	Description

Eckersley

O'Callaghan

London Office 9th Floor, 236 Gray's Inn Rd, London WC1X 8HB

+44 (0) 20 7354 5402 eocengineers.com

Project Title

Sunlight House

Drawing Title

Staircase Details

Project Number	Scale
22222	1:10 [A1]
Drawn By	Date
ASM	Nov 2022
Drawing Suitability	Version
A1 - For Construction	
Drawing Number	Revision
SUN-EOC-V1-ZZ-DR-S- 4010	C01