



MyLahore - Manchester

Issue 01 - 22/10/2024






Sign 01 - Totem with Internally Illuminated Header
1No. Internally illuminated Built up logo, manufactured from 2.5mm aluminium rim, with 2.5mm aluminium returns at 30mm deep finished RAL 9005 Black.
Faces to be 5mm Opal 050 acrylic with digitally printed display.
All to be fixed over laser cut and formed 2.5mm aluminium back panel with welded returns at 150mm deep. Finished RAL 9005 Black.
Secured over fabricated 50x50x3mm internal steel framework & baseplate, with 10mm white foamex lighting sheet housed inside.

All to be secured onto 200mm sq post (at 6000mm length, finished Black RAL 9005)

Internally illuminated via LED's
Scale: 1:25

Height from ground to underside of sign 5151mm approx.

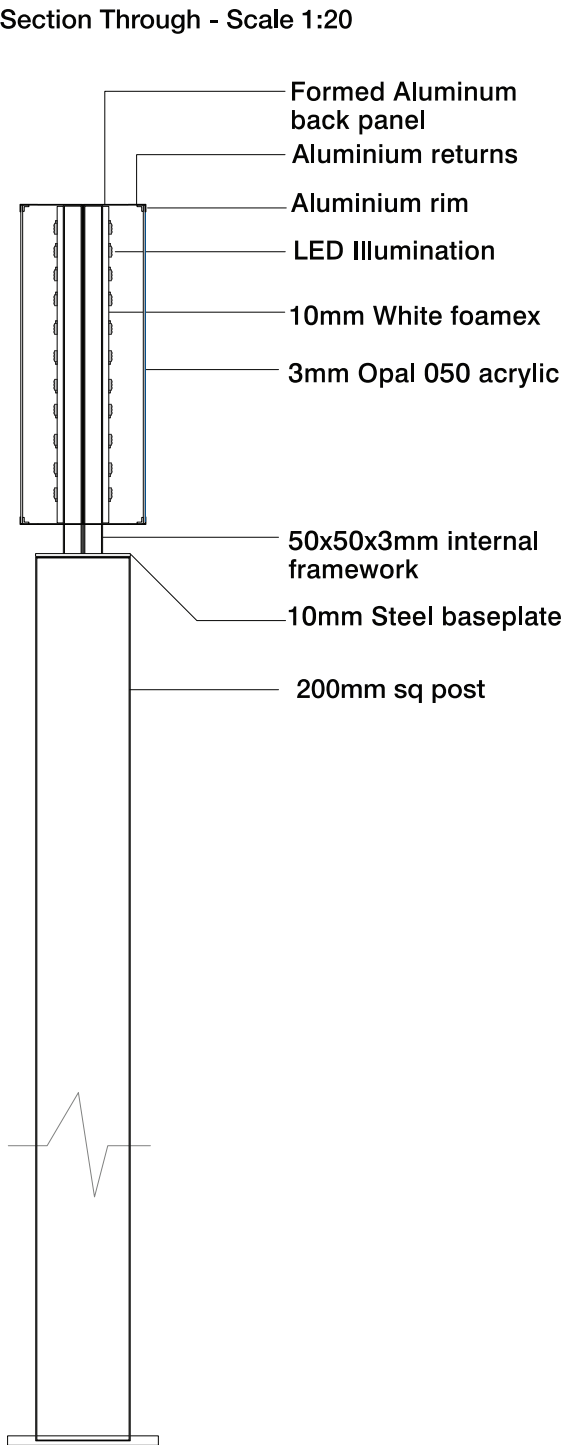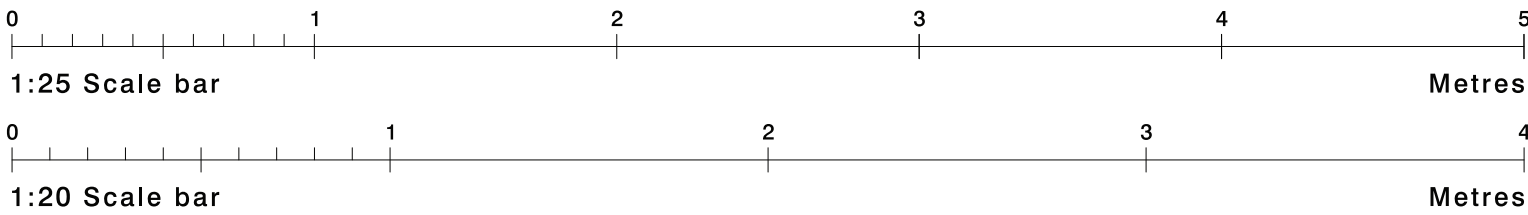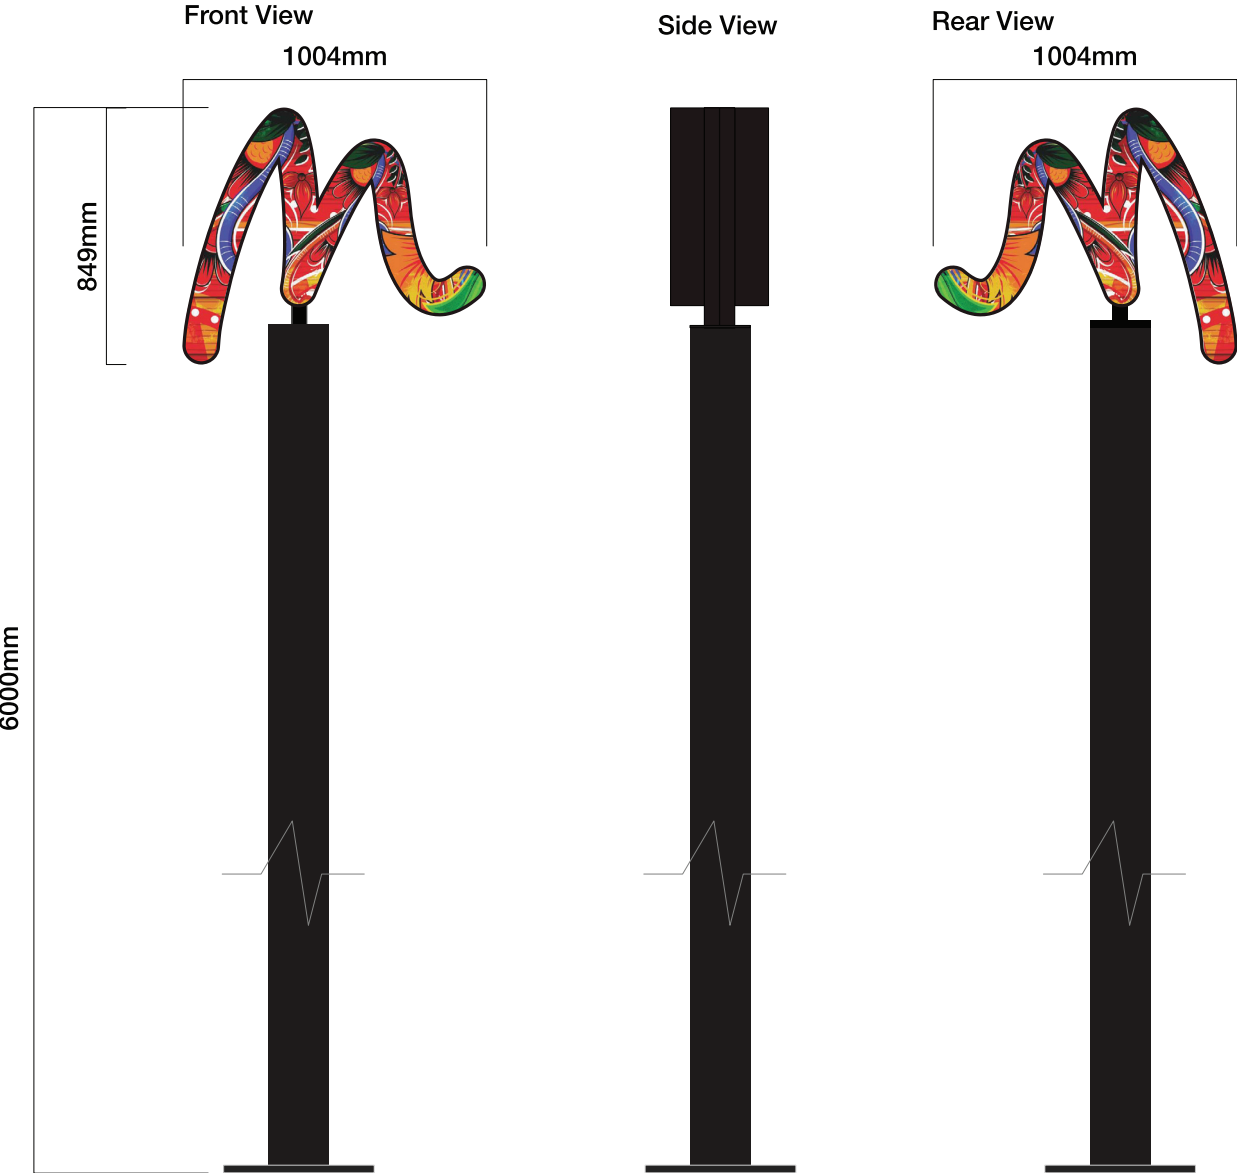

Site
MyLahore
Manchester

Job Number
143943A Page 2

Drawing Location
W:\Sales\MyLahore

Scale
as shown @ A3

Issue / Rev
Issue 01

Drawn By
PP

Checked By
BF

Sales Rep
MPB

Date
14/10/2024



BUTTERFIELD SIGNS LTD
174 Sunbridge Rd
Bradford
West Yorkshire
BD1 2RZ
Tel: 01274 722244
Fax: 01274 848996
Web: www.butterfieldsigns.co.uk

Proposed



Existing



Site
MyLahore
Manchester

Job Number
143943A
Page 3
Drawing Location
W:\Sales\MyLahore

Scale
as shown @ A3
Issue / Rev
Issue 01

Drawn By
PP
Checked By
BF

Sales Rep
MPB
Date
14/10/2024




BUTTERFIELD SIGNS LTD
174 Sunbridge Rd
Bradford
West Yorkshire
BD1 2RZ
Tel: 01274 722244
Fax: 01274 848996
Web: www.butterfieldsigns.co.uk

Proposed External Map

Scale - 1:1250

01 Totem with Internally Illuminated Header

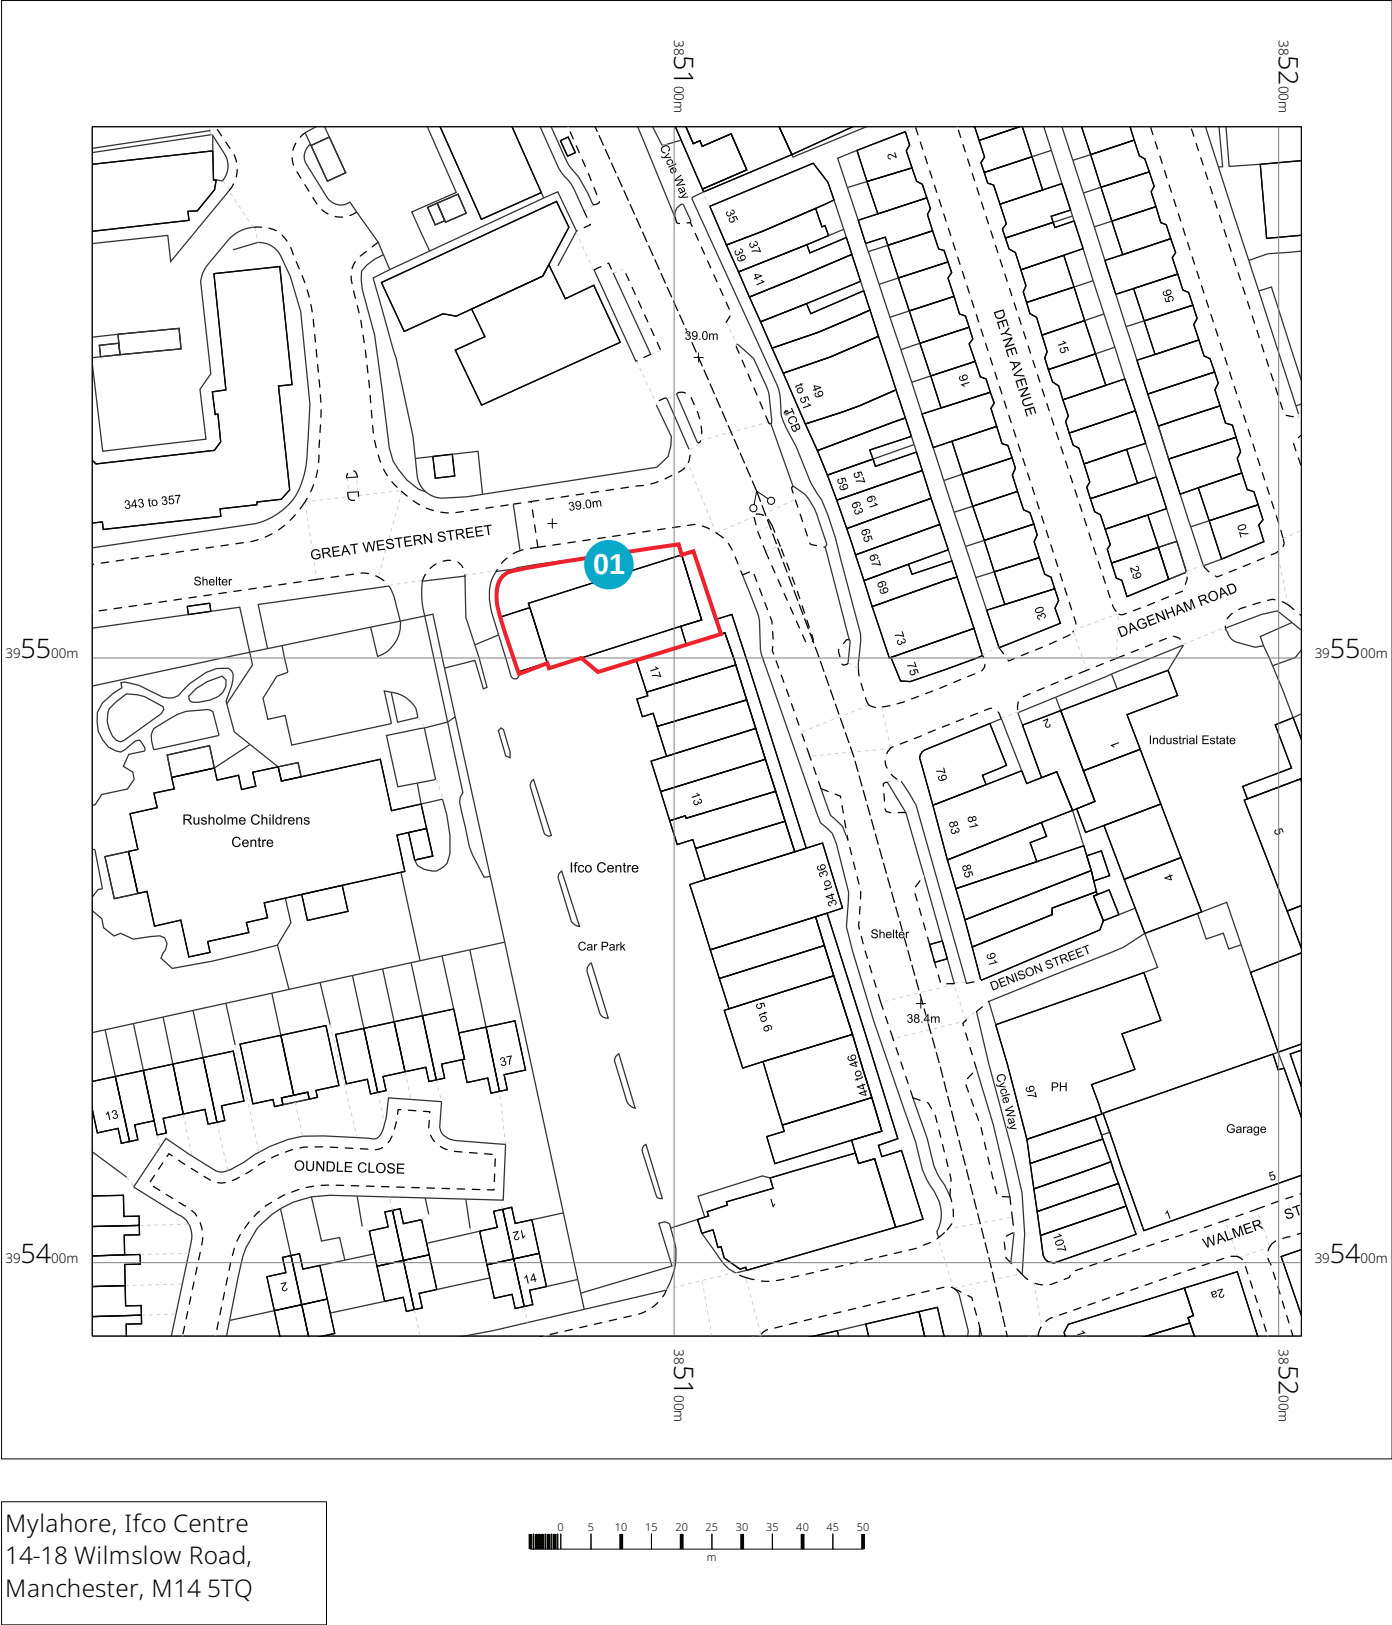

Site
MyLahore
Manchester

Job Number
143943A
Page 4
Drawing Location
W:\Sales\MyLahore

Scale
as shown @ A3
Issue / Rev
Issue 01

Drawn By
PP
Checked By
BF

Sales Rep
MPB
Date
14/10/2024



BUTTERFIELD SIGNS LTD
174 Sunbridge Rd
Bradford
West Yorkshire
BD1 2RZ
Tel: 01274 722244
Fax: 01274 848996
Web: www.butterfieldsigns.co.uk