## 12 Cross Street Elevation

Scale: 1:25@A1

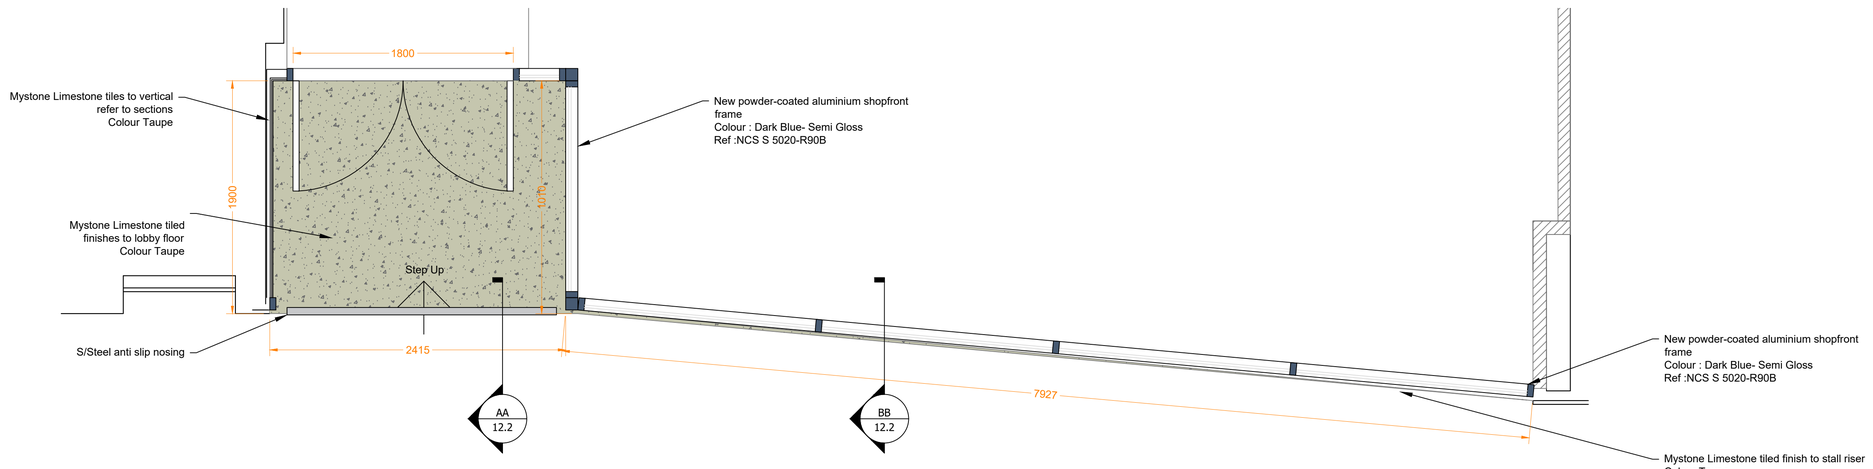


CROSS STREET (PAVEMENT)

## 12.1 Shop Front Plan

Scale: 1:25@A1

| REVISION | DATE | DETAILS |
|---|---|---|

PROJECT

Unit EE Manchester Arndale
(3-5 Cross Street) Manchester

JOE & THE JUICE

FLOOR

External

DRAWING TITLE

Shop front Plan & Elevation

| SCALE | PAPER SIZE |
|---|---|
| 1:50 | A1 |
| DRAWING NUMBER | REVISION |
| 7014-12.1 | E |
| DRAWN BY | DATE |
| SE | August 2024 |

STATUS

L1

designtime
adt@adesigntime.com
www.designtime.uk.com
2-Work, 7 Cutler Mill
Tileyard North WF1 5FY