

All dimensions are in millimetres unless stated otherwise. No dimensions to be included on site prior to construction.


Any discrepancies between drawings and site conditions are to be reported to the contract manager.

This drawing is to be read in conjunction with all relevant Structural, Mechanical & Electrical Engineers drawings and specifications.

© COPYRIGHT
This drawing is issued in Obi Property Ltd and no licence or assignment of any kind has been, or is, granted to any third party whether by provision of copies or originals of the drawings or otherwise unless otherwise agreed in writing.



Scale: 1:200 @ A3

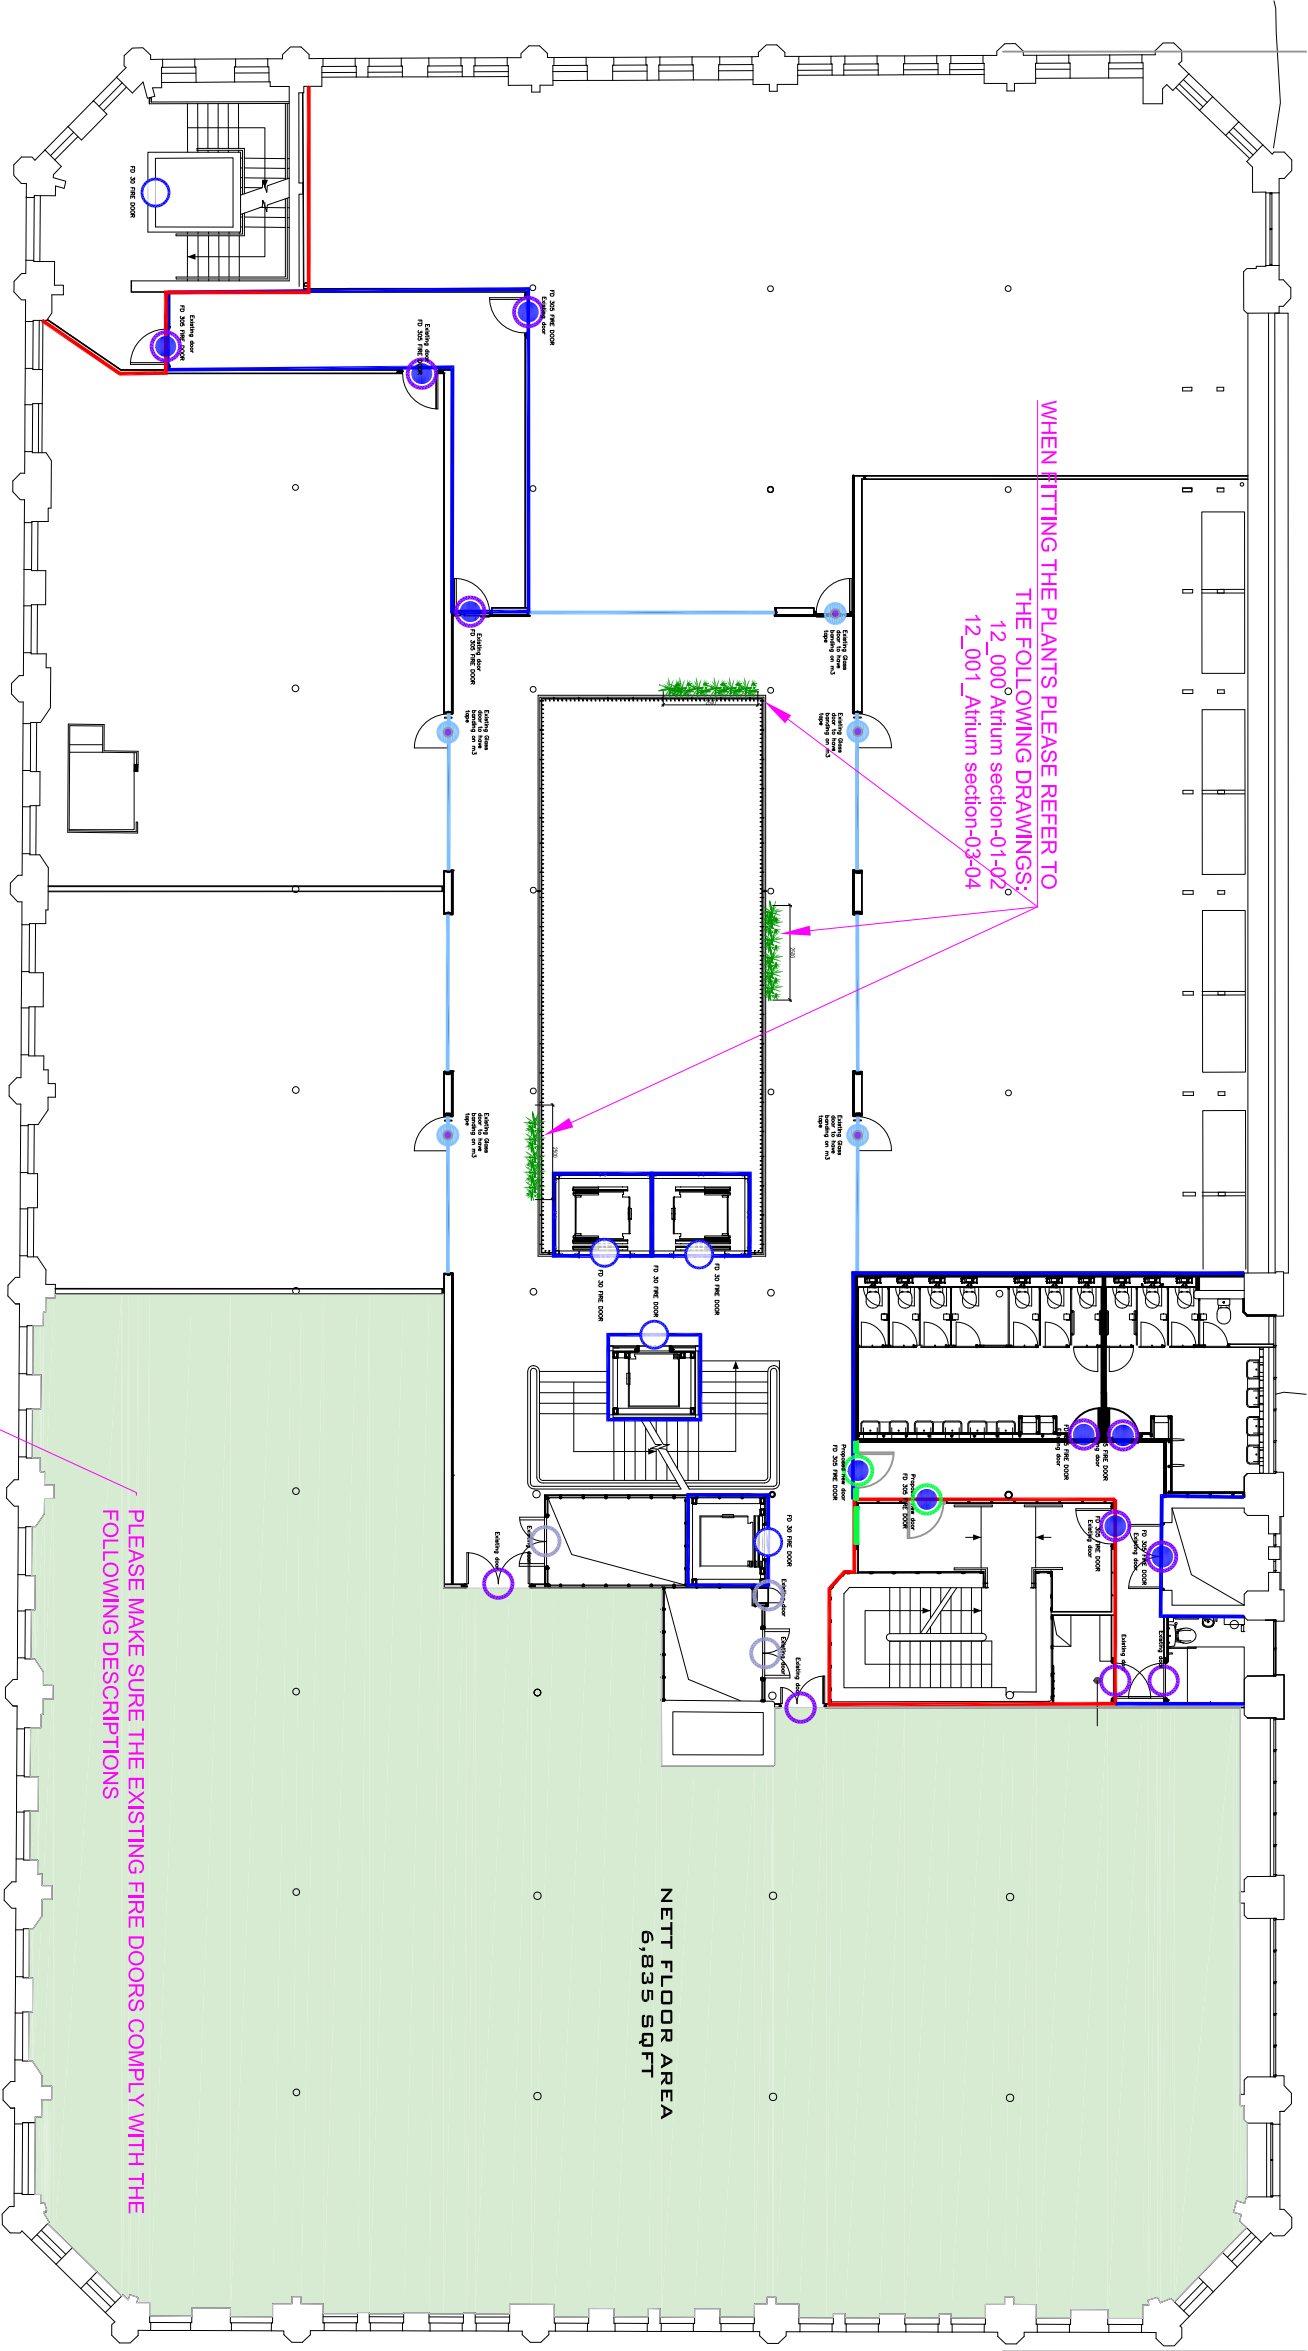

Door Types				
Proposed Doors	Existing Doors	Code	Description	
DO1P	DO1E	FD 305 Fire Door	FD 305 Fire Door	
DO2P	DO2E	FD 305 Fire Door	FD 305 Fire Door	
DO3P	DO3E	FD 30 Fire Door	FD 30 Fire Door	
DO4P	DO4E	FD 301 Fire Door	FD 301 Fire Door	

Wall Types			
WT01	WT01E	1 + 12.5mm plasterboard, 75mm stud, double wall	1 + 12.5mm plasterboard, 75mm stud, double wall
WT02	WT02E	1 + 12.5mm plasterboard, 75mm stud, double wall	1 + 12.5mm plasterboard, 75mm stud, double wall
WT03	WT03E	125mm concrete block, 125mm stud, double wall	125mm concrete block, 125mm stud, double wall
