

Copyright of this drawing is vested in Jon Matthews Architects and it must not be copied or reproduced without written consent. Digital dimensions only are to be taken from this drawing. Do not scale from this drawing.


All Contractors must visit the site and are responsible for taking and checking all dimensions relative to their work. Jon Matthews Architects are to be advised of any variation between drawings and site conditions.

Contractor shall ensure drawings issued are read only and must not be altered or used for measurement. All dimensions and levels should be read only from those values stated in text, on the drawings.

©Jon Matthews Architects 2024. It is acknowledged that the proposed works are within the scope of a consultant's duty of care and are not intended to be used for construction purposes. It is recommended that the proposed works are within the scope of a consultant's duty of care and are not intended to be used for construction purposes. It is recommended that the proposed works are within the scope of a consultant's duty of care and are not intended to be used for construction purposes.

Key Plan:

- Key:**
- 01 12m high Flagpole, white tapered fibreglass designed for ground mounting. Pole is one piece and finished with ultra hard gel coat finish - impervious to all weather conditions.
 - 02 6.6m high Altron Camera Columns.

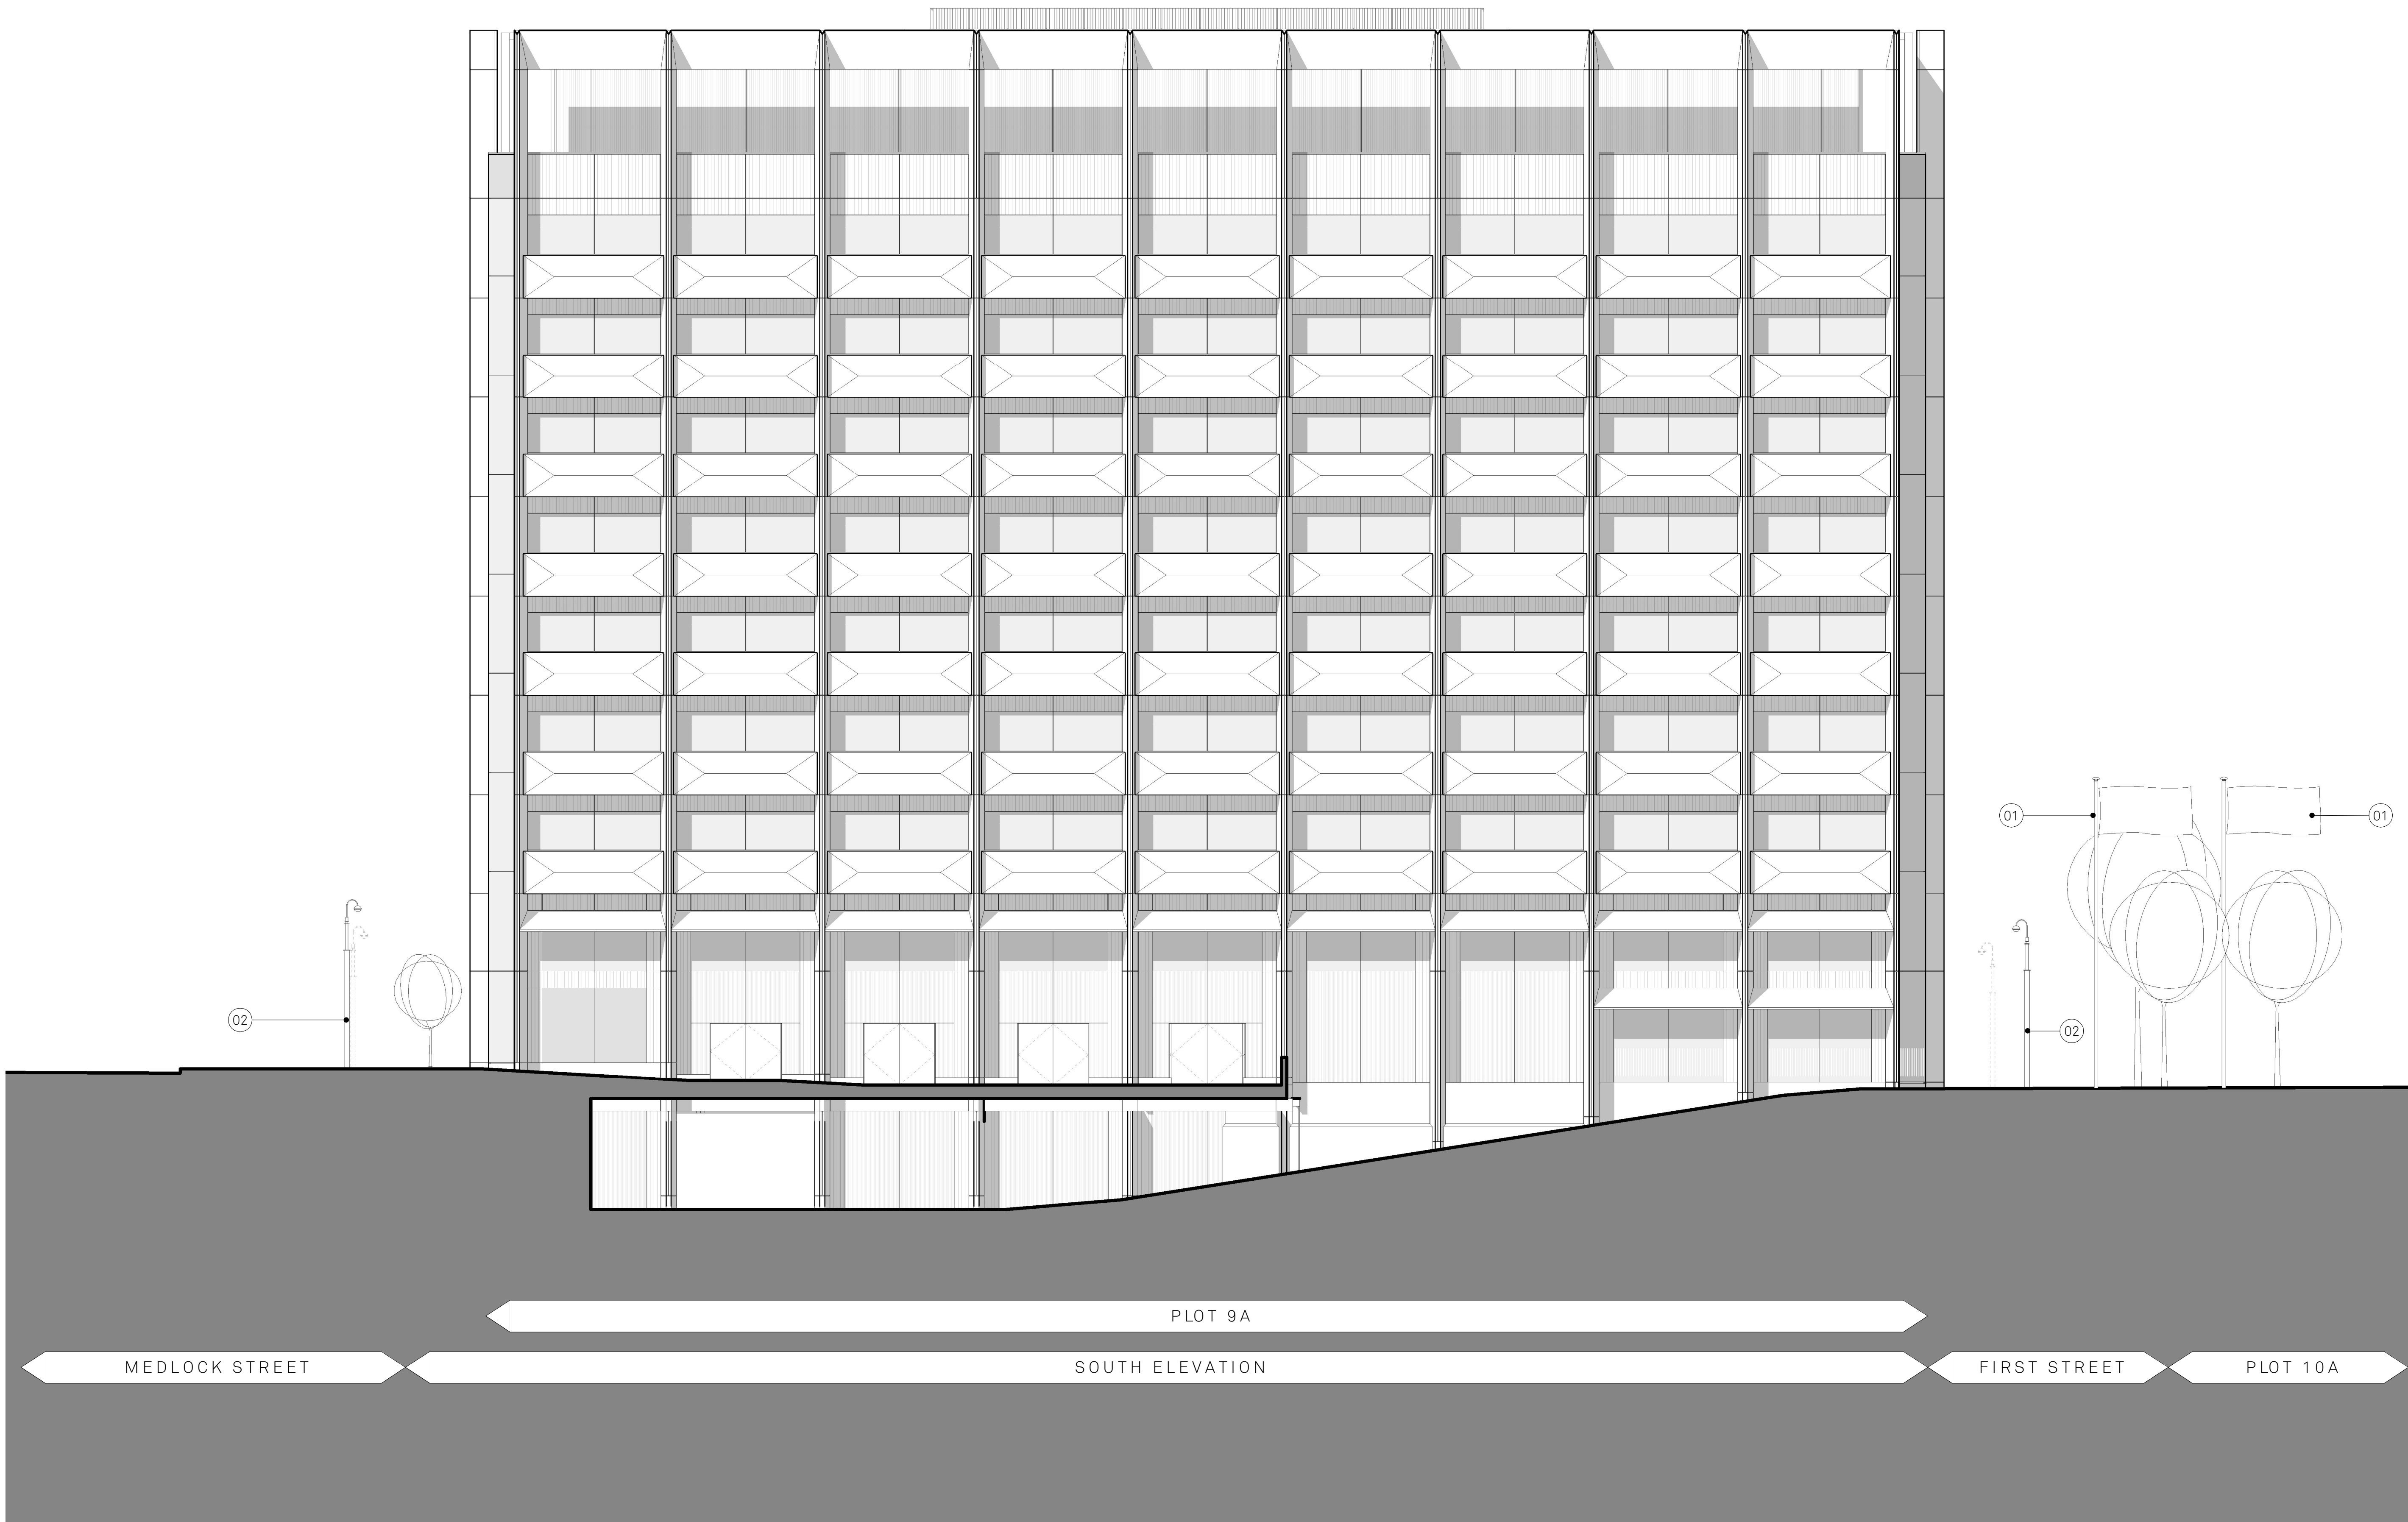

P02 15/11/24 Issued for Information and Planning
P01 04/09/24 Issued for Information and Planning
Rev: Date: Details:

Jon Matthews Architects
Union, 2-10 Albert Square, Manchester, M2 6LW

Project:
MN2A

Title:
South GA Elevation, Flag Pole & CCTV Column Locations

Scale: 1:125 @ A1
Origin Date: 02/09/24
Drawn: JB
Checked: MH

Status:
S2

Drawing No:
MN2A-JMA-MB-ZZ-DR-A-042302

Rev:
P02