


All dimensions are in millimetres unless stated otherwise. No dimensions to be scaled from drawings. All dimensions to be checked on site prior to manufacture.

Any discrepancies between drawings and site conditions are to be reported to the contract manager.

This drawing is to be read in conjunction with all relevant Structural Engineers and Mechanical & Electrical Engineers drawings and specification.


© COPYRIGHT
The copyright in this drawing is vested in OBI Property Ltd and no licence or assignment of any kind has been, or is, granted to any third party whether by provision of copies or originals of the drawings or otherwise unless otherwise agreed in writing.

Detail 1

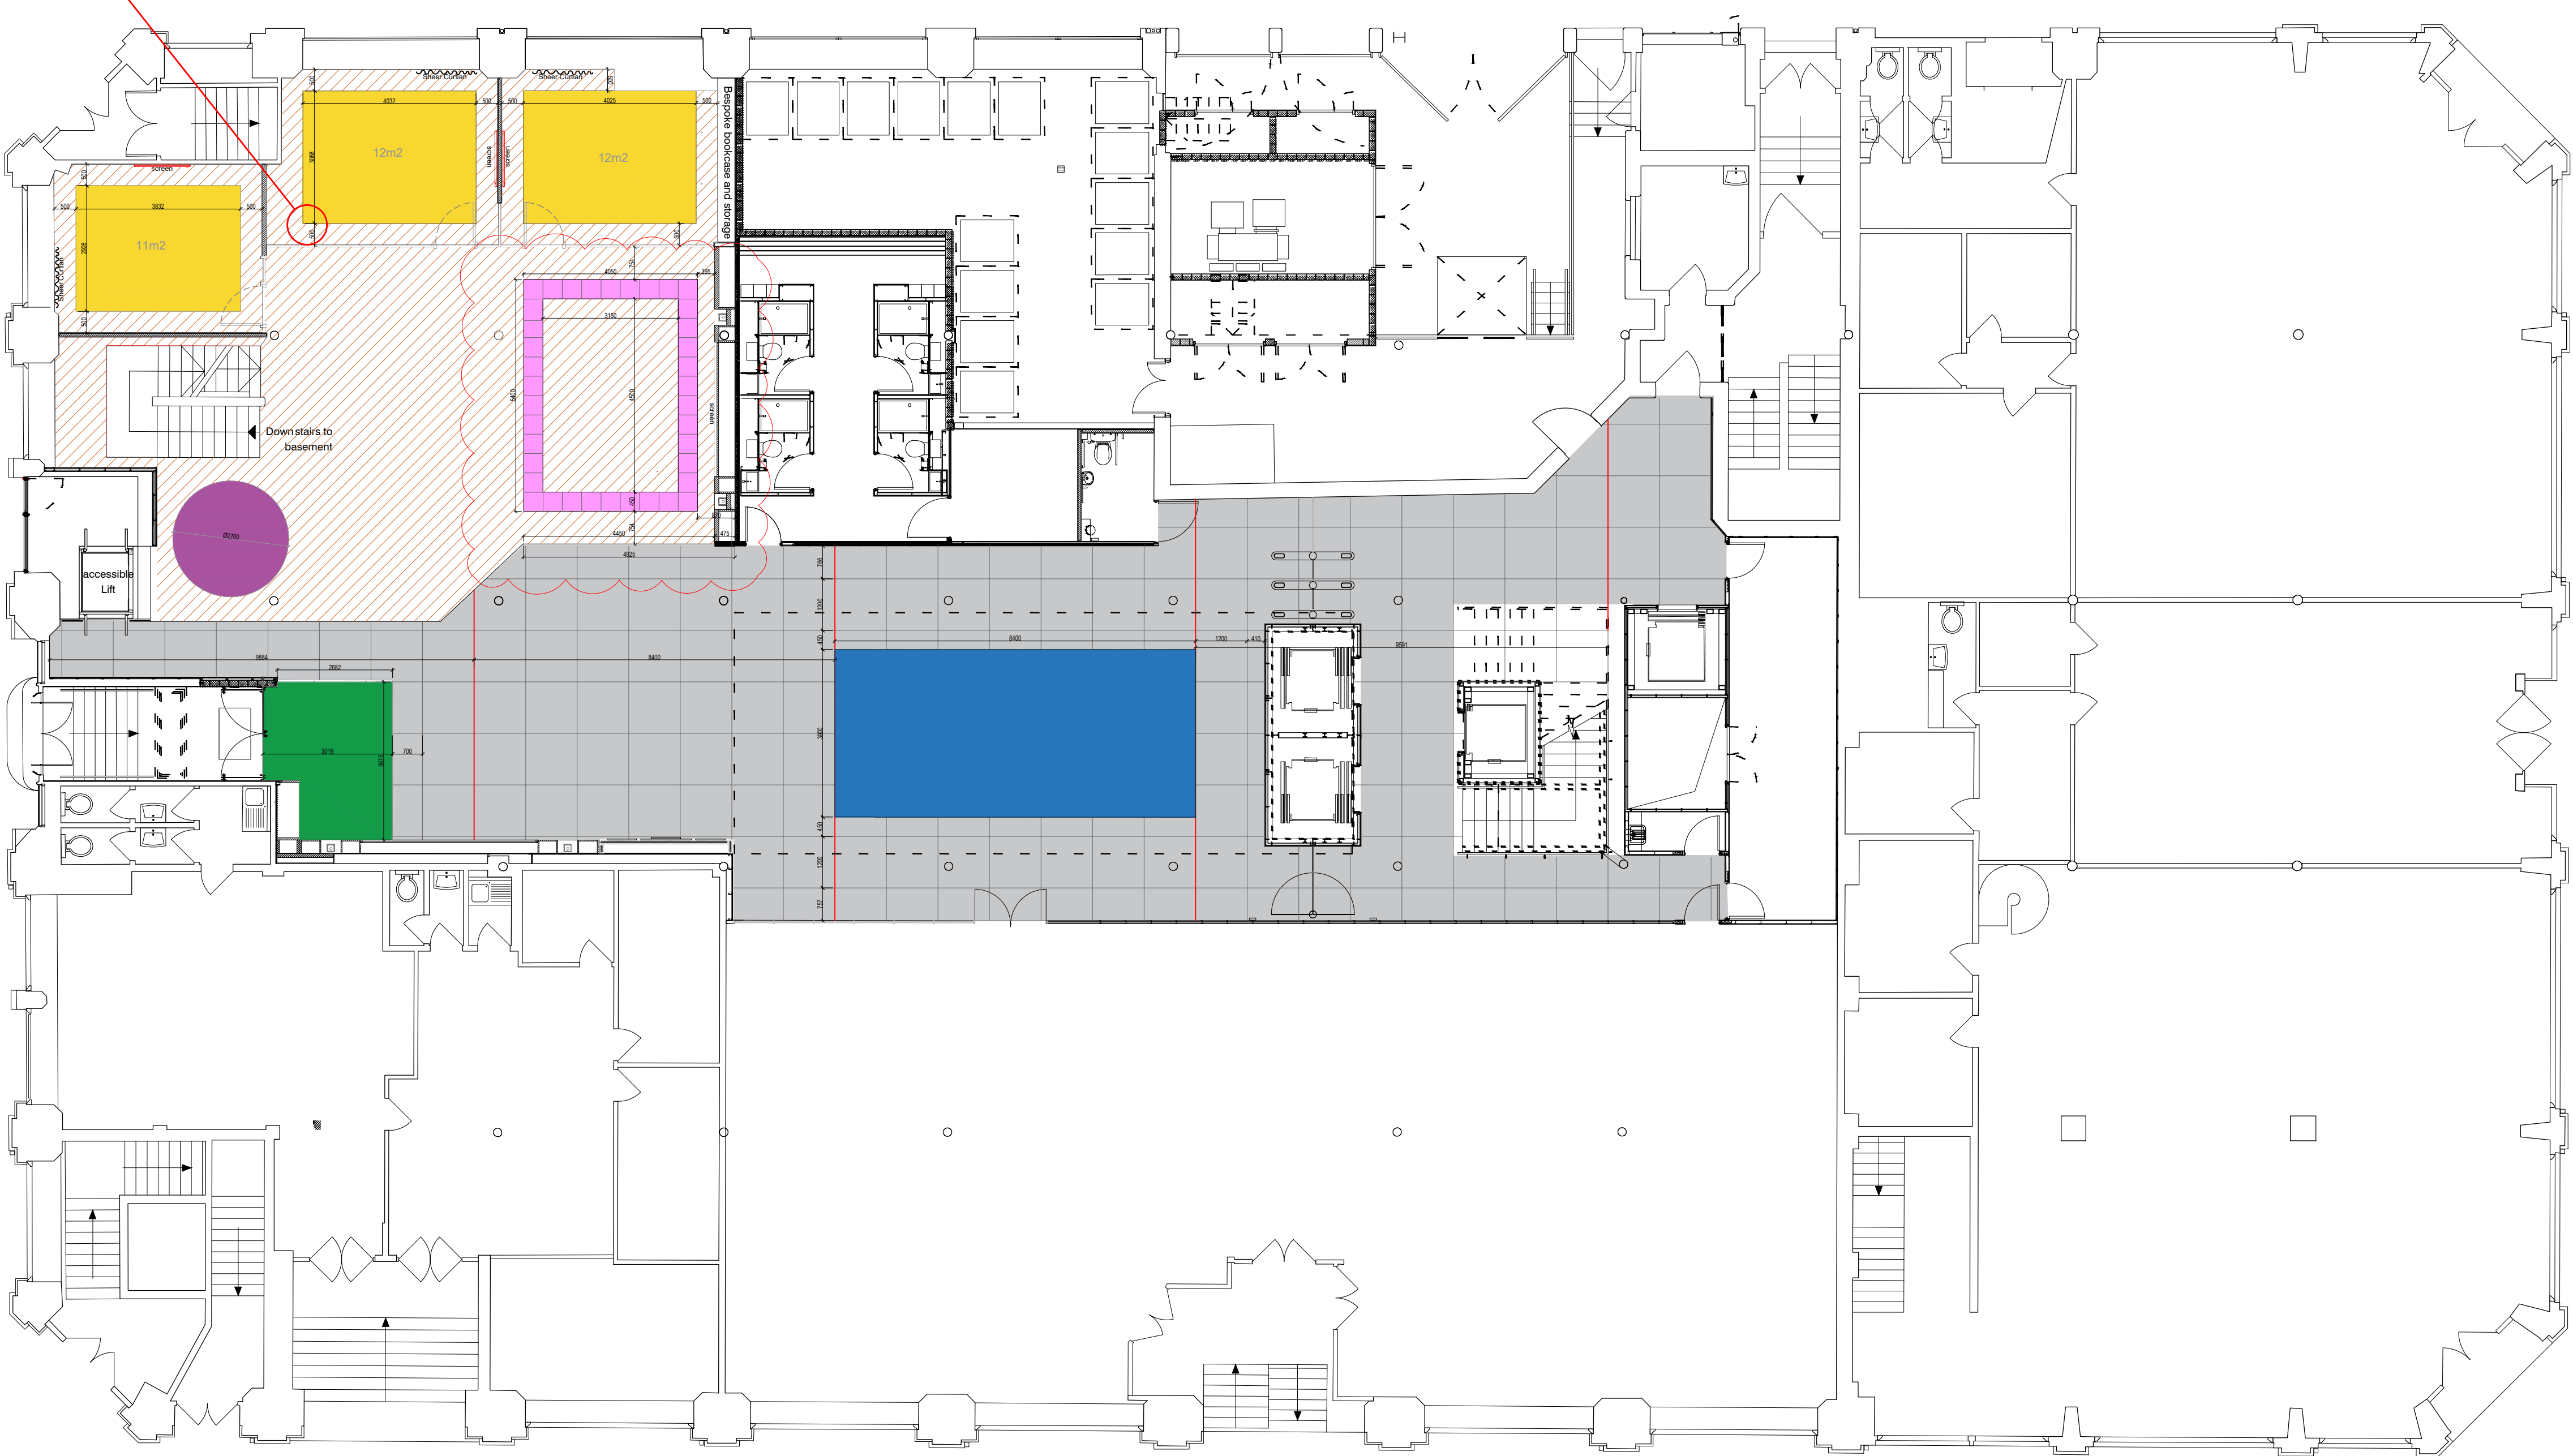

Ground Floor - Floor Finishes
Scale 1:100

PROPOSED NEW FLOOR FINISHES		
	FF01: Porcelanosa Bottega Acero 120 x 120 (Interiors)	Area 215 m2
	FF02: Amtico Muted Oak - Parquet. Ref: SP102 2.5mm Thickness	Area 100 m2
	FF03: Waxman Ceramics Vintage collection VN-21 Casais 45 x 45cm	Area 7 m2
	FF05: Newhay Carpets: Bespoke Rug design. Ref: 22155_012	Area 32 m2
	FF06: Primary Barrier Matting - Gradus, Esplanade 6000 Matting Colour: Nightfall	Area 10 m2
	FF08: Ege Carpet, Oil Paint. Colour: Camel Ref: RF5500533 Carpet to be inset within flooring	Area 35 m2
	FF08: Ege Carpet, Misty Sky Recoloured. Broadloom Rug Ref: RGC240318-597	

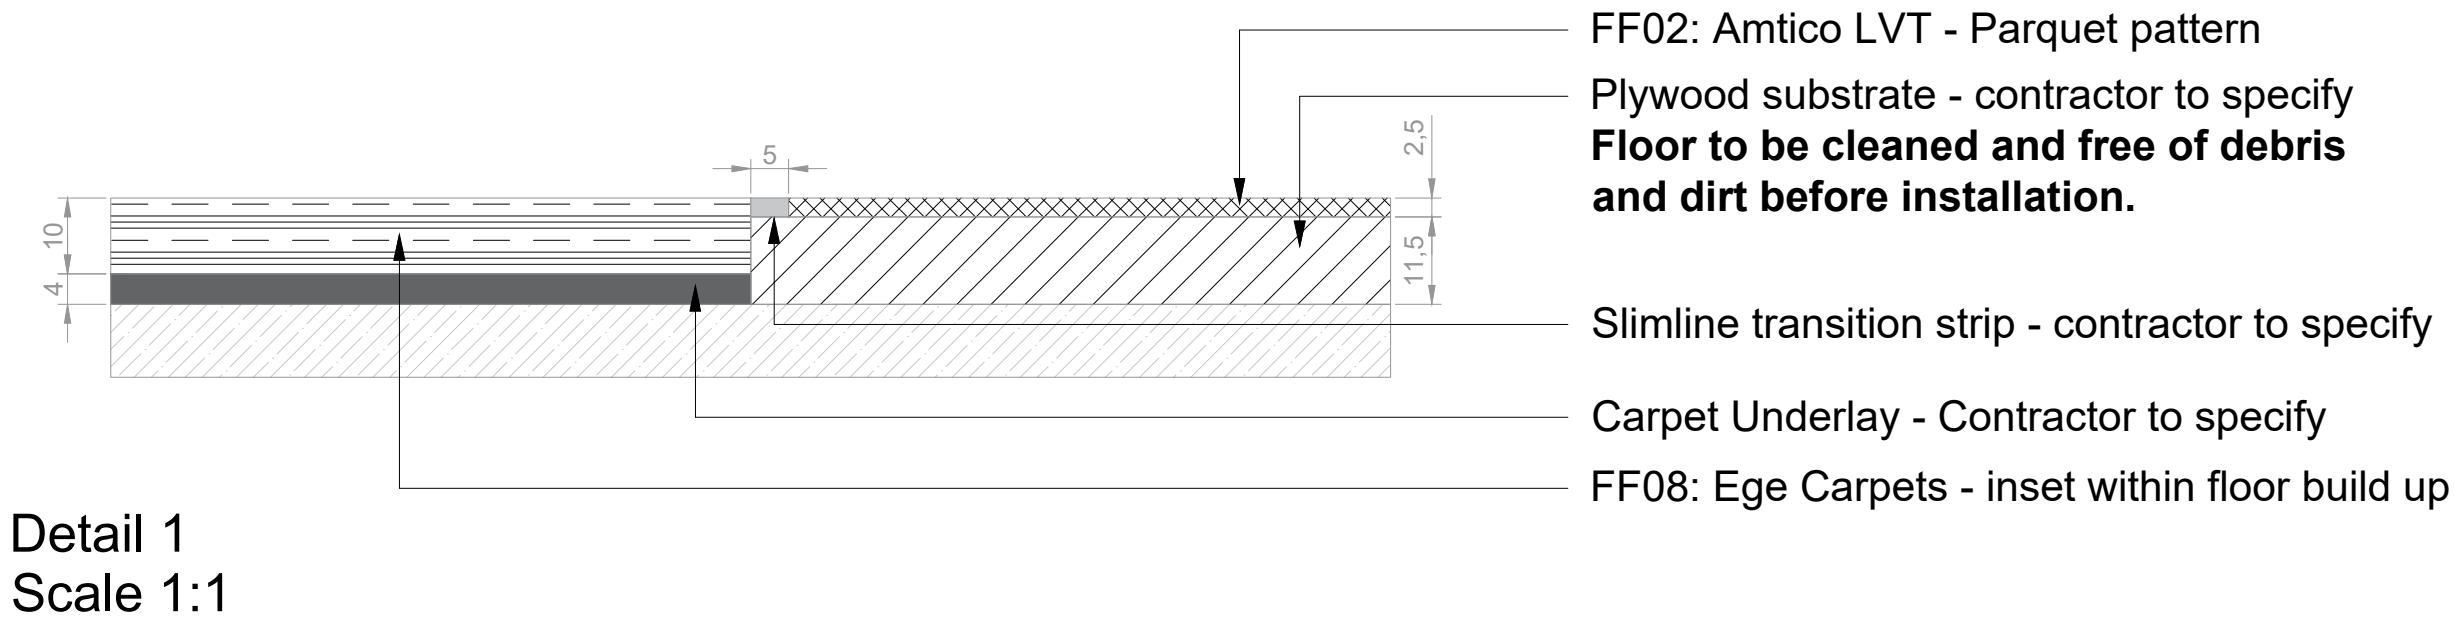

Detail 1
Scale 1:1

Note: Contractor to specify Carpet underlay to central rug area, Meeting Rooms & slimline trim

C	FF03 Tile setting out added	11/04/24	EK	
B	Added Reference code to EGE carpets	22/03/24	EK	
A	Flooring detail added & Amended floor spec	15/03/24	EK	
-	First Issue	07/03/24	EK	
REV	DESCRIPTION	DATE	BY	CHK

CLIENT NAME

Philip J Davis Holdings Plc

PROJECT NAME

Sevendale House

DWG TITLE:

Ground Floor - Floor Finishes

DWG NO: 17_005

REVISION: C

SCALE 1 : 100 @A1

DRAWN: EK

DWG STATUS:

STAGE 5