



UHAUS REBRAND

SIGNAGE PACK

Version 06 | 23.10.2024

DDI | DGR |



Face View



Illuminated View

Specification Details

Style:
Face Illuminated Built Up Lettering Mounted To Curved Aluminium Framework. Letter returns and framework coated to match existing cladding.

Colours & Finishes:	Lettering Cap Height:	Typeface:
 Interpon D2525 YW283F Bronze Matt	425mm / 100mm	Radikal
 Opal White Acrylic		


Illumination:	Illumination Colour:	Approximate Weight:
Face Illuminated	Cool White	55KG


Fixing:
Fabricated curved framework to project 400mm and mounted to window mullion brackets as per technical detail overleaf.

Notes:
**Mullion bracket will require two fixing holes as shown on technical detail to prevent framework movement.
Projection of sign has been reduced to 400mm to take reduce stress on fixings due to front loaded weight.**



Elevation of Previous Signage

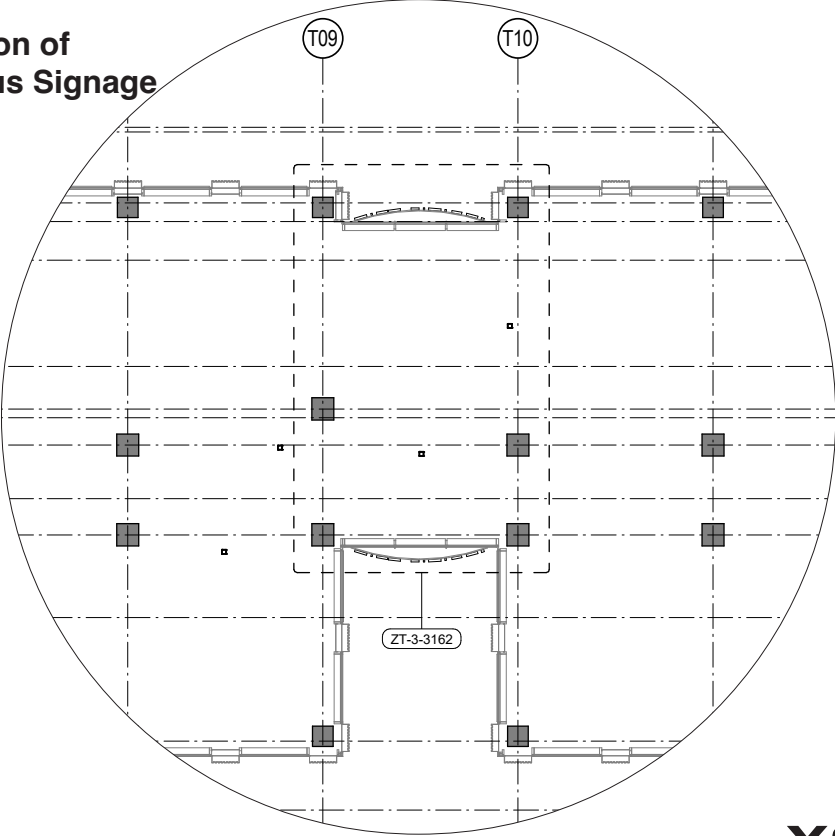

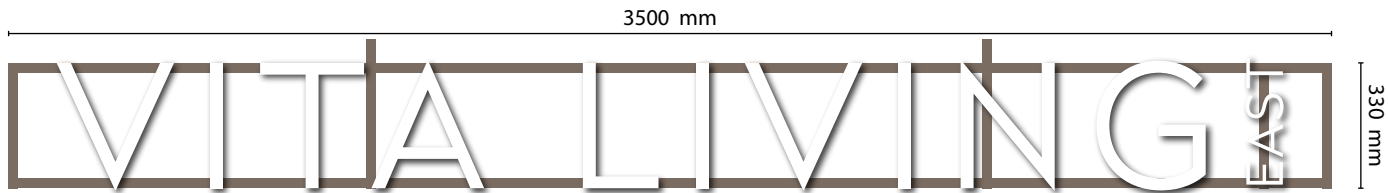

Face View



Illuminated View

Specification Details

Style:
Face Illuminated Built Up Lettering Mounted To Curved Aluminium Framework. Letter returns and framework coated to match existing cladding.

Colours & Finishes: Lettering Cap Height: Typeface:
Interpon D2525 YW283F Bronze Matt 330mm / 100mm Radikal Medium
Opal White Acrylic


Illumination: Illumination Colour: Approximate Weight:
Face Illuminated Cool White 40KG


Fixing:
Fabricated curved framework to project 400mm and mounted to window mullion brackets as per technical detail overleaf.

Notes:
Mullion bracket will require two fixing holes as shown on technical detail to prevent framework movement. Projection of sign has been reduced to 400mm to take reduce stress on fixings due to front loaded weight.



Elevation of Previous Signage

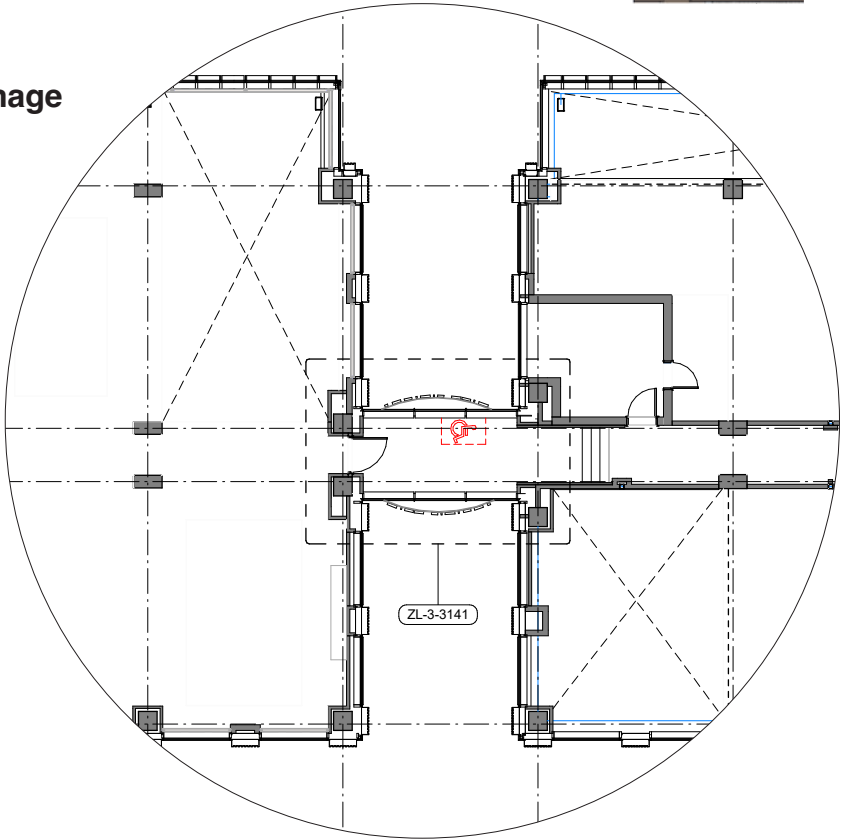

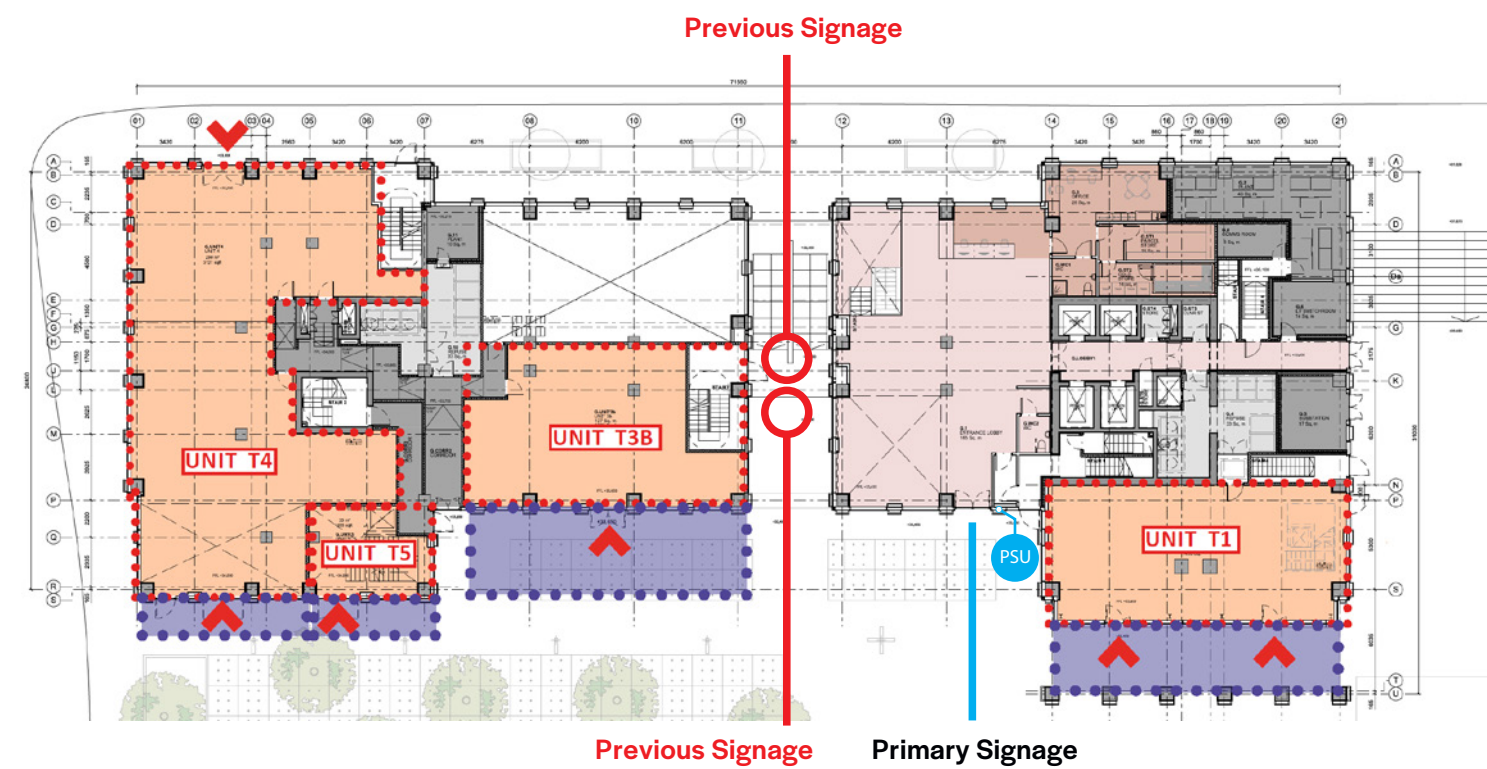


VITA North - Block 5&6 - Units location
NTS


Interpon D2525 - YW2214F Anodic Bronze, matt.



Primary Signage - Q.ty 2 Off



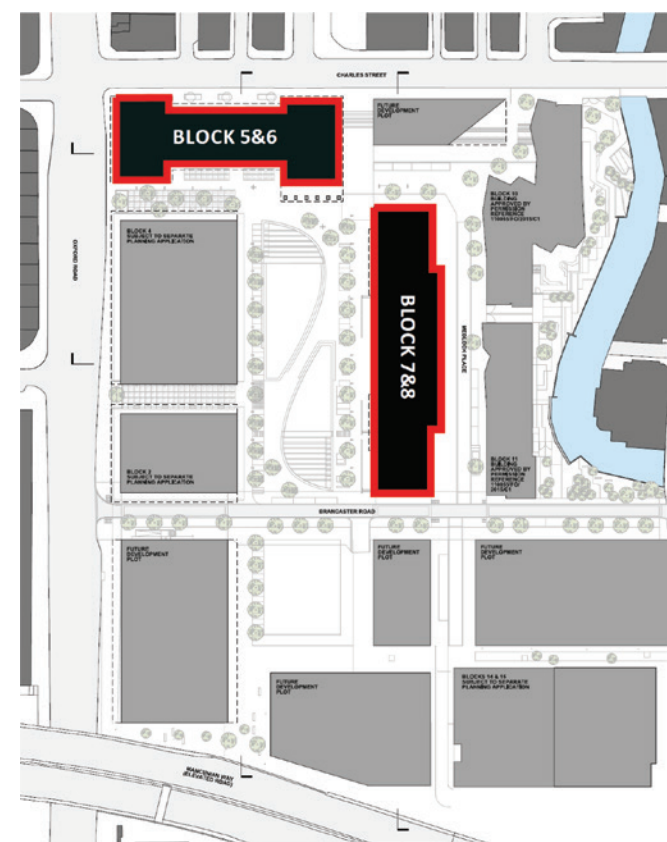


Signage Location
NTS

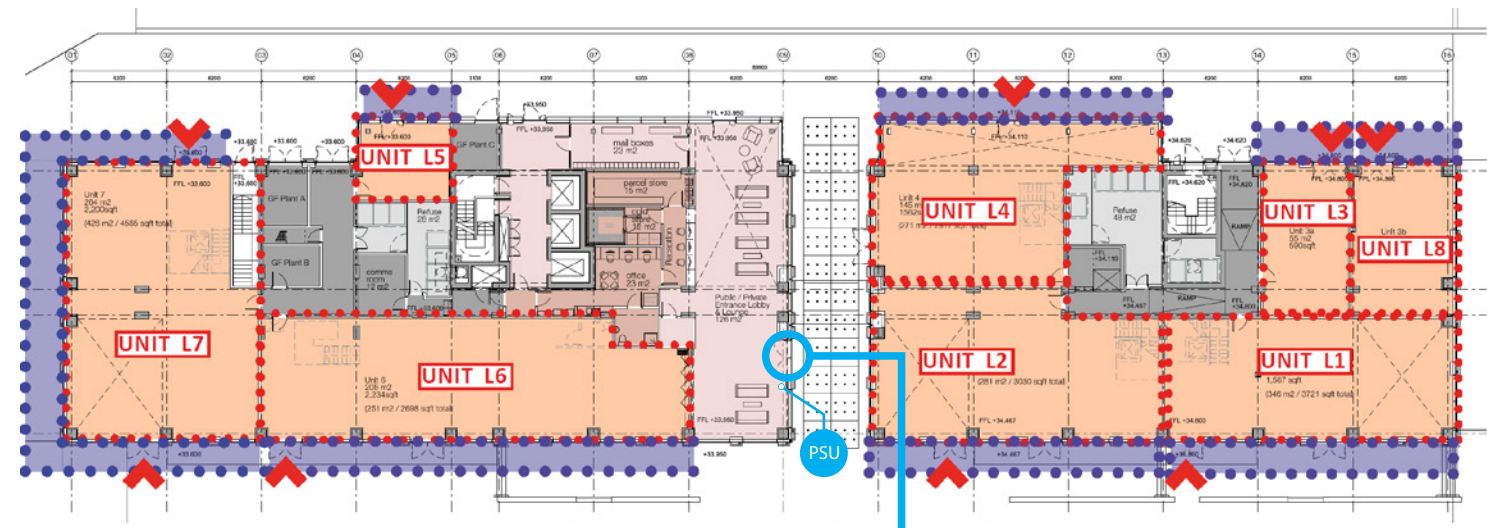


VITA East - Block 7&8 - Units location
NTS

Interpon D2525 - YW283F Bronze, matt.

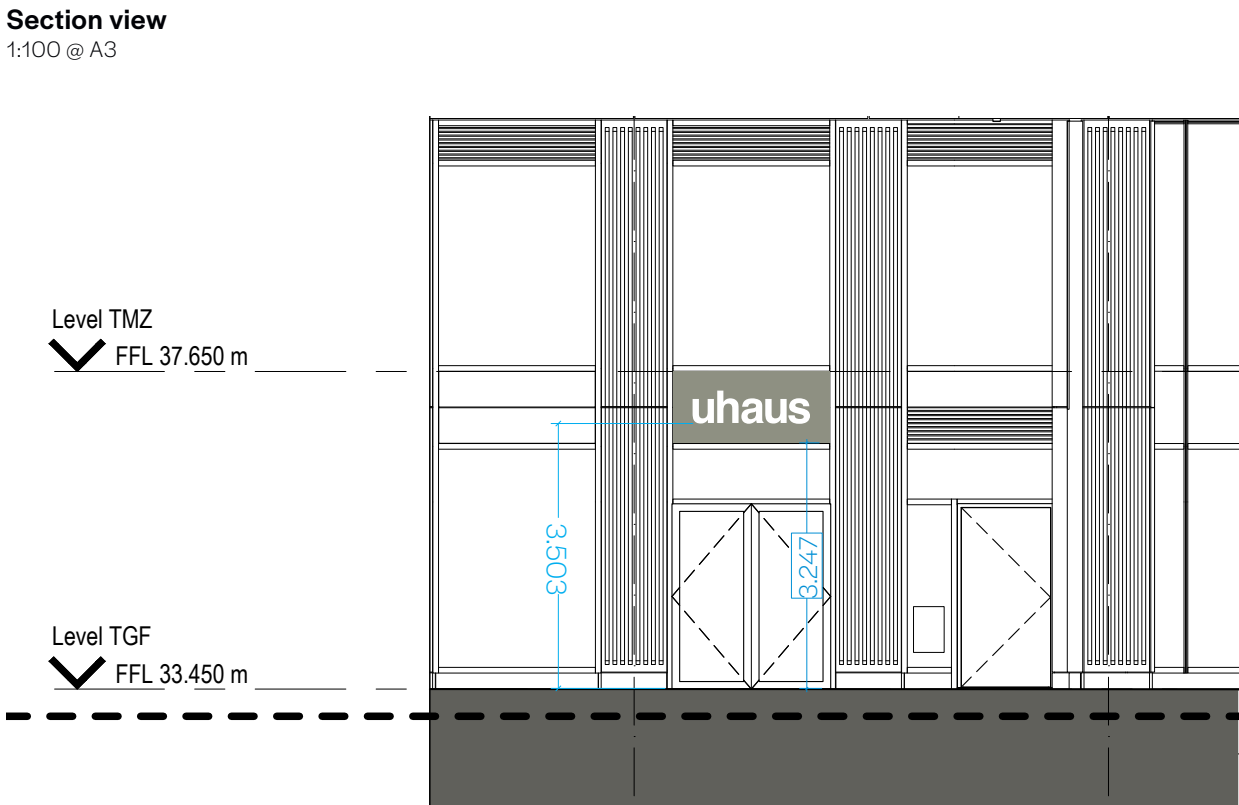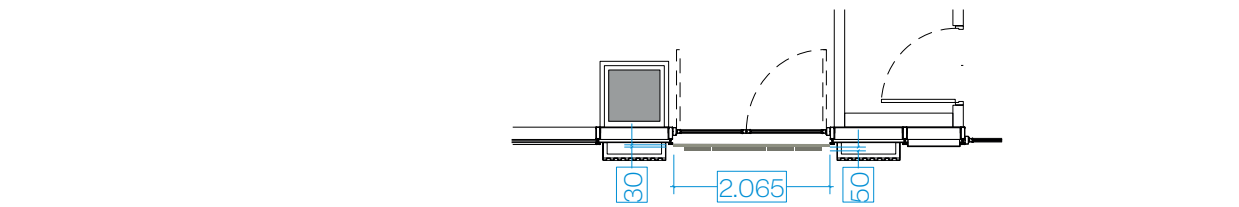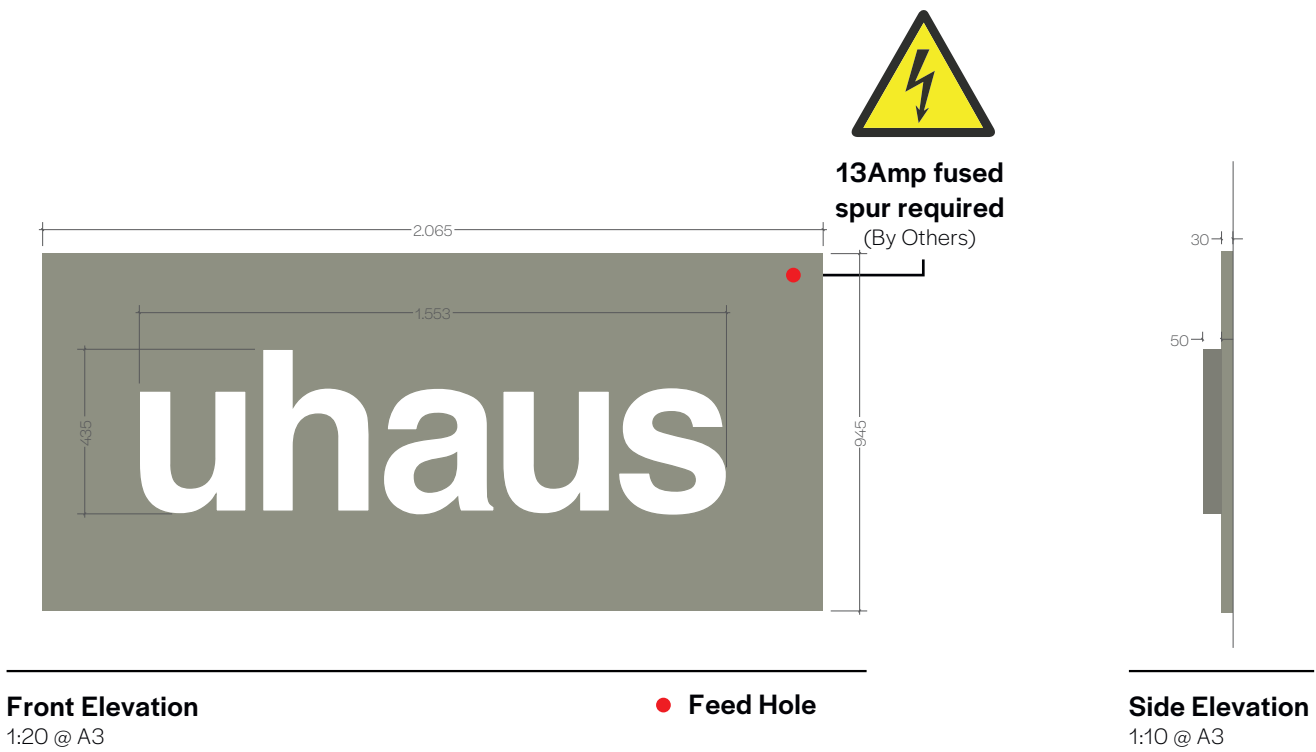

Vita North - South Elevation Symphony Park
1:100 @ A3

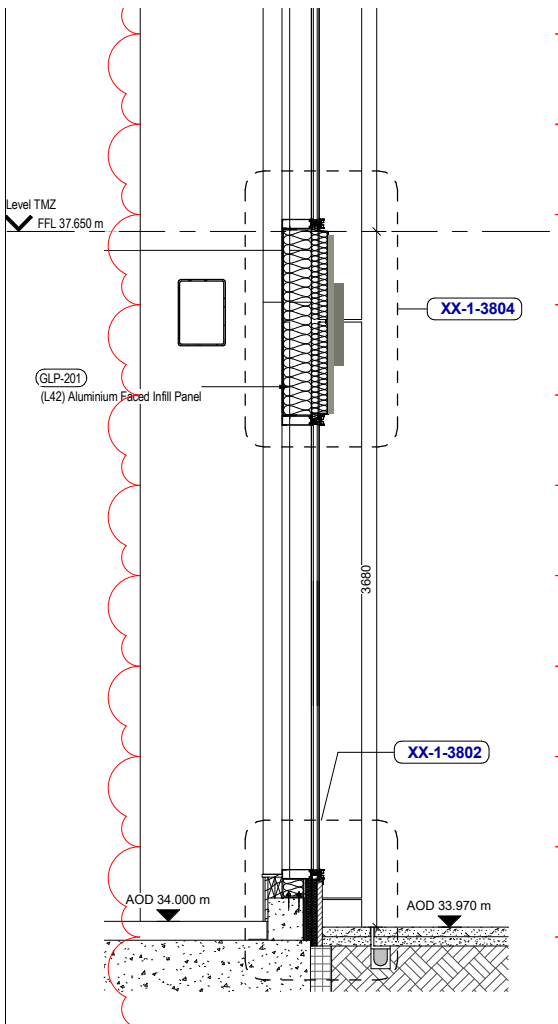

Typical Section View
1:40 @ A3

Sign Description

Aluminium built-up letters with 50mm deep returns and opal acrylic faces to illuminate neutral white via LEDs mounted to PVC foam carriers, mechanically fixed into existing cladding using self drilling TEK screws.

Letters coated
Interpon D2525 - YW2214F Anodic Bronze, matt.


Illumination:
4000Kv - To not exceed 300Cd/m

Please note:
Cap height for the secondary and primary signs is now the same.

Images for visual purposes only.
Please see elevation drawing for correct scale and proportions



Proposed Signage


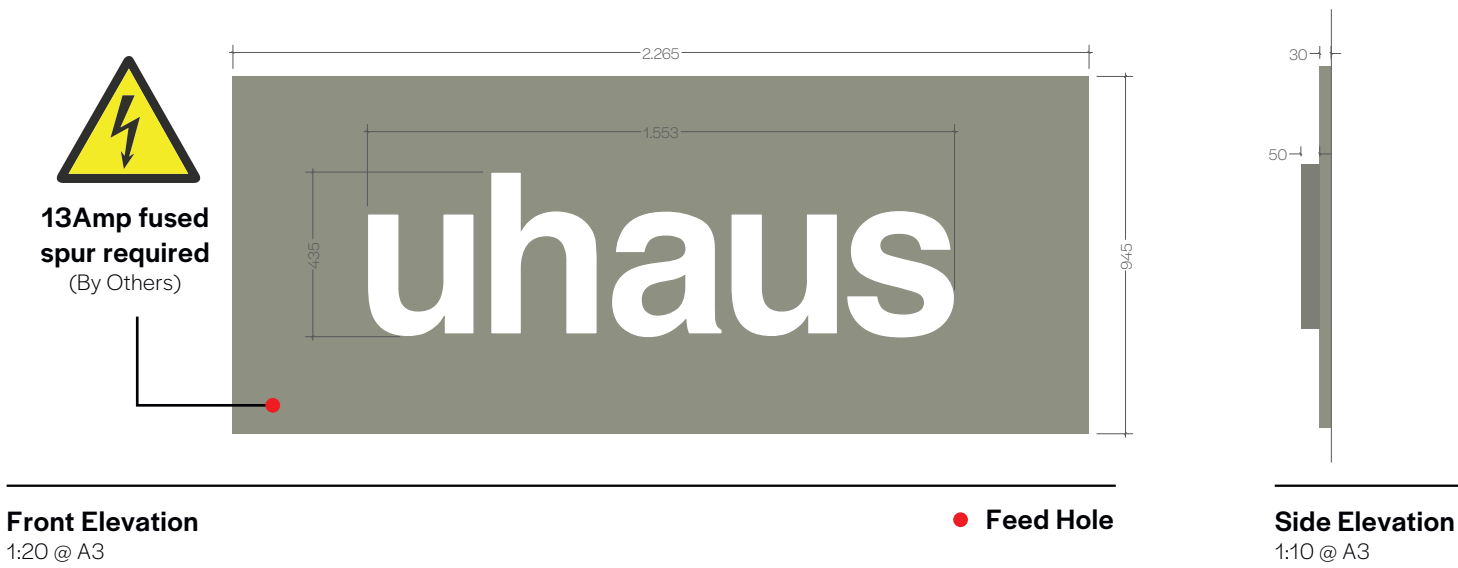


Sign Description


Aluminium built-up letters with 50mm deep returns and opal acrylic faces mounted to an aluminium tray fixed via angles to the cladding. Sign to illuminate neutral white.

Letters coated
Interpon D2525 - YW283F Bronze, matt.

Illumination:
4000Kv - To not exceed 300Cd/m

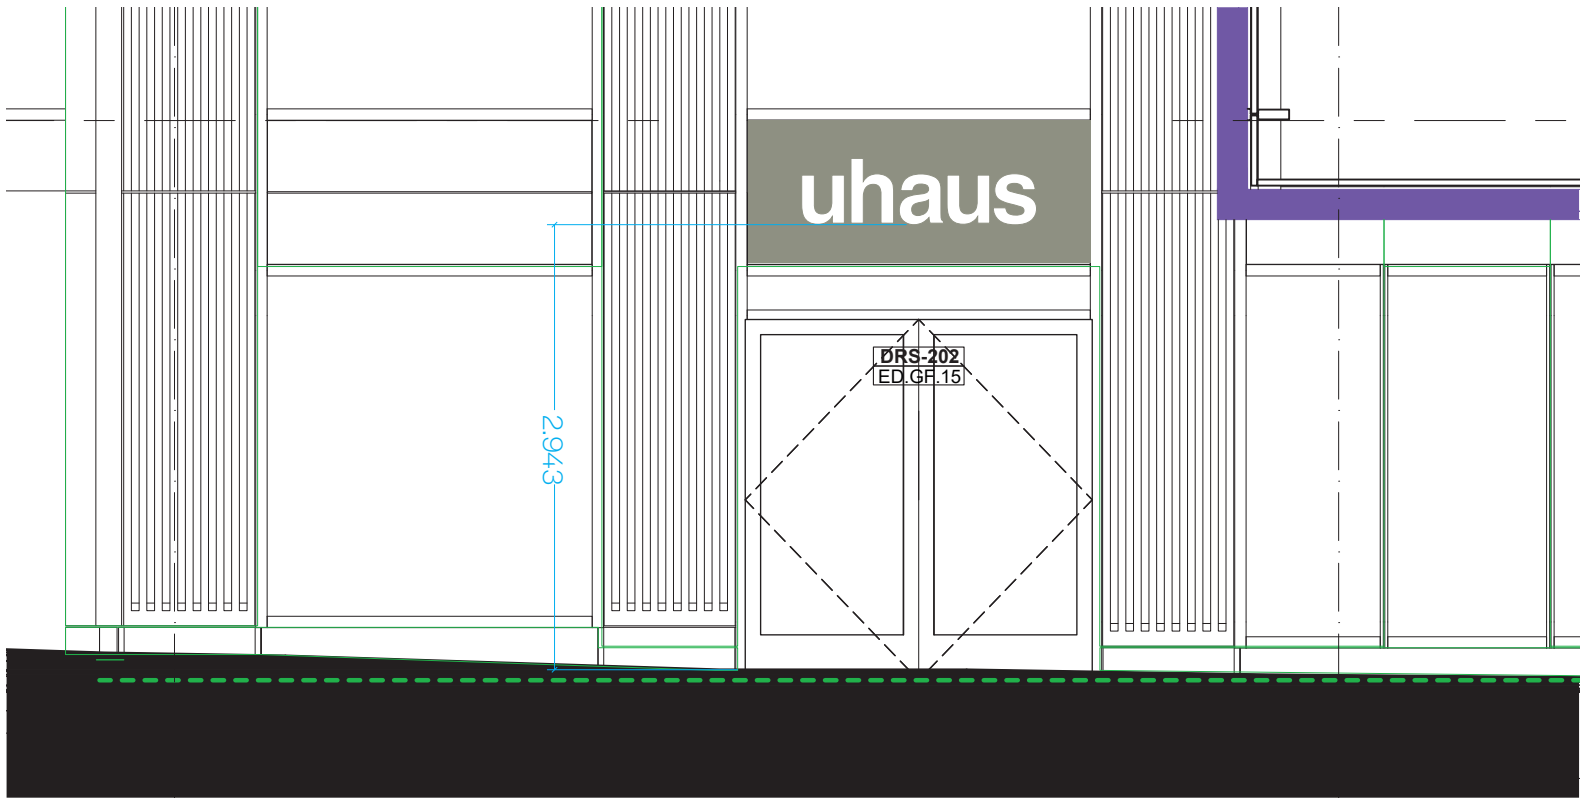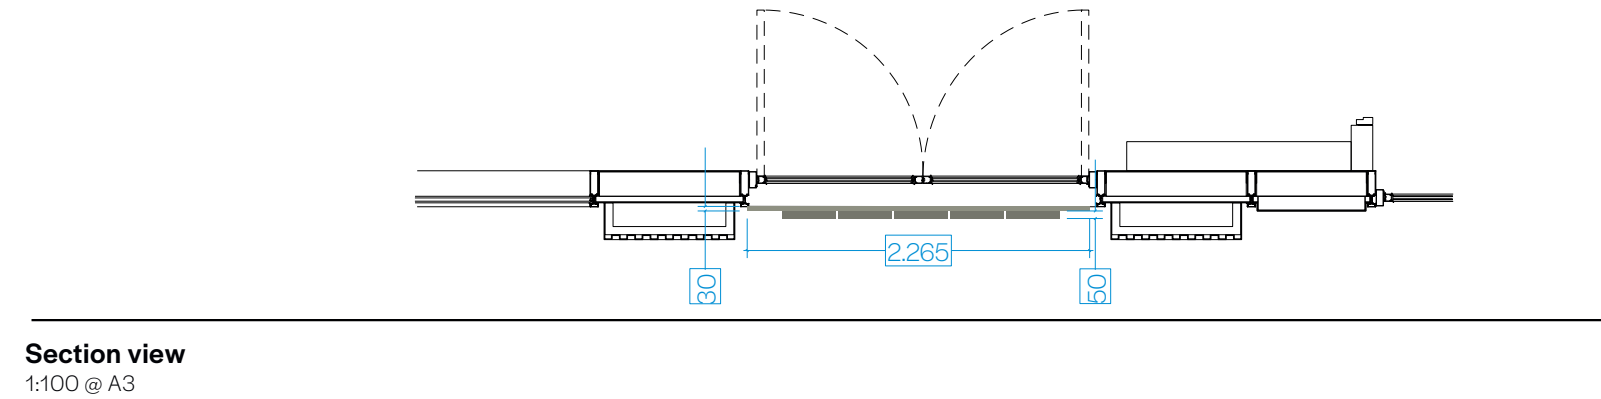

Vita East - Arcade North Elevation
1:50 @ A3

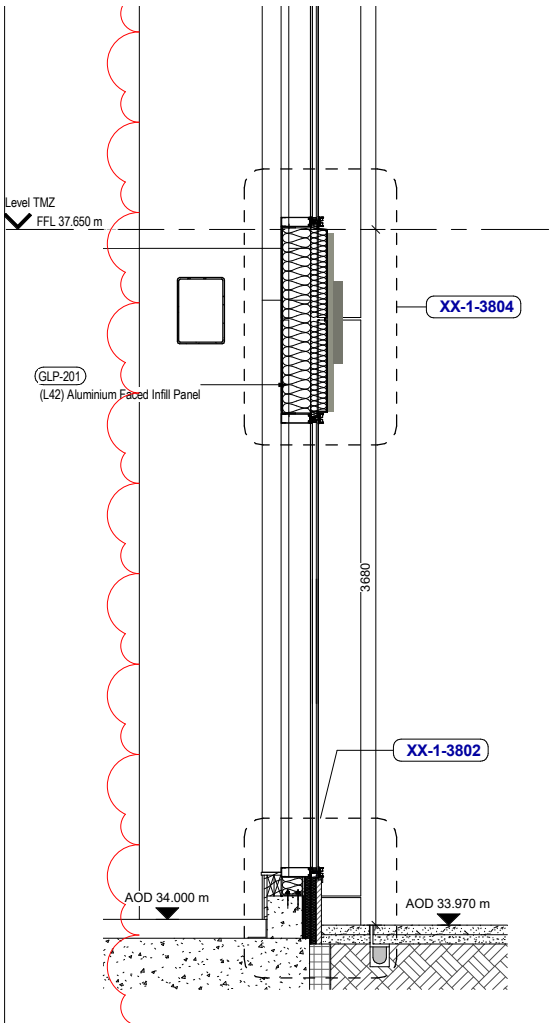

Typical Section View
1:40 @ A3

Images for visual purposes only.
Please see elevation drawing for correct scale and proportions



Proposed Signage