


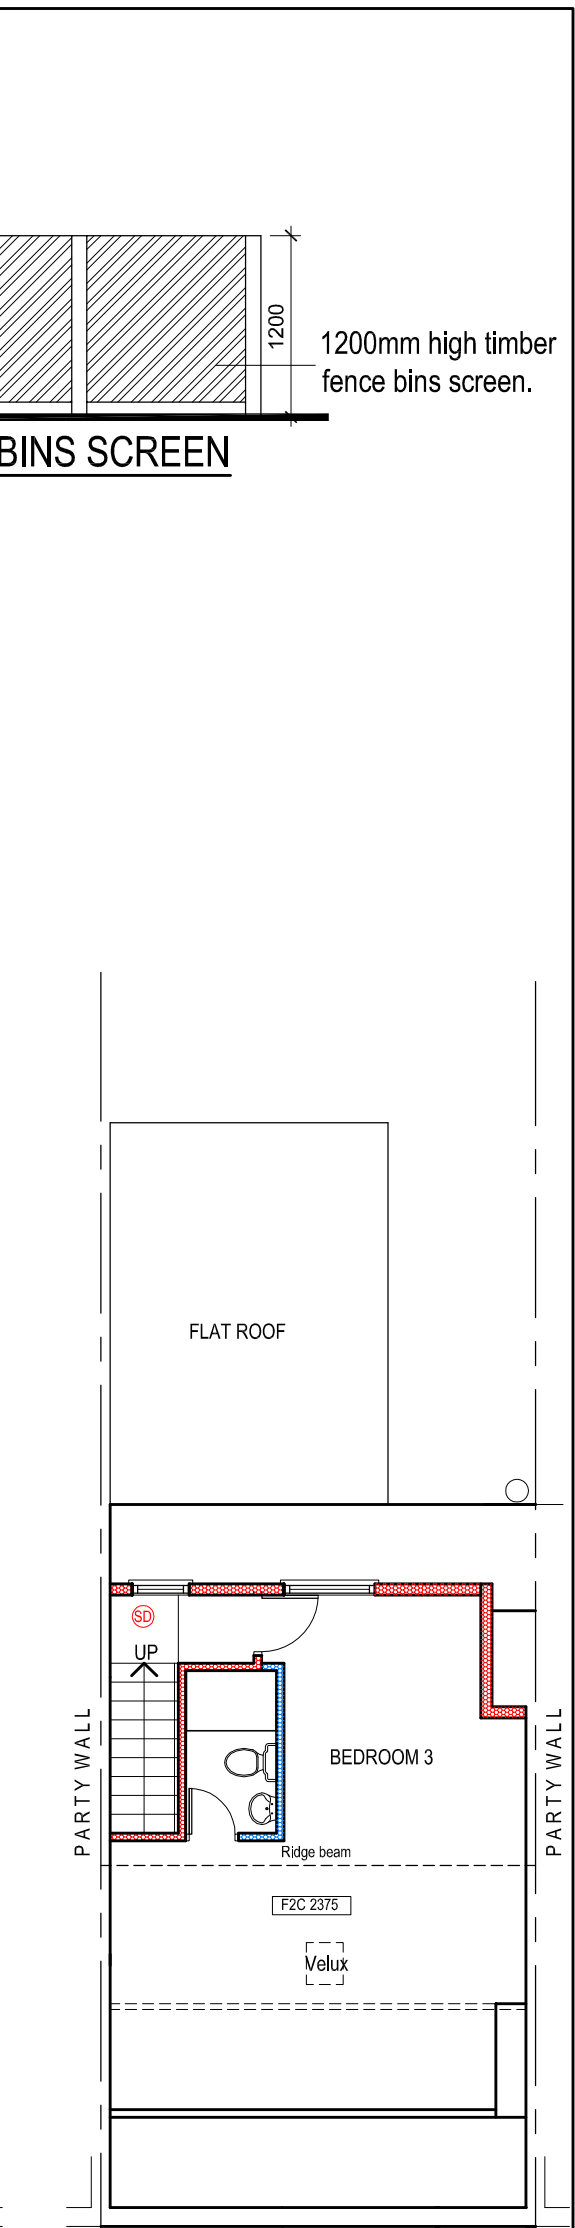

1200mm high timber  
fence bins screen.

## BINS SCREEN

### PROPOSED LOFT FLOOR PLAN

|   |                                       |
|---|---------------------------------------|
| <p><b>PURPOSE OF ISSUE</b></p> <p>Do not scale from this drawing. All information should be checked by the contractor on site before commencing work. Any discrepancies should be reported to the architect immediately. All rights are reserved and are non-transferable. Unauthorised reproductions of this drawing are not permitted.</p> | <p>New<br/>doubt<br/>100% : LEASE</p> |
|---|---------------------------------------|