


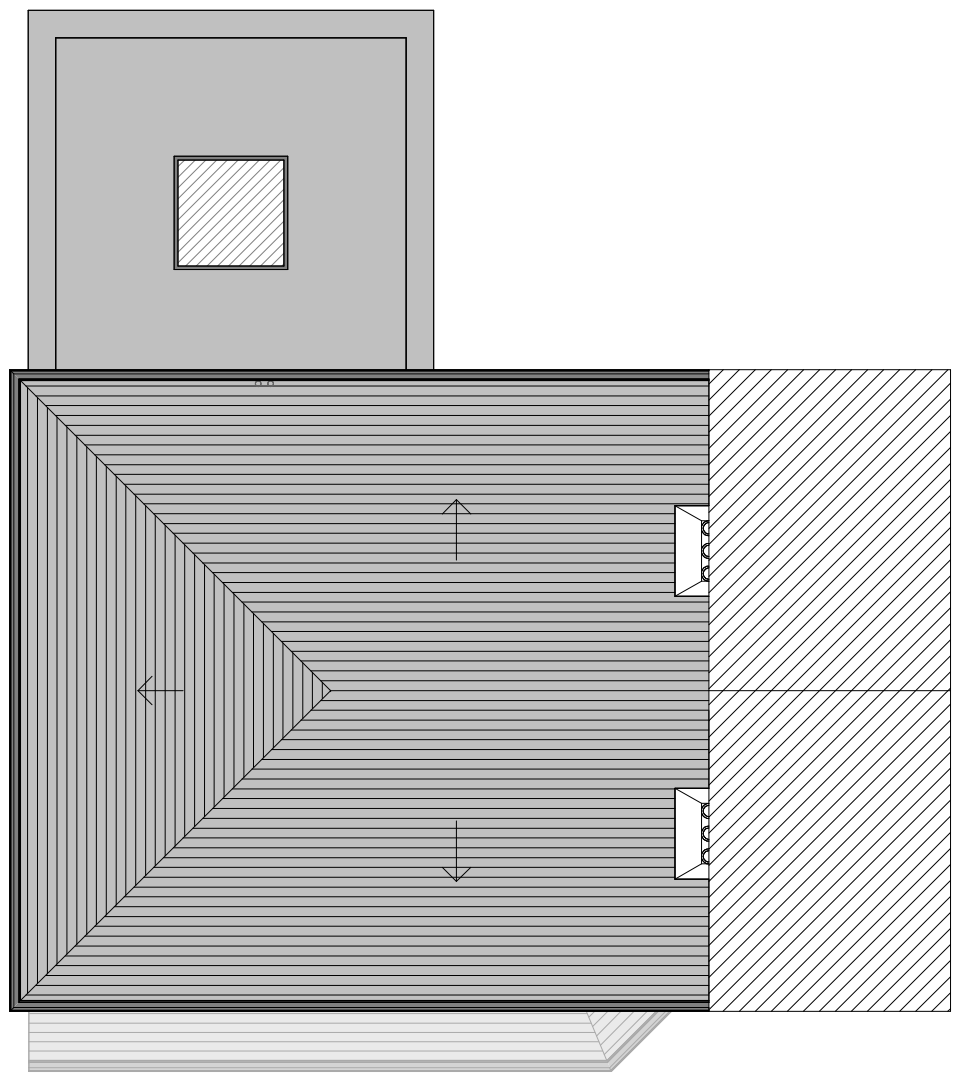

Roof Level

0 1 2 3 4m
1:50 at A1

- General Notes:
- Do not scale from drawings.
 - Errors to be reported immediately to the architect.
 - To be read in conjunction with all relevant architect, services and structural engineer, and other consultant information.
 - All existing site, tree and building information has been compiled from different sources.
 - All dimensions to be checked on site prior to construction, manufacture or installation.
 - All information copyright of Tom Attewell Architects.

Rev	Description	Date
-----	-------------	------

Status:

Planning

Client:

Claire and Chris

Site:

133 Egerton Road South, Chorlton,
M21 0XD

Scale at A1:

As indicated

Project No:

2426

Scale at A3:

200_3


Drawing No:

200_3

Date:

01.11.24

Revision:

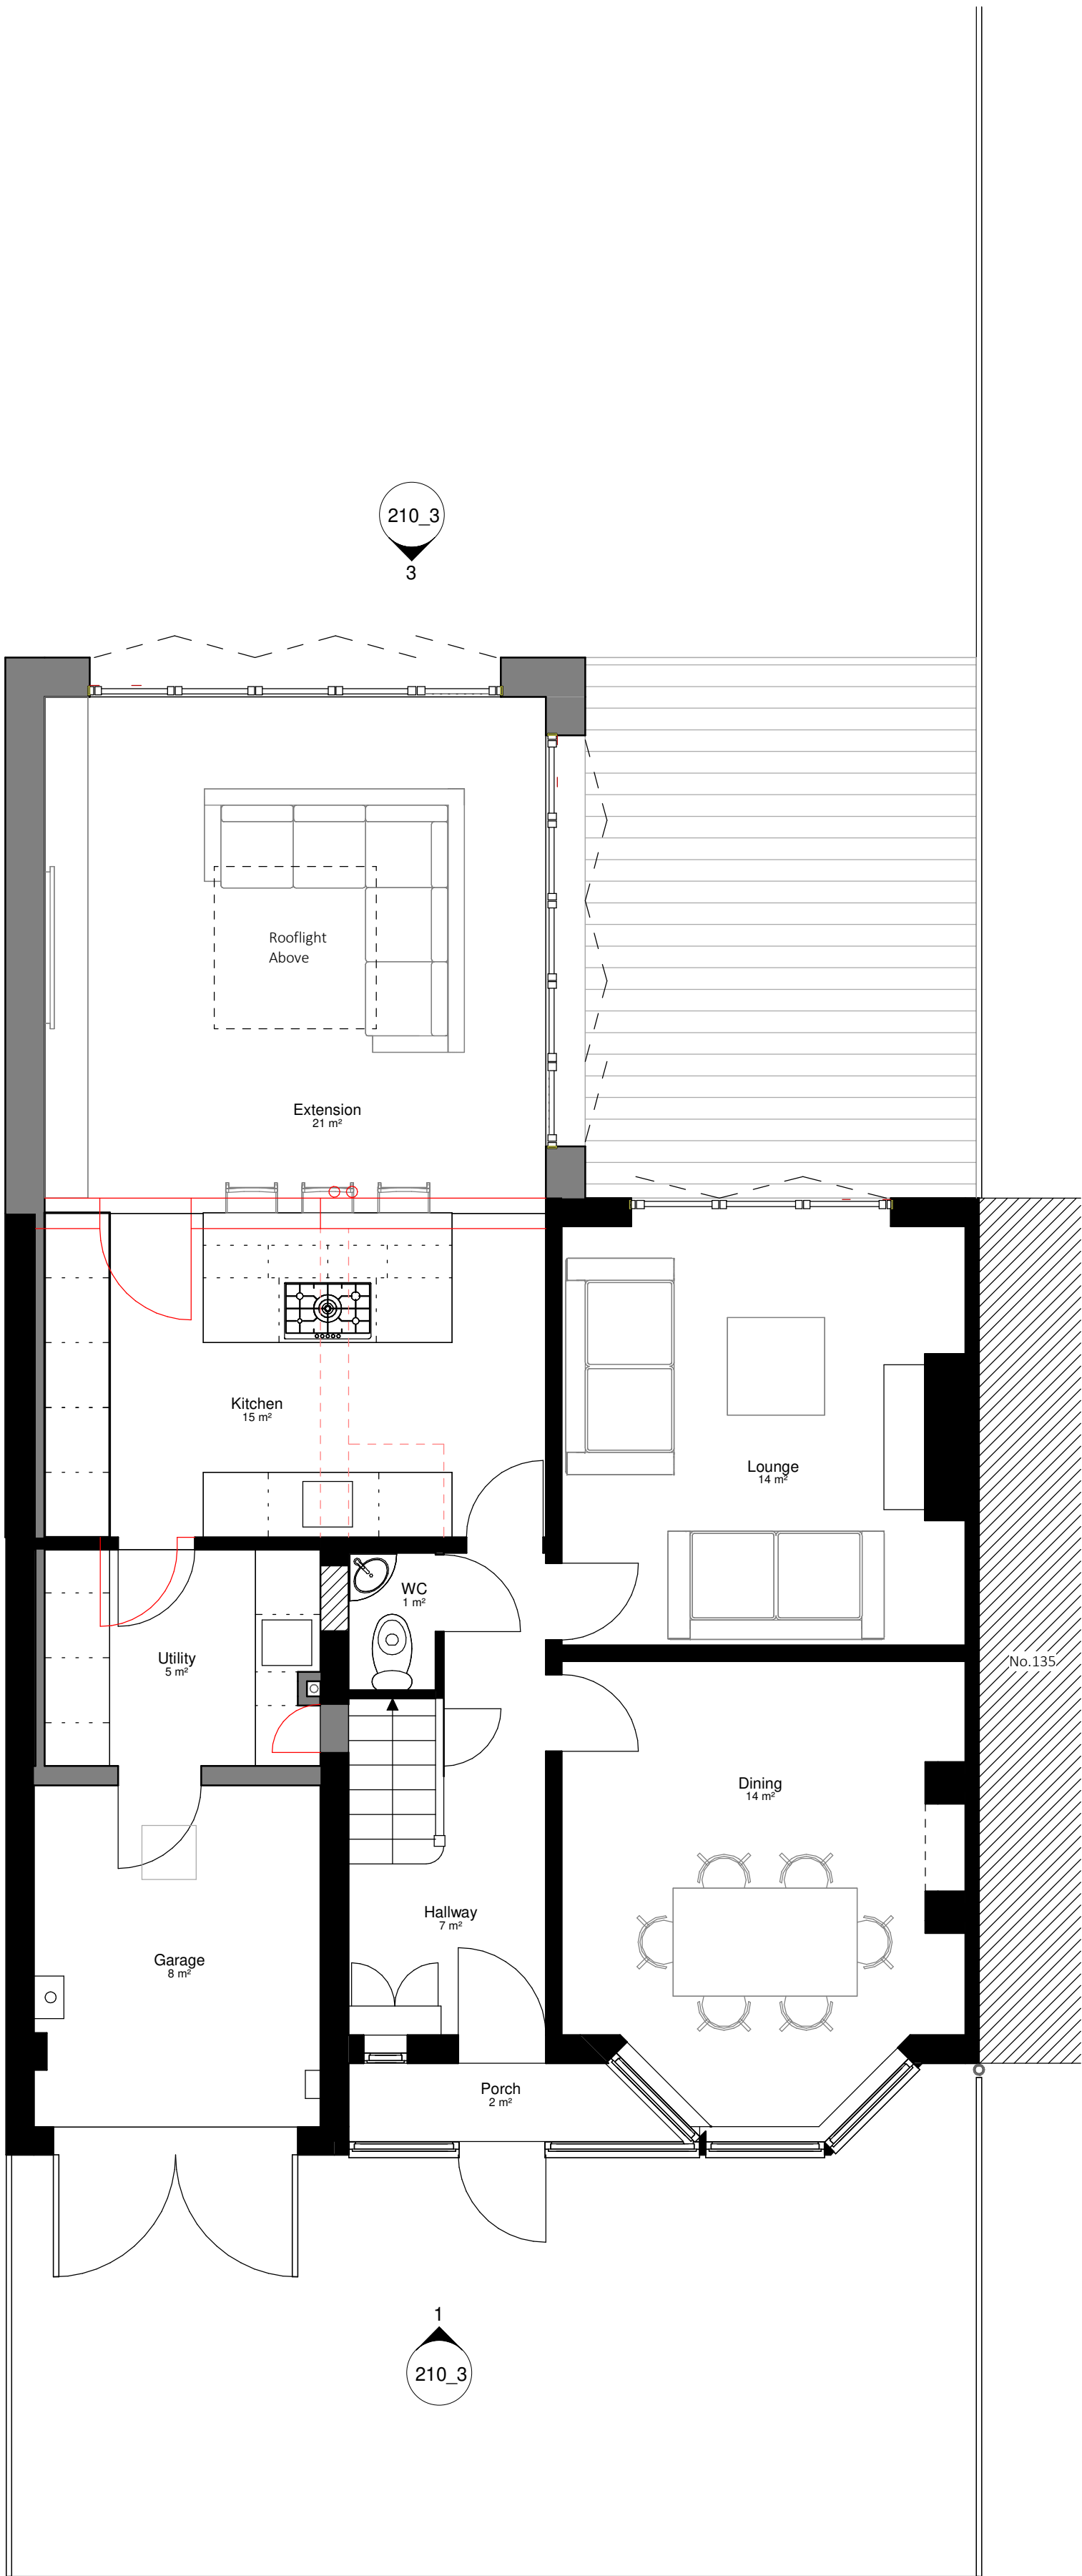

Ground Floor



First Floor

Existing

Proposed

Demolish

