
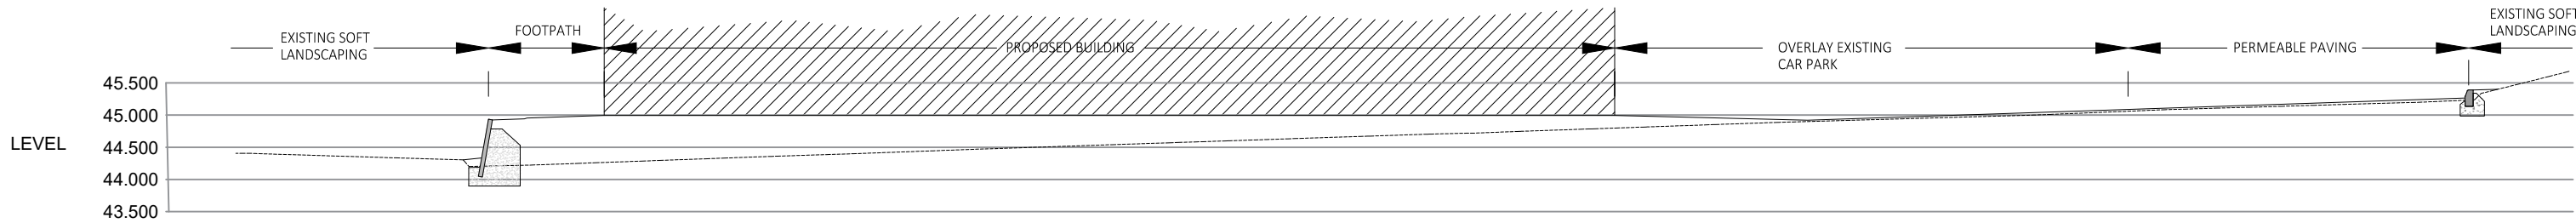


Filename: P:\Manchester Central\Office\STRUCTURES\C-33445 The Limes Relocation\UoM\01_WIP\M3_Model\3433445-HYD-XX-XX-M3-C-0200-P02_Proposed Levels (Spot Elevations).dwg

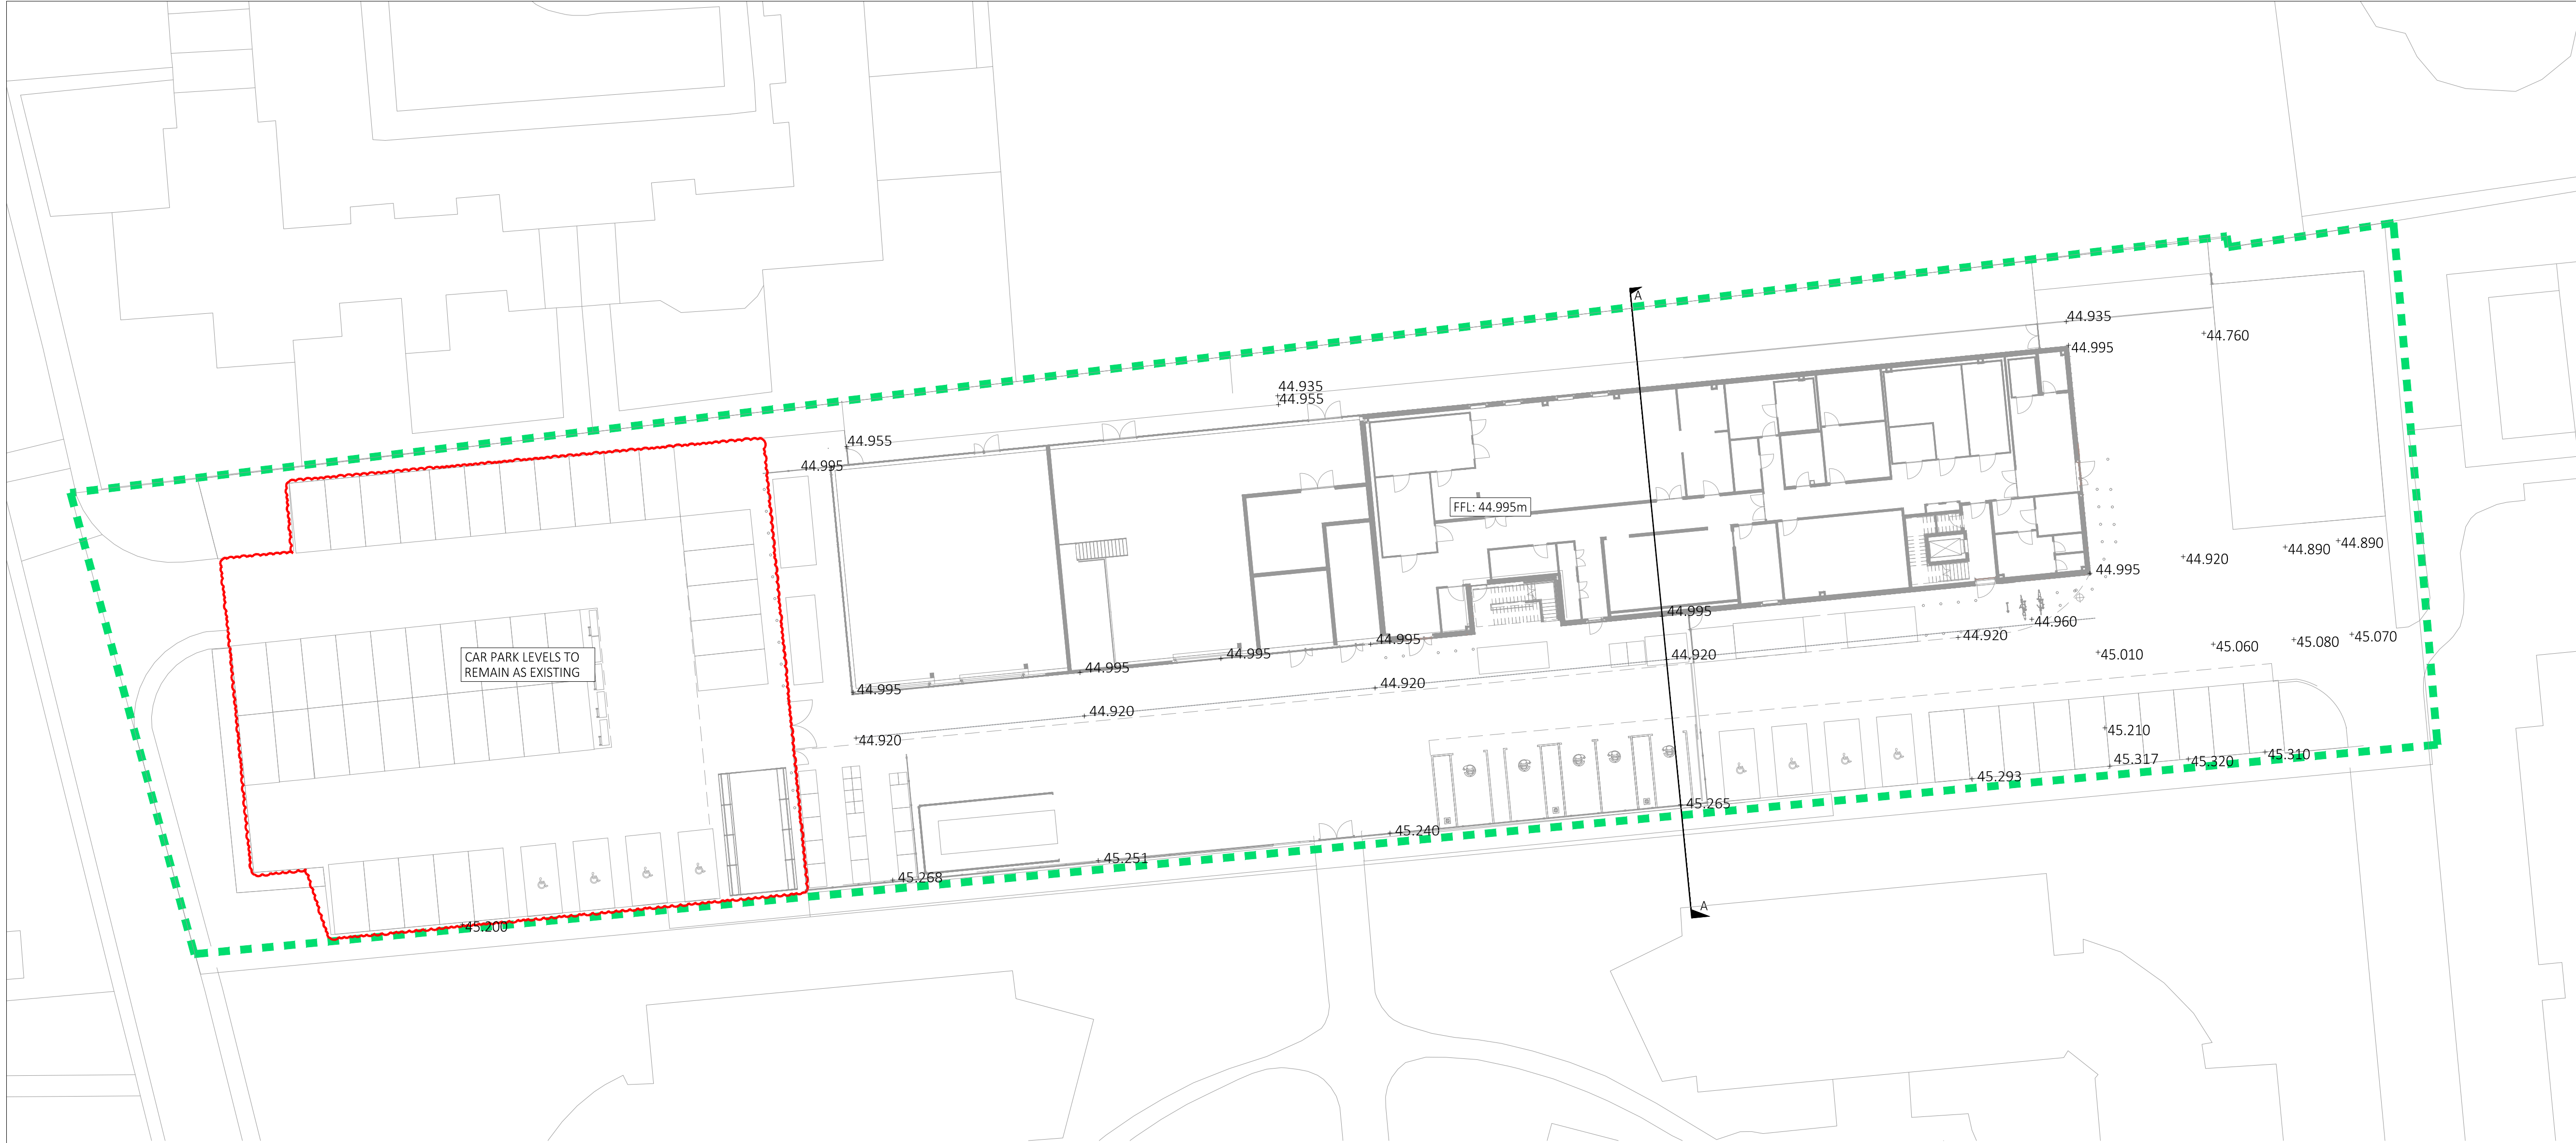

TYPICAL SECTION A-A

SAFETY, HEALTH AND ENVIRONMENTAL INFORMATION	
IN ADDITION TO THE HAZARDS/RISKS NORMALLY ASSOCIATED WITH THE TYPES OF WORK DETAILED ON THIS DRAWING, NOTE THE FOLLOWING	
CONSTRUCTION	
MAINTENANCE / CLEANING	
DECOMMISSIONING / DEMOLITION	
IT IS ASSUMED THAT ALL WORKS WILL BE CARRIED OUT BY A COMPETENT CONTRACTOR WORKING, WHERE APPROPRIATE, TO AN APPROVED METHOD STATEMENT	

DO NOT SCALE

KEY

SITE BOUNDARY

NOTES:

1. DRAWING TO BE READ IN CONJUNCTION WITH ALL OTHER RELEVANT PROJECT DRAWINGS AND WITH THE HEALTH AND SAFETY INFORMATION PROVIDED AND/OR WITHIN THE PRE-CONSTRUCTION INFORMATION.

2. ALL DIMENSIONS ARE TO BE CHECKED ON SITE BEFORE COMMENCEMENT OF WORKS. WORK TO FIGURED DIMENSIONS ONLY. DO NOT SCALE OFF THIS DRAWING. ANY DISCREPANCIES ARE TO BE REPORTED TO HYDROCK FOR CLARIFICATION.

3. NO ALLOWANCE HAS BEEN MADE FOR ANY CHANGES IN GROUND PROFILE AFTER DATE OF SURVEY

4. SETTING OUT SHALL BE BASED ON SPOT LEVELS ONLY

5. ALL FIGURES ARE IN METERS UNLESS NOTED OTHERWISE

REVISIONS

P02	Spot levels updated	21/10/24	SJ	CF NB
P01	First Issue	18/09/24	JK	CF NB
Rev.	Revision Notes	Date	Drawn By	Checked Approved

Hydrock

now

Stantec

St Baldred's Hall

239 Ashley Road

Hale

WA15 9NE

t: +44(0)161 2330746

e: manchester@hydrock.com

CLIENT

THE UNIVERSITY OF MANCHESTER

PROJECT

THE LIMES RELOCATION

TITLE

PROPOSED LEVELS (SPOT ELEVATIONS)

HYDROCK PROJECT NO.

C-33445

SCALE @ A1

1:250

STATUS DESCRIPTION

SUITABLE FOR INFORMATION

STATUS

S2

DRAWING NO.

33425-HYD-XX-XX-DR-C-0300

REVISION

P02