


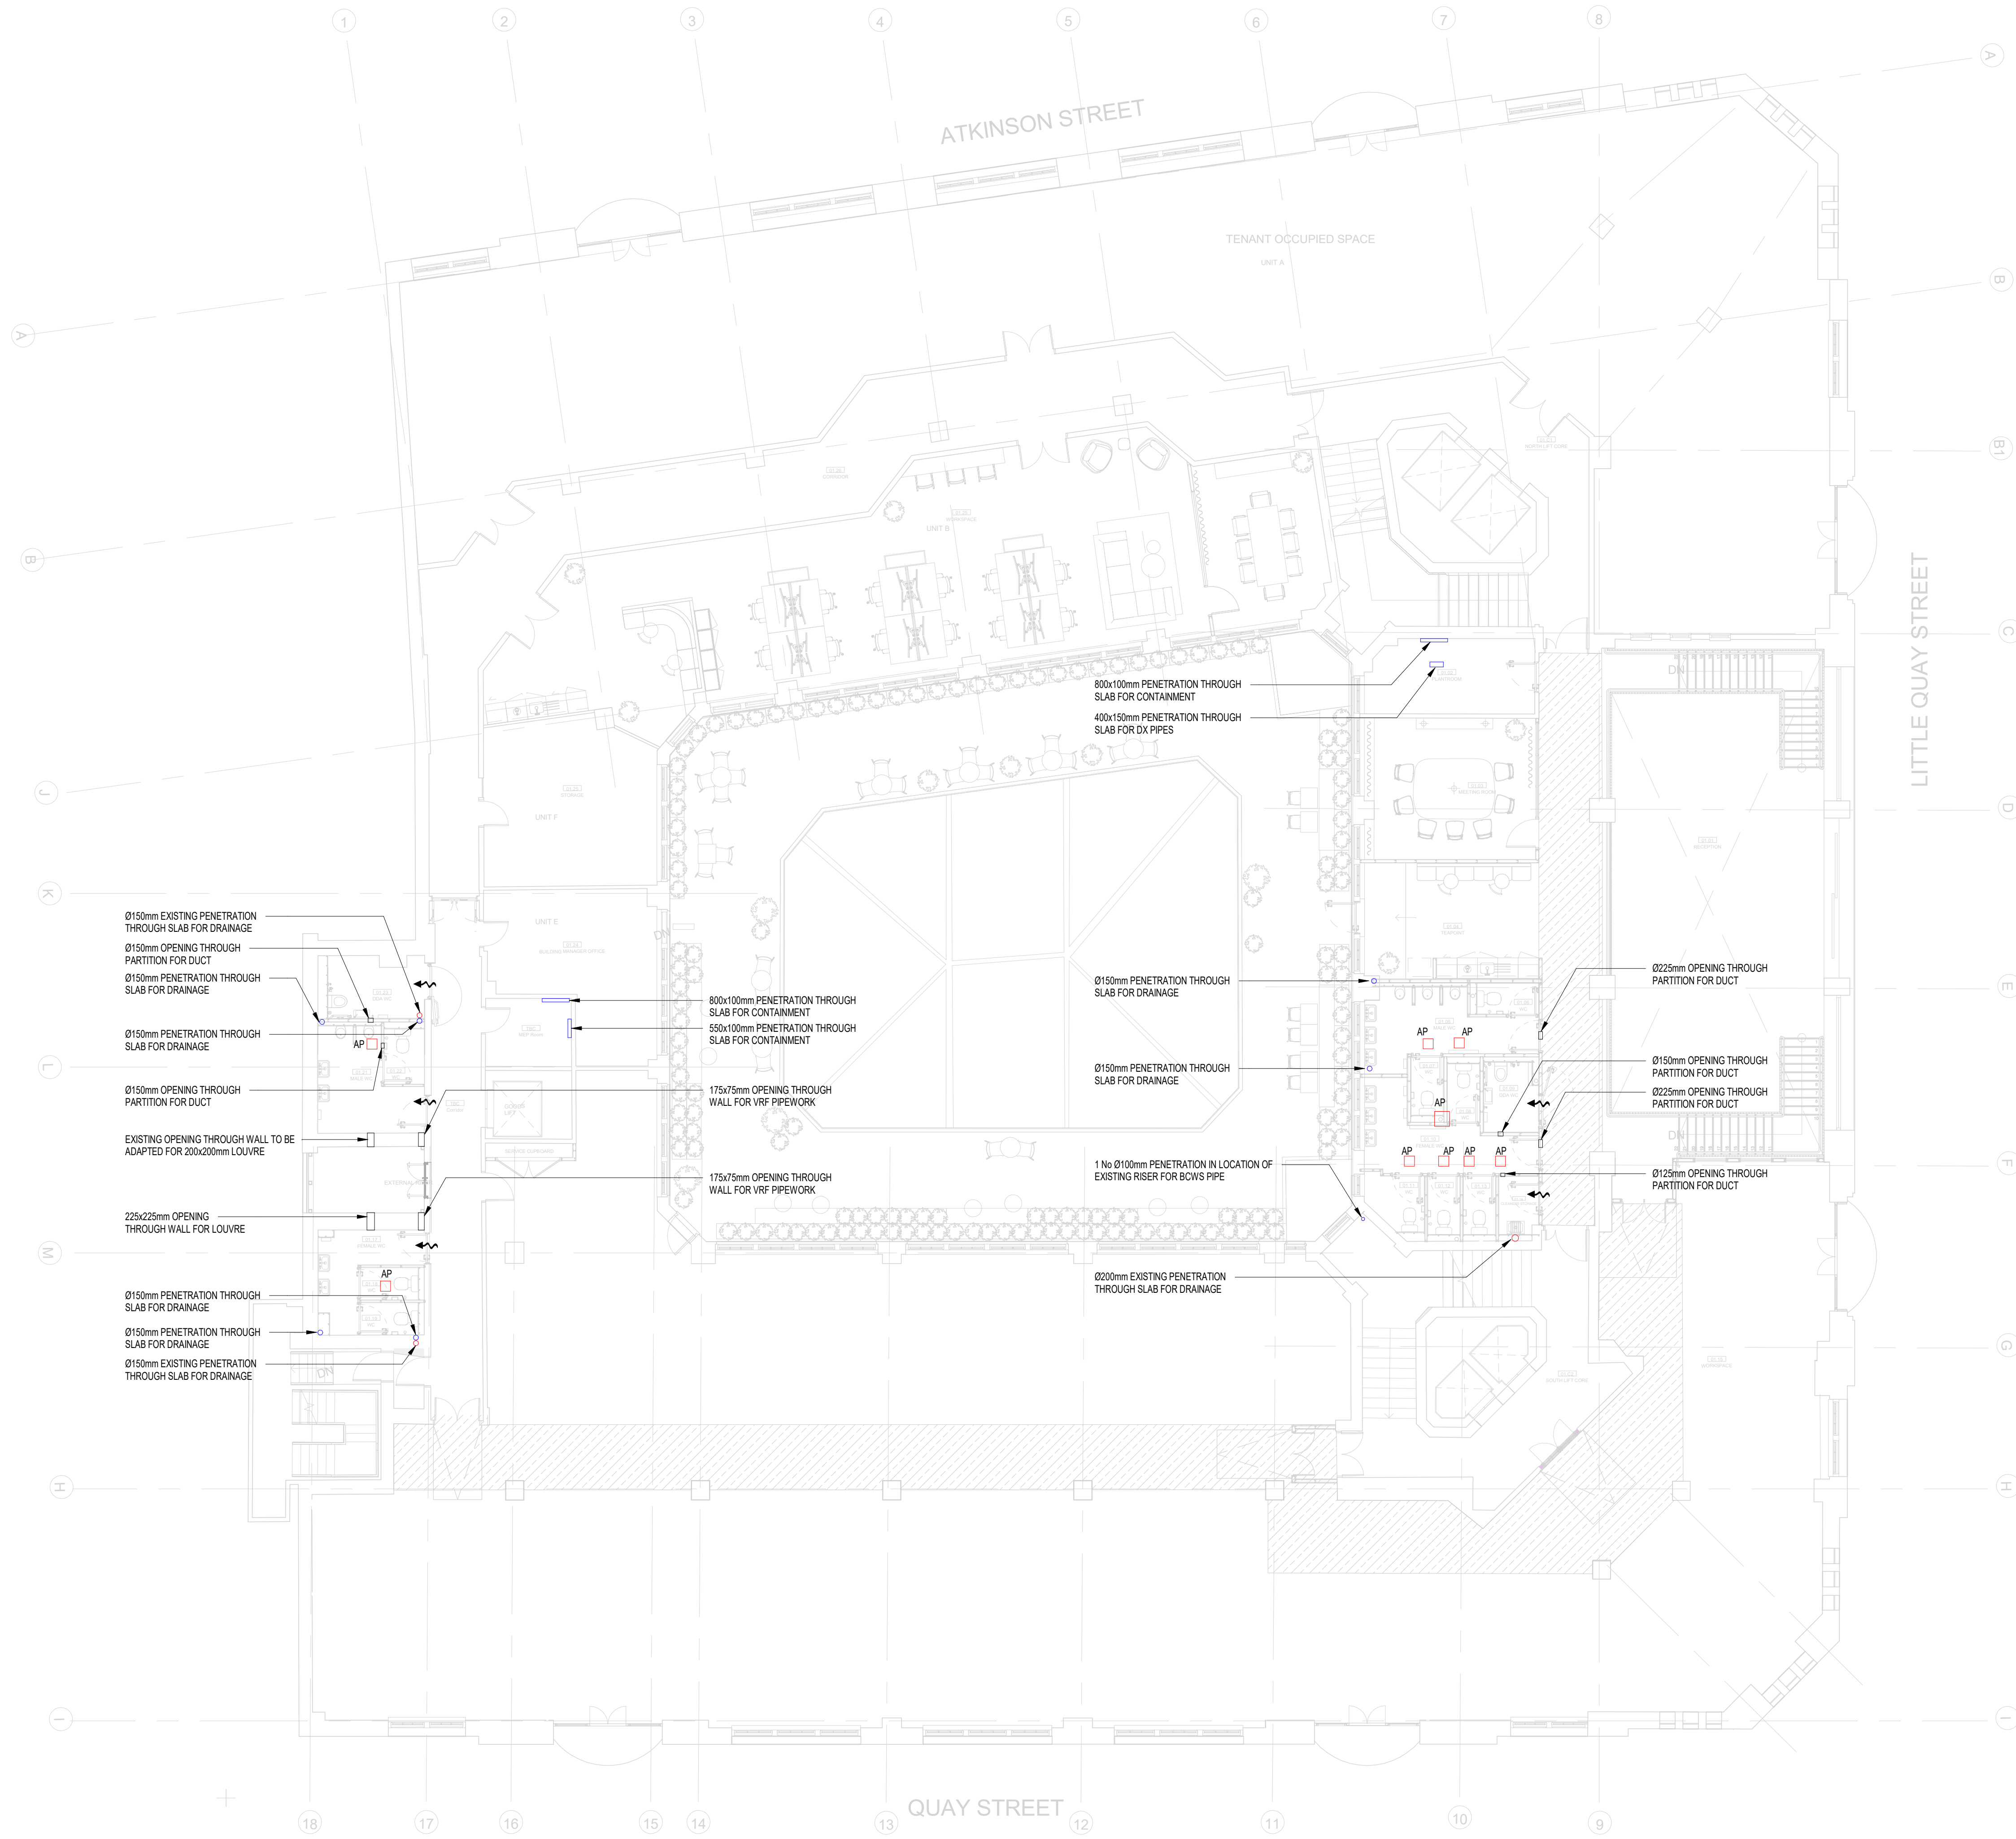

THIS DRAWING IS FOR INFORMATION ONLY DO NOT SCALE

CDM REGULATIONS

NO.	DATE	DATE	DATE
ISSUED	REVISED	INITIATED	ASSESSMENT

GENERAL NOTES

1. THIS DRAWING IS SUBJECT TO COPYRIGHT AND IS NOT TO BE REPRODUCED IN PART OR WHOLE WITHOUT APPROVAL.

2. DO NOT SCALE THIS DRAWING - CHECK ALL DIMENSIONS ON SITE.

3. THIS DRAWING SHALL BE READ IN CONJUNCTION WITH THE PROJECT SPECIFICATIONS(S) AND ALL OTHER CONTRACT DOCUMENTATION.

4. ALL DIMENSIONS ARE IN MILLIMETRES UNLESS OTHERWISE STATED.

LEGEND:

EXISTING PENETRATIONS

PROPOSED PENETRATIONS

AP

ACCESS PANEL

WALL SLEEVE

DOOR UNDERCUT

P02	30.07.24	DUCTWORK OPENINGS INDICATED & RISER DETAIL AMENDED	DB	SH
P01	19.06.24	ISSUED FOR COMMENT & APPROVAL	DB	SH
REV	DATE	AMENDMENTS	BY	CHK

FOR INFORMATION

Commercial Services Design Ltd

Unit 5
Woodside Court
Claydon Wood Rise
L15 1LE ENF
Tel: 0113 3223190
Web: www.csdesign.uk.com



CLIENT
G&H BUILDING SERVICES

PROJECT
SUNLIGHT HOUSE
LITTLE QUAY STREET
MANCHESTER M3 3HP

TITLE
BUILDERWORK REQUIREMENTS LAYOUT
LEVEL 01

SCALE @ 1:100	CD REF: CSD 1298
DRAWN: MW	ENGINEER: DB
STARTED: MAY 24	ISSUED: JULY 24
DESIGNED: DB	APPROVED: BW
PROJECT NO: 1298-CSD-XX-01-DR-BW-2502	REV: P02

ARCHITECTURE IS BASED ON ANOMALY DESIGN ARCHITECTS
DRAWING NO. SUNHANO-01-01-01-01 (C01)
LEVEL 01 PLAN
RECEIVED 01.06.2024