



Copyright of Turley


This drawing is for illustrative purposes only and should not be used for any construction or estimation purposes. To be scaled for planning application purposes only. No liability or responsibility is accepted arising from reliance upon the information contained within this drawing.

Plans reproduced by permission of Ordnance Survey on behalf of The Controller of His Majesty's Stationery Office. © Crown Copyright and database right [2024]. Ordnance Survey Licence number [0100031673].

KEY

- Application boundary
- Woodland shrub mix
- Low ground cover mix
- Ornamental shrub mix
- CAT B tree
- CAT C tree
- Root protection area
- Proposed tree

Refer to Drawing:
RIDM3004_The Limes_03 Plant Schedule
for planting mixes and specification.

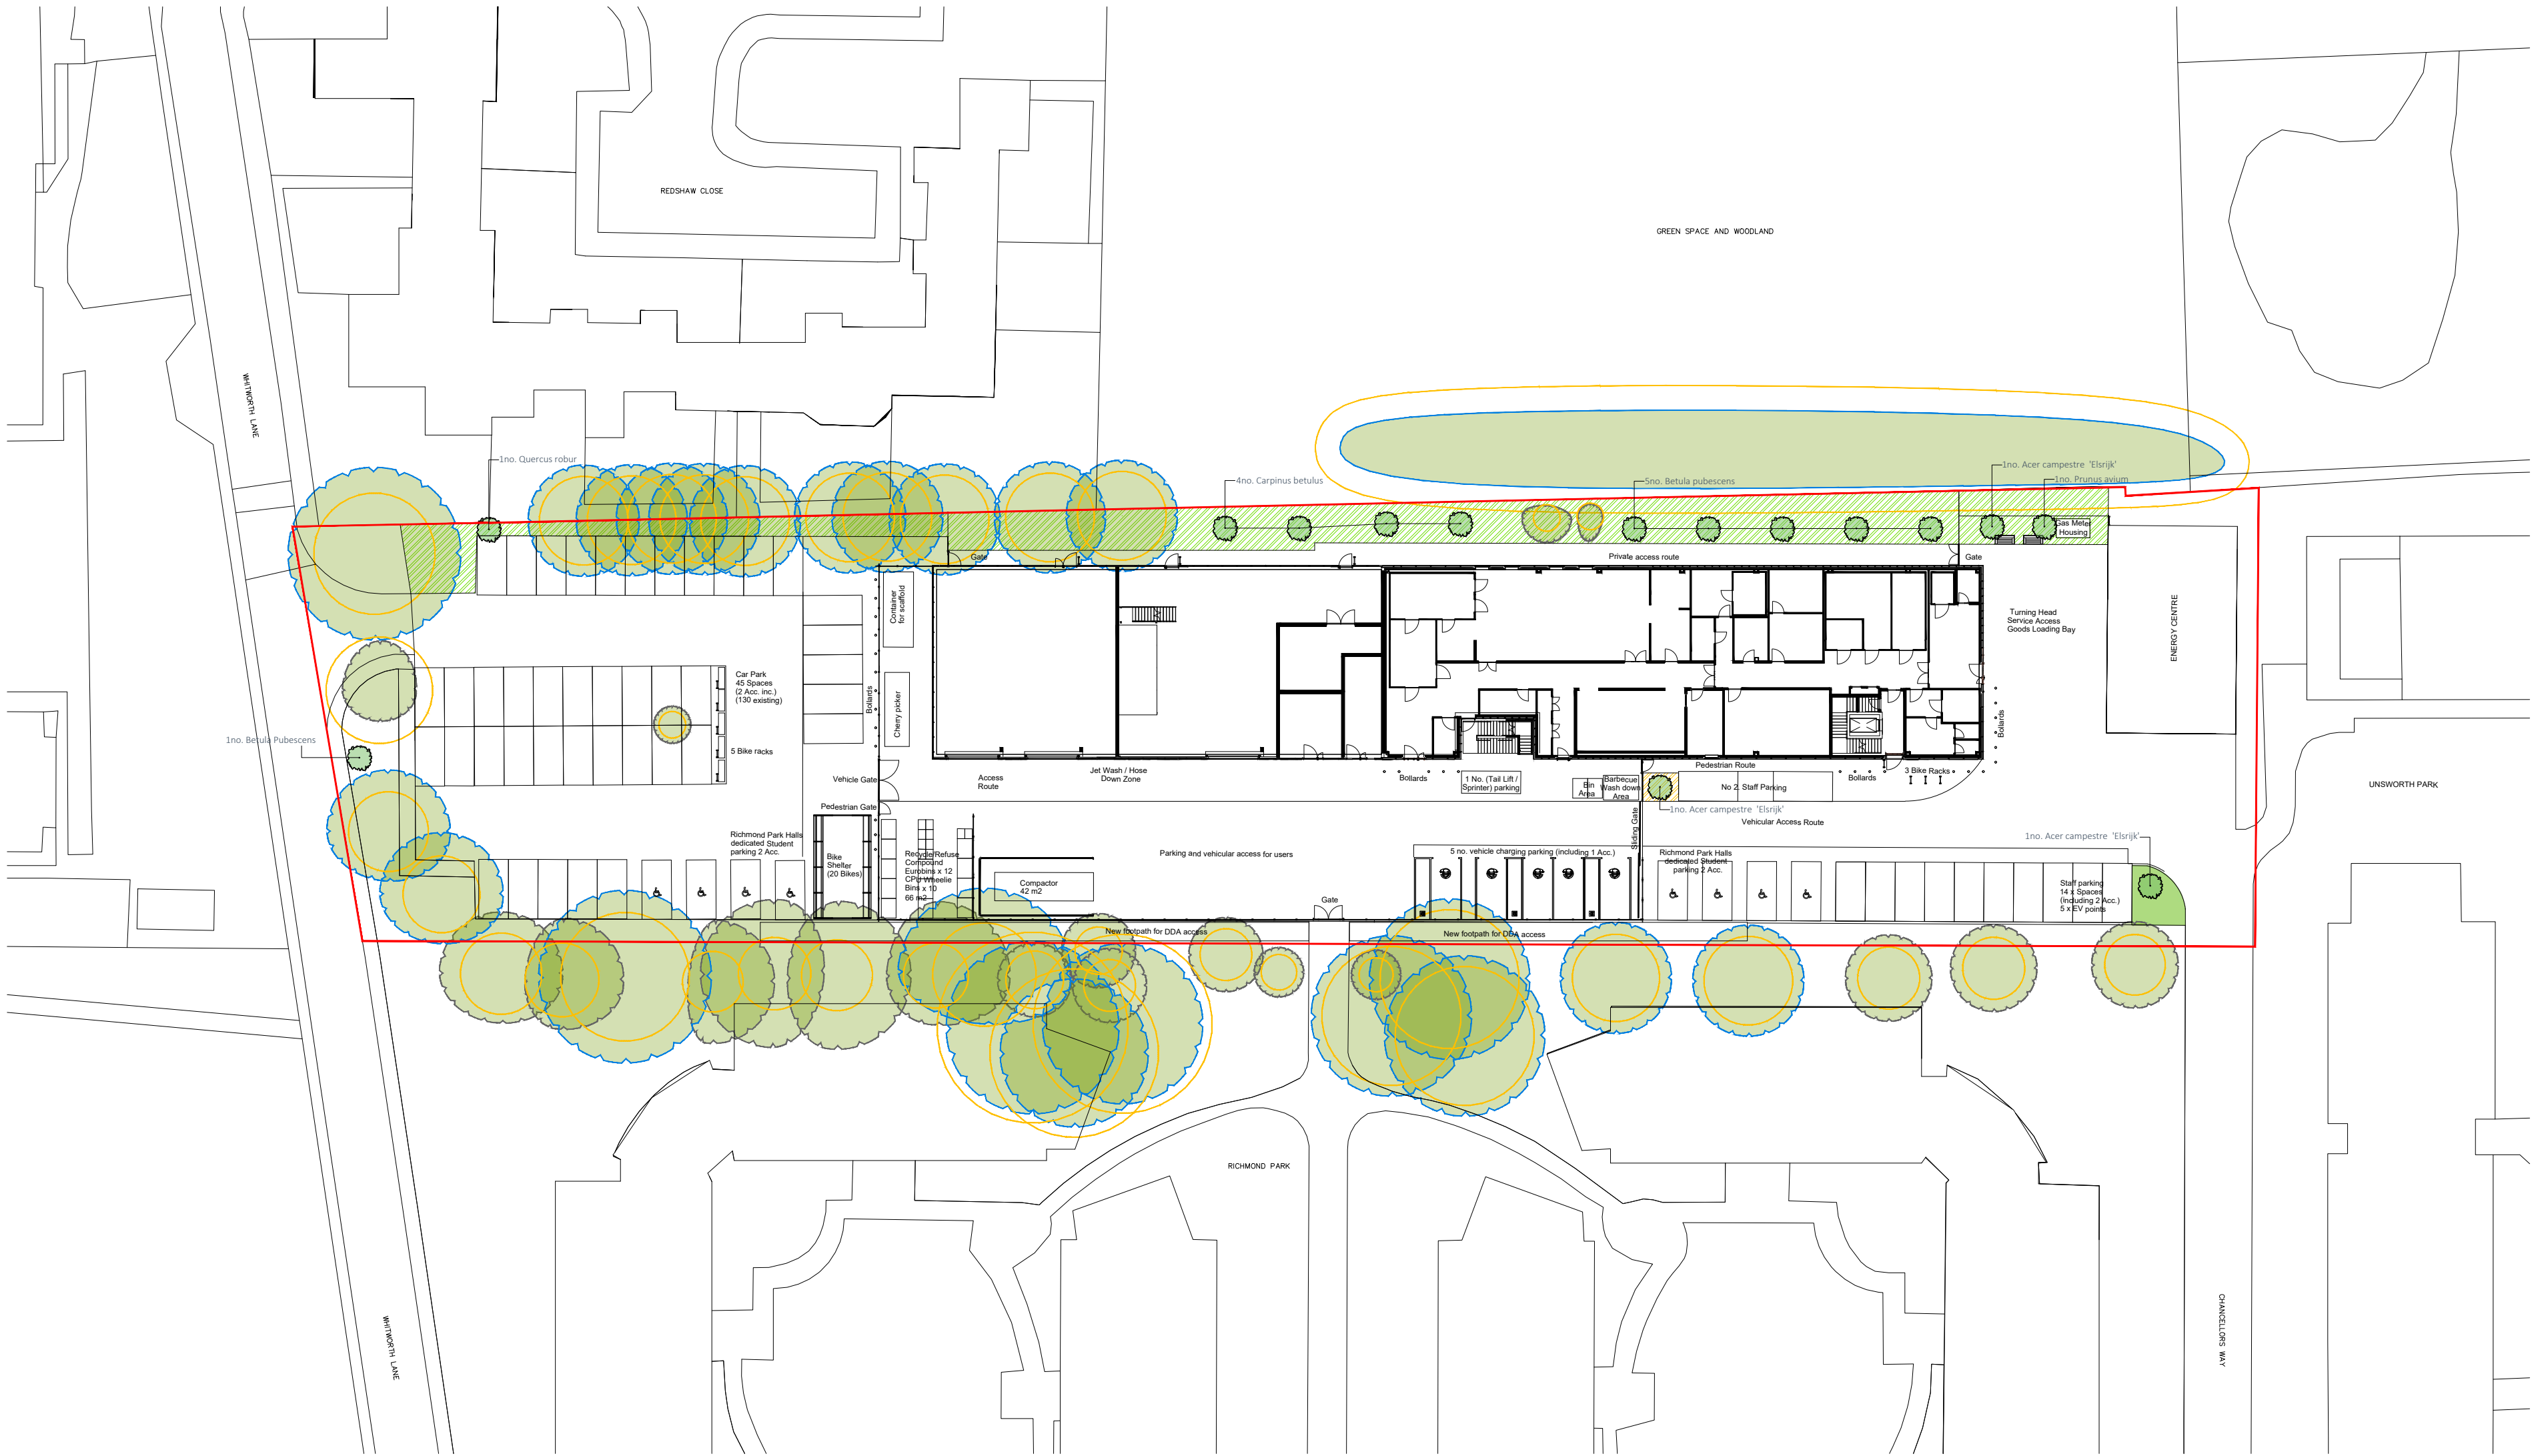

CLIENT

Rider Levett Bucknall

PROJECT

The Limes
Fallowfield Campus
University of Manchester

DRAWING

Soft Landscape Plan

PROJECT NUMBER

RIDM3004

DRAWING NUMBER

01

CHECKED BY

TJ / RM

REVISION

B

STATUS

Final

DATE

October 2024

SCALE

1:500 @ A2