


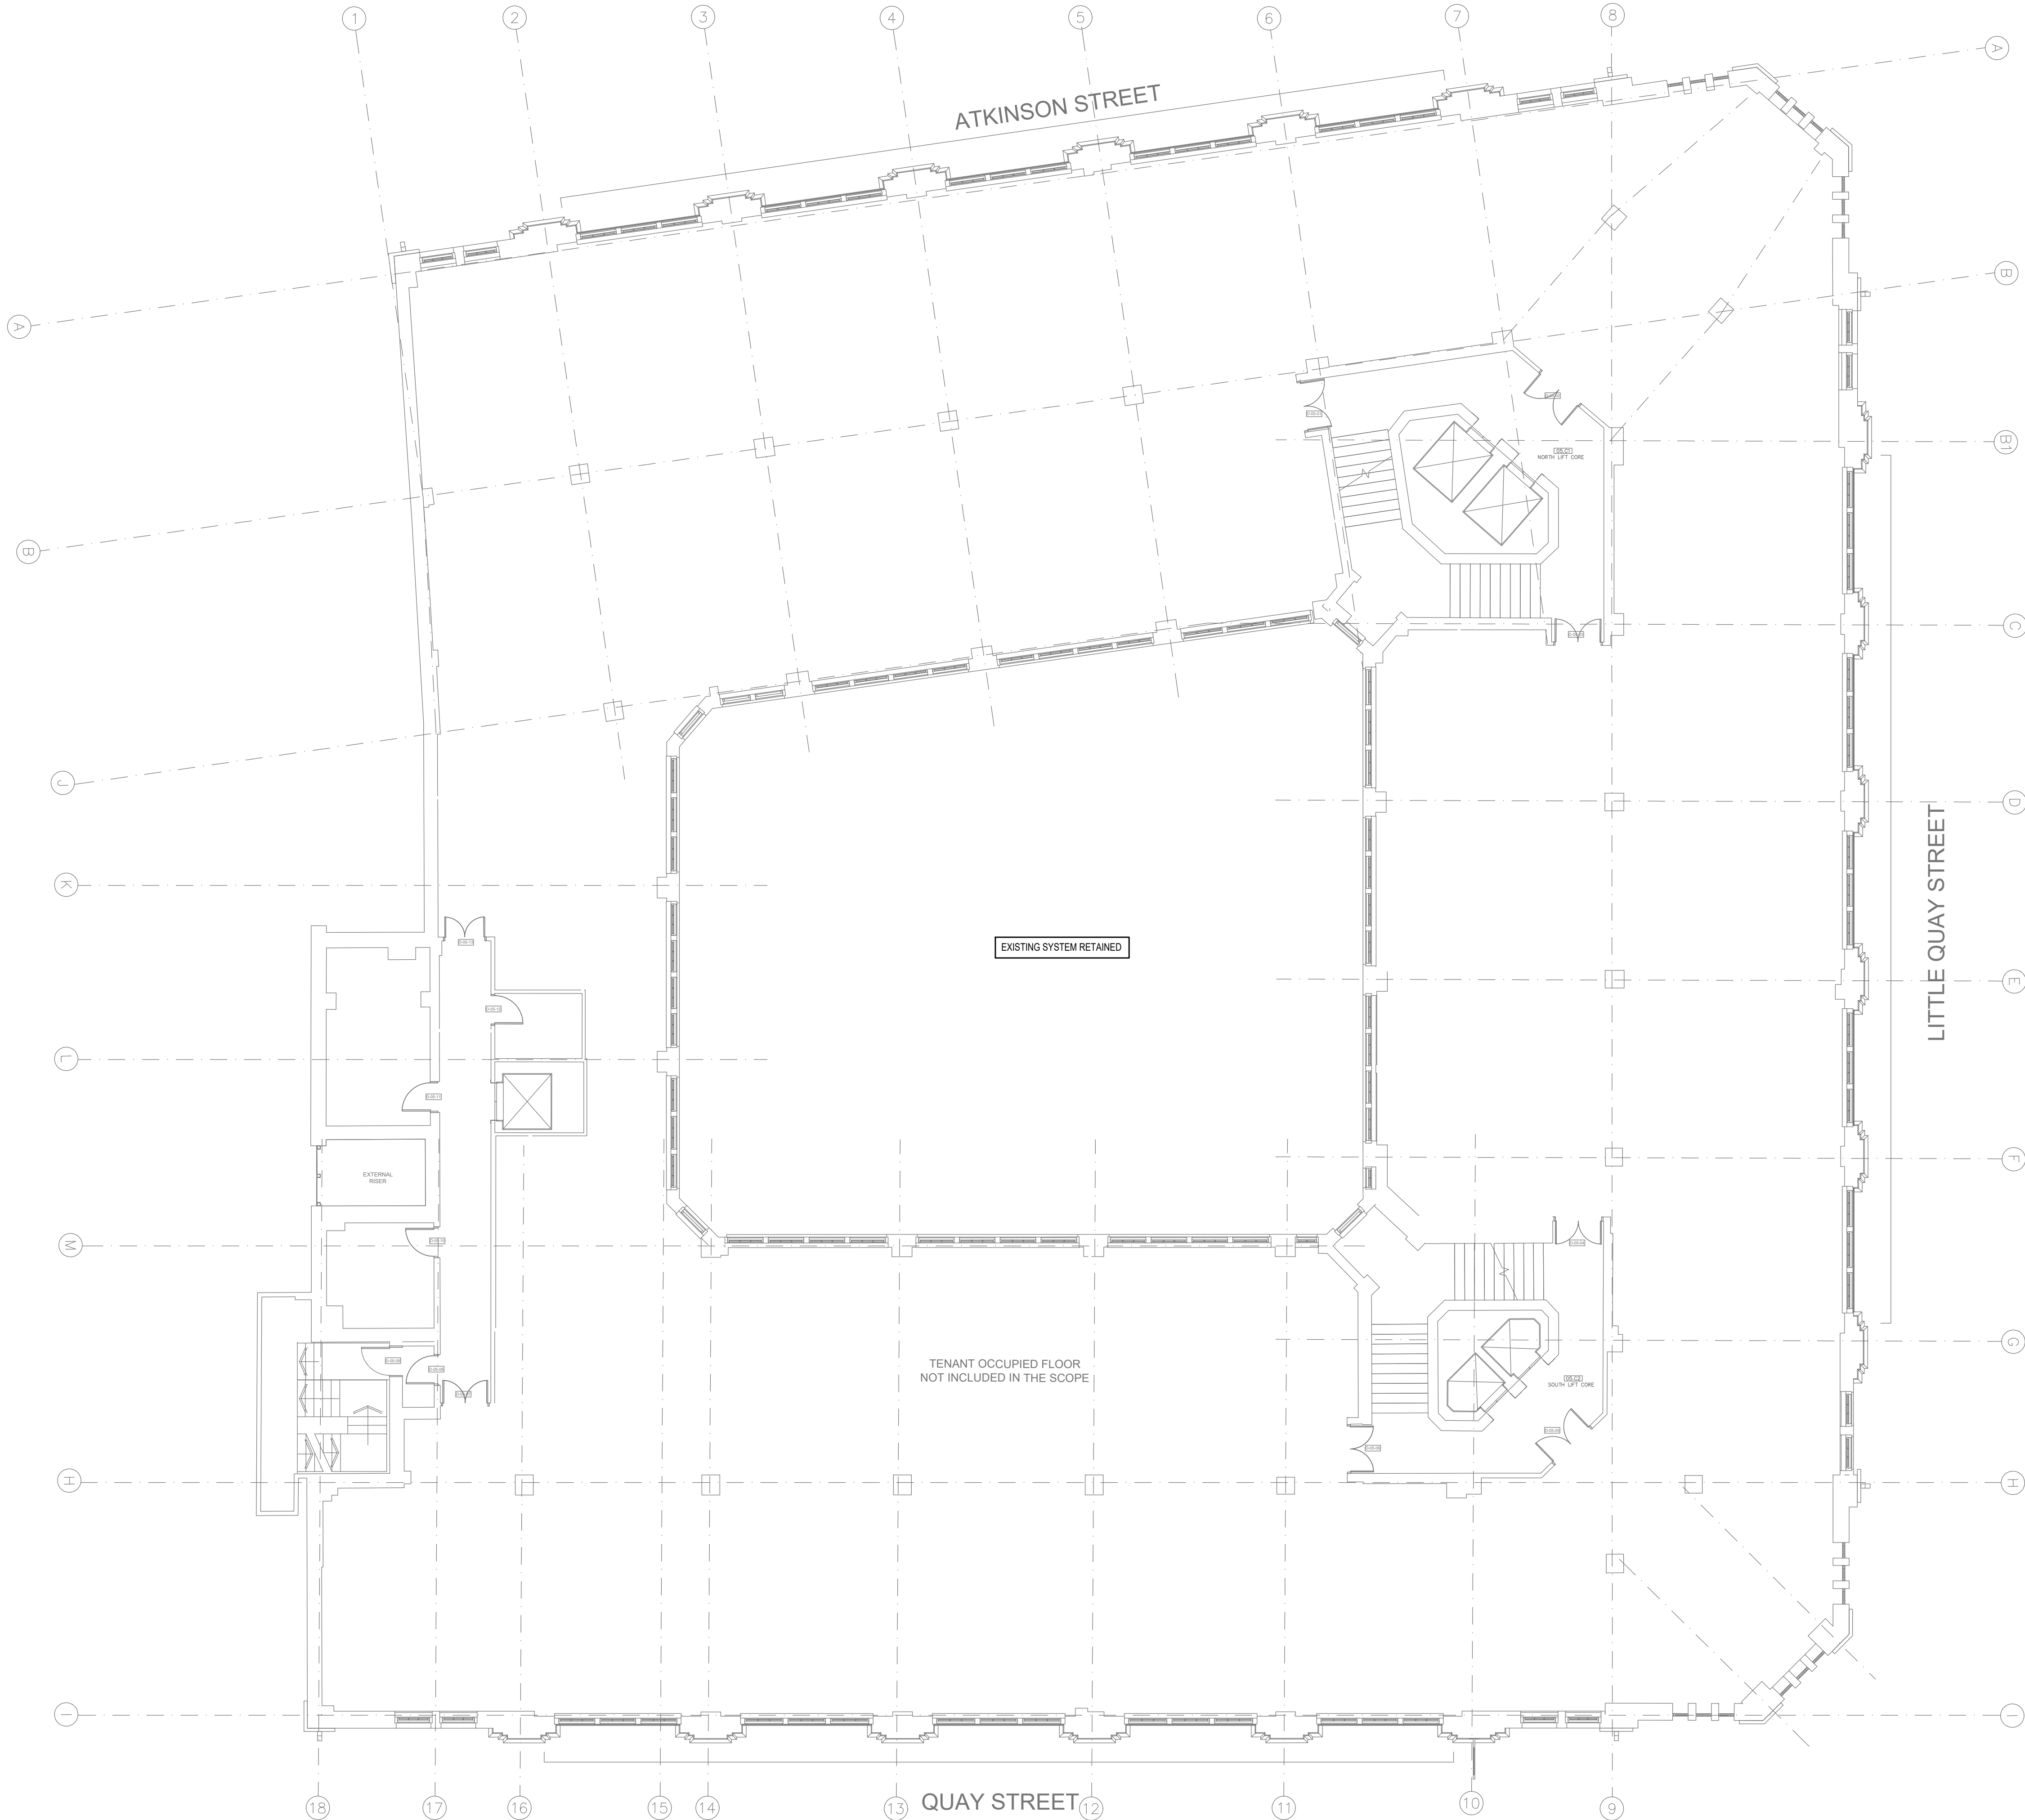

THIS DRAWING IS FOR INFORMATION ONLY DO NOT SCALE

CDM REGULATIONS			
NORMAL HAZARDS	DATE ADDED	DATE MITIGATED	RISK ASSESSMENT DATE
ABNORMAL HAZARDS	DATE ADDED	DATE MITIGATED	RISK ASSESSMENT DATE

DRAWING SUITABILITY CODES:

S0 - WORK IN PROGRESS
S1 - SUITABLE FOR COORDINATION
S2 - SUITABLE FOR INFORMATION
S3 - SUITABLE FOR REVIEW & COMMENT
S4 - SUITABLE FOR STAGE APPROVAL
S5 - SUITABLE FOR REVIEW & ACCEPTANCE
S6 - SUITABLE FOR PIM AUTHORISATION
S7 - SUITABLE FOR AIM AUTHORISATION
D1 - SUITABLE FOR COSTING
D2 - SUITABLE FOR TENDER
D3 - SUITABLE FOR CONTRACTOR DESIGN
D4 - SUITABLE FOR MANUFACTURE / PROCUREMENT

LEGEND:

HEATING & COOLING
FAN COIL UNIT ZONE

LANDLORDS

NORTH TENANT

SOUTH TENANT

EAST TENANT
(SPLIT DEMISE ON L03 & L13)

P02	04.06.24	FINAL COMMENTS INCORPORATED. CONSTRUCTION ISSUE ARCHITECTURE APPLIED	DB	BW
P01	17.04.24	ISSUED FOR INFORMATION.	DB	SH
REV	DATE	AMENDMENTS	BY	CHK

**FOR
INFORMATION**

Commercial Services Design Ltd
Unit 5
Woodside Court
Clayton Wood Rise
Leeds
LS16 6RF
Tel: 0113 3223190
Web: www.csdesign.uk.com



G&H
GROUP OF COMPANIES

CLIENT
G&H BUILDING SERVICES

PROJECT
**SUNLIGHT HOUSE
LITTLE QUAY STREET
MANCHESTER M3 3HP**

TITLE
**MECHANICAL SERVICES
FAN COIL UNIT ZONING
LEVEL 05**

STATUS:	S2 - SUITABLE FOR INFORMATION	CSD REF:	CSD 1298
SCALE @ A1:	1:100	ENGINEER:	DB
DRAWN:	MW	ISSUED:	JUN '24
STARTED:	MAR '24	APPROVED:	BW
CHECKED:	DB	REV	P02

DRAWING NO: **SLH-CSD-XX-05-DR-SK-10001**

Project-Originator-Volume-Level-Type-Discipline-Classification-Number

ARCHITECTURE IS BASED ON ANOMALY DESIGN ARCHITECTS
DRAWING No. SLH-AND-PO-05-DR-A-05105 (C01)
LEVEL 05 PLAN
RECEIVED 03.06.2024