


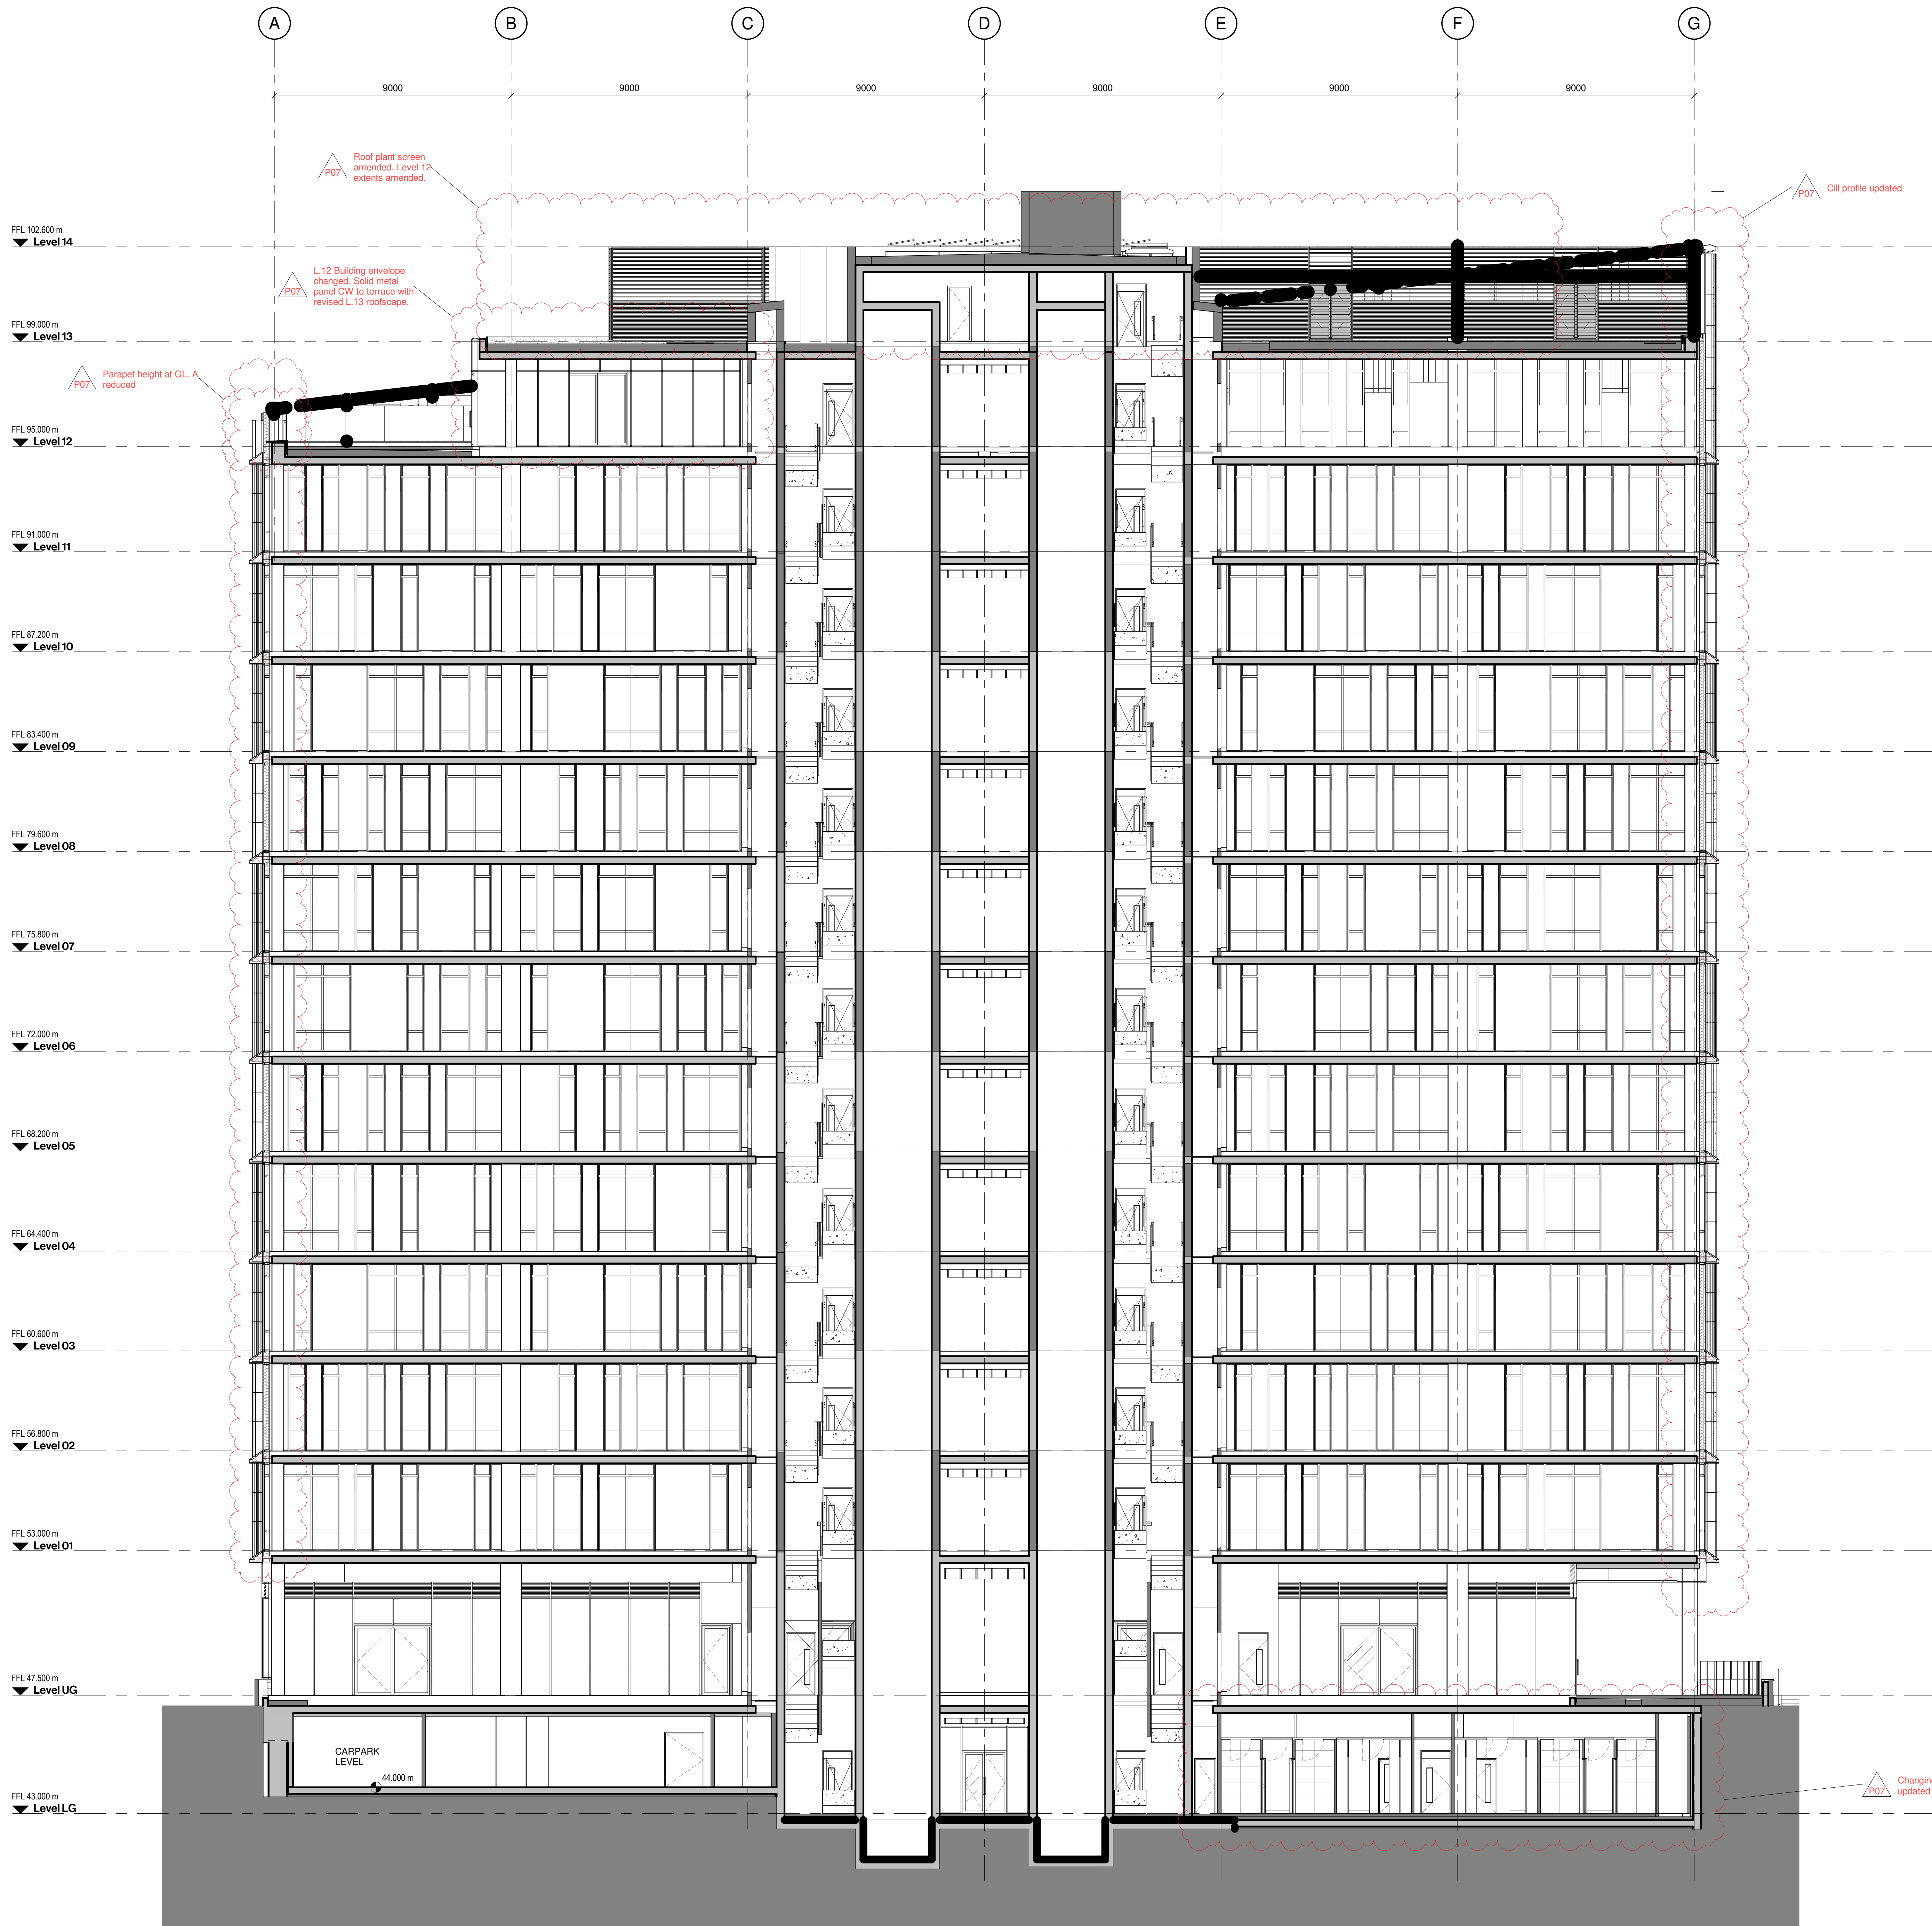

1 Section - AA

Drawing Original Size
A0

Notes

Unless indicated, this drawing is for information only and should not be used for construction. Do not scale, use by and dimensions only. All dimensions to be checked on site. This drawing should be printed at the original size as stated. Cartwright Pickard Architects accept no responsibility for errors that occur as a result of reworking this drawing at any other size.


Cartwright Pickard Architects prepared this drawing using Revit 2023 and does not accept liability for any loss or degradation of that information based on the drawing resulting from the translation from the original file format to any other file format or from the recipient's reading of it in any other program or at a later version of the program referred to above. Cartwright Pickard Architects accept no liability for use of this drawing by parties other than those for whom it was prepared or for purposes other than those for which it was prepared.

DWG Issues

When this drawing is issued in DWG format it is an uncontrolled version and is provided to enable the recipient to prepare its own documents/drawings for which it is solely responsible. It is based on background information current at the time of issue.

Cartwright Pickard Architects accept no liability for any alterations to, additions to or discrepancies arising out of changes to such background information which occur after it has been issued by Cartwright Pickard Architects.

Key Plan - Level 12

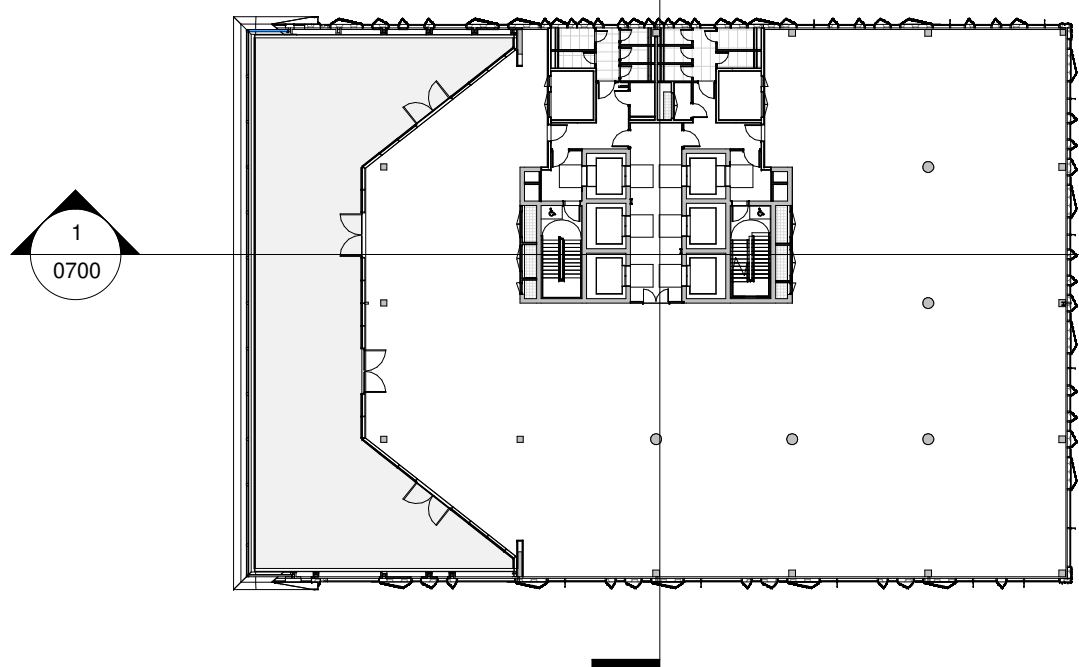

Drawing Revisions

Date:	Rev:	Note:	Check:
08.06.22	P01	Draft Planning Application	RO
21.06.22	P02	Planning Issue	RO
09.09.22	P03	Planning Issue	RO
01.09.23	P04	NMA Update Notes	RO
25.10.23	P05	NMA Update Notes	RO
25.10.23	P06	NMA Update	RO
09.08.24	P07	NMA Update Notes	RO

CARTWRIGHT
PICKARD

Client

MEPC

Project

AS | Angel Square Plots 2 & 3

Building Name

Plot 2

Drawing Title

GA Sections - AA

Scale

As indicated @ A0

Drawing Created

June 2022

Revision

P07

Drawing No.

AS-CPA-P2-ZZ-DR-A-0700

Manchester Office
Unit 108, 109, 110
Quay Street
Manchester M3 2JY
Tel: 0161 944 1144

cartwrightpickard.com
© Cartwright Pickard Architects Ltd