


General notes

- This information is confidential and the copyright of Anomaly.
- Anomaly accepts no liability for use of this drawing by parties other than the party for whom it was prepared or for purposes other than that which is stated on the issue sheet. It shall not be disclosed or passed to any other party in any form in whole or part without Anomaly's express permission in writing nor should any other party place reliance upon it.
- Where data is supplied electronically, it is for convenience only. The original information is the printed or controlled copy which will be supplied on request.
- All dimensions are in millimetres. No dimensions or other information shall be inferred from the electronic data unless specifically stated on the printed or controlled copy. Where dimensions are not given, drawings must not be scaled and the matter should be referred back to Anomaly.
- This drawing should be read in conjunction with all other project information, produced by Anomaly and others. In the event of any conflict between the information contained on this drawing and in any other project document, drawings, specifications, schedules etc. the matter must be referred back to Anomaly for clarification.
- All dimensions and conditions are to be checked on site by the contractor prior to preparing designs, drawings, calculations etc. or commencing any work. The contractor is responsible for checking that there is no conflict between site dimensions and drawn dimensions.

Key plan

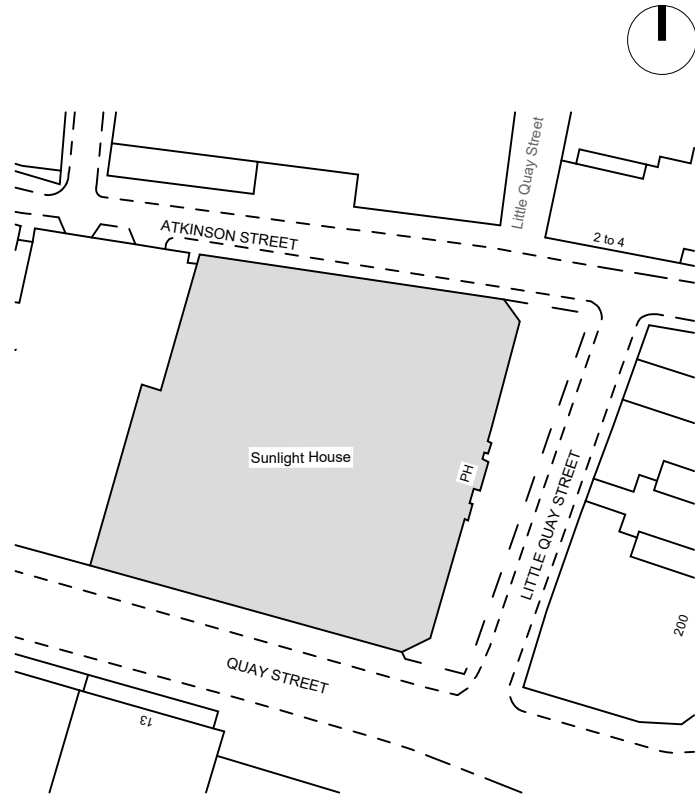

Drawing key

REFER TO DRAWING SERIES [382] FOR CEILING FINISHES AND SETTING OUT OF THE BULKHEAD.
REFER TO DRAWING 38703 FOR VENT GRILLES SETTING OUT PRINCIPLES.
SETTING OUT PRINCIPLES FOR ALL FLOORS TO BE THE SAME - REFER TO LEVEL 7 or 8 RCP.
BULKHEAD WIDTH VARIES ACROSS THE FLOORPLATE. ALL DIMENSIONS TO BE COORDINATED ON SITE.
LIGHTING SETTING OUT SUBJECT TO FINAL MEP DESIGN.

ALT-721	Existing exposed coffer ceiling finished in PNT-191
ALT-721	Existing exposed coffer ceiling finished in PNT-123
ALT-721	Existing exposed coffer ceiling finished in PNT-111
ALT-721	Existing exposed ceiling with historic elements. Finished in PNT-111. Cornice details to be painted in PNT-191
ALT-723	Existing exposed dome ceiling
CLG-111	Suspended Plasterboard ceiling. Finished in PNT-191
CLG-111	Suspended Plasterboard ceiling. Moisture resistant. Finished in PNT-111
CLG-121	Suspended Plasterboard ceiling. Fire rated. Finished in PNT-111
CLG-131	Suspended Plasterboard Bulkhead finished in PNT-191. Includes CLG-911 access panels
CLG-131	Suspended Plasterboard Bulkhead finished in PNT-123
CLG-131	Boxing out under the beam line for services finished in PNT-123
CLG-911	Plastered Plasterboard ceiling access panel. 500mm x 500mm
CLG-911	Grille. 1000mm x 150mm, refer to drawing 38703 for setting out information. Refer to Level 7 ceiling drawing 38207 for full setting out principles.

Status	Revision	Date	Description
S2	C02	17/09/2024	Construction issue
S2	C01	28/06/2024	Construction issue

Drawn by	Checked by	Approved by
JW	LS/AM	LS/AM

Architect
ANOMALY
Morelands, 5-23 Old Street
London EC1 V9HL
+44 (0) 20 7054 1145
hello@anomaly.london
www.anomaly.london

Client
Karrev (Sunlight) Ltd.

Project
SUNLIGHT HOUSE
Little Quay St,
Manchester M3 3HP


Drawing title
CEILING SCOPING RCP
LEVEL 00

Job number	Sheet size	Scale @ A1	Scale @ A3
126	A1	1:100	1:200

Project stage
CONSTRUCTION

Drawing number
SLH-ANO-P0-00-DR-A-38200

ALL LIGHTING DESIGN AND LOCATIONS
SUBJECT TO FINALISED MEP DESIGN.
LOCATIONS AND SETTING OUT TO BE
REVIEW.

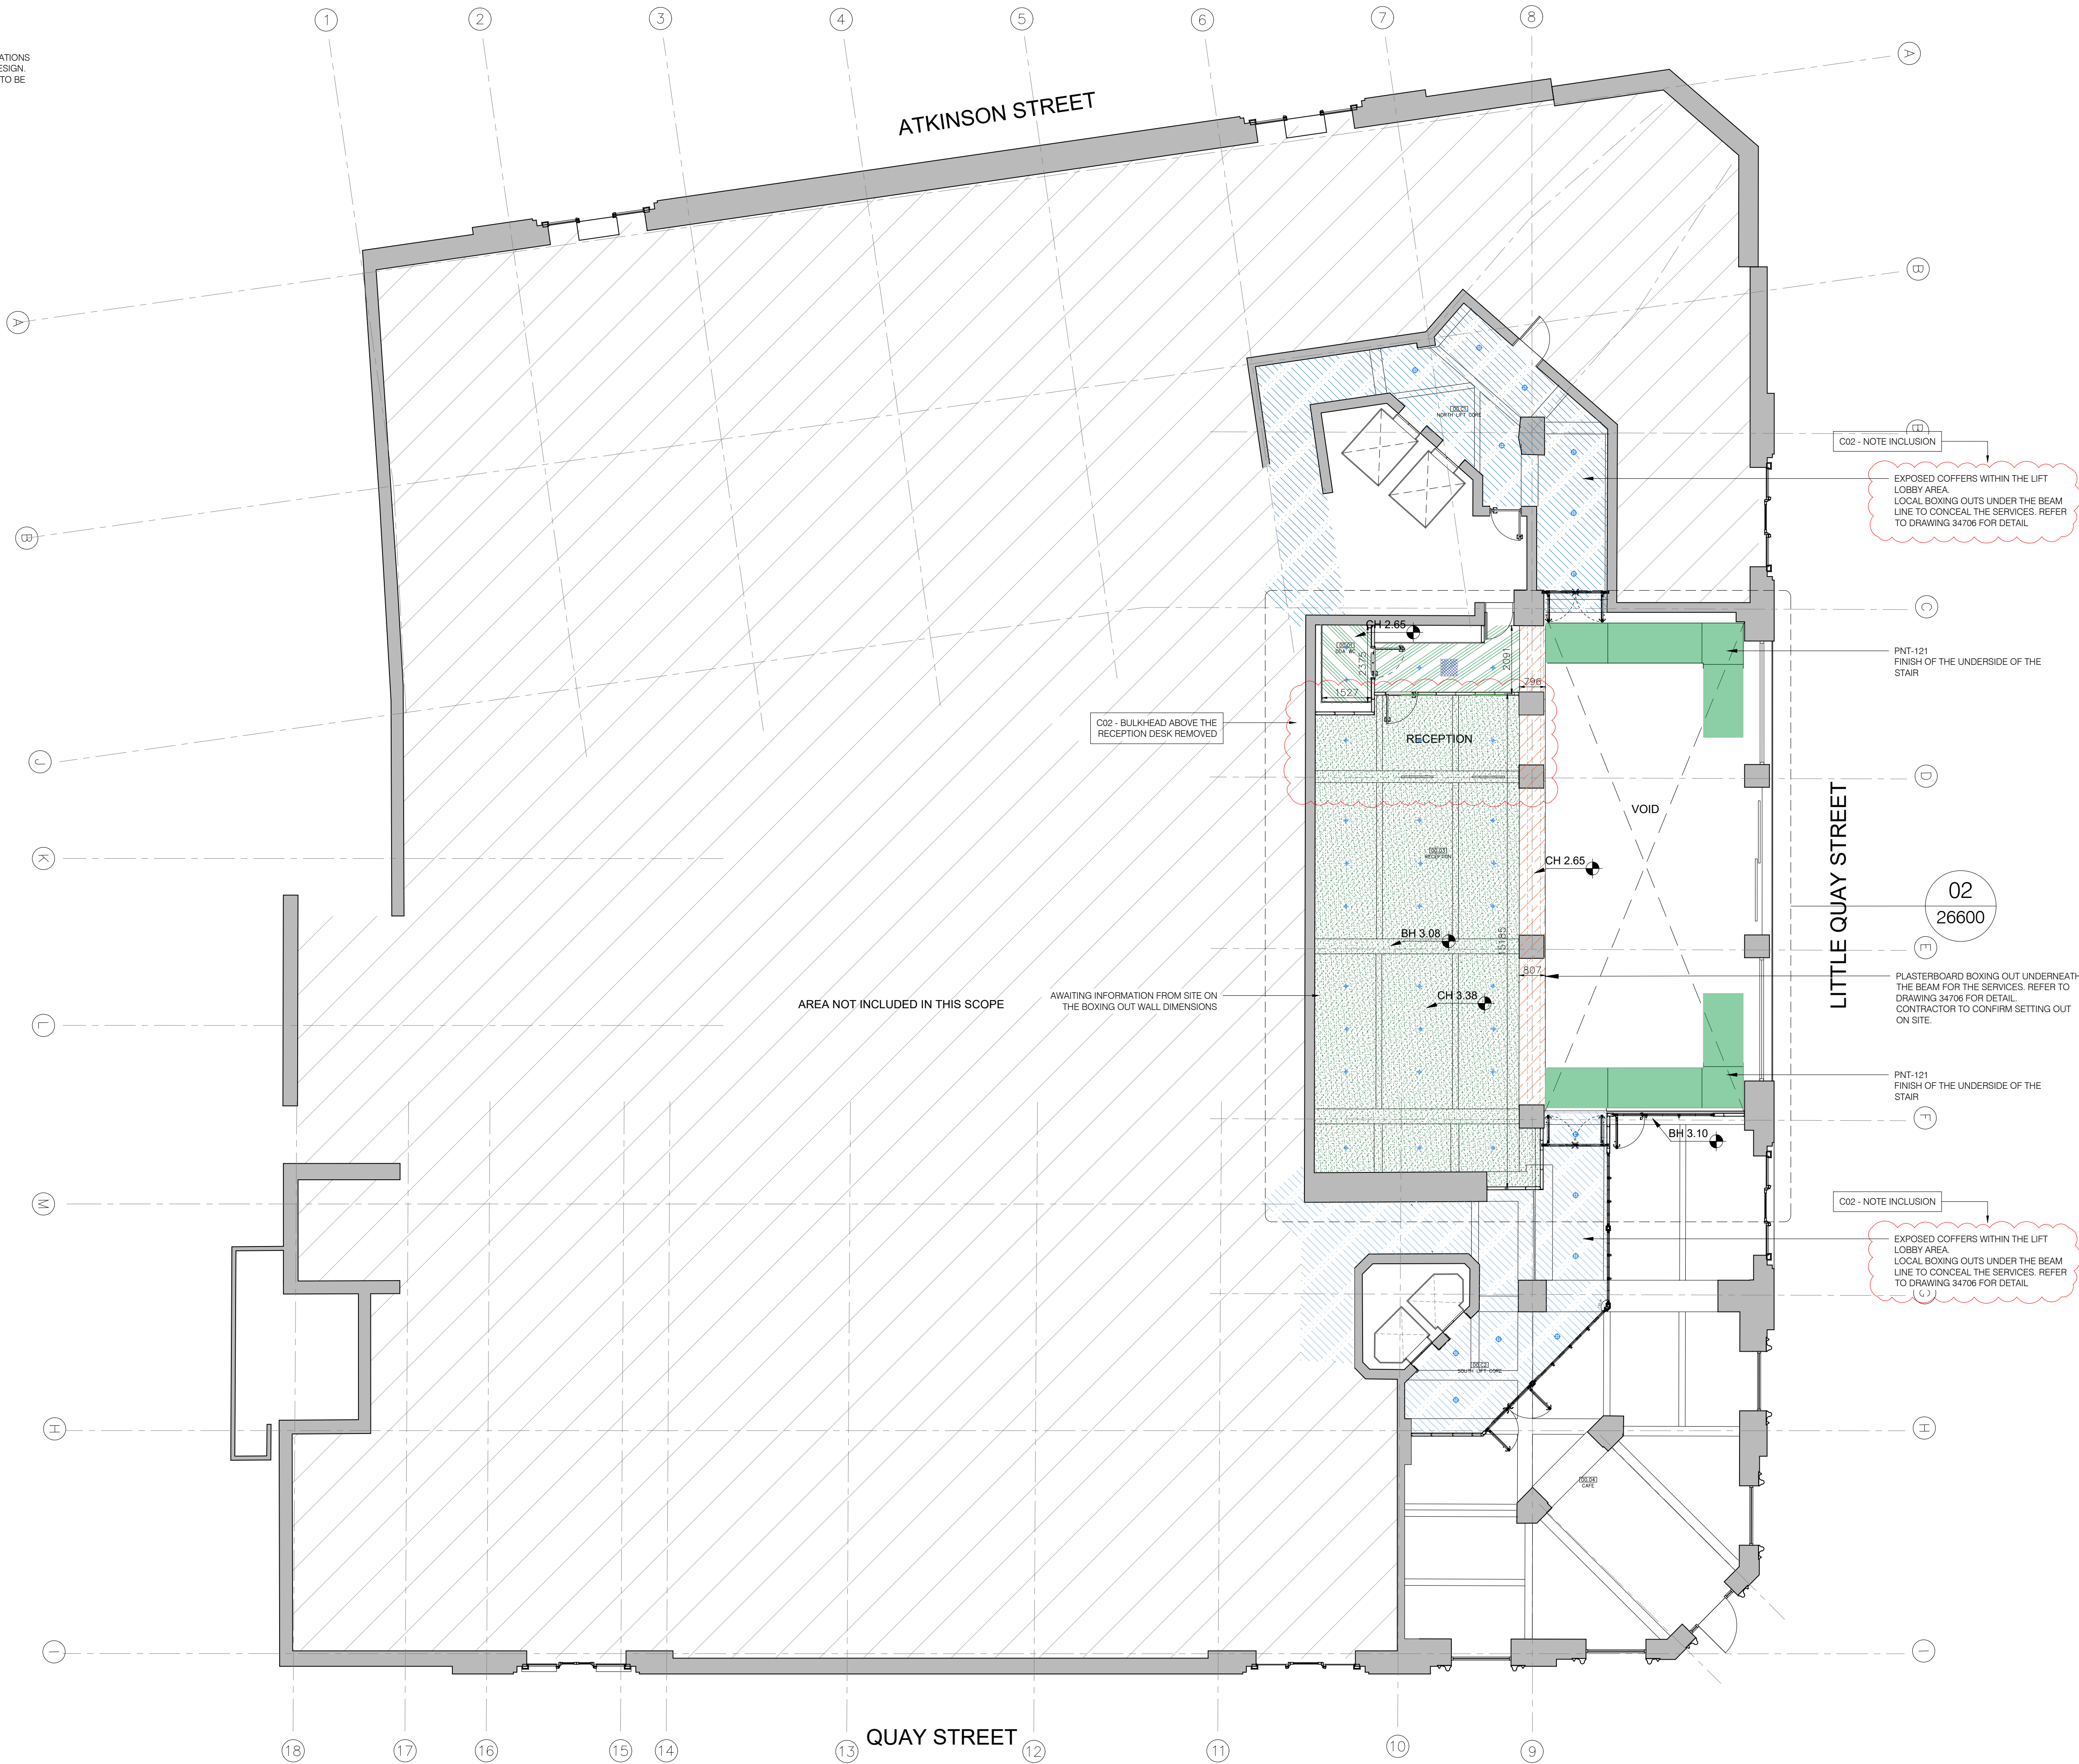

01 CEILING FINISHES PLAN
LEVEL 00 1:100

- CONTRACTOR TO CHECK ALL HEIGHTS, DIMENSIONS AND SETTING OUT OF LIGHTS ON SITE.
- ALL BEAM AND COFFER LOCATIONS SHOWN ARE SUBJECT TO POST STRIP OUT SURVEY INFORMATION. EXISTING COFFERS TO BE RETAINED WHERE POSSIBLE. NOM. CONTRACTOR TO PATCH CLEAN, MAKE GOOD AND REDECORATE AND PREPARE FOR NEW PAINT FINISH.

- REFER TO SPECIFICATION AND SCHEDULES FOR FURTHER INFORMATION.
- TO BE READ IN CONJUNCTION WITH MEP LIGHTING CALCULATIONS & MECH LAYOUT. NOTIFY ARCHITECT IF DISCREPANCIES OCCUR.
- RETAIN ALL EXISTING HISTORICAL DETAILS, CORNICE AND

- COFFERS. REPAIR, MAKE GOOD AND PREPARE FOR PAINT FINISH.
- REFER TO LEVEL 02 RCP FOR TYPICAL DIMENSIONS AND SETTING OUT OF LIGHTING.

