
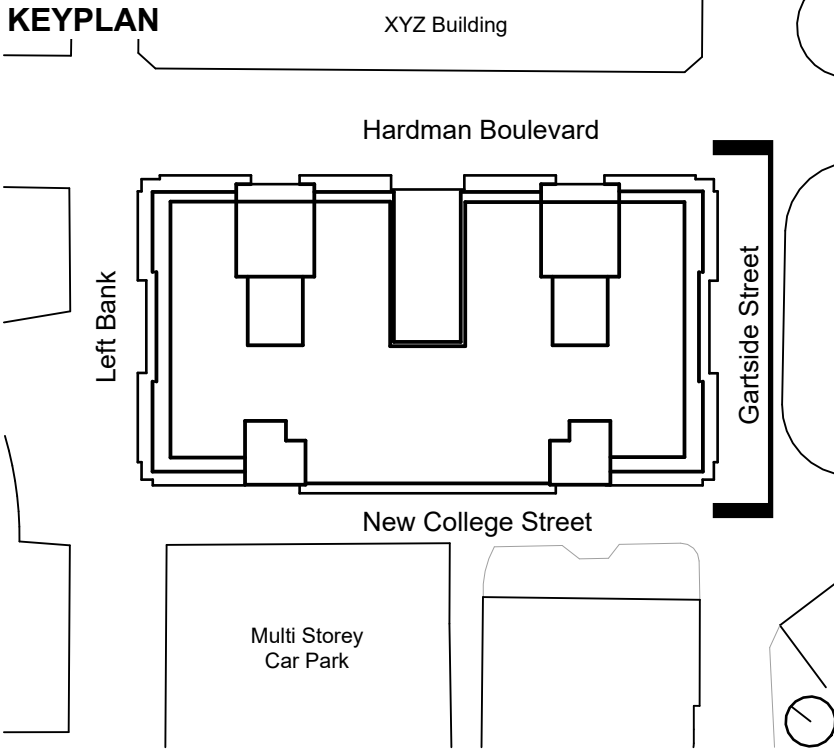


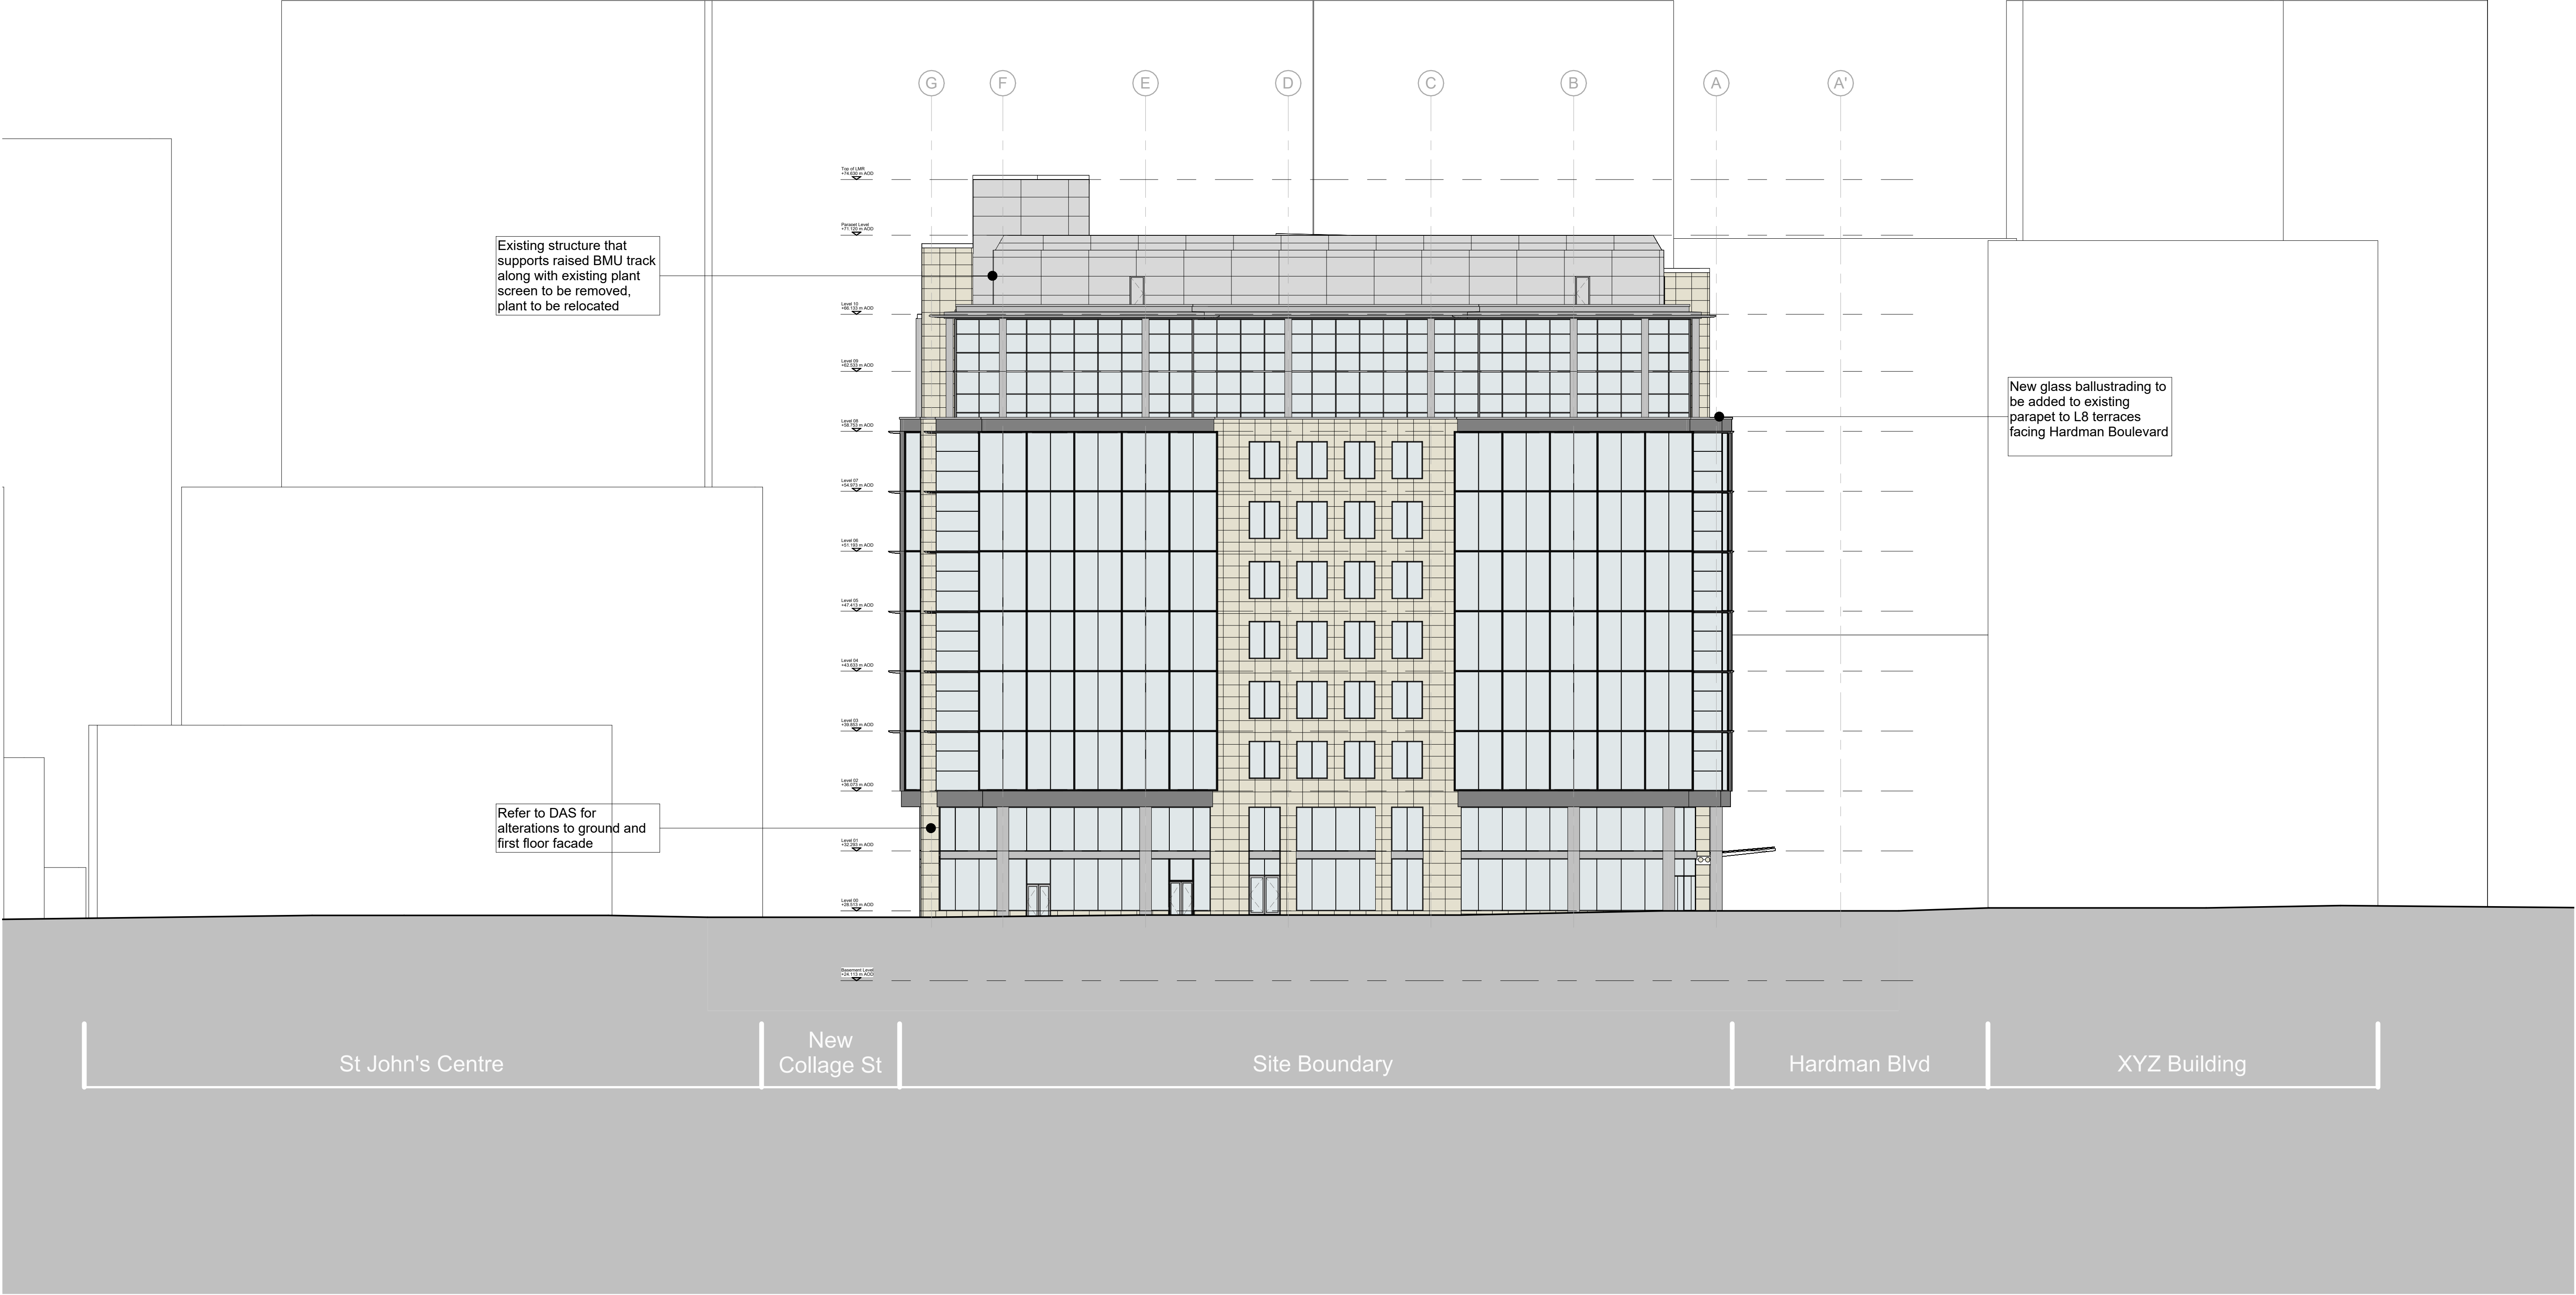

This drawing is copyright
Do not scale off dimensions.

All dimensions to be checked on
site by contractor.

Contractor to report any dimensional
discrepancies, errors or omissions
prior to commencing on site.

Rev	Date	Description
P01	30-08-2024	Planning Submission

Project Title

One Hardman Boulevard
Manchester

Status

PLANNING

Project No

10509

Scale

1 : 200@ A1

10509-SHA-ZZ-A-B5D3-G200-XE-EE-001

Revision

P01

Project Title

Existing General Arrangement
East Elevation

Project No

10509

Scale

1 : 200@ A1

10509-SHA-ZZ-A-B5D3-G200-XE-EE-001

Revision

P01







