



D2

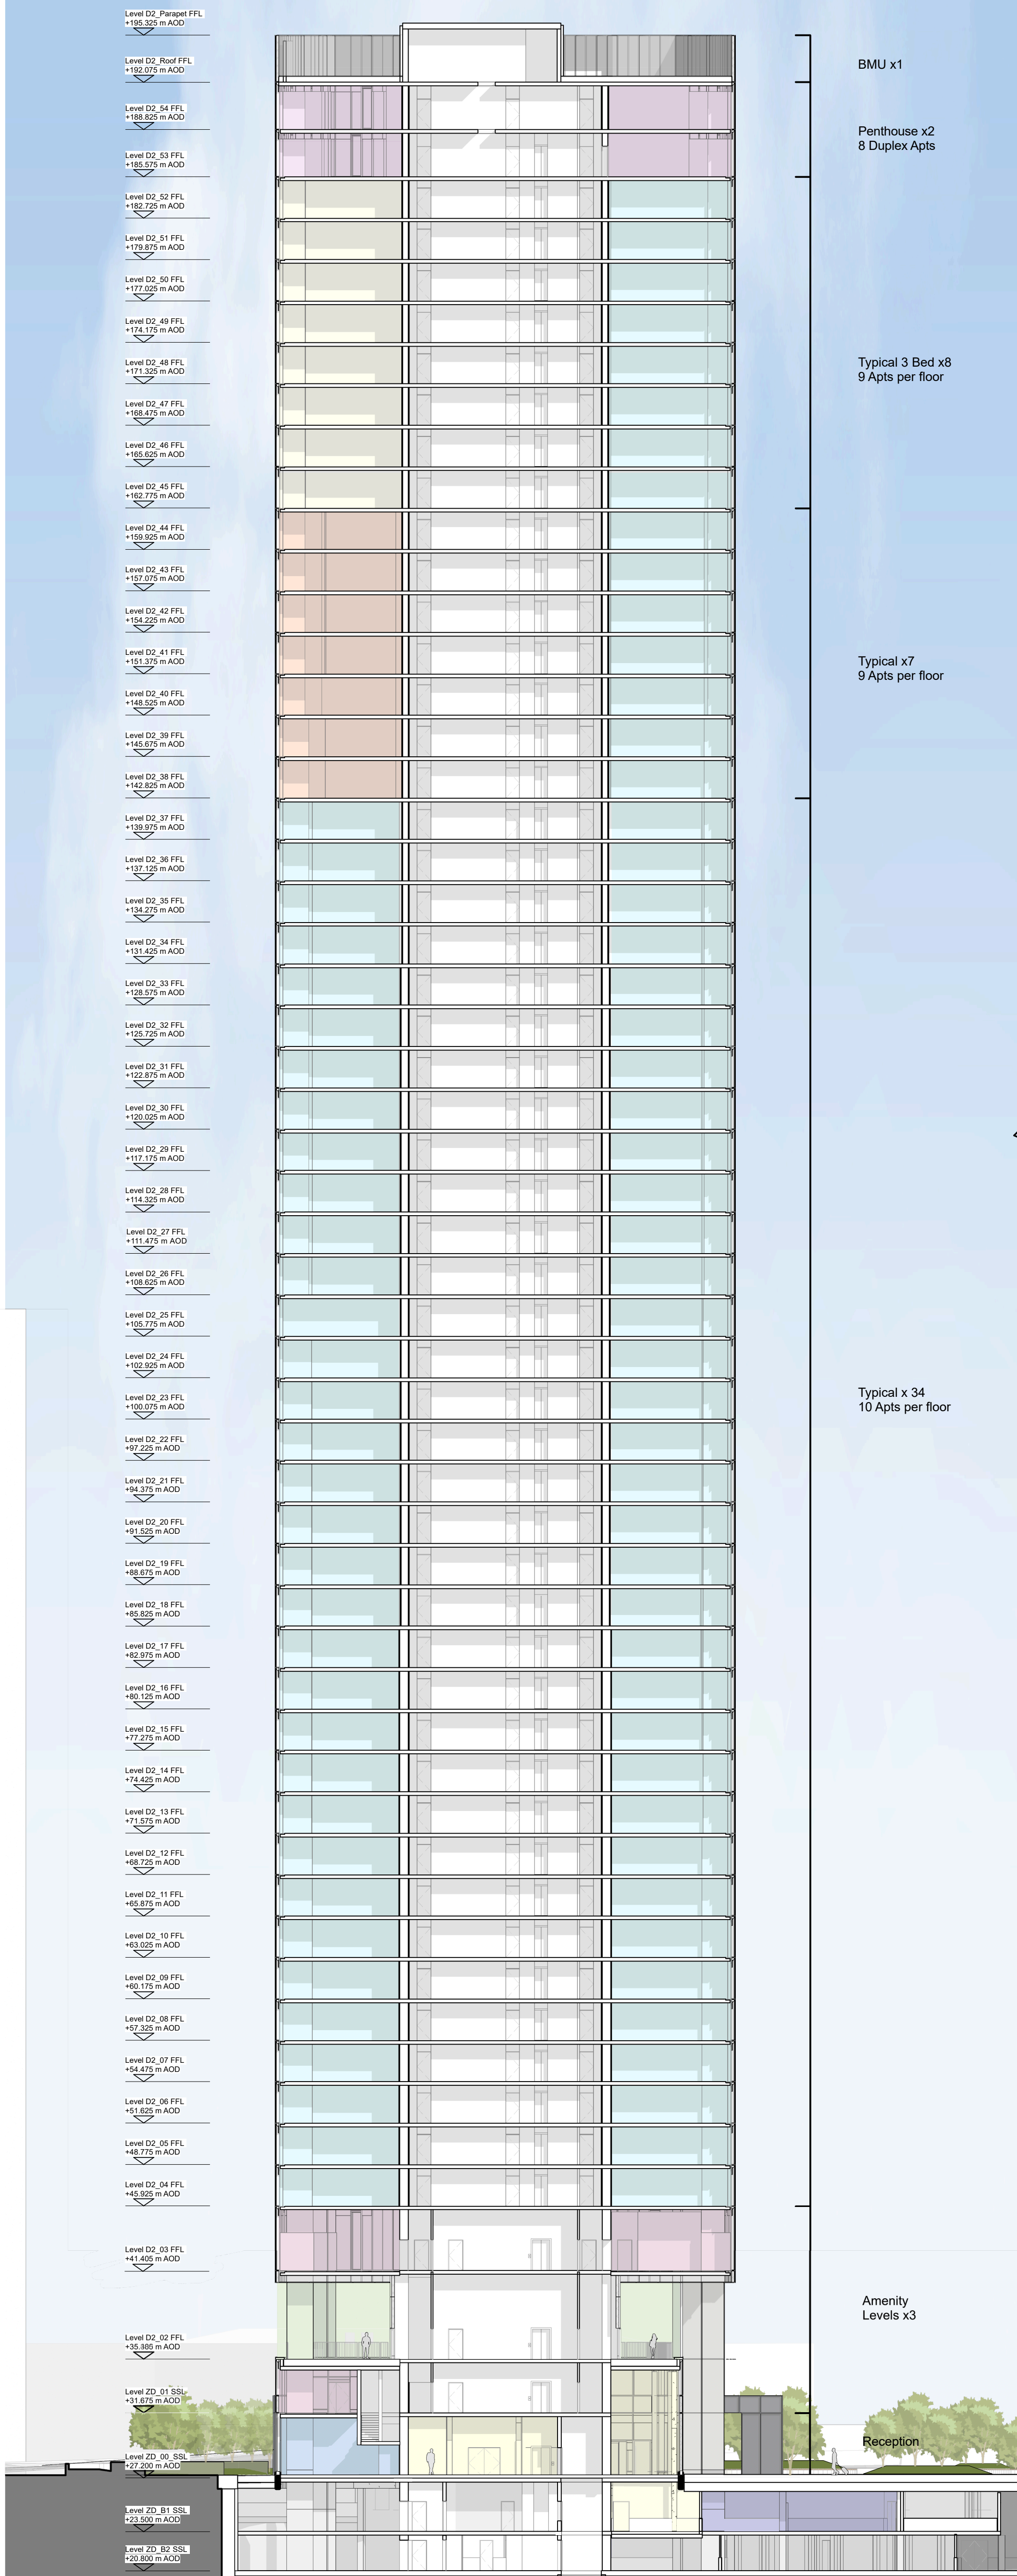

This drawing is copyright
Do not scale off dimensions.

All dimensions to be checked on
site by contractor.


Contractor to report any dimensional
discrepancies, errors or omissions
prior to commencing on site.

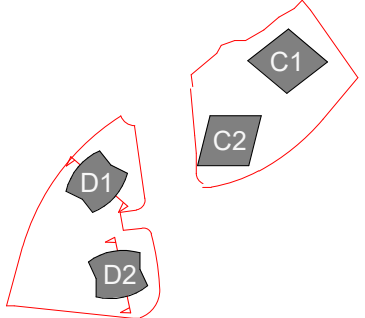[illegible]

Project Title
Trinity Islands
Trinity Way
Manchester

Status
PLANNING ISSUE

D1

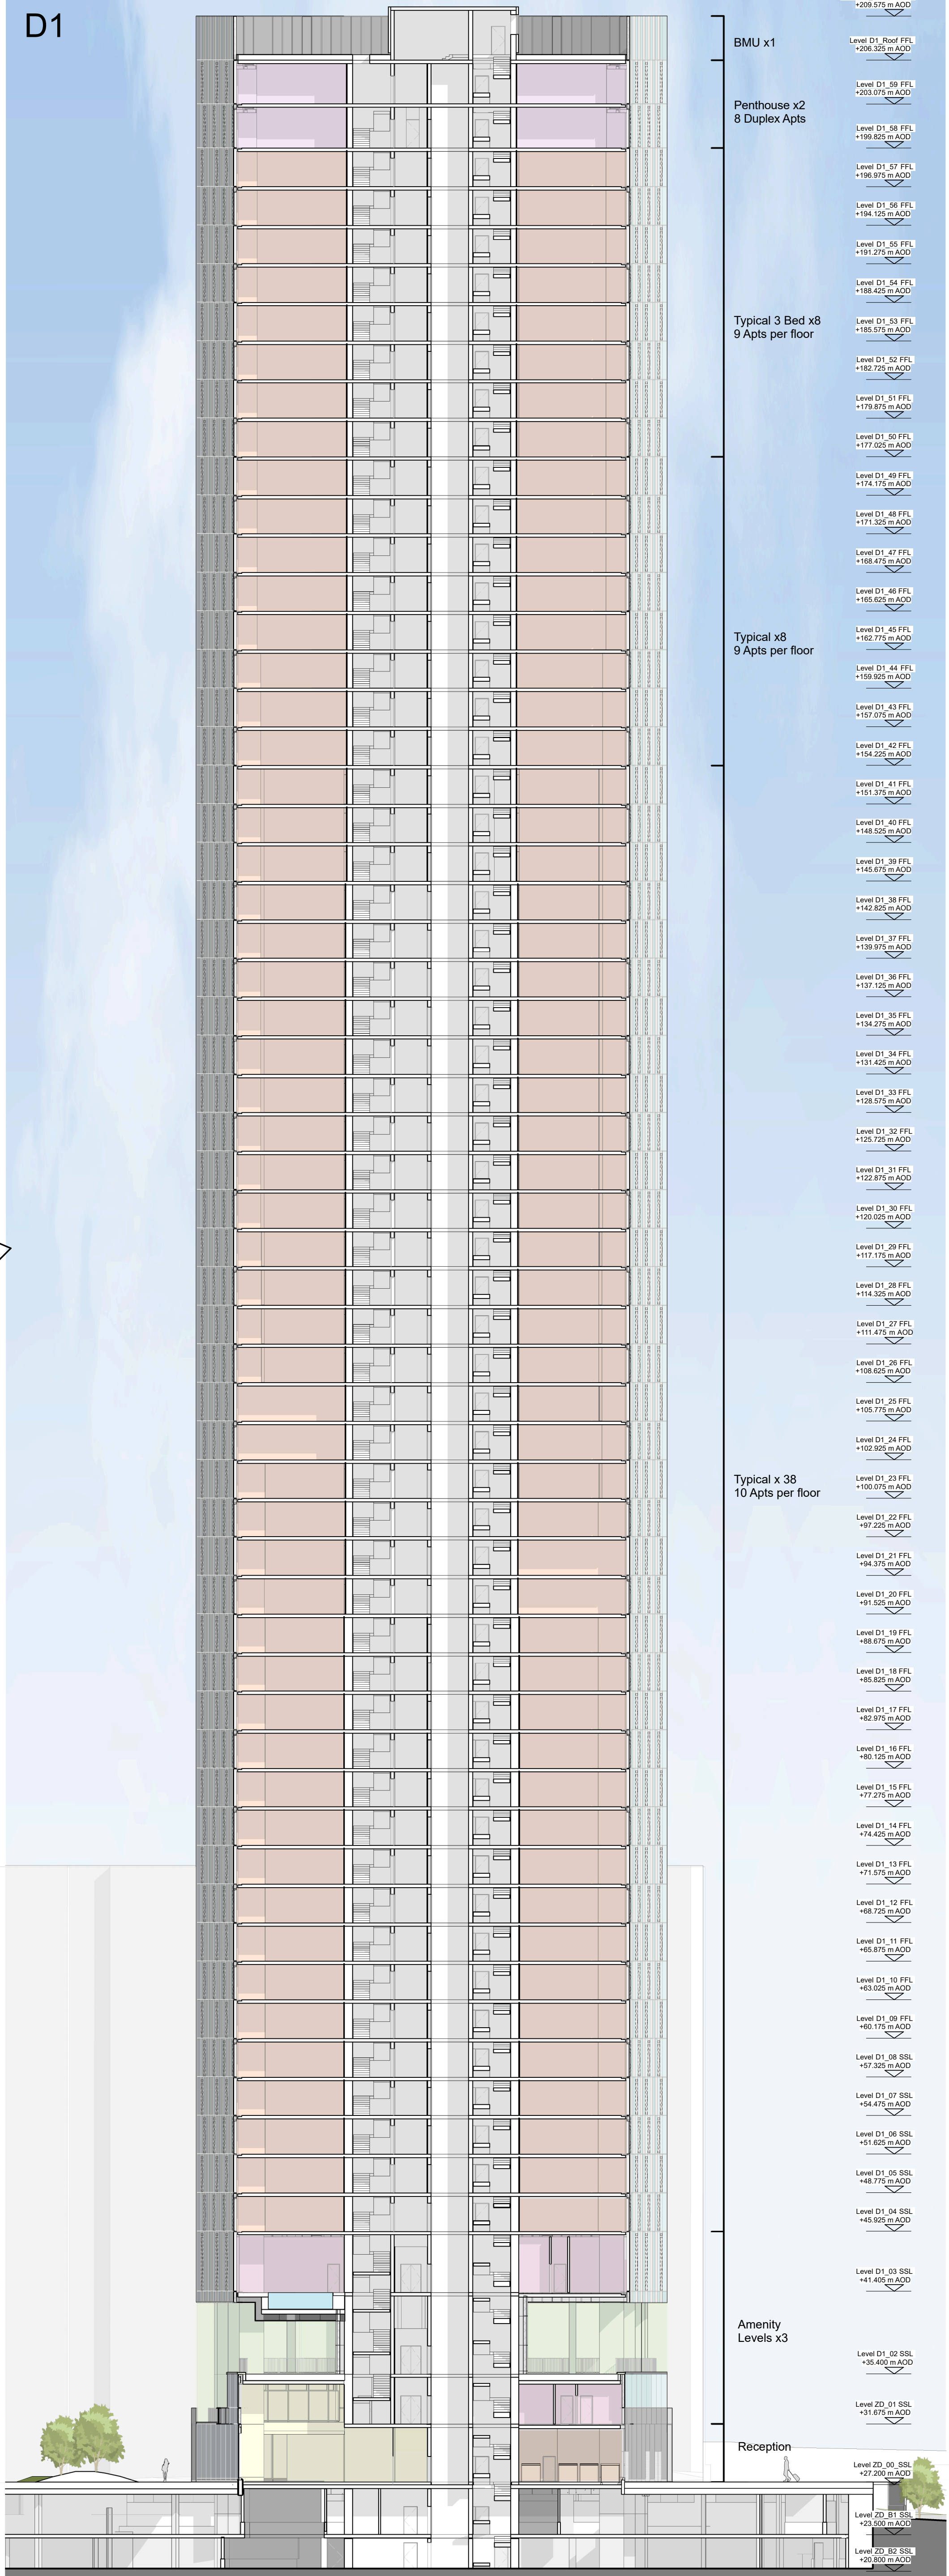

Drawing Title Site D Site Wide Site Section
Project No 10364
10364-ZD-SHP-

@ A1
Revision
P02

simpsonhaugh

Manchester
+44 (0)161 835 2345

London
+44 (0)20 7549 4000