


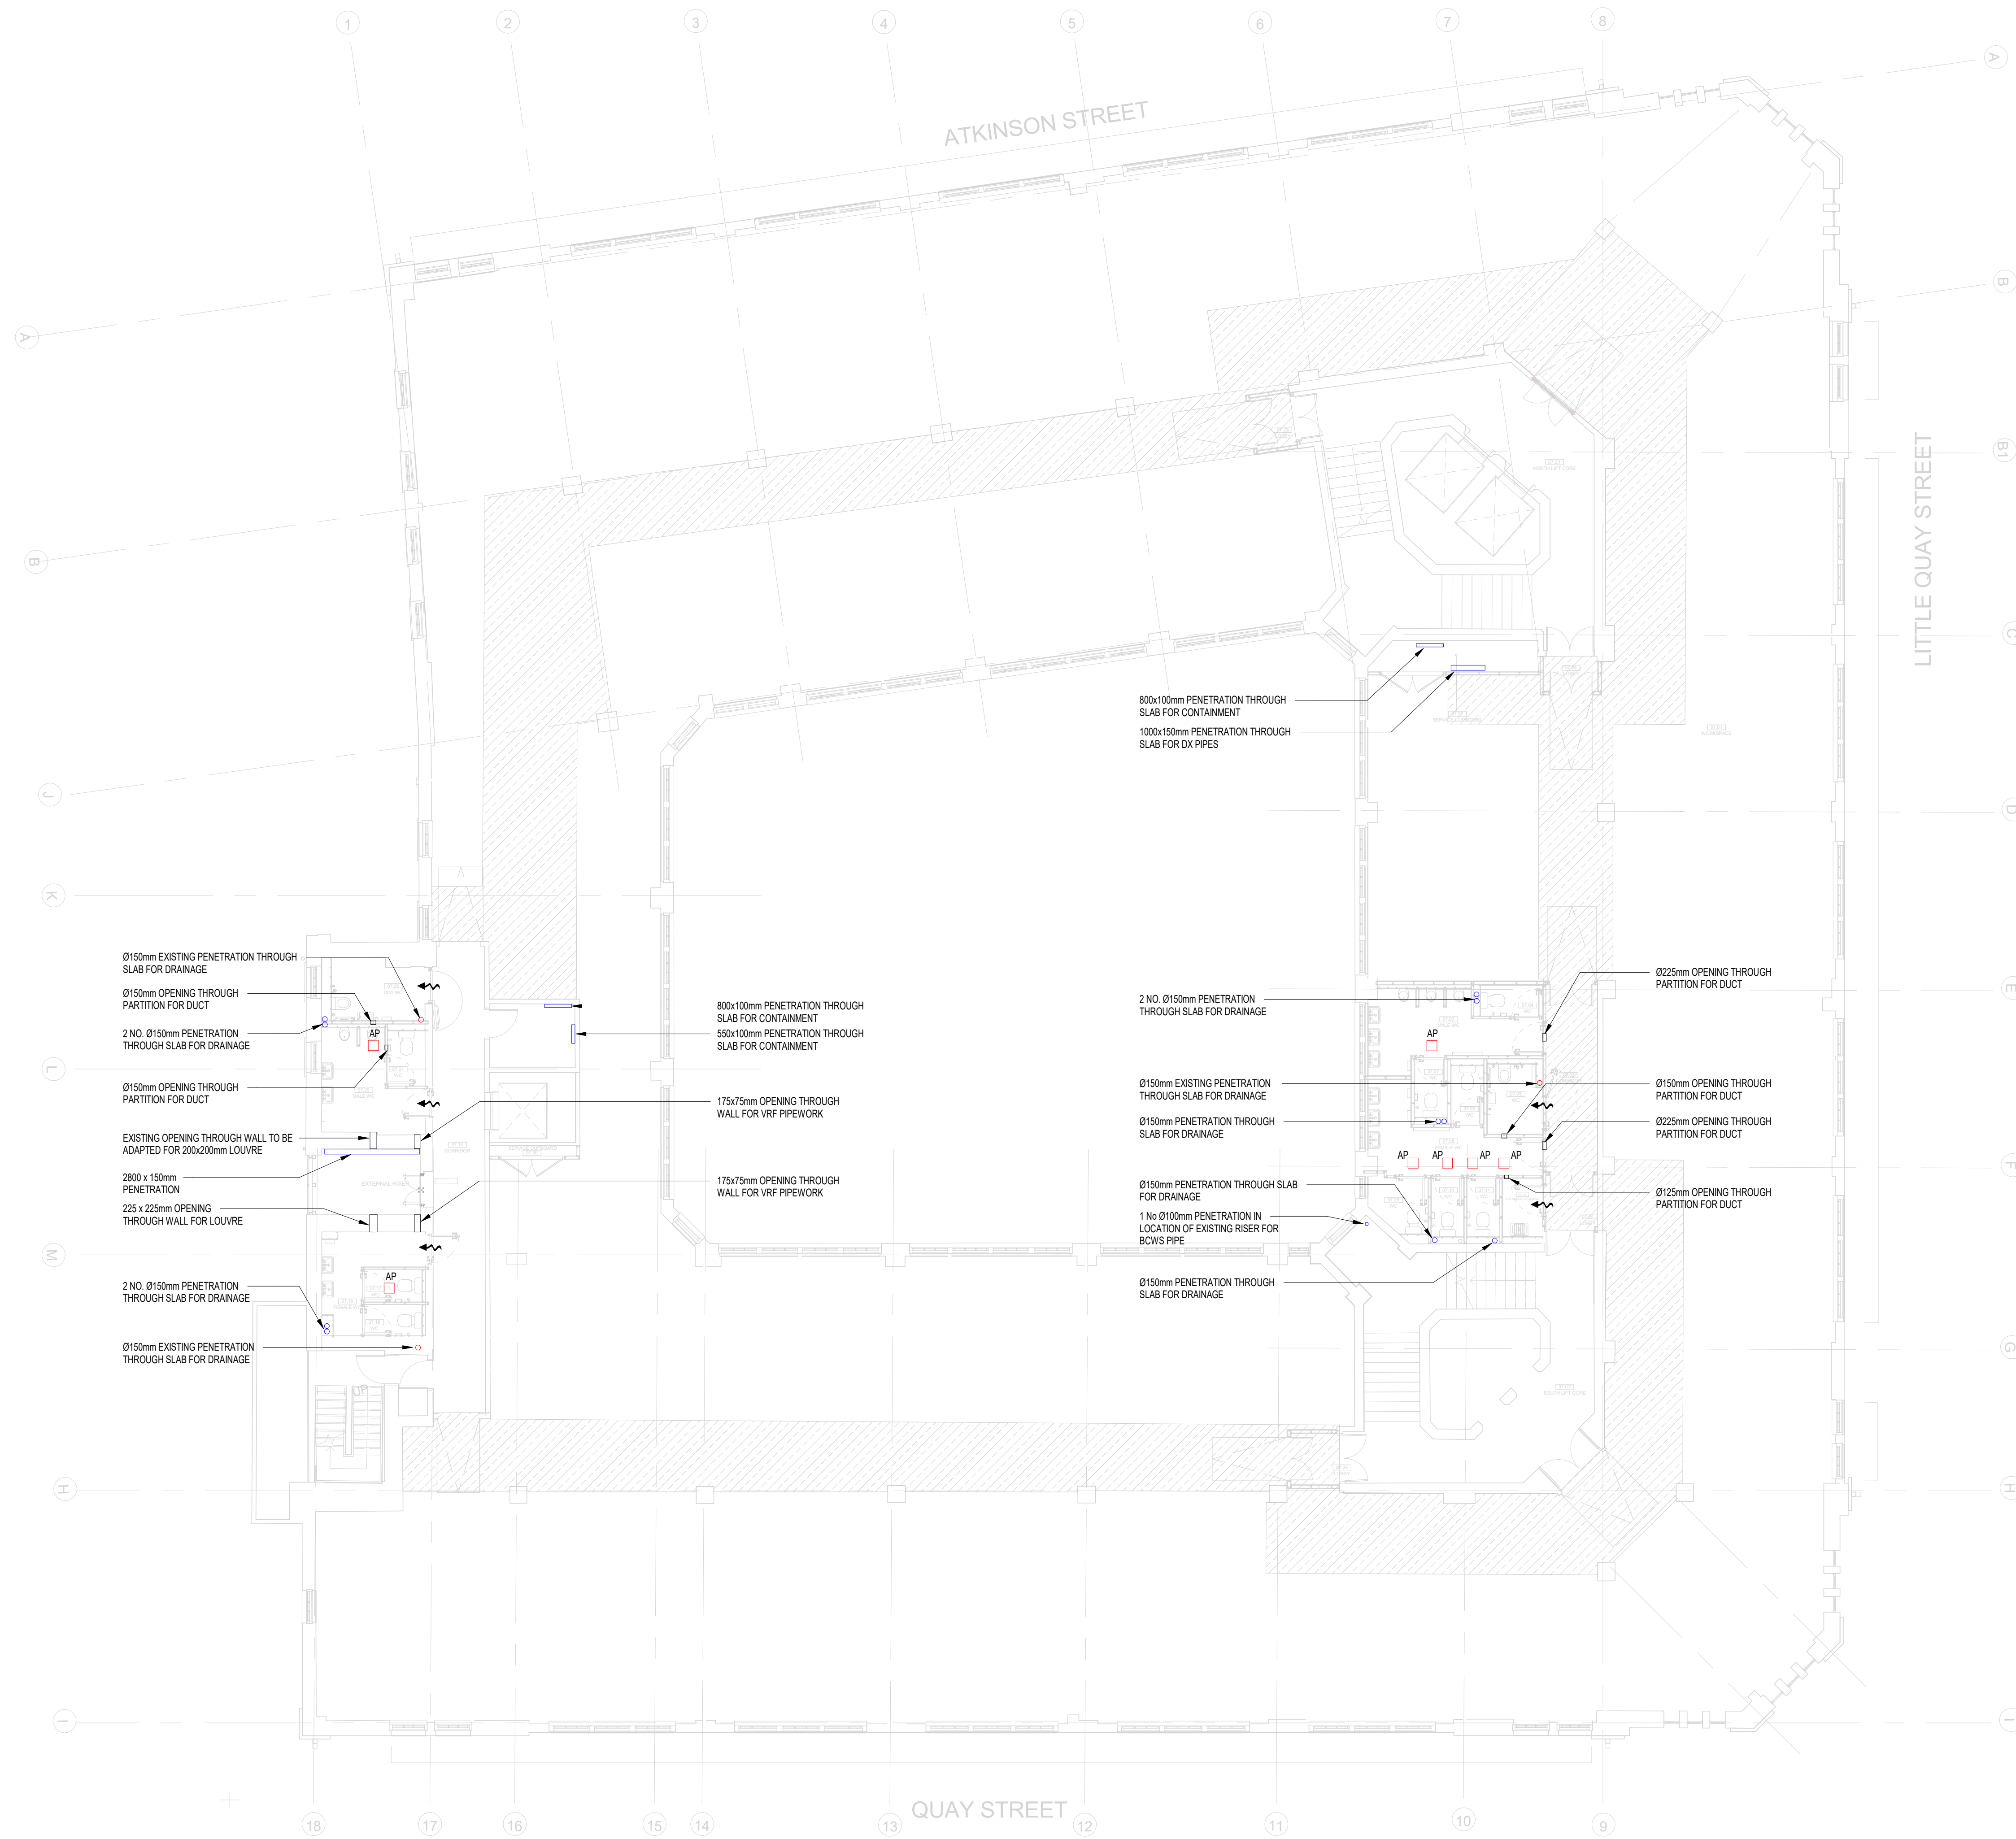

THIS DRAWING IS FOR INFORMATION ONLY DO NOT SCALE

CDM REGULATIONS

HAZARD	DATE ADDED	DATE INITIATED	DATE ASSESSMENT

GENERAL NOTES

1. THIS DRAWING IS SUBJECT TO COPYRIGHT AND IS NOT TO BE REPRODUCED IN PART OR WHOLE WITHOUT APPROVAL.

2. DO NOT SCALE THIS DRAWING - CHECK ALL DIMENSIONS ON SITE.

3. THIS DRAWING SHALL BE READ IN CONJUNCTION WITH THE PROJECT SPECIFICATIONS AND ALL OTHER CONTRACT DOCUMENTATION.

4. ALL DIMENSIONS ARE IN MILLIMETRES UNLESS OTHERWISE STATED.

LEGEND

○

EXISTING PENETRATIONS

○

PROPOSED PENETRATIONS

AP

ACCESS PANEL

WALL SLEEVE

DOOR UNDERCUT

P02	30.07.24	DUCTWORK OPENINGS INDICATED & RISER DETAIL AMENDED	DB	SH
P01	19.06.24	ISSUED FOR COMMENT & APPROVAL	DB	SH
REV	DATE	AMENDMENTS	BY	CHK

FOR INFORMATION

Commercial Services Design Ltd

Unit 5
Woodside Court
Clayton Wood Rise
Leeds
LS15 8HF
Tel: 0113 3223190
Web: www.csdesign.uk.com

CLIENT
G&H BUILDING SERVICES

PROJECT
SUNLIGHT HOUSE
LITTLE QUAY STREET
MANCHESTER M3 3HP

TITLE
BUILDERWORK REQUIREMENTS LAYOUT
LEVEL 07

SCALE @ A1: 1:100

CDR REF: CSD 1298

DRAWN: MW

ENGINEER: DB

STARTED: JUNE 24

ISSUED: JULY 24

DESIGNED: DB

APPROVED: BW

PROJECT NO:
1298-CSD-XX-07-DR-BW-2508

REF:
P02

Project Originator: Valued Local Type-Designer/Drawings/Author

This drawing is the property of Commercial Services Design Ltd. It is intended to be used for the project for which it was created and is not to be reproduced, stored in a retrieval system, or transmitted in any form or by any means, electronic, mechanical, photocopying, recording, or by any information storage and retrieval system, without the prior written permission of Commercial Services Design Ltd. The drawing is to be used in accordance with the terms of the contract between the client and Commercial Services Design Ltd.

ARCHITECTURE IS BASED ON ANOMALY DESIGN ARCHITECTS
DRAWING NO. SUNHANOPO-07-01A-05101 (C01)
LEVEL 07 PLAN
RECEIVED 01.06.2024