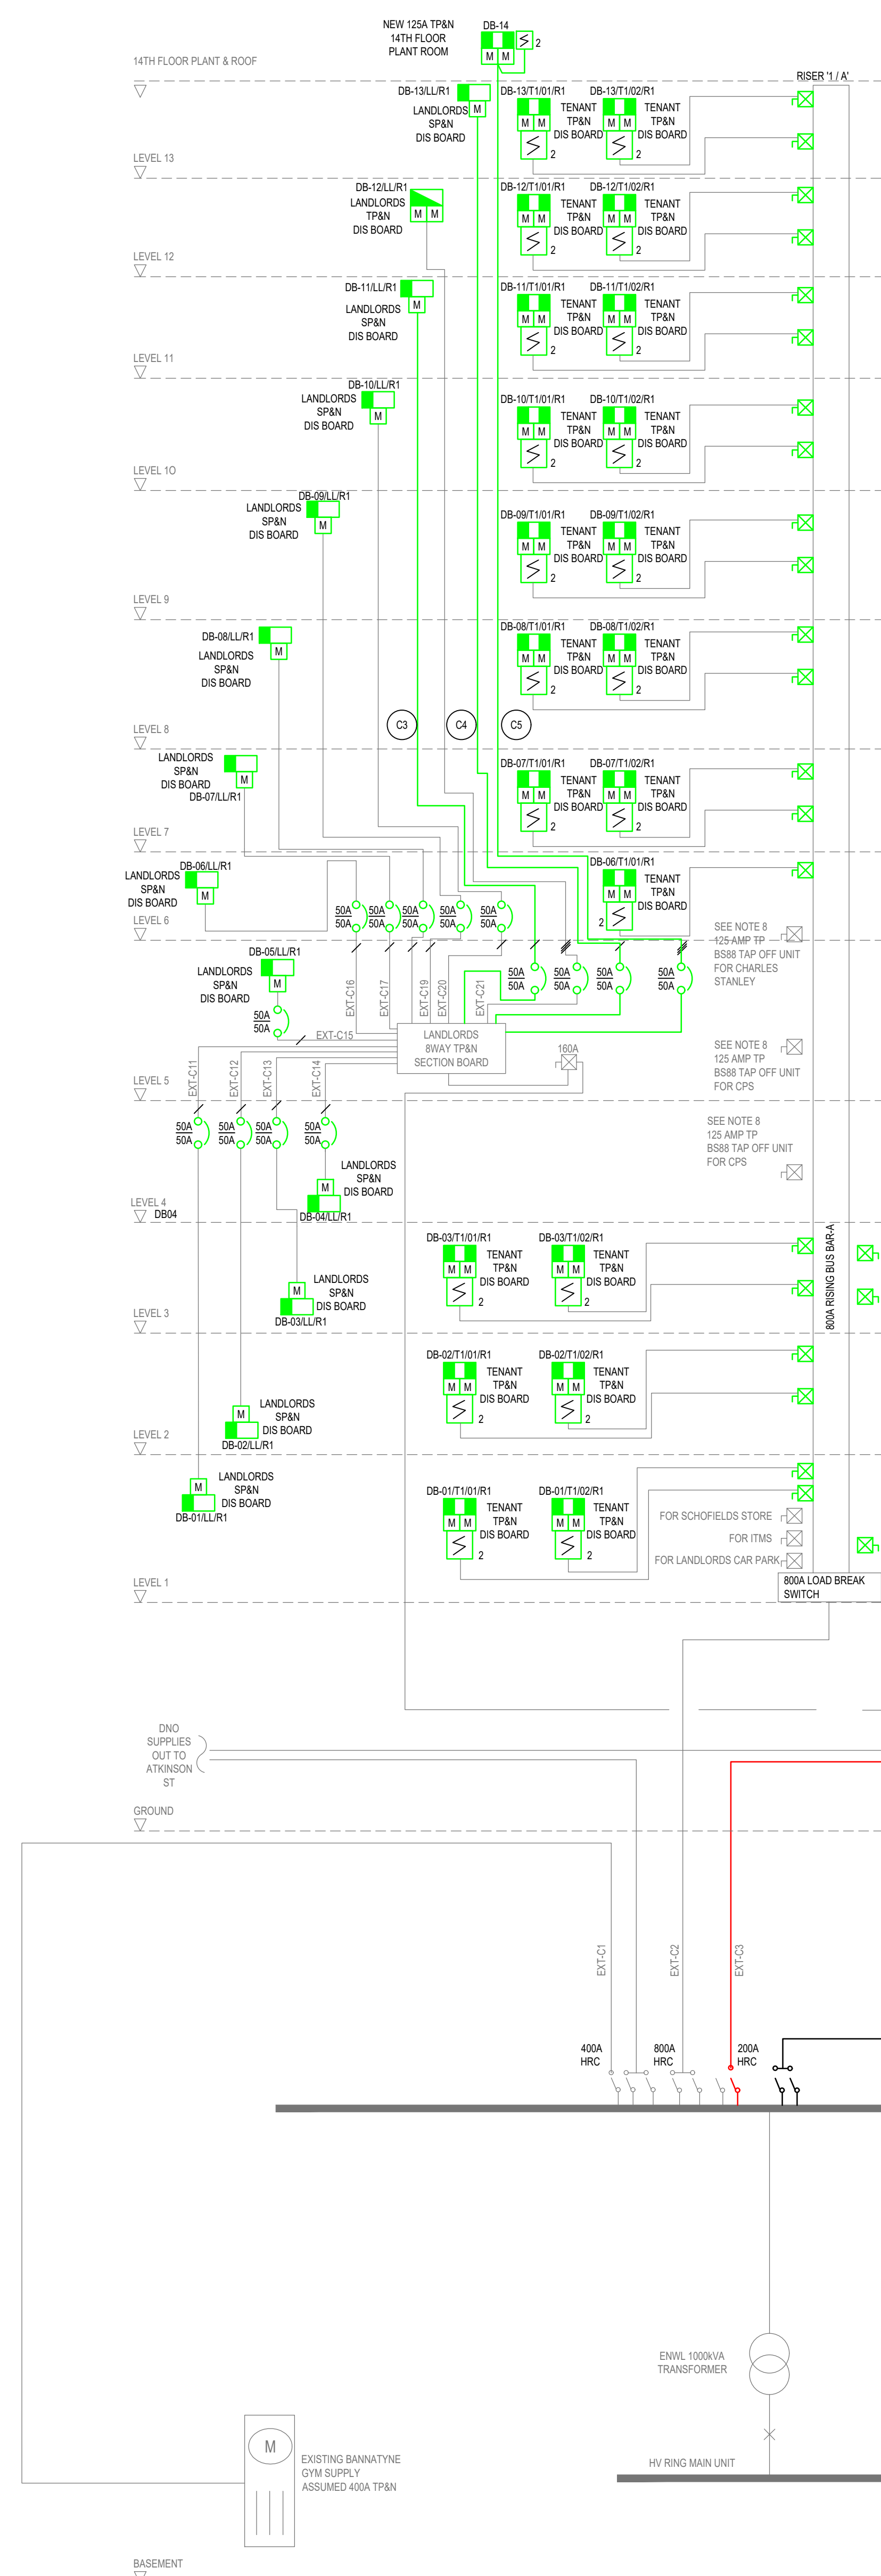
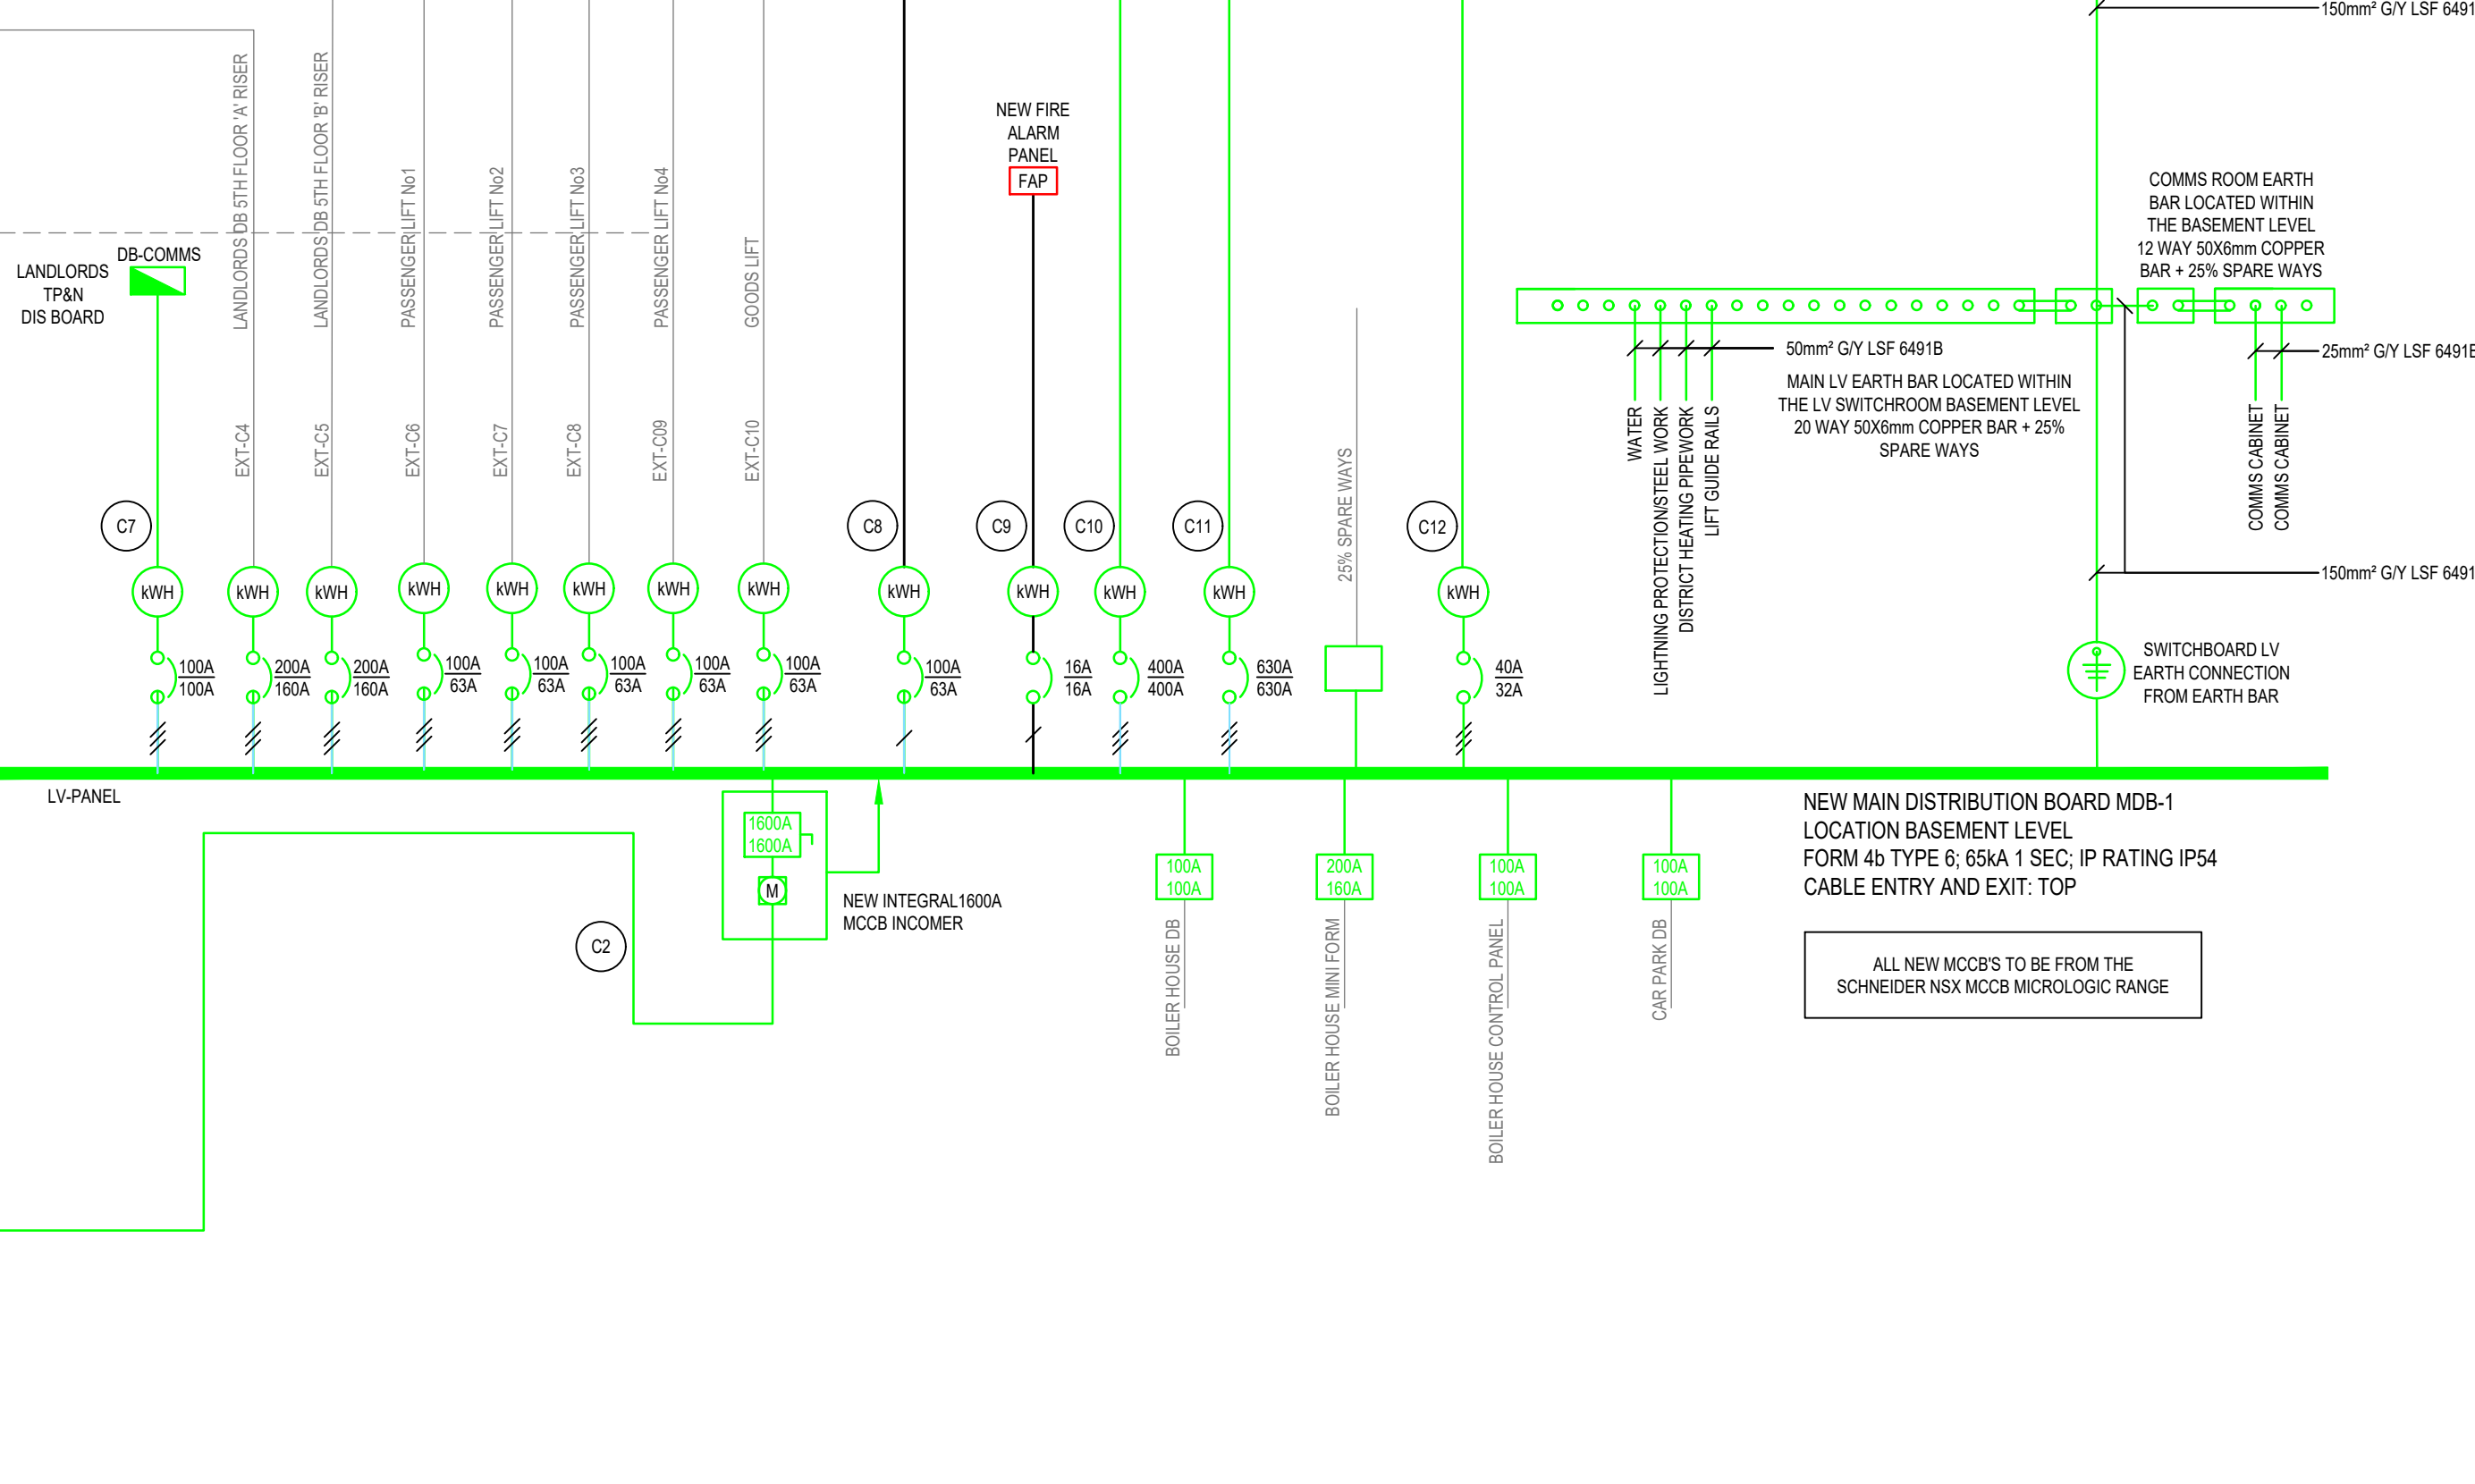


[illegible]

This drawing is the property of Commercial Services Design Ltd. Copyright is reserved by them and is loaned on the condition that it is not copied either wholly or in part without consent in writing of Commercial Services Design Ltd. Figned dimensions to take preference over those noted. All dimensions to be checked on site before commencement of any work. This drawing

It is to be used in conjunction with the specification when editing and all other consultants drawings.