


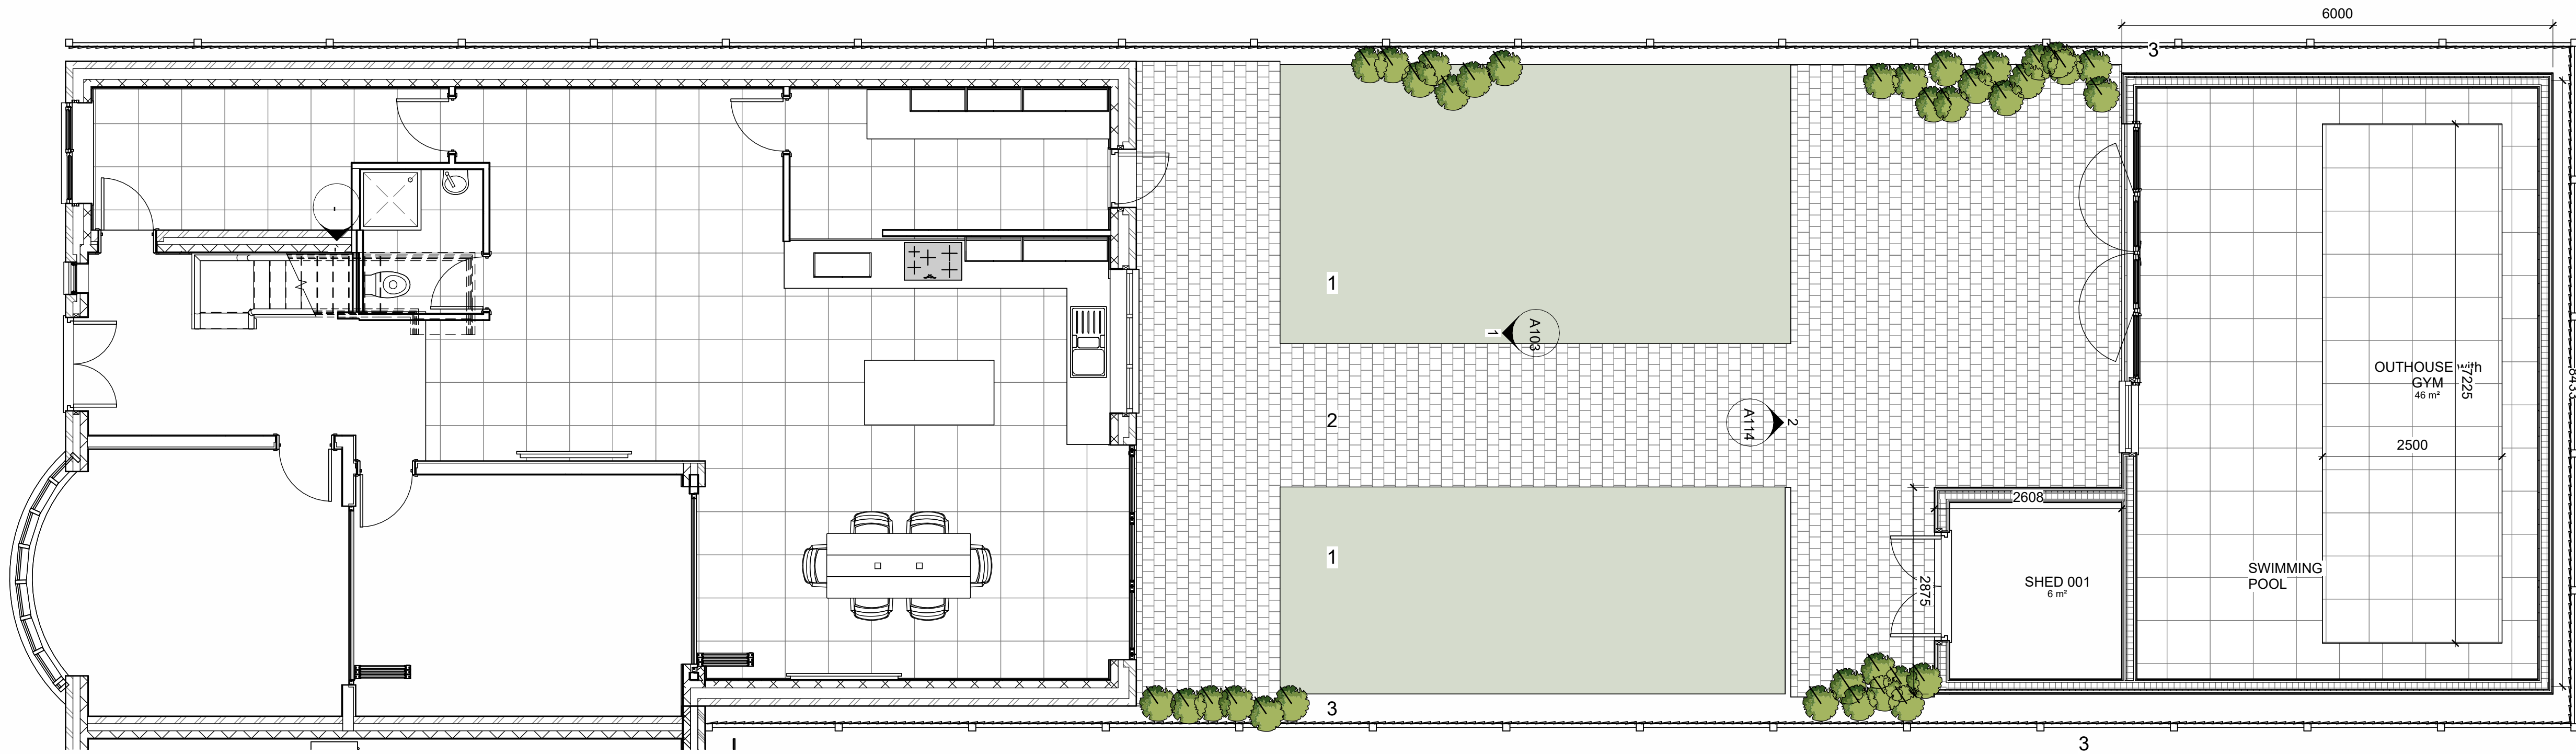

GENERAL NOTES

THE CONTRACTOR IS ADVISED TO VISIT THE SITE PRIOR TO ALL LOCAL CONDITIONS & RESTRICTIONS LIKELY TO AFFECT THE EXECUTION OF THE WORKS. NO CLAIMS ARISING FROM FAILURE TO DO SO WILL BE CONSIDERED.

THIS DRAWING IS TO BE READ IN CONJUNCTION WITH ALL OTHER DRAWINGS, SCHEDULES & SPECIFICATIONS RELATING TO THE PROJECT AND ANY DISCREPANCIES NOTIFIED TO THE CONTRACT ADMINISTRATOR IMMEDIATELY.

THE CONTRACTOR IS TO CHECK ALL DIMENSIONS ON SITE PRIOR TO COMMENCING WORKS OR ORDERING ANY MATERIALS. DO NOT SCALE OFF DRAWINGS.

ALL WORKMANSHIP AND MATERIALS TO COMPLY WITH BUILDING REGULATIONS, BRITISH STANDARDS CODES OF PRACTICE, MANUFACTURERS INSTRUCTIONS, AGREEMENT CERTIFICATES ETC. ALL MATERIALS SHALL BE SUITABLE FOR PURPOSE.

THE CONTRACTOR IS TO MAKE GOOD ALL

- THE CONTRACTOR TO CHECK AND VERIFY ALL BUILDING AND SITE DIMENSIONS, LEVELS AND SEWER INVERT LEVELS AT CONNECTION POINTS BEFORE WORK COMMENCES.
- THIS DRAWING MUST BE READ WITH AND CHECKED AGAINST ANY STRUCTURAL OR SPECIALIST DRAWINGS PROVIDED.
- THE CONTRACTOR IS TO COMPLY IN ALL ASPECTS WITH THE CURRENT BUILDING REGULATIONS WHETHER OR NOT SPECIFICALLY STATED ON THESE DRAWINGS.
- NO DIMENSIONS ARE TO BE SCALED FROM THIS DRAWING. ALL DIMENSIONS TO BE CHECKED BEFORE WORK COMMENCES AND ANY DISCREPANCY TO BE REPORTED TO CLIENT.
- ALL WORKS TO COMPLY WITH THE WORKMANSHIP CLAUSES IN BS8000 SERIES AND TO BE IN FULL COMPLIANCE WITH BUILDING REGULATIONS.
- CONTRACTOR IS TO NOTIFY BUILDING CONTROL AT THE APPROPRIATE STAGES IN CONSTRUCTION - NECESSARY FOR THEM TO DETERMINE THE WORKS STATUTORY COMPLIANCE.

WORKS DISTURBED.

THE CONTRACTOR TO COMPLY WITH CDM REGULATIONS AND HEALTH AND SAFETY REQUIREMENTS WHERE APPROPRIATE.


•

PLAN - Text Key

1. Proposed Artificial Grass - Astro Turf - refer to contractors specification TBC - or Natural Turf to clients approval
2. Proposed porous - Marshalls Tegula Original block paving - TEGULA 60 - TYPE - TRADITIONAL - 160 x 160 x 60mm TBC
3. Proposed PLANTING AREA
4. Proposed TIMBER OR COMPOSITE DECKING WITH A RISE OF 150MM GOING 300MM - (STEPS)



Sample Image - Marshalls Tegula 60 block paving - Type - Pennant Grey-3873 - 160 x 160 x 60mm or to clients approval

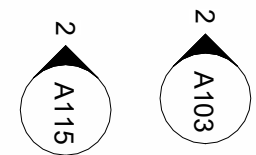

4 3D View 16

Notes

OUTHOUSE ELEVATIONS - Text Key

1. Proposed Composite Grey Cladding or Timber Siberian Larch
2. Proposed Anthracite Metal Cladding
3. Proposed Double Glazed Doors/ Windows

Rev	Description	Date	Dr by	App by
original by	date created	27/01/24	NK	NK



client name	DR ALI
project	Double Side and Rear Extension - 1 Greystone Ave, Manchester M21 7RP
drawing	PROPOSED LANDSCAPE SCHEME001
computer file	C:\Users\TRADE\Dropbox\NK\001 Greystone Ave, Manchester M21 7RP\10.dwg
project number	2024.0042.2241
drawing number	A114
scale	As indicated @A1
rev	A
issue status	PLANNING

This drawing is to be read in conjunction with all related drawings. All dimensions must be checked and verified on site before commencing any work or producing shop drawings. The originator should be notified immediately of any discrepancy. This drawing is copyright and remains the property of NK Architectural.