


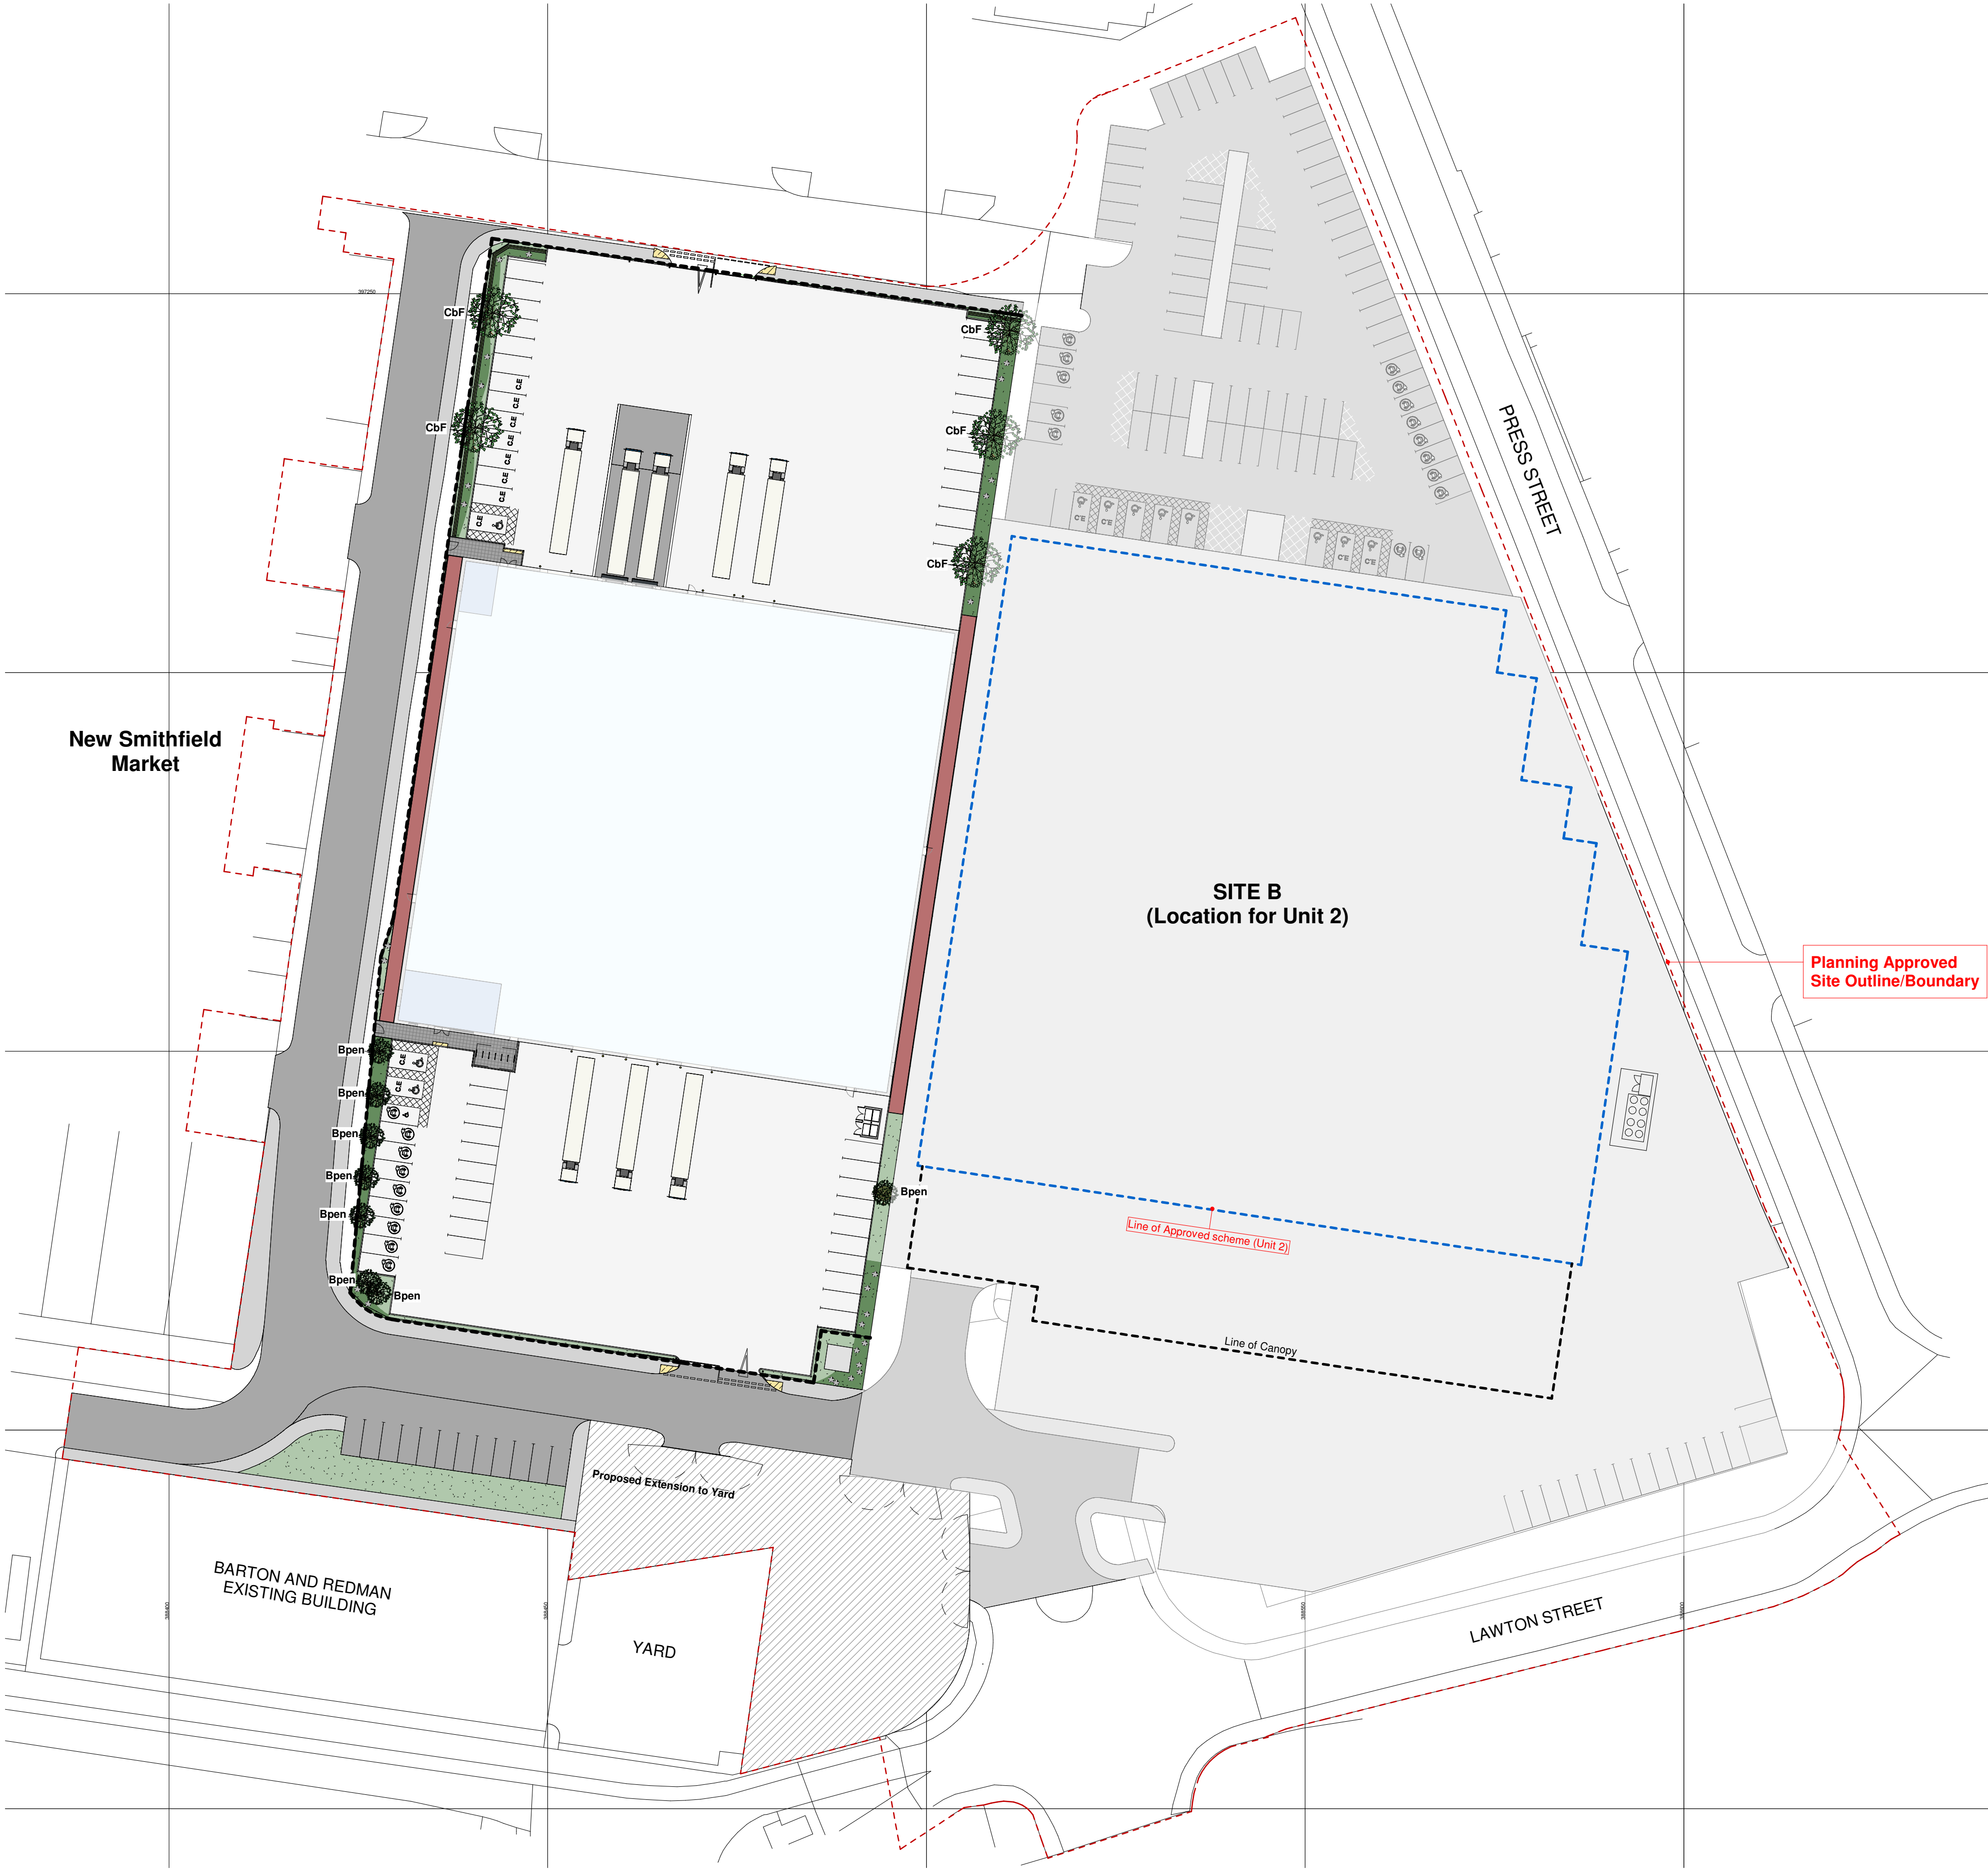

1 Landscape Masterplan- Hard/Soft Landscape Finishes
1 : 500

Notes | Hard-Landscape | Finishes

Specification Guide
Specification system Uniclass Code **Ss_25_10_20_85**
Specification system Uniclass name **Stick curtain walling systems**
Refer to C4 Projects NBS Specification for detailed information

Key | Codes

References (Ref-Level-Number)

Types | DRE-A [Code-Alphanumeric reference]
Instances | DRE-00-001 [Code-Level-Three digit numeric reference]

External Elements
DRE Door (External)
CWE Curtain Wall (External)
RSE Roller Shutter (External)
SOE Structural Opening (External)
RWE Rain Water Pipes (External)

This drawing is to be read in conjunction with:

8000 Series Drawings
Fire Strategy
Acoustic Strategy

External Documents
Fire Engineer Report
Acoustic Report

Drawing Status

PLANNING

This drawing is © C4 Projects and is not to be copied, reproduced or re-distributed either in whole or in part without the prior written permission of the originator.

The originator shall have no responsibility for any liability, loss, cost, damage or expense arising from or relating to any use of this document other than for its intended purpose on this project.

This drawing shall be read in conjunction with all other relevant drawings, specifications and associated documentation. Any discrepancies, errors or omissions are to be reported to the originator before proceeding with work.

This drawing can be scaled for planning purposes only. All dimensions are to be checked on site by the contractor prior to proceeding with any work. Contractors to work to figured dimensions only & scaled figures are not to be used for construction purposes.


DISCLAIMER
When this drawing is issued in CAD, it is an uncontrolled version issued for information only, to enable the recipient to prepare their own documents/ drawings for which they are solely responsible.

SOFTWARE INTEROPERABILITY
C4 Projects prepared this drawing using Autodesk REVIT Architecture.

C4 Projects does not accept liability for any loss or degradation of any information held in the drawing resulting from the translation from the original file format to any other file format or the recipient's reading of it in any other programme.

0 10 20 30 40m

1:500 @ A1

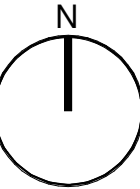

PROJECT NOTES

1. Development proposals are to be read in conjunction with all referenced drawings and documents.

2. Any proposed ground or floor slab levels are indicative and subject to change to suit Engineered design and/or determined by site conditions.

LANDSCAPE LEGEND:




Proposed Feature Trees¹
Trees to be planted as 18-20cm girth, Extra-Heavy Standard, 4.5-5.5m high with 2m clear stem. Trees to be secured with underground guying systems.



Proposed Small Ornamental Trees²
Trees to be planted as 10-12cm girth or 50L containers, 2-3m high and secured with single stake and suitable rubber ties.




Proposed Hedgerows³
Evergreen hedgerows to be planted in 10L containers at a rate of 3-4 per lin. metre.

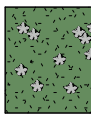

Proposed Shrub Planting⁴
Ornamental shrub planting, to be planted in 3-4L containers at 3-4p/m², and enhanced by feature specimens in 10-20L pots



Proposed Amenity Grass

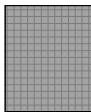

Proposed Flag Paving
450 x 450mm concrete flags
Colour: Light Grey



Proposed Tarmac
To Engineers' details



Proposed Gravel



Proposed Fence
To Architects details

LANDSCAPE SPECIES SCHEDULE:

1,2 TREE PLANTING
Species
Feature Trees - Carpinus betulus 'Frans Fontaine' (CbF)
Small Ornamental Trees - Betula pendula (Bpen)

3 HEDGEROW PLANTING
Mix of Species
Crataegus Monogyna
Fagus Sylvatica

4 ORNAMENTAL SHRUB PLANTING
Mix of Species
Lonicera 'Maygreen'
Prunus 'Zabelliana'

P05	Landscape Species Updated	GV	04.11.24	GV
P04	Updated to show new entrance position to Goods In Yard and sliding gate access	JTJ	26.09.24	SS
P03	Parking to Existing Unit updated following planning officer comments	JTJ	06.09.24	SS
P02	Updated following comments from planning officer	JTJ	15.08.24	SS
P01	Planning Issue	JTJ	07.06.24	SS
Rev	Revision Details	Drawn	Date	Checked



Project Management • Architecture • Building Surveying • Cost Consultancy

1st Floor 340 Firecrest Court Warrington WA1 1RG	7th Floor Phoenix House Manchester M2 4JF
---	--

Client
Barnfield Construction

Project
Unit 1, New Smithfield Market,
Manchester

Drawing Title

Site
Landscape Masterplan - Hard/Soft Landscape
Finishes_Key

Drawn by	JTJ	Created	05-06-2024
C4 Job no.	23-131	Scale	As indicated @ A1

Dwg no.	23131-C4P-15-S01XX-D-A-1502
---------	------------------------------------

Status	Purpose of Issue	Rev
S2	FOR INFORMATION	P05