



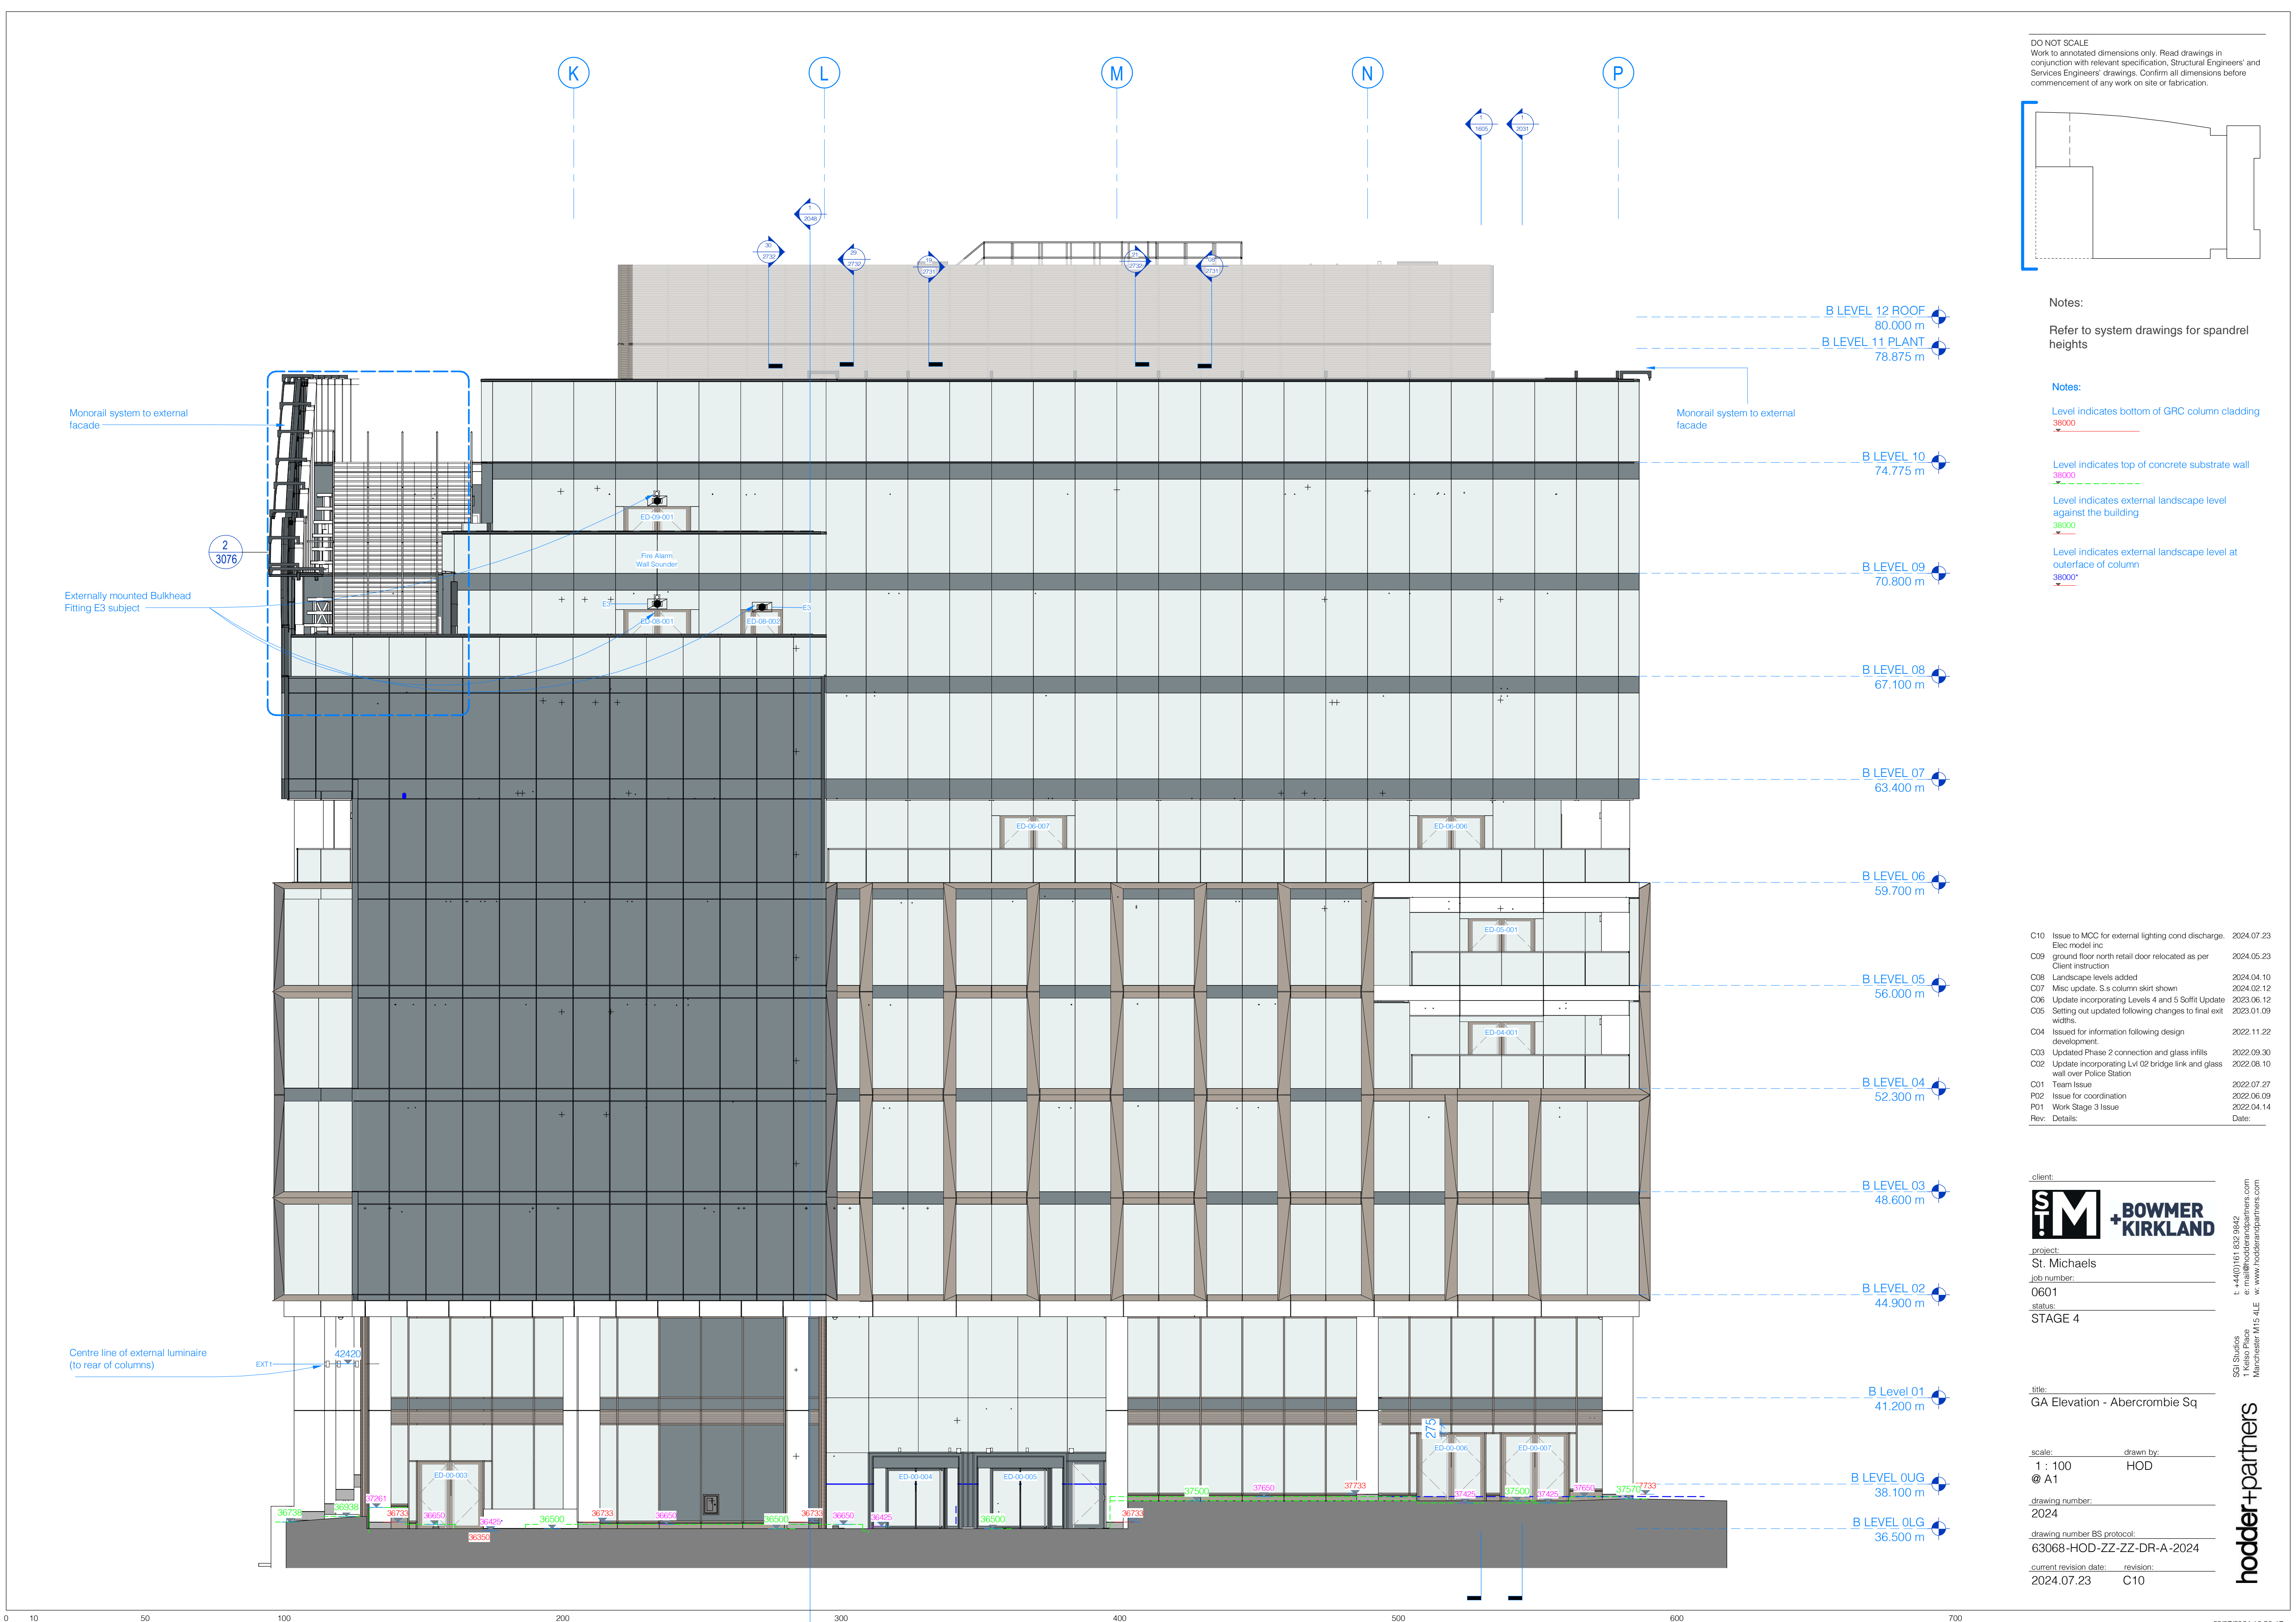

DO NOT SCALE
Work to annotated dimensions only. Read drawings in conjunction with relevant specification, Structural Engineers' and Services Engineers' drawings. Confirm all dimensions before commencement of any work on site or fabrication.

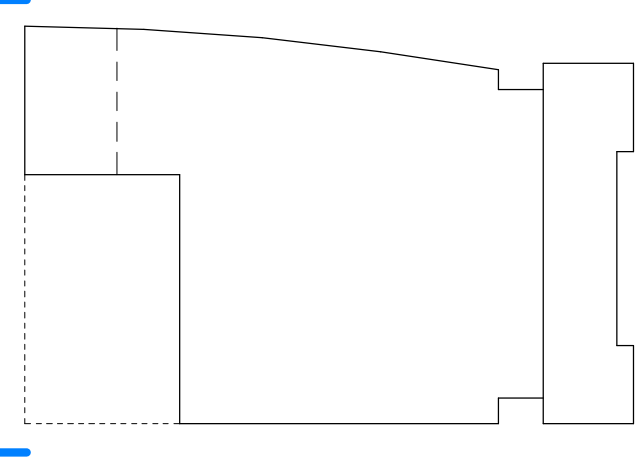

Notes:
Refer to system drawings for spandrel heights

- Notes:
- Level indicates bottom of GRC column cladding
38000
 - Level indicates top of concrete substrate wall
38000
 - Level indicates external landscape level against the building
38000
 - Level indicates external landscape level at outface of column
38000

C10	Issue to MOC for external lighting cond discharge.	2024.07.23
C09	Eltec model inc	
C08	ground floor north retail door relocated as per Client instruction	2024.05.23
C07	Landscape levels added	2024.04.10
C06	Misc update: S.s column skirt shown	2024.02.12
C05	Update incorporating Levels 4 and 5 Soffit Update	2023.06.12
C04	Setting out updated following changes to final exit widths.	2023.01.09
C03	Issued for information following design development.	2022.11.22
C02	Updated Phase 2 connection and glass infills	2022.09.30
C01	Update incorporating Lvl 02 bridge link and glass wall over Police Station	2022.08.10
P02	Team Issue	2022.07.27
P01	Issue for coordination	2022.06.09
Rev:	Work Stage 3 Issue	2022.04.14
	Details:	Date:

client:

S.T.M. + BOWMER KIRKLAND

project:
St. Michaels

job number:
0601

status:
STAGE 4

title:
GA Elevation - Abercrombie Sq

scale:
1 : 100
@ A1

drawing number:
2024

drawing number BS protocol:
63068-HOD-ZZ-ZZ-DR-A-2024

current revision date:
2024.07.23

revision:
C10

drawn by:
HOD

SGI Studios
1 Kelso Place
Mariondale WA 6150
t: +61(0)161 832 9942
e: mail@hodderandpartners.com
w: www.hodderandpartners.com

23/07/2024 16:50:17