


General notes

- This information is confidential and the copyright of Anomaly.
- Anomaly accepts no liability for use of this drawing by parties other than the party for whom it was prepared or for purposes other than that which is stated on the issue sheet. It shall not be disclosed or passed to any other party in any form in whole or part without Anomaly's express permission in writing nor should any other party place reliance upon it.
- Where data is supplied electronically, it is for convenience only. The original information is the printed or controlled copy which will be supplied on request.
- All dimensions are in millimetres. No dimensions or other information shall be inferred from the electronic data unless specifically stated on the printed or controlled copy. Where dimensions are not given, drawings must not be scaled and the matter should be referred back to Anomaly.
- This drawing should be read in conjunction with all other project information, produced by Anomaly and others. In the event of any conflict between the information contained on this drawing and in any other project document, drawings, specifications, schedules etc. the matter must be referred back to Anomaly for clarification.
- All dimensions and conditions are to be checked on site by the contractor prior to preparing designs, drawings, calculations etc. or commencing any work. The contractor is responsible for checking that there is no conflict between site dimensions and drawn dimensions.

Key plan

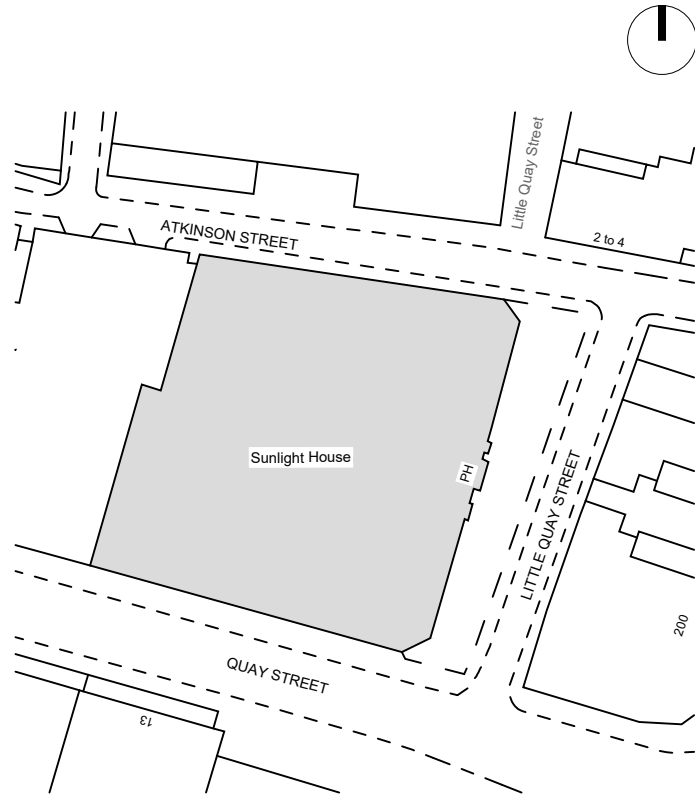

Drawing key

SKIRTING:

TYPE 1 - DECORATIVE SKIRTING (TRM-611)

ON RAISED ACCESS FLOOR

DETAIL 2 ON 48700

ON FLOOR FINISH

DETAIL 3 ON 48700

ON EXISTING PARQUET

DETAIL 4 ON 48700

TYPE 2 - SIMPLE SKIRTING (TRM-613)

ON FLOOR FINISH

DETAIL 7 ON 48700

TYPE 3 - HISTORIC SKIRTING (ALT-565 / TRM-621)

FOR STAIRCORE

DETAIL 5 ON 48700

TRM-631

METAL SKIRTING FOR IN THE RECEPTION

DETAIL 6 ON 48700

PERIMETER TRUNKING. REFER

TO MEP FOR INFORMATION

LOW LEVEL PIPEWORK. REFER TO DESIGN

DRAWINGS FOR BOXING OUT AND TO MEP

CONSULTANT FOR INFORMATION.

C01 NOTES

AWAITING FINAL MEP DESIGN AFTER FEEDBACK ACCEPTED BY THE CLIENT.

SERVICE OUTBOARD SIZE TO BE CONFIRMED BY THE MEP CONSULTANT.

EXTERNAL RISER REQUIREMENTS TO BE CONFIRMED BY THE MEP CONSULTANT.

SETTING OUT OF PARTITIONS AND DOORS TO BE REVIEWED AFTER CONFIRMATION OF ANY ADDITIONAL DEMOLITION WORKS DONE ON SITE.

S2 C01 18/07/2024 Construction issue

Status Revision Date Description

JW LS/AM LS/AM

Drawn by Checked by Approved by

Architect

ANOMALY

Morelands, 5-23 Old Street

London EC1 V9HL

+44 (0) 20 7054 1145

hello@anomaly.london

www.anomaly.london

Client

Karrev (Sunlight) Ltd.

Project

SUNLIGHT HOUSE

Little Quay St,

Manchester M3 3HP

Drawing title

SKIRTING SCOPING PLAN

LEVEL 13

Job number

126

Sheet size

A1

Scale @ A1

1:100

Scale @ A3


1:200

Project stage

CONSTRUCTION

Drawing number

SLH-ANO-P0-13-DR-A-48113

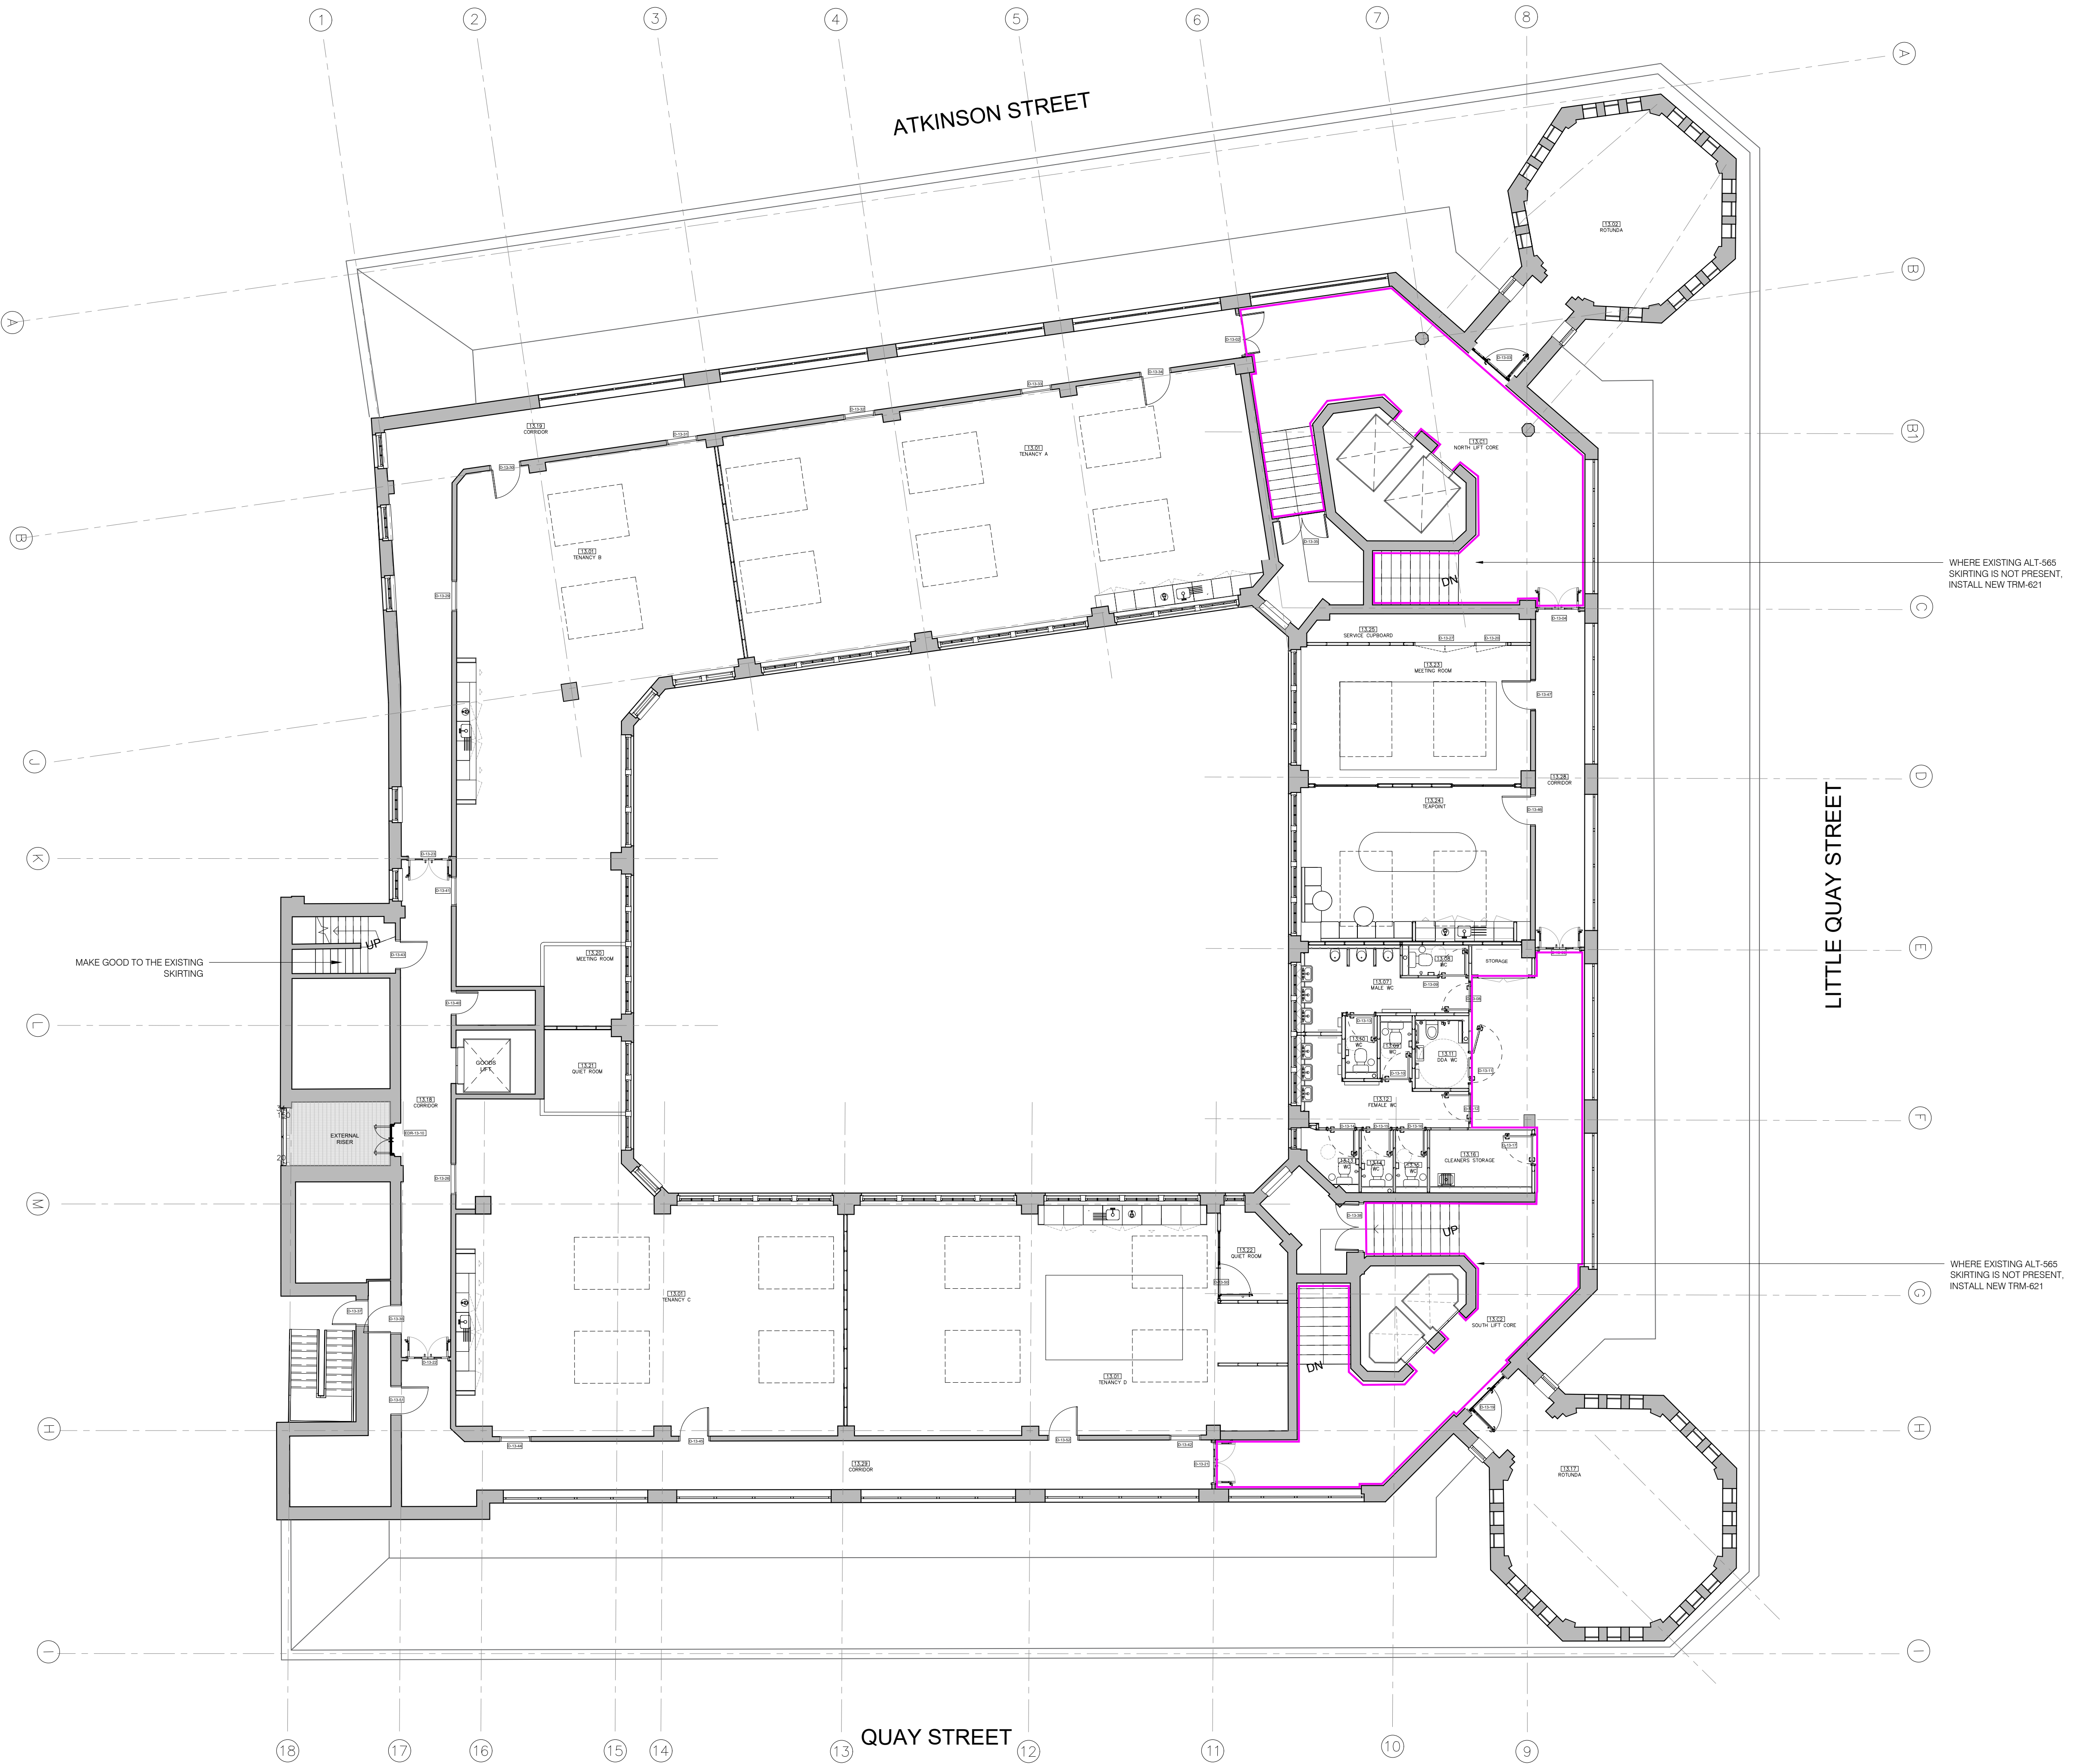

01

SKIRTING SCOPING PLAN

LEVEL 13 1:100