


All dimensions are in millimetres unless stated otherwise. No dimensions to be scaled from drawings. All dimensions to be checked on site prior to manufacture.

Any discrepancies between drawings and site conditions are to be reported to the contract manager.

This drawing is to be read in conjunction with all relevant Structural Engineers and Mechanical & Electrical Engineers drawings and specification.

© COPYRIGHT
The copyright in this drawing is vested in OBI Property Ltd and no licence or assignment of any kind has been, or is, granted to any third party whether by provision of copies or originals of the drawings or otherwise unless otherwise agreed in writing.

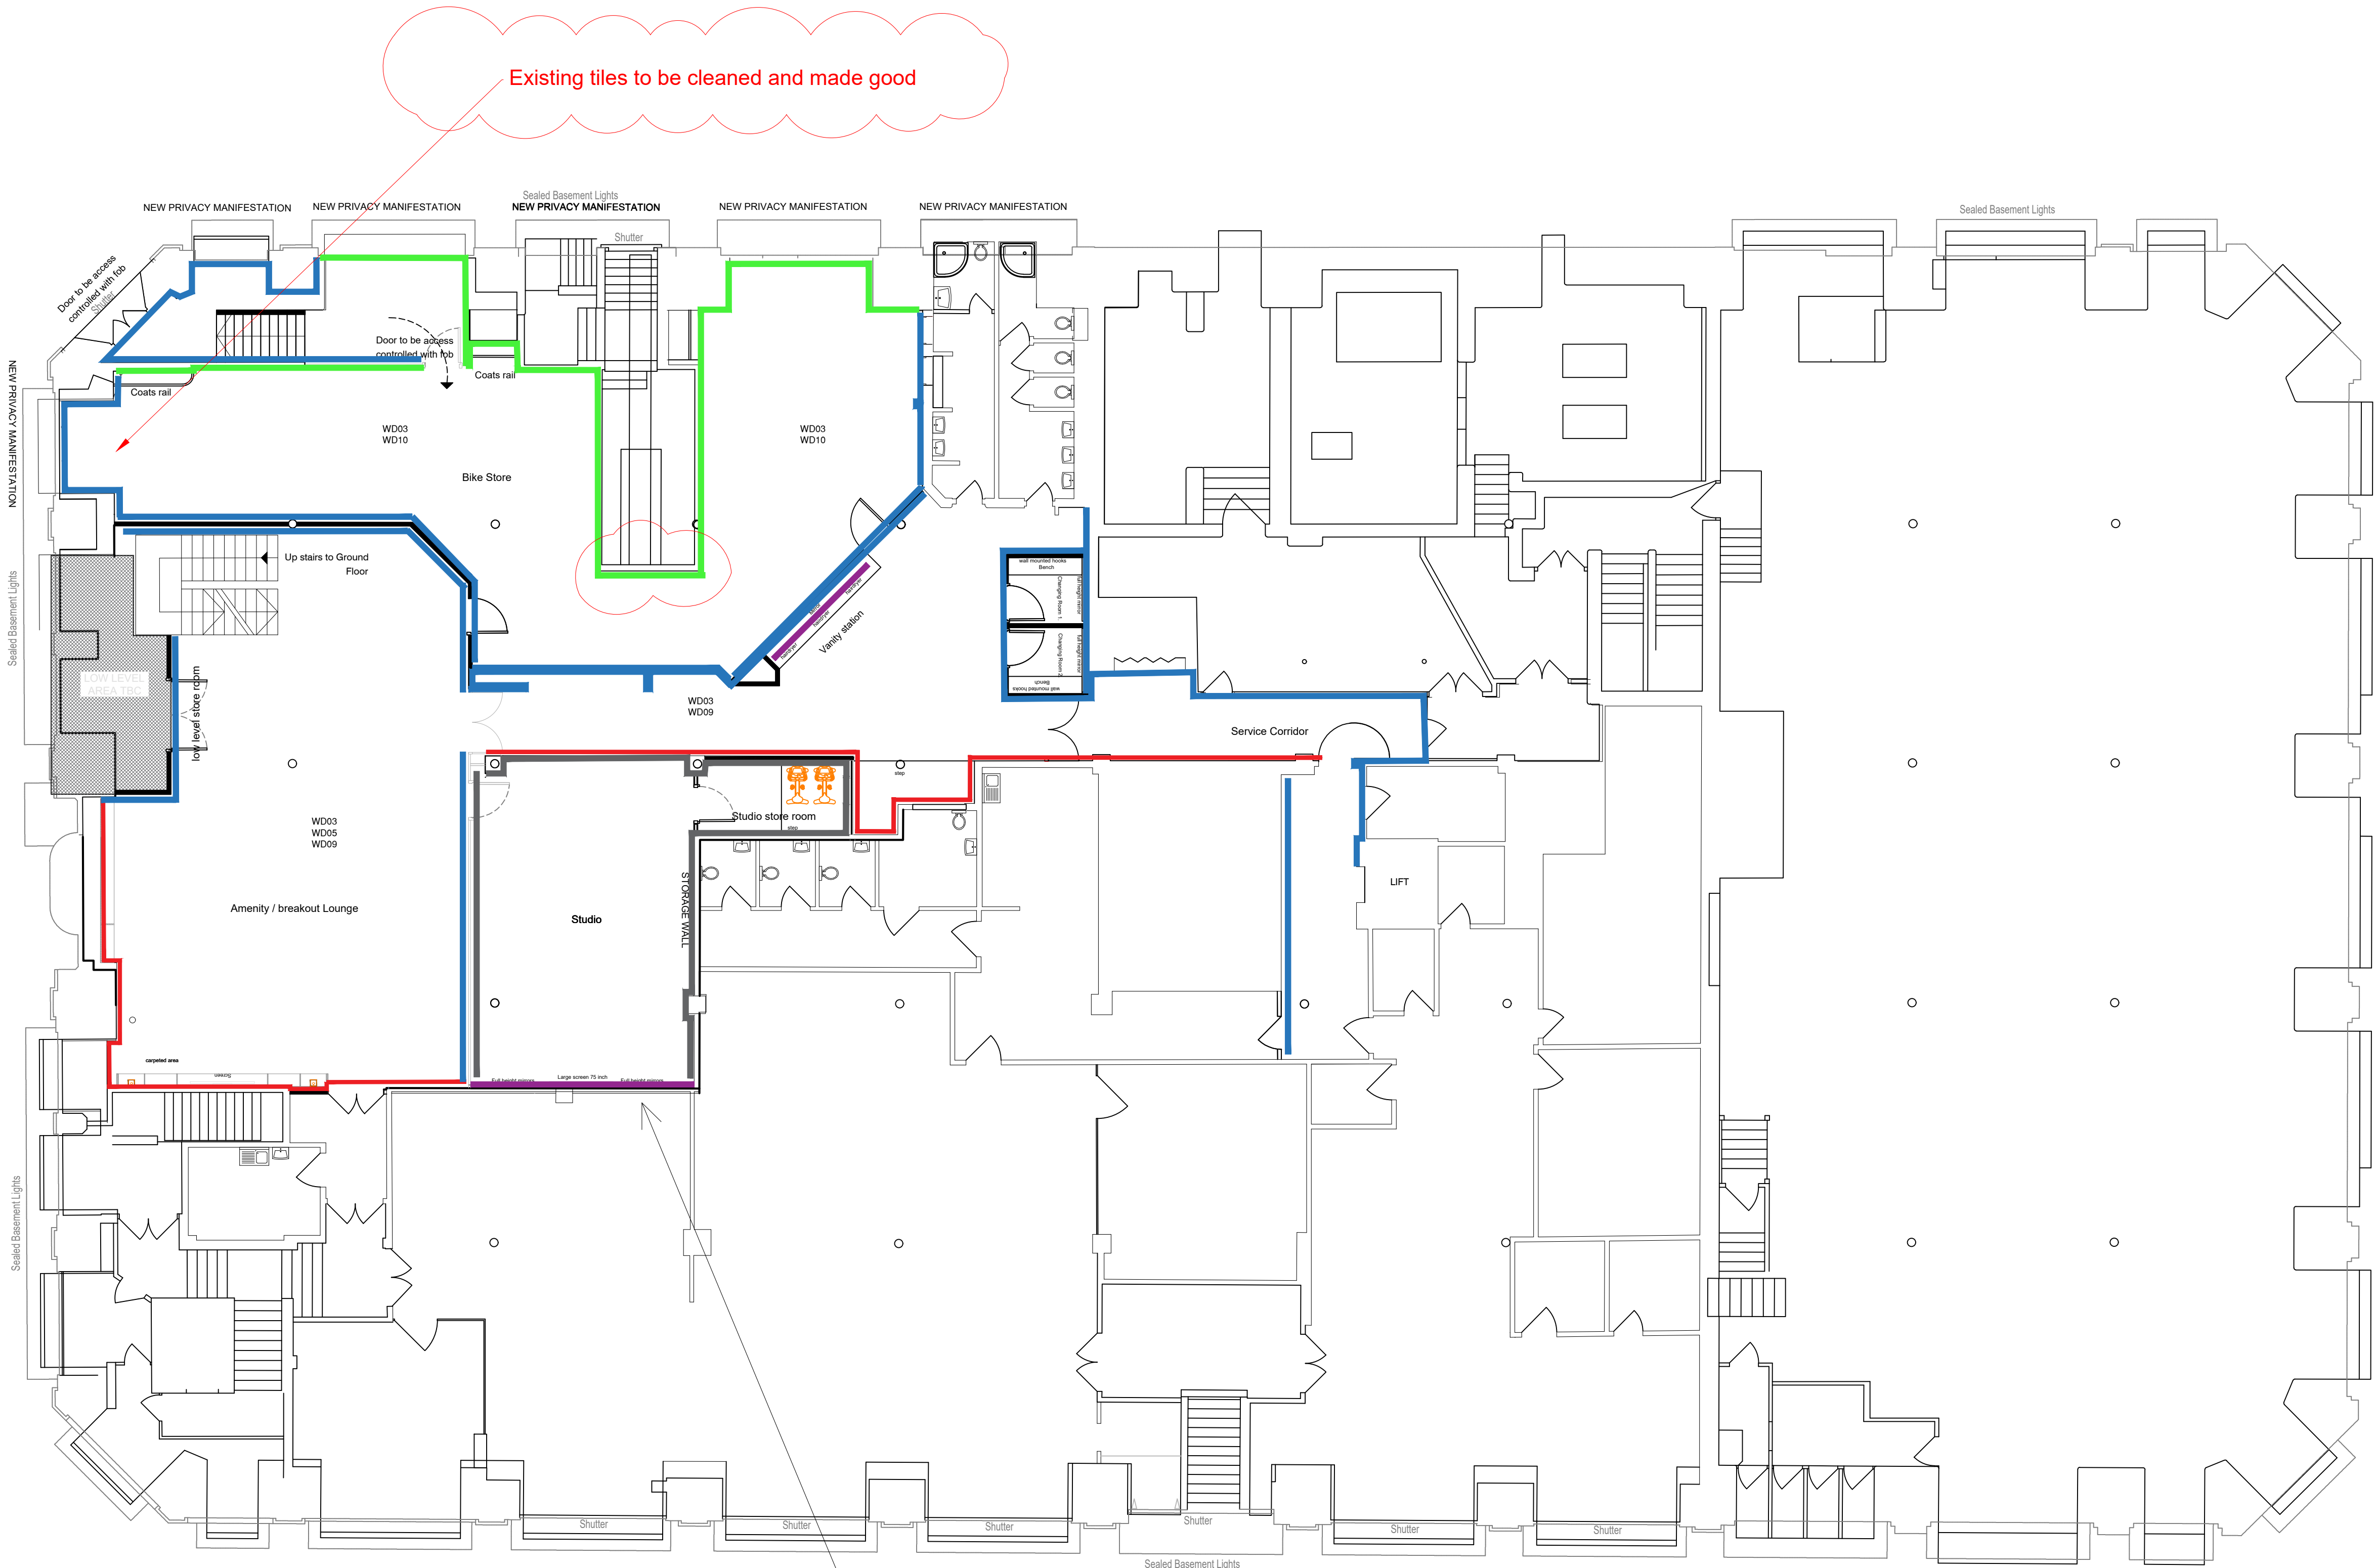

Lower Ground Floor - Wall Decoration
Scale 1:100

Intelligent LED Lighting - Sound Reactive

- 4no ArtNet Integrated Driver - 2 output (will illuminate 1000 LED's)
- 8no 5m reel 12v RGB Addressable Pixel Strip -60 LED P/M (WS2815)
- 1no Madrix Key Basic software for (single pixel control)
- 20no 2m length deep extrusion (frosted extrusion)
- 1no INTEL 7 processor Laptop computer
- Installation & Commissioning - 2 engineers - 4 days
- Programming - 2 days

Please note to liaise with the mirror manufacturer to ensure depth and spacing between mirrors are correct, intelligent lighting to sit flush

Note: Drawings to be read in conjunction with 34 joinery drawing series

Note: Skirtings to be painted Dulux Trade Paint: 59BB 81/022 where specified

Note: All areas not specified to be painted white

Wall Finishes

-  Staircase / to be varnished
-  **WD01.**
Dulux Trade Paint: 59BB 81/022
-  **WD01.A**
Dulux Trade Paint - Mouldshield Fungicidal Matt: 59BB 81/022
-  **WD02.**
Feature Wall paneling to be painted in the same colour as the walls
-  **WD03.**
Dulux Trade Paint: 49GG 52/001
-  **WD04.**
Wall mural behind the feature illuminated screen - See joinery drawings for more information
-  **WD05.**
Smoked mirror
-  **WD07.**
Dulux Trade Paint - 50YR 18/223
-  **WD08.**
Dulux Heritage Paint - Waxed Khaki
-  **WD09.**
Dulux Trade Paint - 27BB 10/138
-  **WD10**
Dulux Trade Paint - Mouldshield Fungicidal Matt: 70GY 14/187
-  **WD12.**
Autex Acoustics: Groove V1 Colour: Pinnacle, 12mm
-  **WD13.**
Autex Acoustics: Groove V1 Colour: Treehouse, 12mm
-  **WD14.**
Autex Acoustics: Groove V1 Colour: Parthenon, 12mm
-  **WD15.**
Paint: RAL 7004

Note: Skirtings to be painted: 59BB 81/022 in communal areas where specified

G	Updated Wall Finishes - removed WD02	17/04/24	EK	
F	Updated Wall Finishes - Added WD15 (Gym) & Removal of WD02 to corridor	04/03/24	EK	
E	Updated Wall Finishes - WD06 & 11 removed	16/02/24	EK	ER
D	Updated Wall Finishes	24/01/24	EK	ER
C	Updated	14/12/23	RG	
B	Updated	03/11/23	RG	
A	Updated	15/010/23	RG	
-	First Issue	21/09/23	RG	
REV	DESCRIPTION	DATE	BY	CHK

CLIENT NAME

Philip J Davis Holdings Plc

PROJECT NAME

Sevendale House

DWG TITLE:

Lower Ground Floor - Wall Decoration

DWG NO: 18_-000

REVISION: G

SCALE 1 : 100 @A1

DRAWN: RG

DWG STATUS:

STAGE 5