


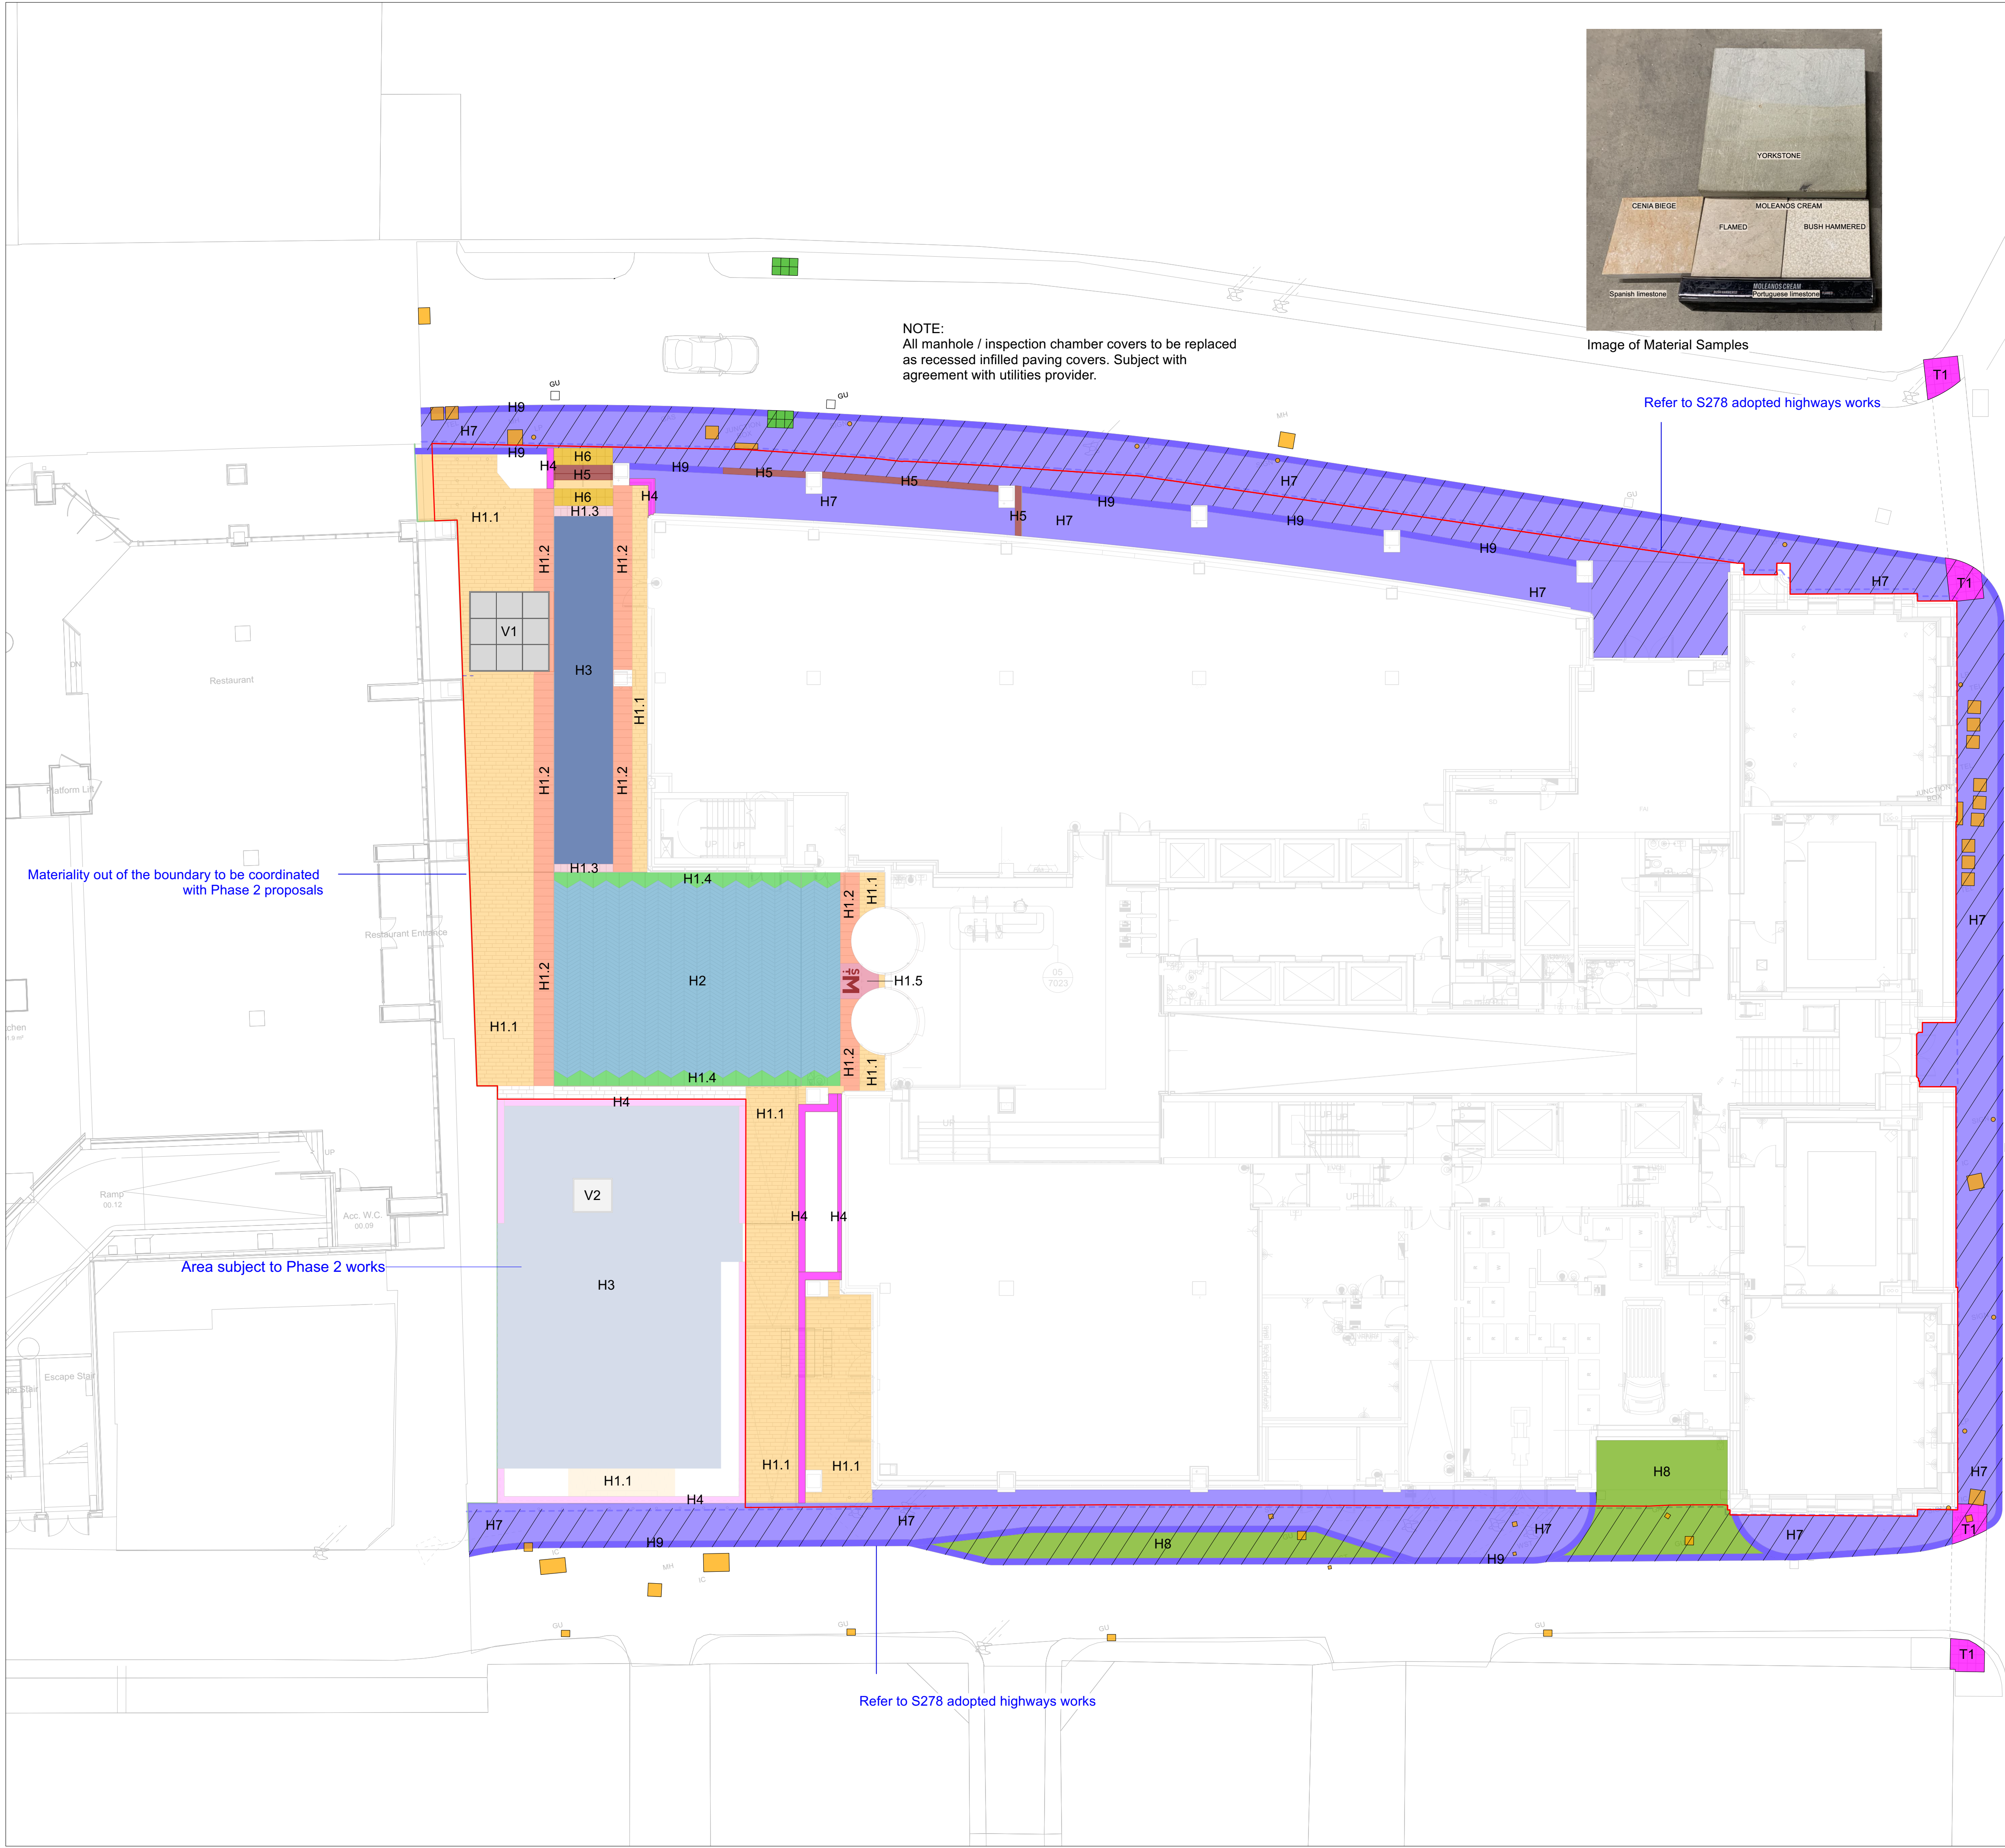

- T1 Granite Tactile Blister Flags**
Location: To crossings
Refer to drawing 63068-PLA-EX-ZZ-DR-L-5100 Q25/320B
- V1 / V2 Access Hatch**
Location: To central area of Main Square
Refer to drawing 63068-PLA-EX-ZZ-DR-L-7101 Q10/310A
- G1 Proposed Gulleys R13**
- Existing Service Covers and Gulleys**
- Existing Tactile Paving**

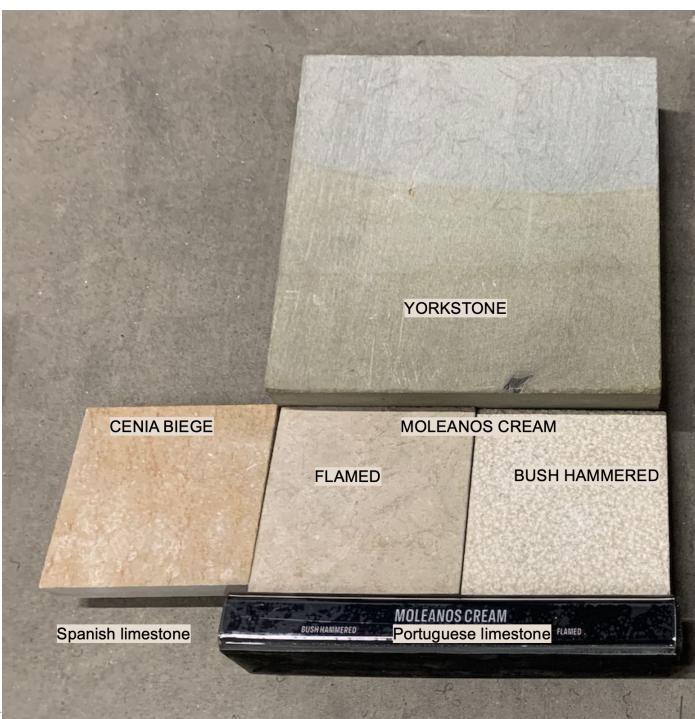


Image of Material Samples

Refer to S278 adopted highways works

THIS DRAWING IS COPYRIGHT PROTECTED AND MAY NOT BE REPRODUCED IN WHOLE OR PART WITHOUT WRITTEN AUTHORITY FROM THE OWNER.

- NOTES:
- Do not scale from this drawing.
 - Always work to noted dimensions.
 - All dimensions are in millimetres unless otherwise stated.
 - All setting out, levels and dimensions to be agreed on site.
 - The dimensions of all materials must be checked on site before being laid out.
 - This drawing must be read with the relevant specification clauses and detail drawings.
 - Order of construction and setting out to be agreed on site.



BOUNDARY KEY

Phase 1 Boundary

- H1 H1.1 Paving Limestone - Moleanos Cream**
Location: Square
Refer to drawings 63068-PLA-EX-ZZ-DR-L-5100 Q25/115A
- H1.2 H1.2 Paving Limestone - Moleanos Cream**
Location: Square
Refer to drawings 63068-PLA-EX-ZZ-DR-L-5100 Q25/115B
- H1.3 H1.3 Paving Limestone - Moleanos Cream**
Location: Square
Refer to drawings 63068-PLA-EX-ZZ-DR-L-5100 Q25/115C
- H1.4 H1.4 Paving Limestone - Moleanos Cream**
Location: Square
Refer to drawings 63068-PLA-EX-ZZ-DR-L-5103/ 5100 Q25/115D
- H1.5 H1.5 Special Engraved 'St M.' Paving Unit Moleanos Cream**
Location: Square
Refer to drawings 63068-PLA-EX-ZZ-DR-L-5103/ 5100 Q25/116A
- H2 Paving Limestone - Moleanos Cream**
Location: Square
Refer to drawings 63068-PLA-EX-ZZ-DR-L-5103/ 5100 Q25/120
- H3 Paving Limestone - Moleanos Cream / Cenia Beige**
Location: Square
Refer to drawings 63068-PLA-EX-ZZ-DR-L-5100 Q25/125
- H4 Wall Coping and Cladding - Limestone - Cenia Beige**
Location: Retaining Walls
Refer to drawings 63068-PLA-EX-ZZ-DR-L-5100 F21/119A
- H5 Paving - Limestone - Carlow black**
Location: To Steps / Special stone unit
Refer to drawings 63068-PLA-EX-ZZ-DR-L-5100 L37/314
- H6 Granite Corduroy Hazard Warning Flags**
Location: To top and bottom of steps
Refer to drawings 63068-PLA-EX-ZZ-DR-L-5100 Q25/320A
- H7 Yorkstone Paving - Pedestrian Build-up**
Location: To the perimeter of the building and adopted highways (to Curtins details)
Refer to drawings 63068-PLA-EX-ZZ-DR-L-5100 Q25/112A
- H8 Yorkstone Paving - Vehicular Build-up**
Location: To adopted highways Boole street loading bay and building access (to Curtins details)
Refer to drawings 63068-PLA-EX-ZZ-DR-L-5100 Q25/112B
- H9 Yorkstone flush Channel**
Location: To the perimeter of the building and adopted highways (to Curtins details)
Q10/510
- Adopted Highways S278 works paving and kerbs. For materiality and sizes to be confirmed by Curtins.**

S4-P04	17.07.2024	Planning condition discharge	YH	MS
S3-P03	02.07.2024	Stage 4 Issue	YH	MS
S3-P02	07.06.2024	Stage 4 Issue	SY	MS
S3-P01	10.05.2024	Coordination Issue	SY	KR

Revision	Date	Description	Drawn	Apprvd.
----------	------	-------------	-------	---------

Planit I.E. Limited
E: info@planit-ie.com W: planit-ie.com
MANCHESTER
2 Back Grafton St., Altrincham, WA14 1DY
T: 0161 928 9281
LONDON
Unit 6 Waterside, 44-48 Wharf Road, London,
N1 7UX
T: 0207 253 5678
LIVERPOOL
Tempest 5.3, 12 Tithebarn Street, Liverpool, L2
2DT
T: 0151 363 1230

Client **Relentless**

Project **St. Michael's, Manchester.**

Drg Title **General Arrangement - Ground Floor Hardworks**

Created on **02.07.19** Created by **SY** Approved by **MS**

Scale **1:150** Size **A1** Workstage **STAGE 4**

Drg No. **63068-PLA-EX-ZZ-DR-L-1100** Suitability **S4** Revision **P04**