


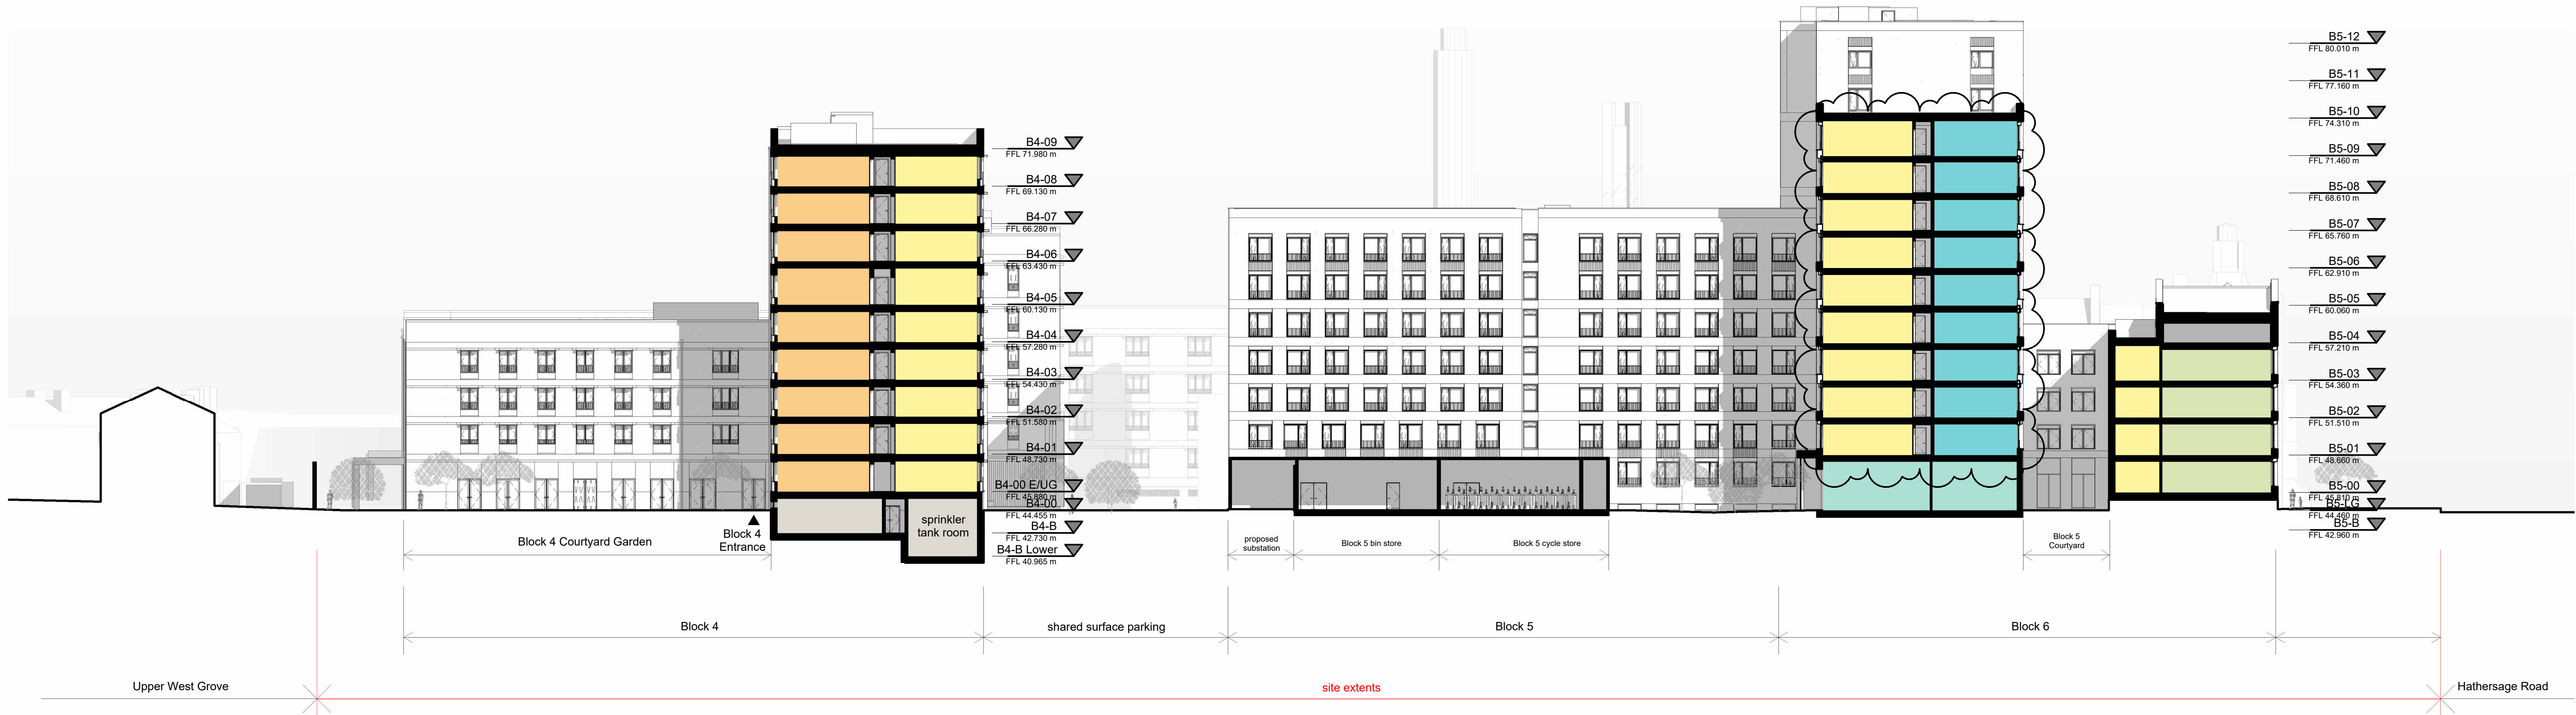

All drawings to be read in conjunction with specifications, schedules and all other consultant information.


Do not scale from this drawing. Use written dimensions only. All dimensions to be checked on site. This drawing is based on dimensional survey information provided by others. Bell Phillips Architects cannot accept responsibility for the accuracy of this survey information.

Any errors or omissions to be reported to Bell Phillips Architects immediately, prior to work being carried out.

This drawing remains the copyright of Bell Phillips Architects.

Notes

Key Plan

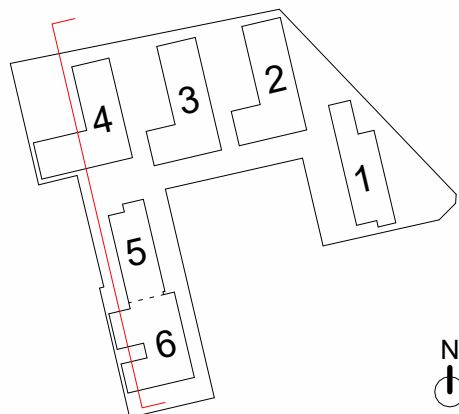

Rev	Issued by	Revision Description	Date
P02	RB	Revised Block 6 Unit Mix and Block 1 Cycle Store	08/24
P01	RB	Final Planning Issue	04/24
P00	RB	Draft Planning Issue	03/24
REVISIONS			

Project			
0814 VICTORIA POINT 44 Hathersage Road, Manchester, M13 0FT			
Title			
Proposed Elevation C-C			
Date			
03/24	EH	RB	1 : 250

Project			
0814 VICTORIA POINT 44 Hathersage Road, Manchester, M13 0FT			
Title			
Proposed Elevation C-C			
Date			
03/24	EH	RB	1 : 250

			
Unit 305, Metropolitan Wharf 70 Wapping Wall London E1W 3SS		T E W	020 7234 9330 info@bellphillips.com www.bellphillips.com
Status PLANNING			
Drawing Number			Revision
0814-BPA-ZZ-ZZ-DR-A-1202			P02