





WEST ELEVATION
1:100 @ A1



PHOTOGRAPHS OF BASEMENT WINDOW FROM INSIDE & OUTSIDE

ELEVATION KEY

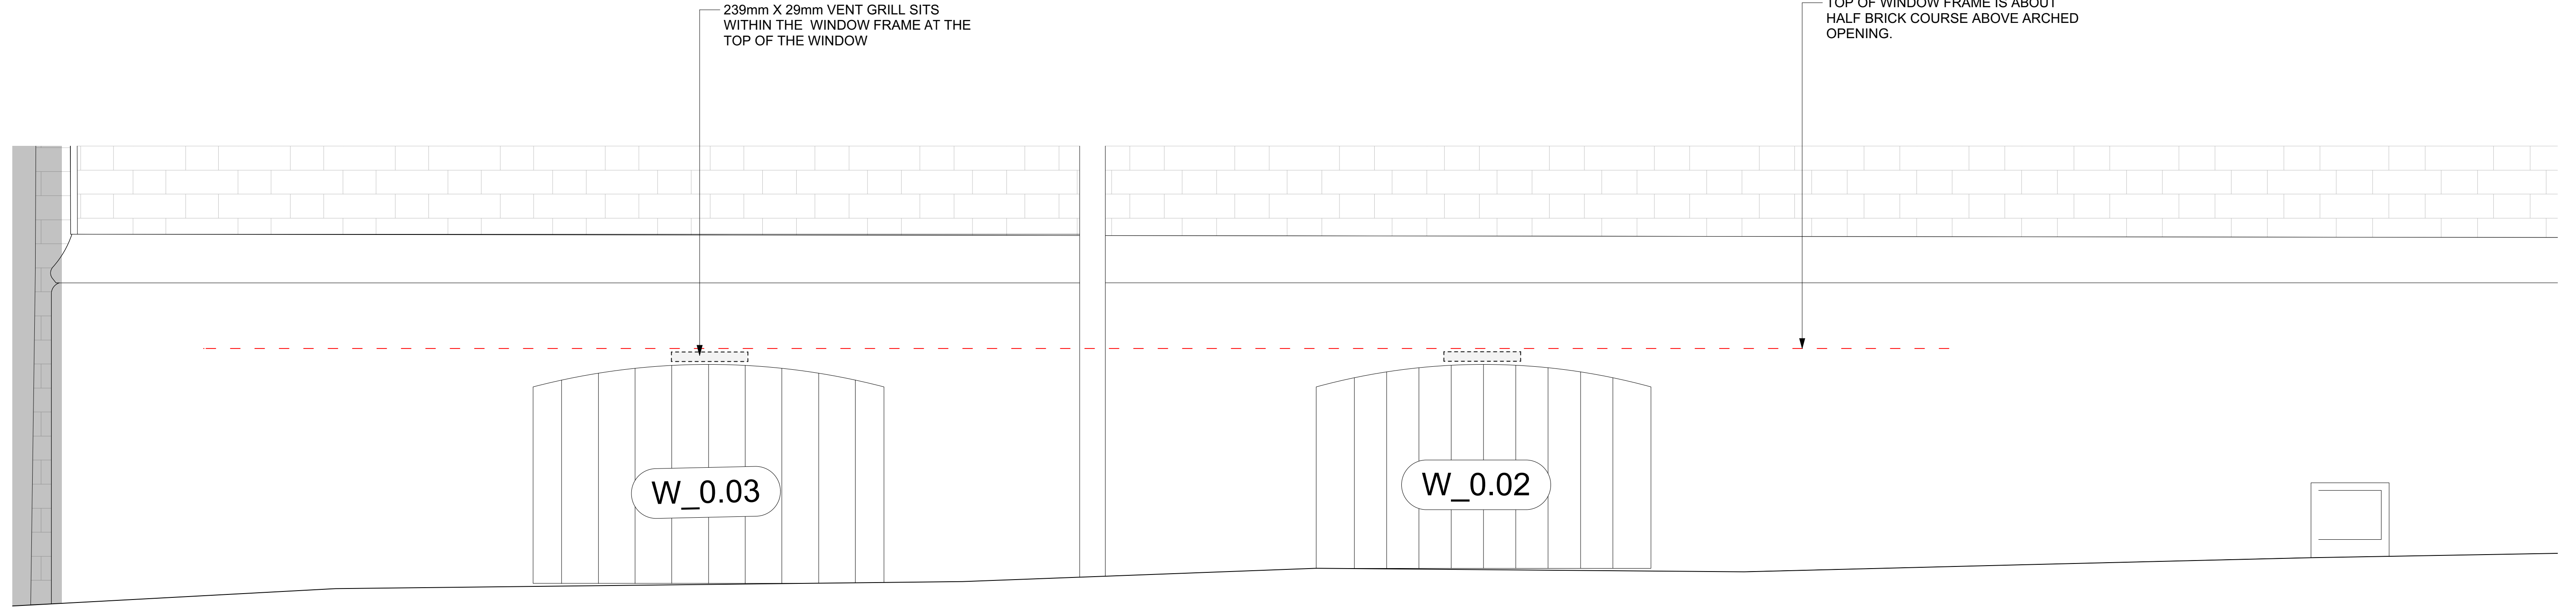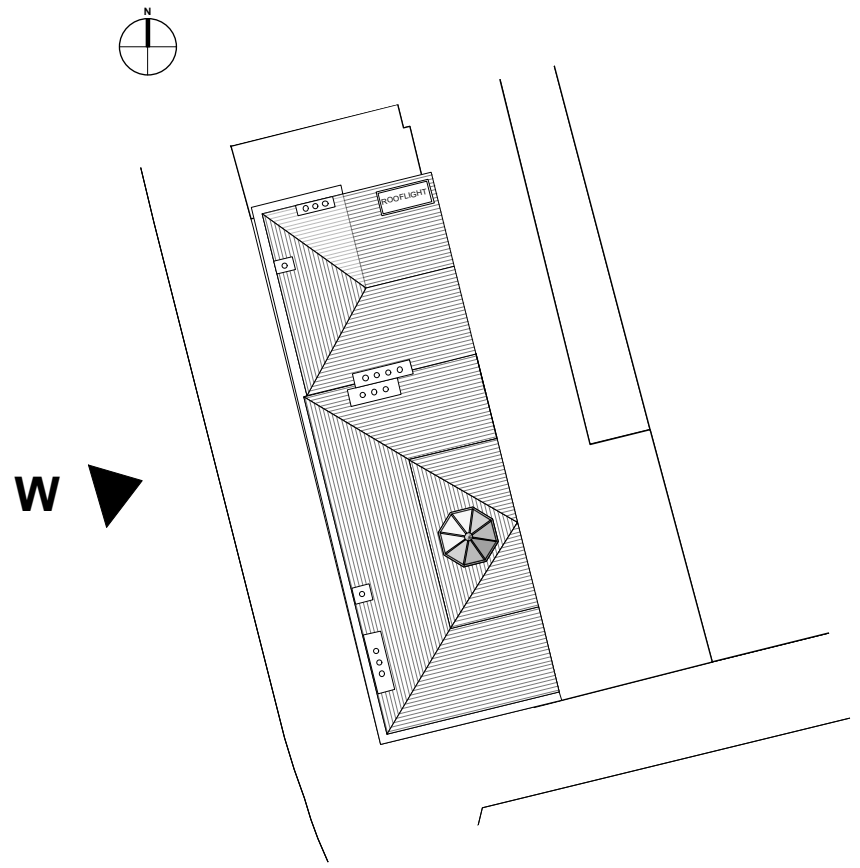

WEST ELEVATION-CLOSE UP
1:10 @ A1