


1. This information is confidential and the copyright of Anomaly.
2. Anomaly accepts no liability for use of this drawing by parties other than the party for whom it was prepared or for purposes other than that which is stated on the issue sheet. It shall not be disclosed or passed to any other party in any form nor should any part without Anomaly's express permission in writing nor should any other party place reliance upon it.
3. Where data is supplied electronically, it is for convenience only. The original information is the printed or controlled copy which will be supplied on request.
4. All dimensions are in millimetres. No dimensions or other information shall be inferred from the electronic data unless specifically stated on the printed or controlled copy. Where dimensions are not given, drawings must not be scaled and the matter should be referred back to Anomaly.
5. This drawing should be read in conjunction with all other project information, produced by Anomaly and others. In the event of any conflict between the information contained on this drawing and in any other project document, drawings, specifications, schedules etc. the matter must be referred back to Anomaly for clarification.
6. All dimensions and conditions are to be checked on site by the contractor to prepare for construction. It is the contractor's responsibility for commencing any work. The contractor is responsible for checking that there is no conflict between site dimensions and drawing dimensions.

Key plan

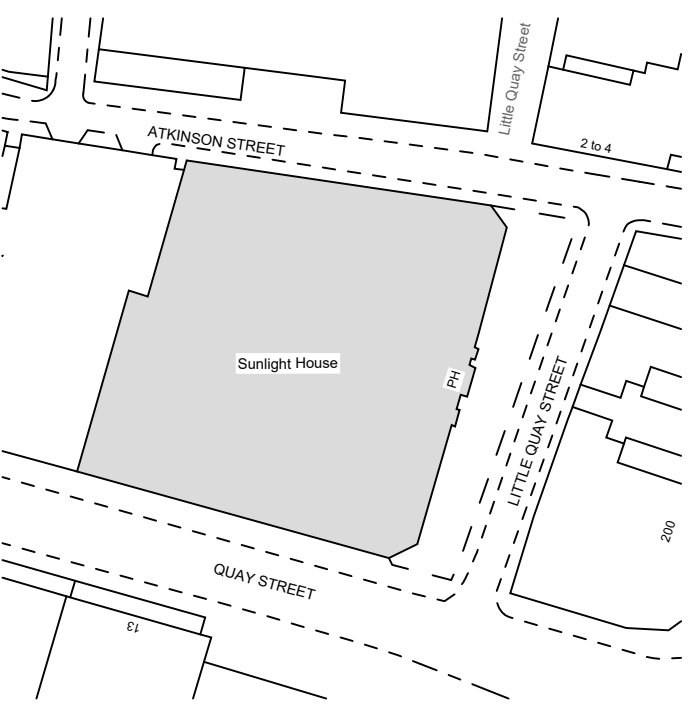

Drawing key

REFER TO DRAWING SERIES [382] FOR CEILING FINISHES AND SETTING OUT OF THE BULKHEAD.
SETTING OUT PRINCIPLES FOR ALL FLOORS TO BE THE SAME - REFER TO LEVEL 8 RCP.
BULKHEAD WIDTH VARIES ACROSS THE FLOORPLATE. ALL DIMENSIONS TO BE COORDINATED ON SITE.

LIGHTING SETTING OUT SUBJECT TO FINAL MEP DESIGN.

- C01 NOTES
- AWAITING FINAL MEP DESIGN AFTER VE CHANGES ACCEPTED BY THE CLIENT.
 - SERVICE CUPBOARD SIZE TO BE CONFIRMED BY THE MEP CONSULTANT.
 - EXTERNAL RISER REQUIREMENTS TO BE CONFIRMED BY THE MEP CONSULTANT.
 - SETTING OUT OF PARTITIONS AND DOORS TO BE REVIEWED AFTER CONFIRMATION OF ANY ADDITIONAL DEMOLITION WORKS DONE ON SITE.

S2	C01	28/06/2024	Construction issue
Status	Revision	Date	Description

JW	LS/AM	LS/AM
Drawn by	Checked by	Approved by

Architect

ANOMALY

Morelands, 5-23 Old Street
London EC1 V9HL

+44 (0) 20 7054 1145
ello@anomaly.london
www.anomaly.london

Client

Karrev (Sunlight) Ltd.

Project

SUNLIGHT HOUSE
Little Quay St,
Manchester M3 3HP

Drawing title

GENERAL ARRANGEMENT
RCP
LEVEL 13


Job number	Sheet size	Scale @ A1	Scale @ A3
126	A1	1:100	1:200

Project stage

CONSTRUCTION

Drawing number

SLH-ANO-P0-13-DR-A-05213

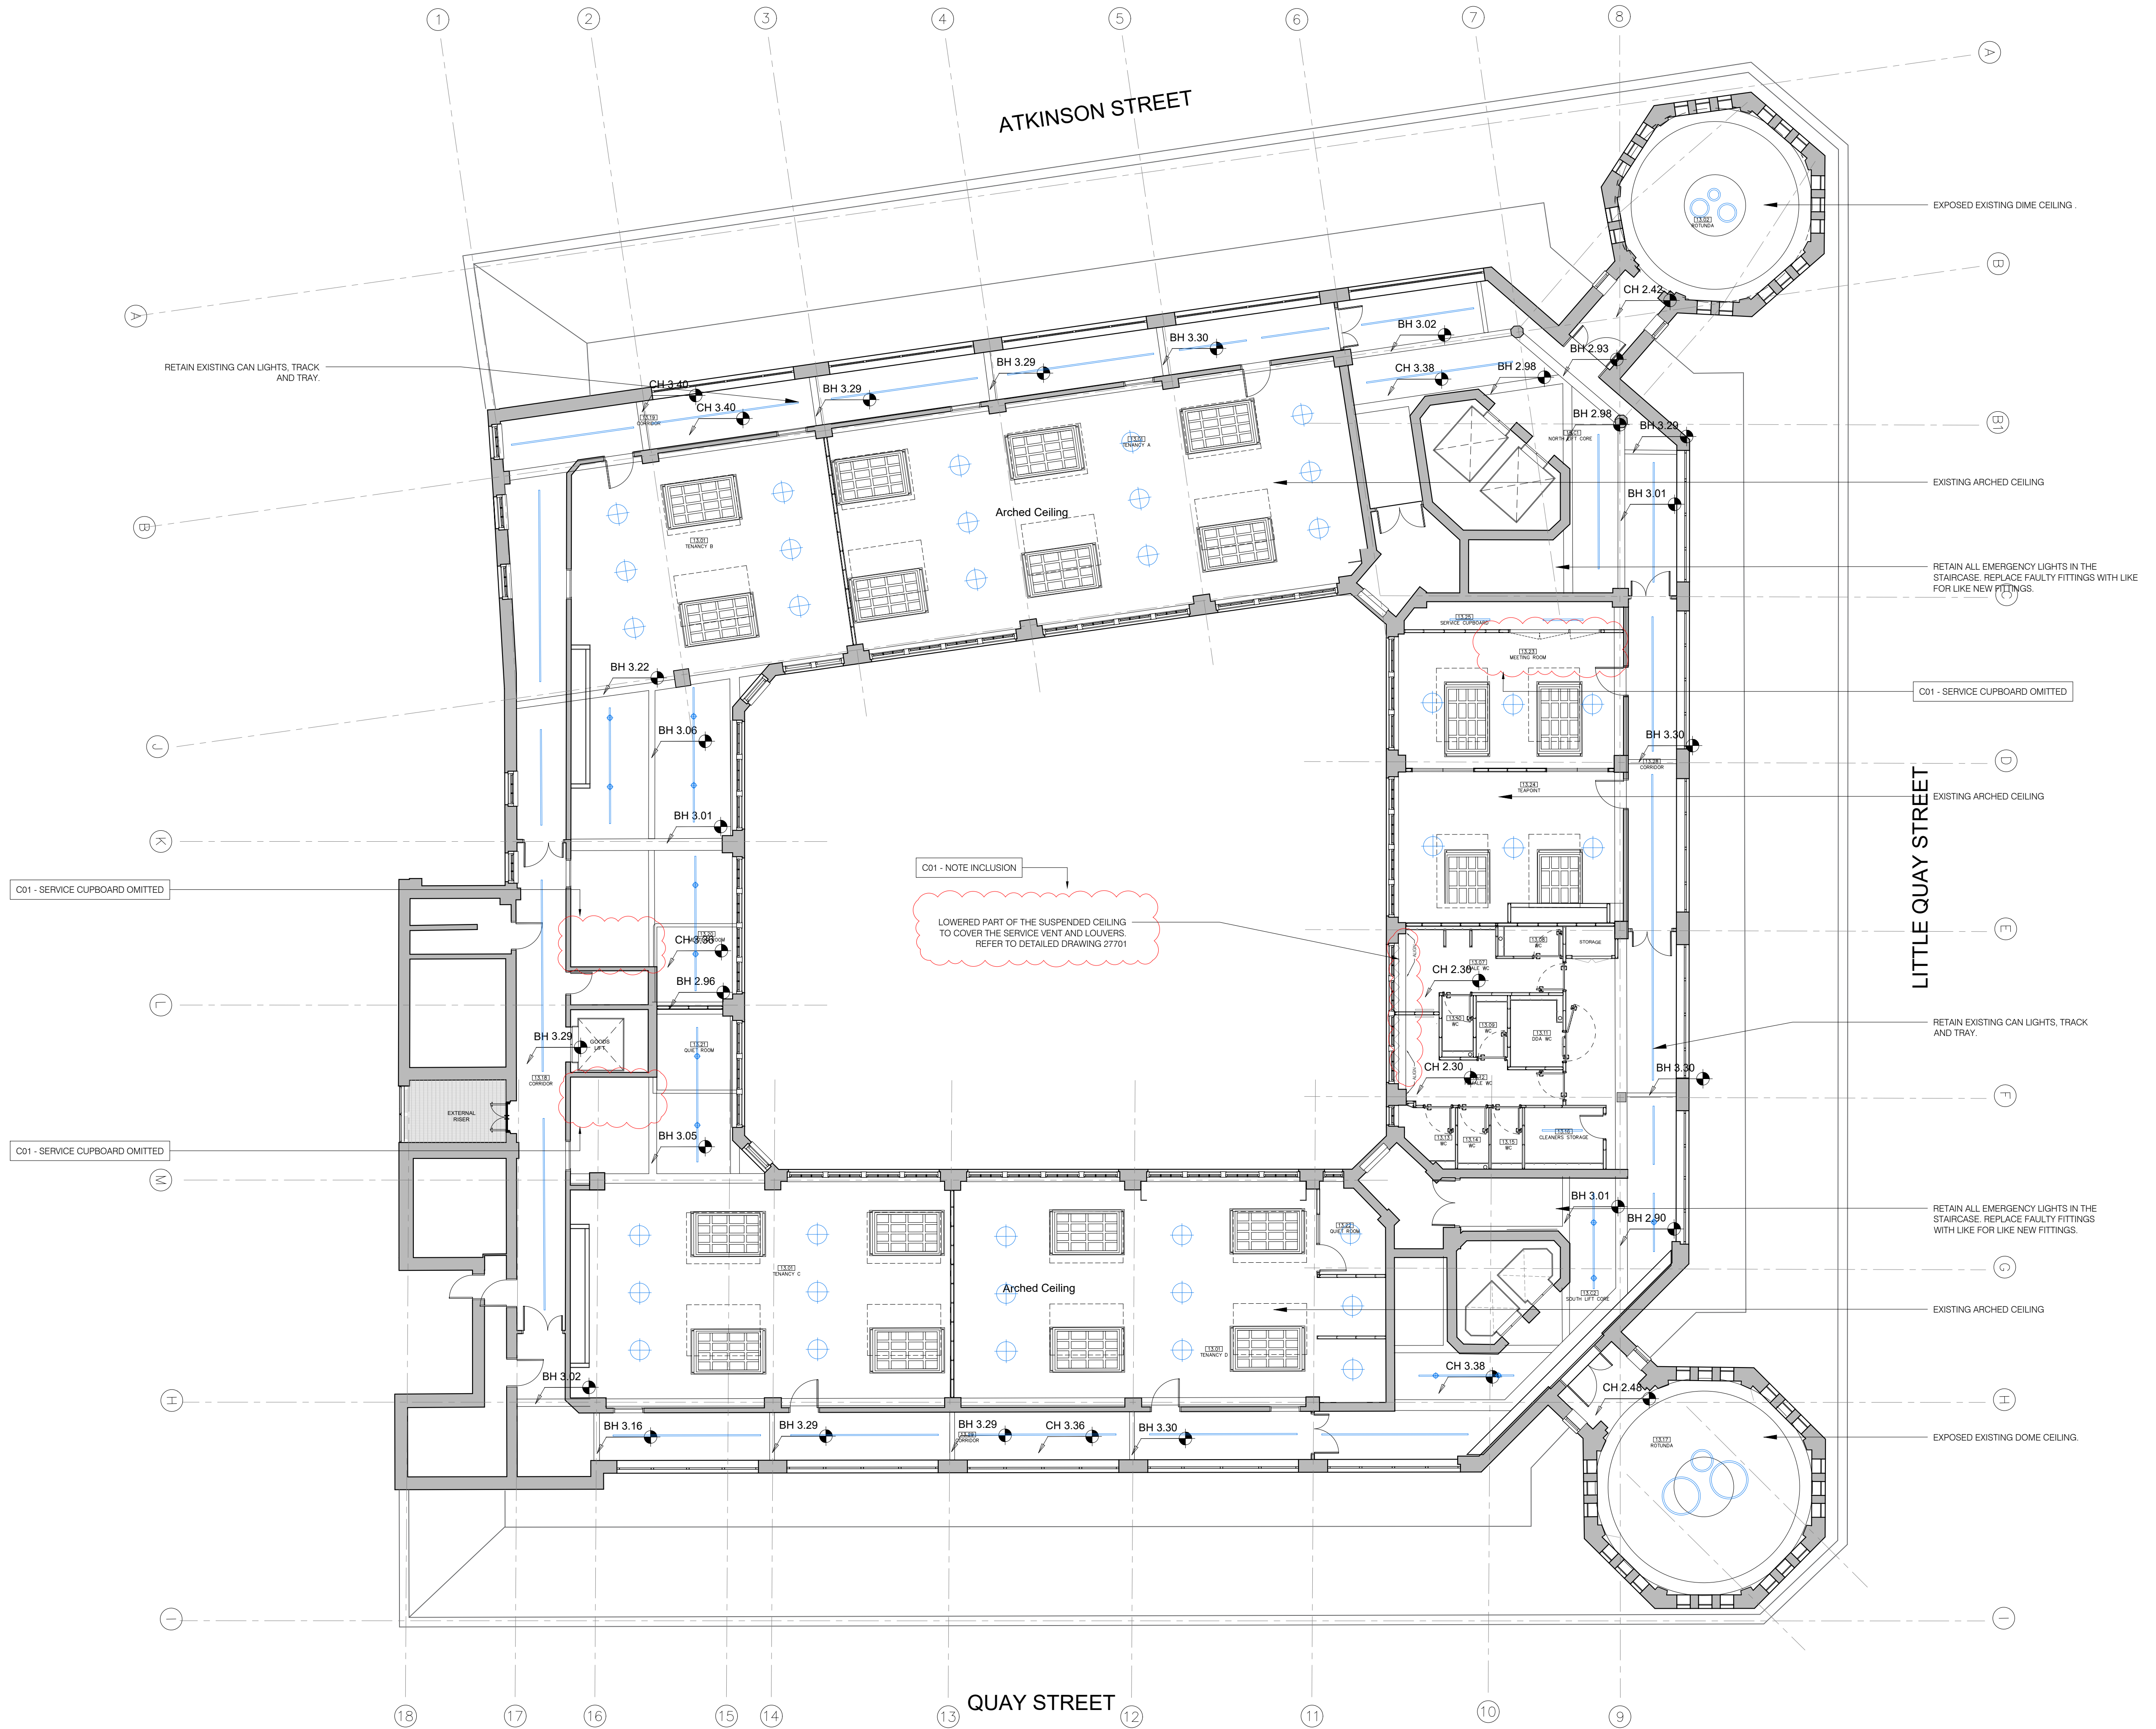

01 GENERAL ARRANGEMENT RCP
LEVEL 13 1:100

- | | | |
|--|---|--|
| <p>CONTRACTOR TO CHECK ALL HEIGHTS, DIMENSIONS AND SETTING OUT OF LIGHTS ON SITE</p> <p>ALL BEAM AND COFFER LOCATIONS SHOWN ARE SUBJECT TO POST STRIP OUT SURVEY INFORMATION. EXISTING COFFERS TO BE RETAINED WHERE POSSIBLE. NOM. CONTRACTOR TO PATCH CLEAN, MAKE GOOD AND REDECORATE AND PREPARE FOR NEW PAINT FINISH.</p> | <p>REFER TO SPECIFICATION AND SCHEDULES FOR FURTHER INFORMATION</p> <p>TO BE READ IN CONJUNCTION WITH MEP LIGHTING CALCULATIONS & MECH LAYOUT. NOTIFY ARCHITECT IF DISCREPANCIES OCCUR</p> <p>RETAIN ALL EXISTING HISTORICAL DETAILS, CORNICE AND</p> | <p>COFFERS. REPAIR, MAKE GOOD AND PREPARE FOR PAINT FINISH.</p> <p>REFER TO LEVEL 02 RCP FOR TYPICAL DIMENSIONS AND SETTING OUT OF LIGHTING.</p> |
|--|---|--|

Scale 1:100

