

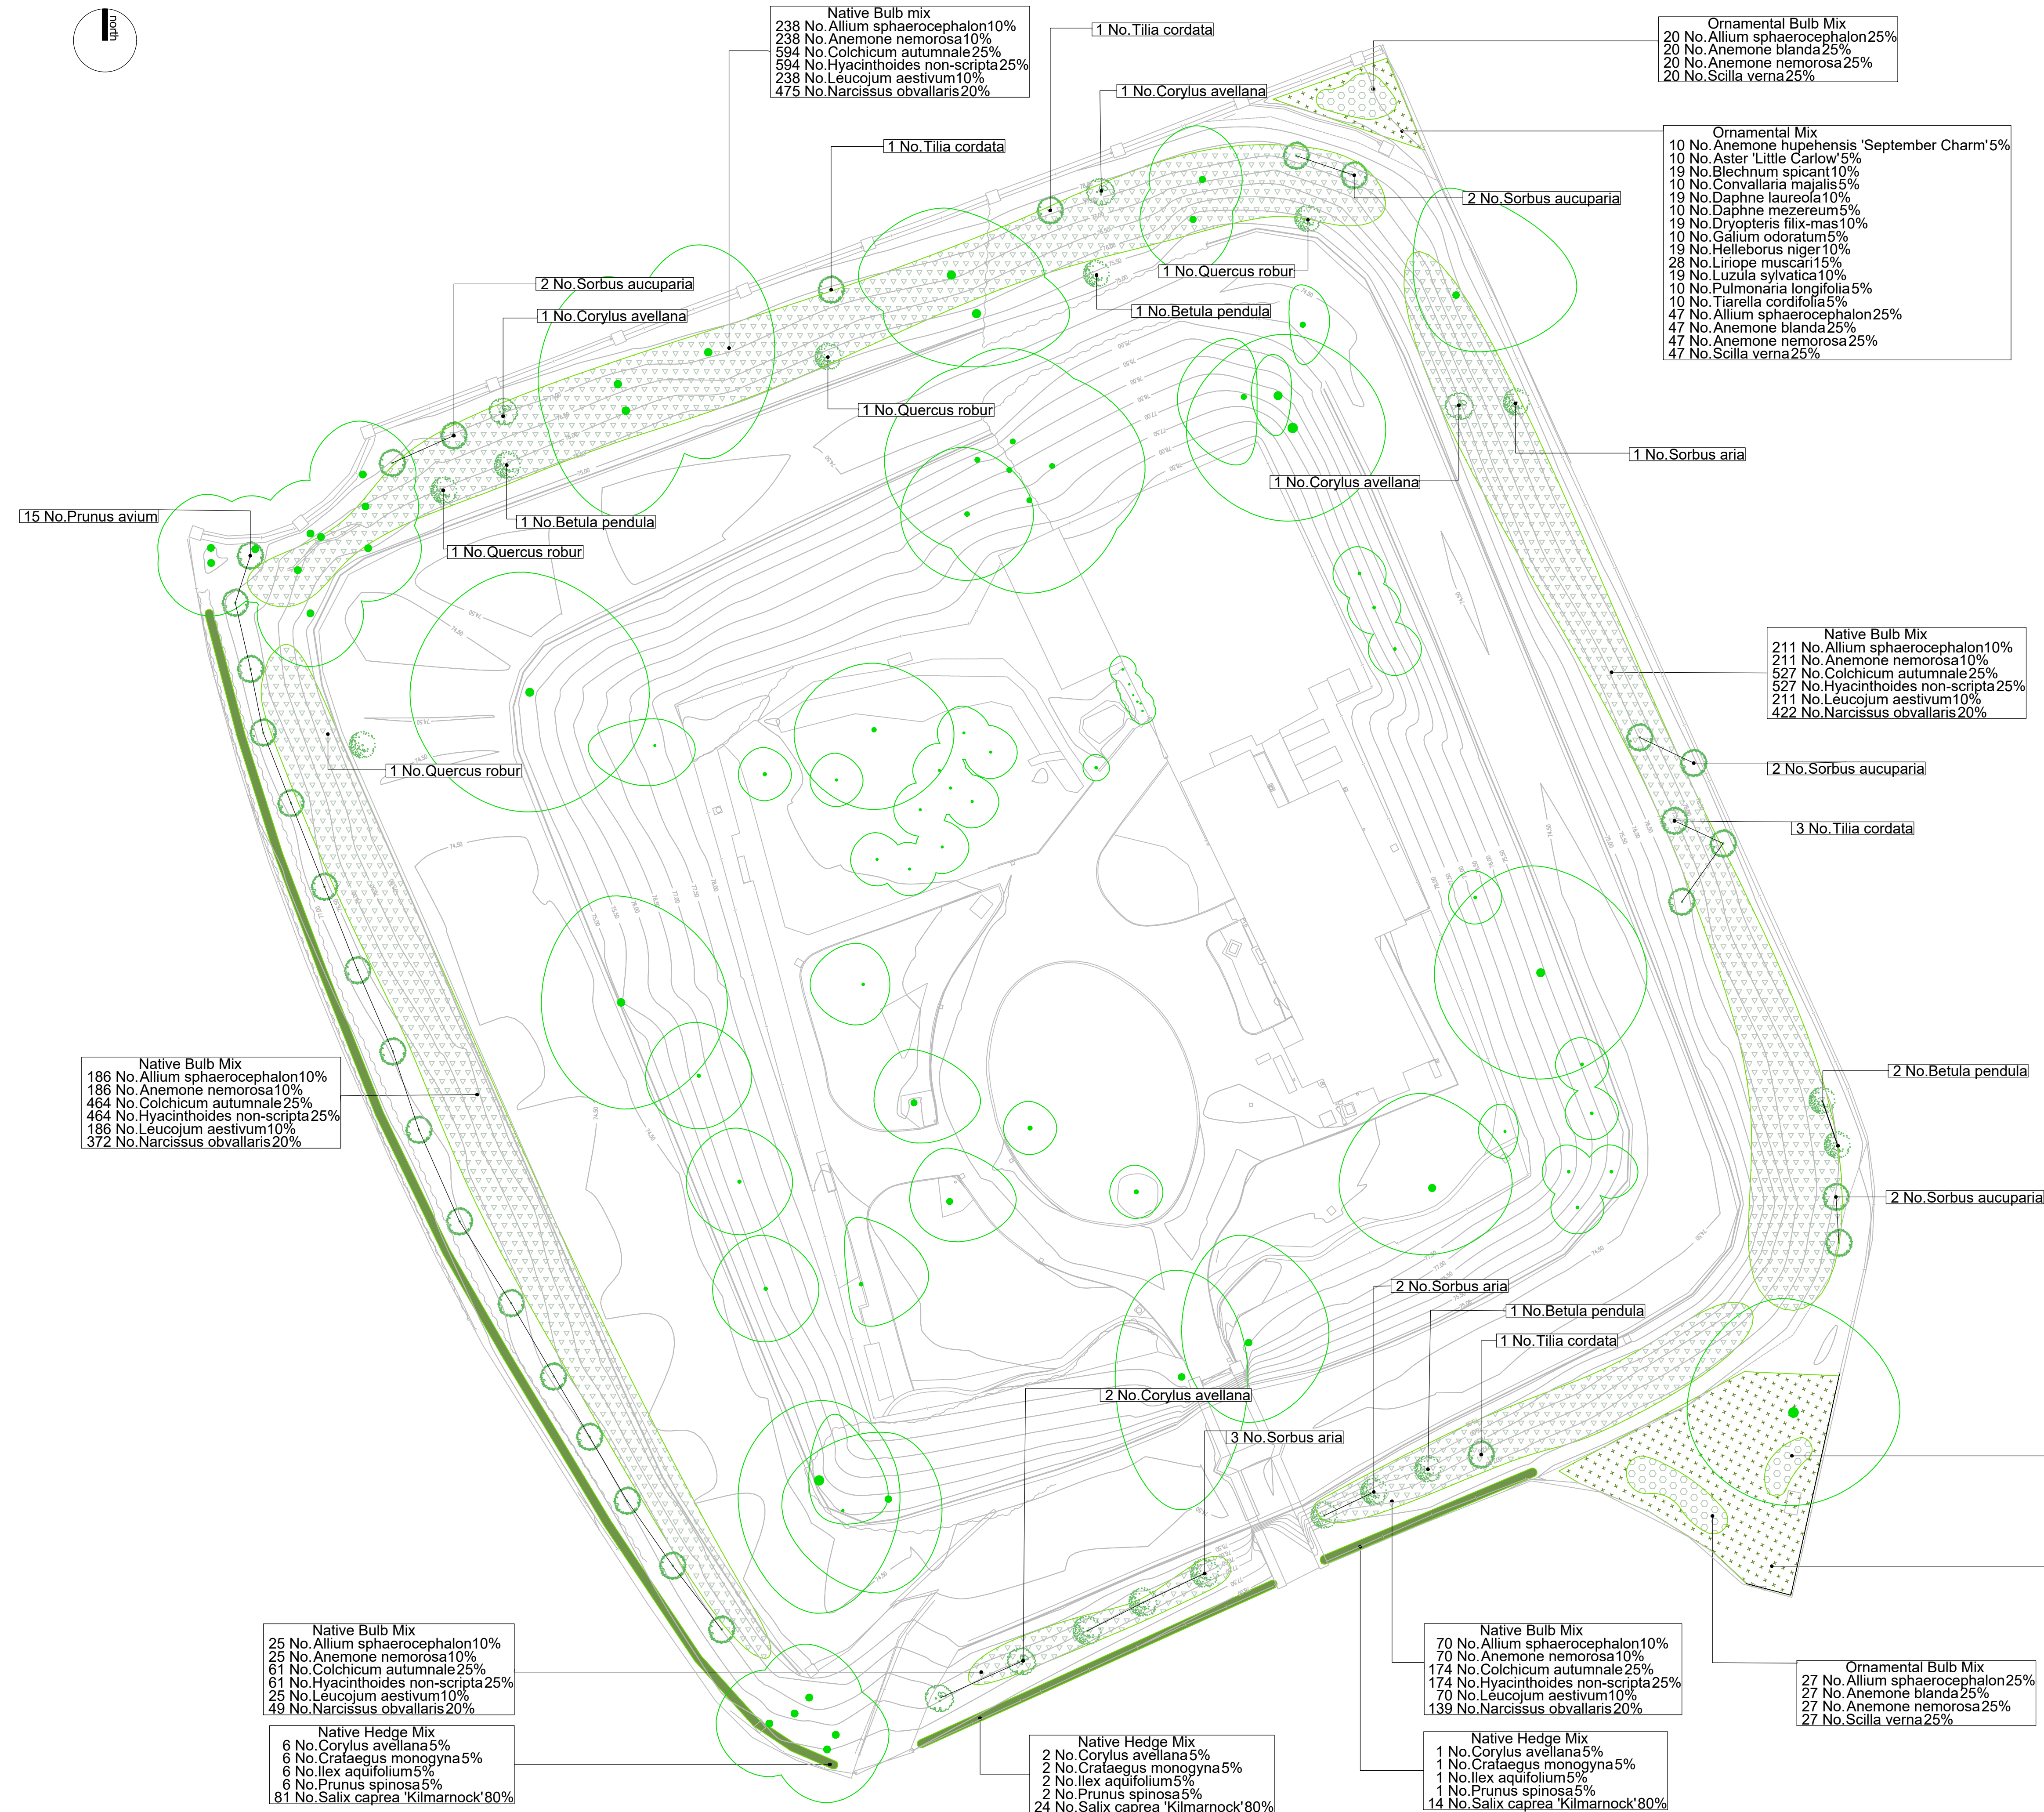


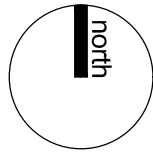


KEY

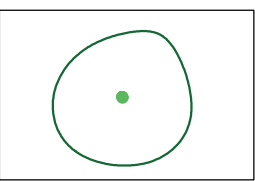

Existing Trees


Existing trees to be retained and protected
BS5837: 2012 Trees in Relation to Design,
Demolition and Construction - Recommendations.

Planting Proposals

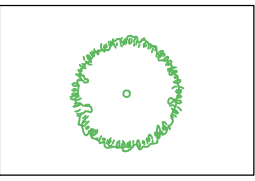


Proposed Clear Stem Tree

Mix of native species
21 No.

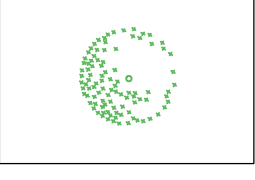

Proposed Feathered Tree

Mix of native species
12 No.

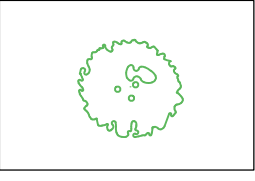


Proposed Multistem Tree

Corylus avellana
3 No.



Proposed Hedge

Native species hedge planting. Planted in 2
staggered rows, 350mm apart with 5 no. plants per m.
146m²

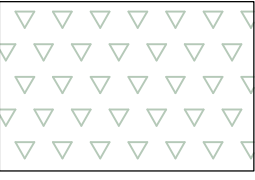


Bulb Swathes

Seasonal native bulbs planted in swathes on
moat embankment.
1388 m²



Ornamental Bulb Swathes

Mix of shrub, perennials and bulb planting
to key corners visible to park users.
42 m²

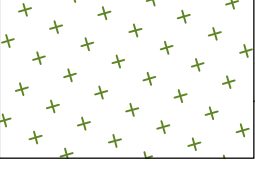

Ornamental Planting

Mix of shrub, perennials and bulb planting
to key corners visible to park users.
181 m²

NOTES:
DO NOT SCALE. Use figured dimensions only. The Contractor is requested to
check all dimensions before the work is put to hand. This drawing must only be
used for the purpose for which it is supplied and is not to be used for any other
purpose without the written consent of CW Studio Ltd. All discrepancies to
associated designs remain the copyright of CW Studio Ltd. All discrepancies to
be reported to the landscape architect before manufacture or construction.
CW Studio Ltd is a limited company registered in England/Wales. No. 8054933

Rev	Description	Date
P02	Updated tree retention	06.02.2024
P01	Planting condition issue	03.02.2024
AL	Initials	

DRAWING NAME	DRAWING NUMBER	WORK STAGE	ISSUED FOR	DRAWN BY
Planting Plan	2407-CWS-XX-GF-DR-L-200	Stage 4	Comment	AL
DRAWING SCALE	REVISION	DATE	CHECKED BY	
1:250 @ A1	P02	August 2024	CW	

CLIENT	PROJECT NAME
Manchester City Council	Clayton Hall
CW Studio	Project Name
Studio Nine 9 Stevenson Square Manchester, M1 1DB 0161 464 3895 info@cwstudio.co.uk www.cwstudio.co.uk	