
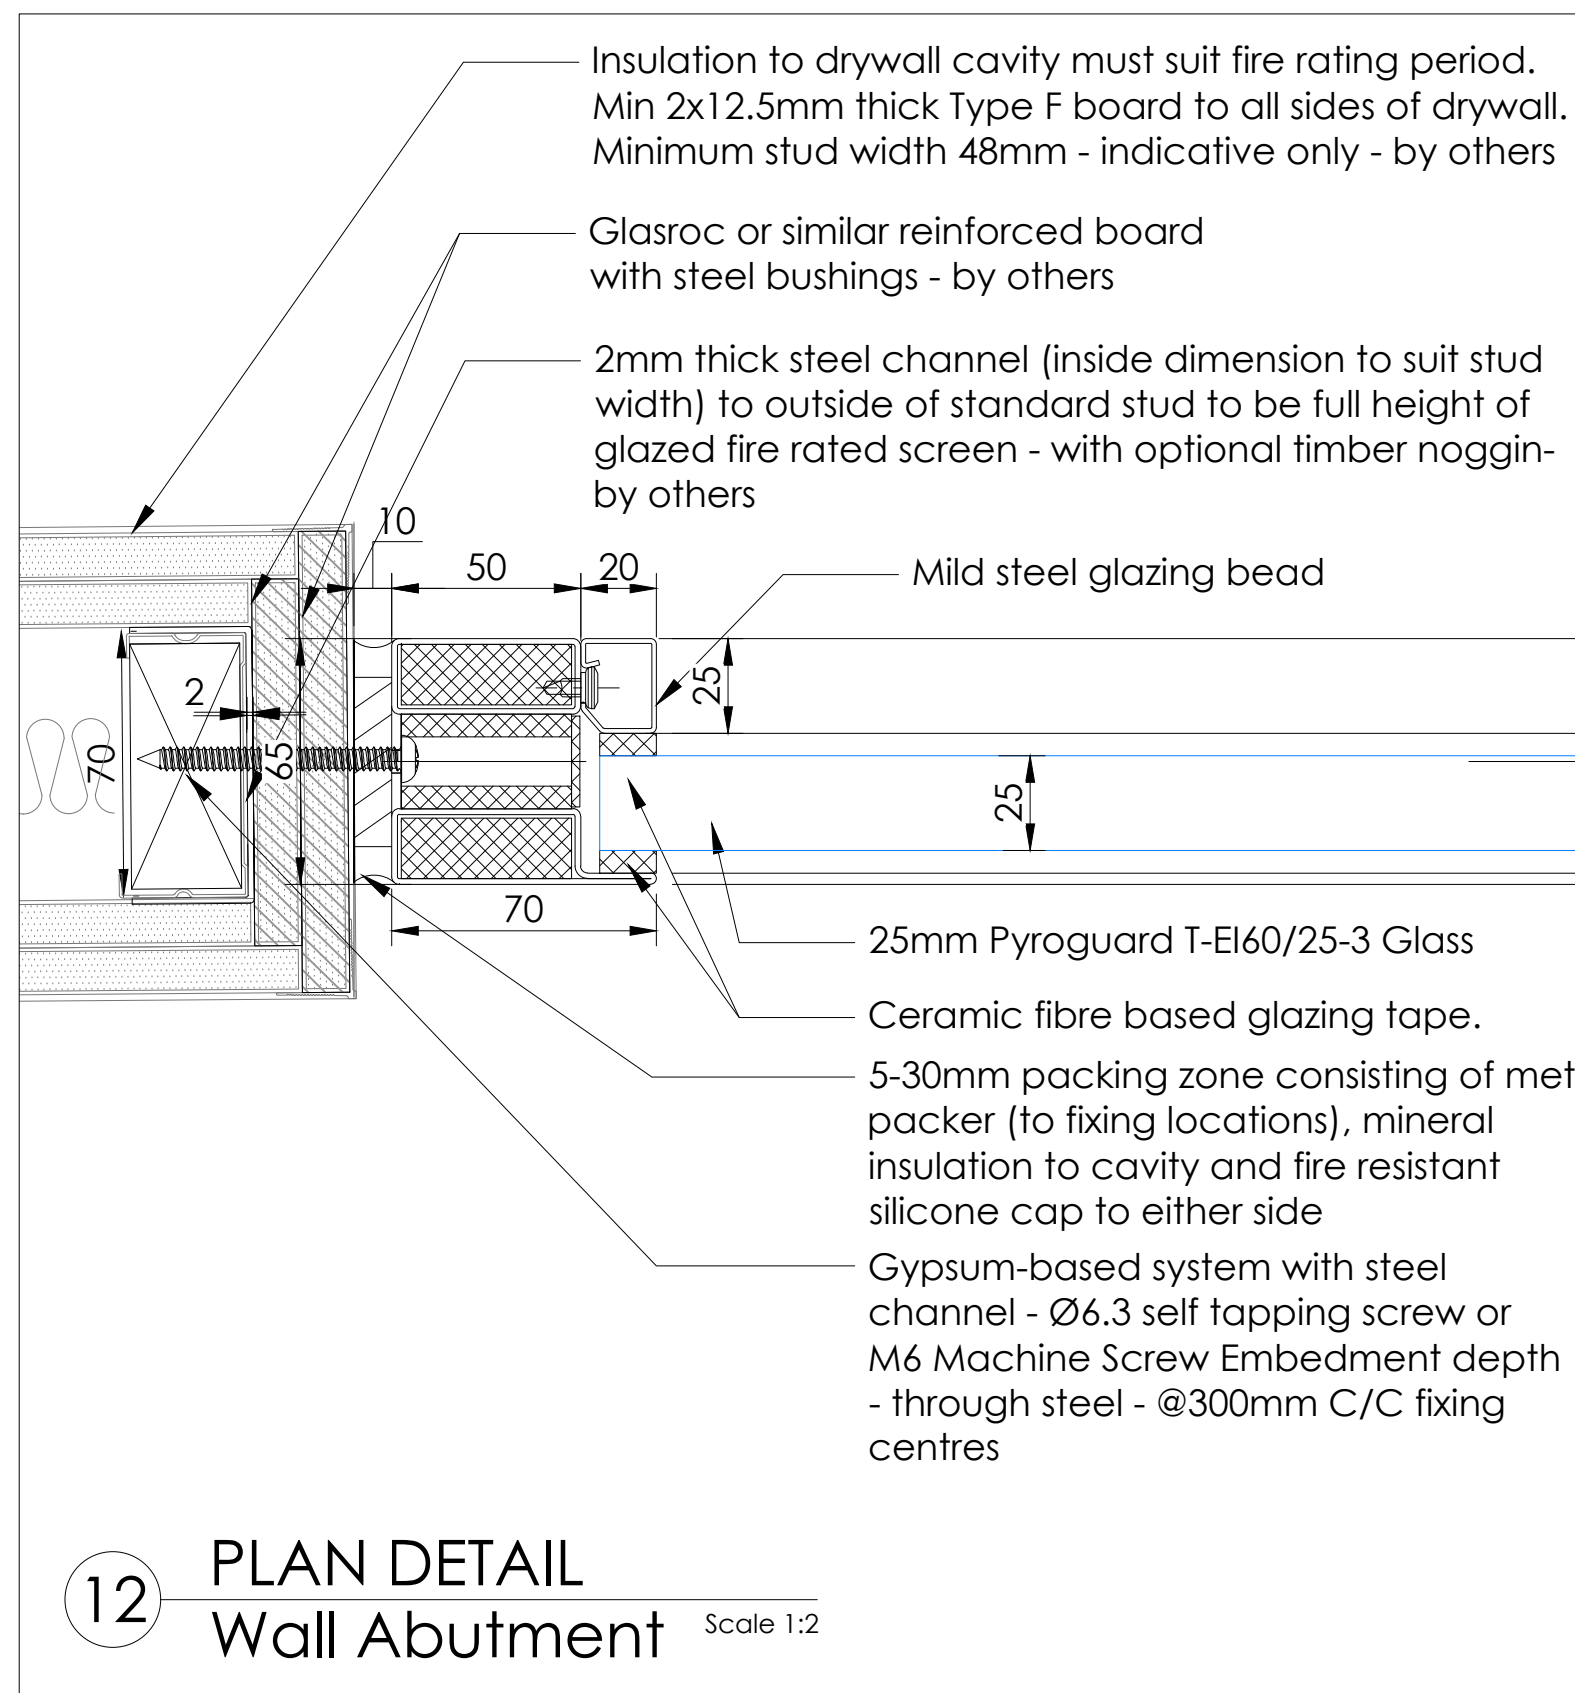
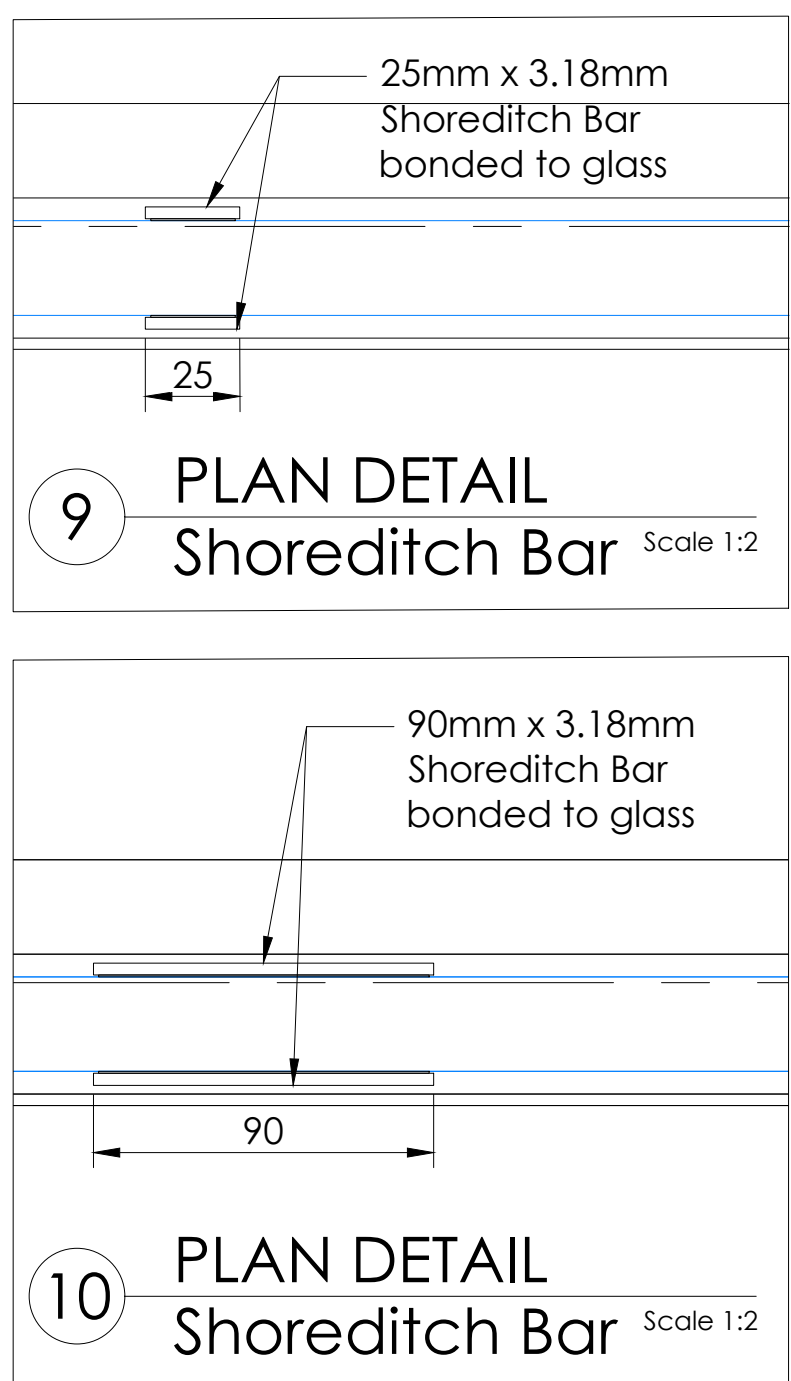
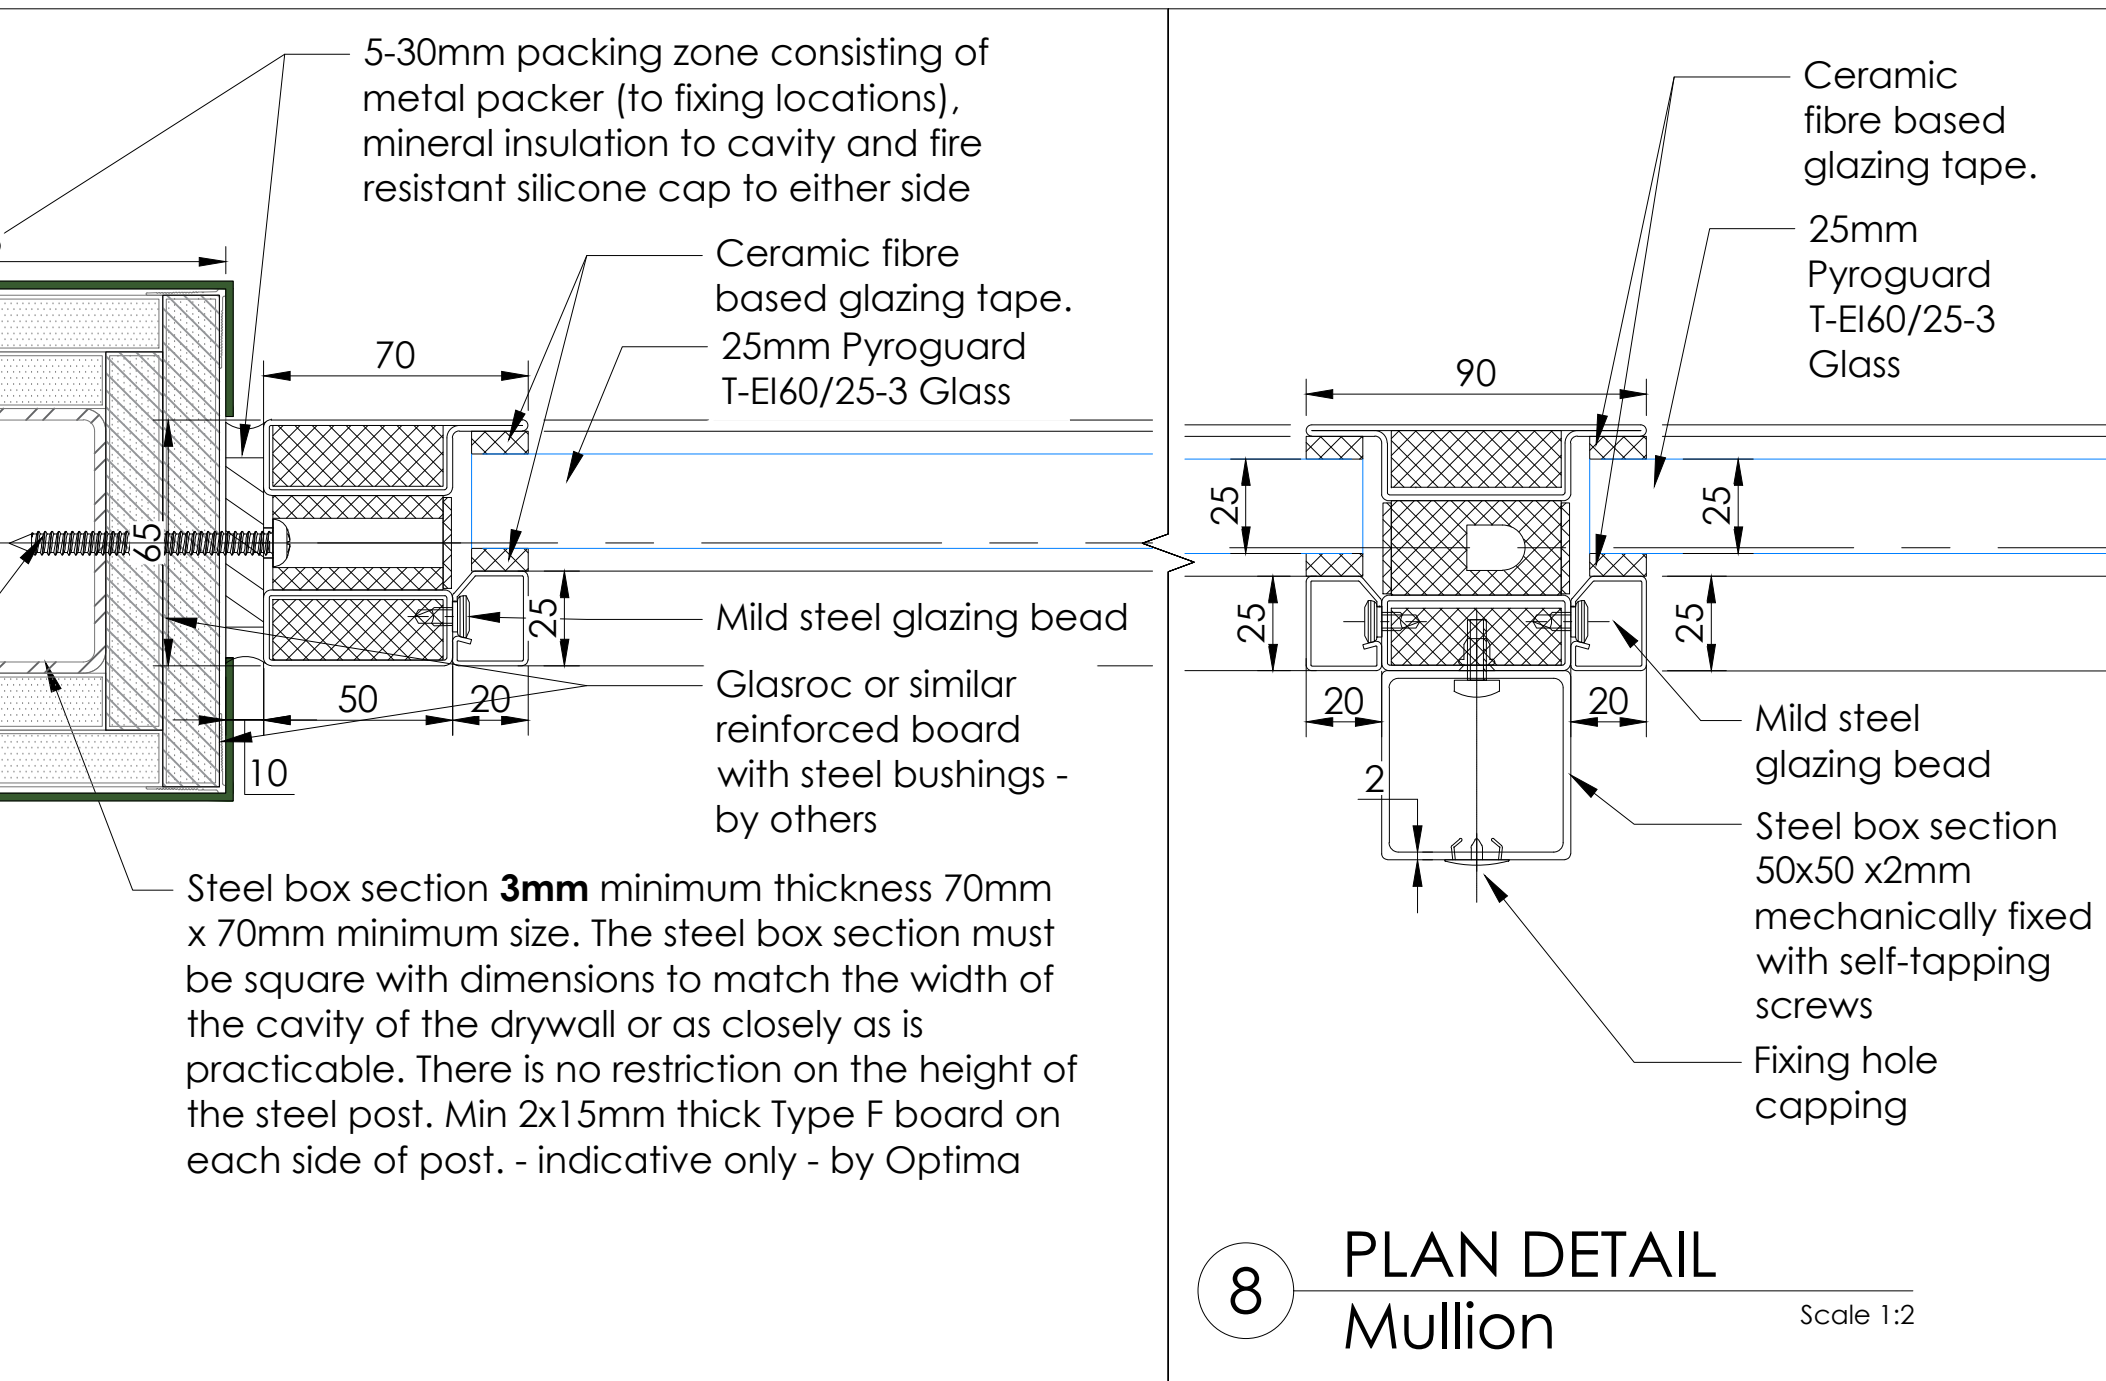
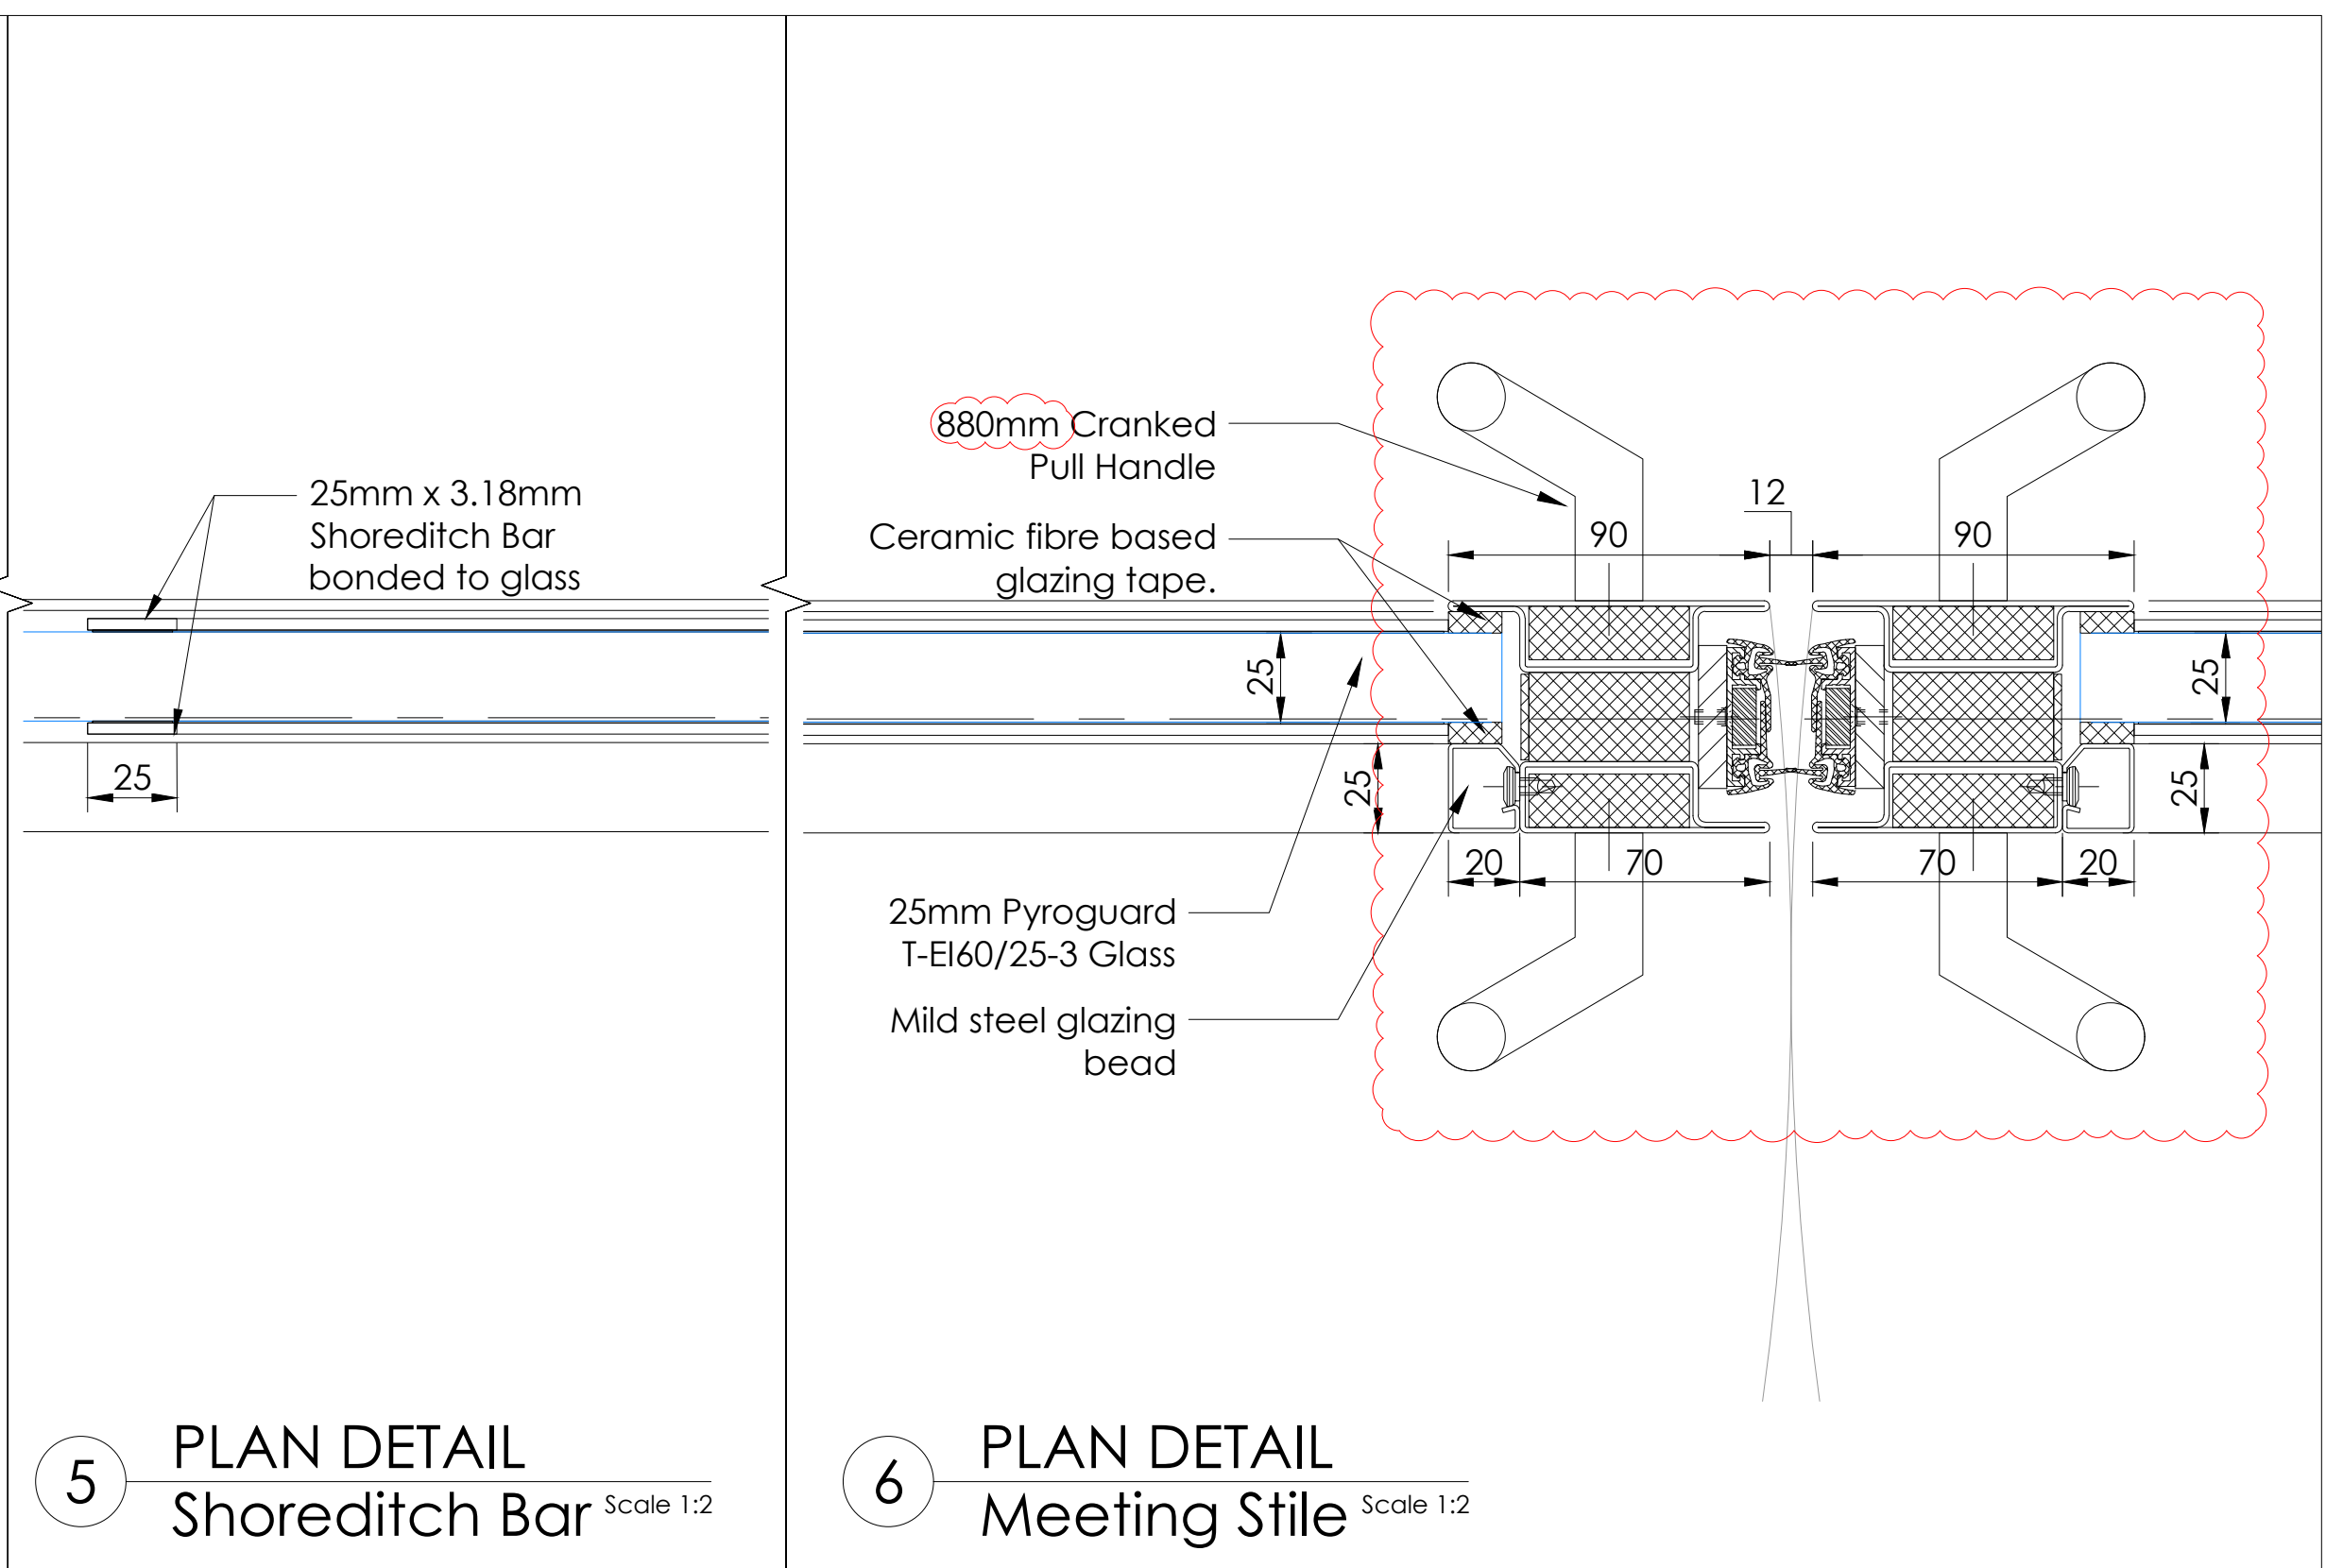
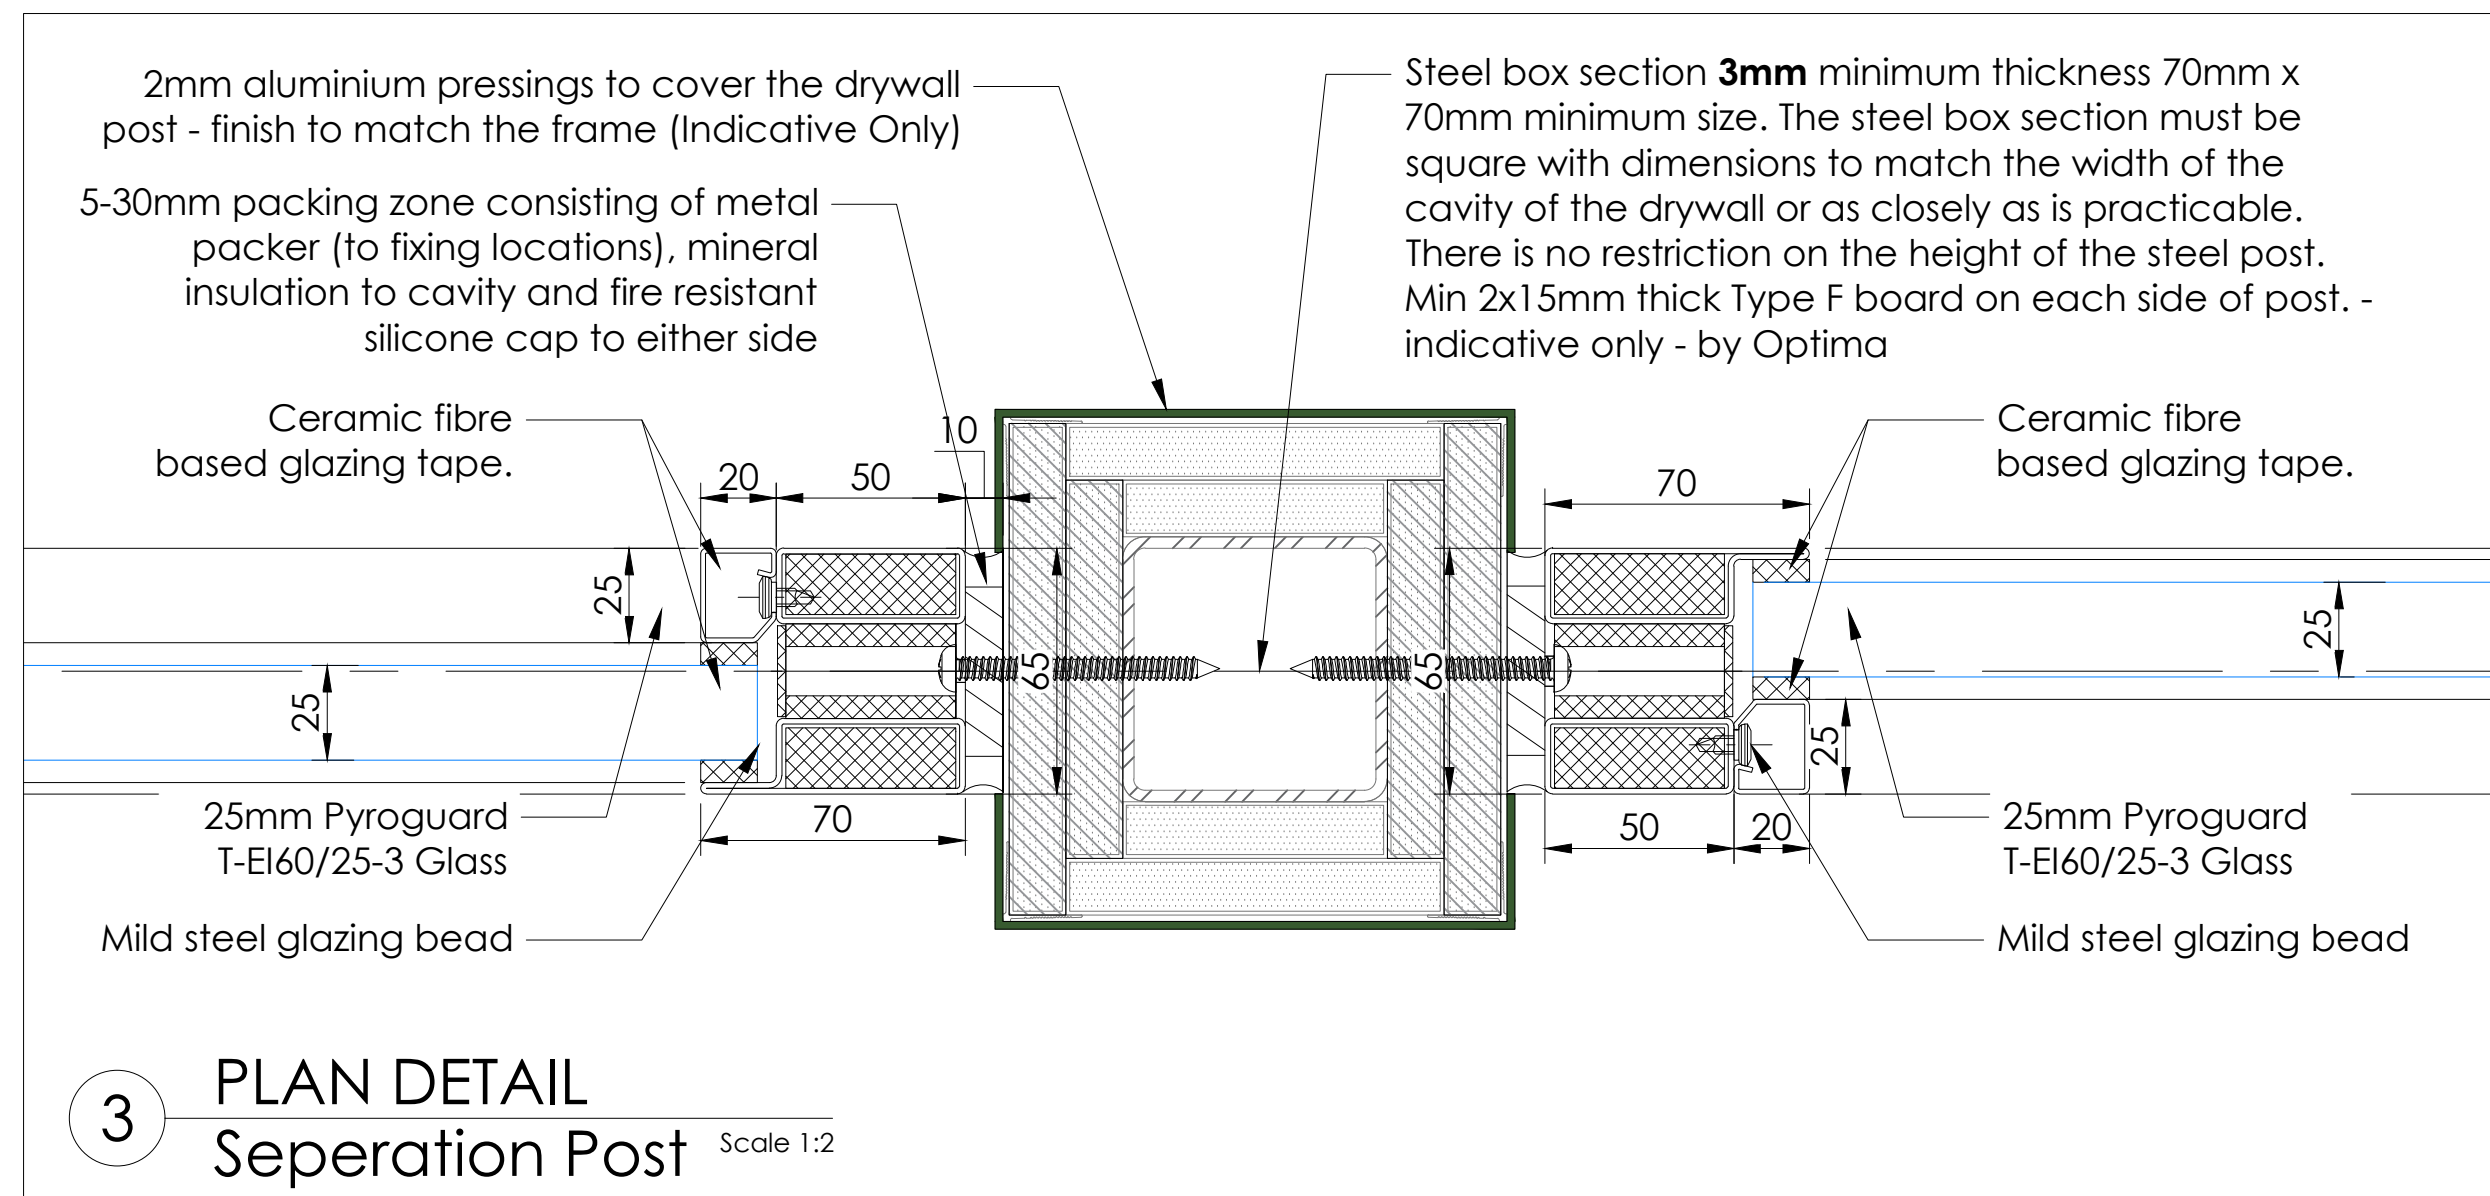
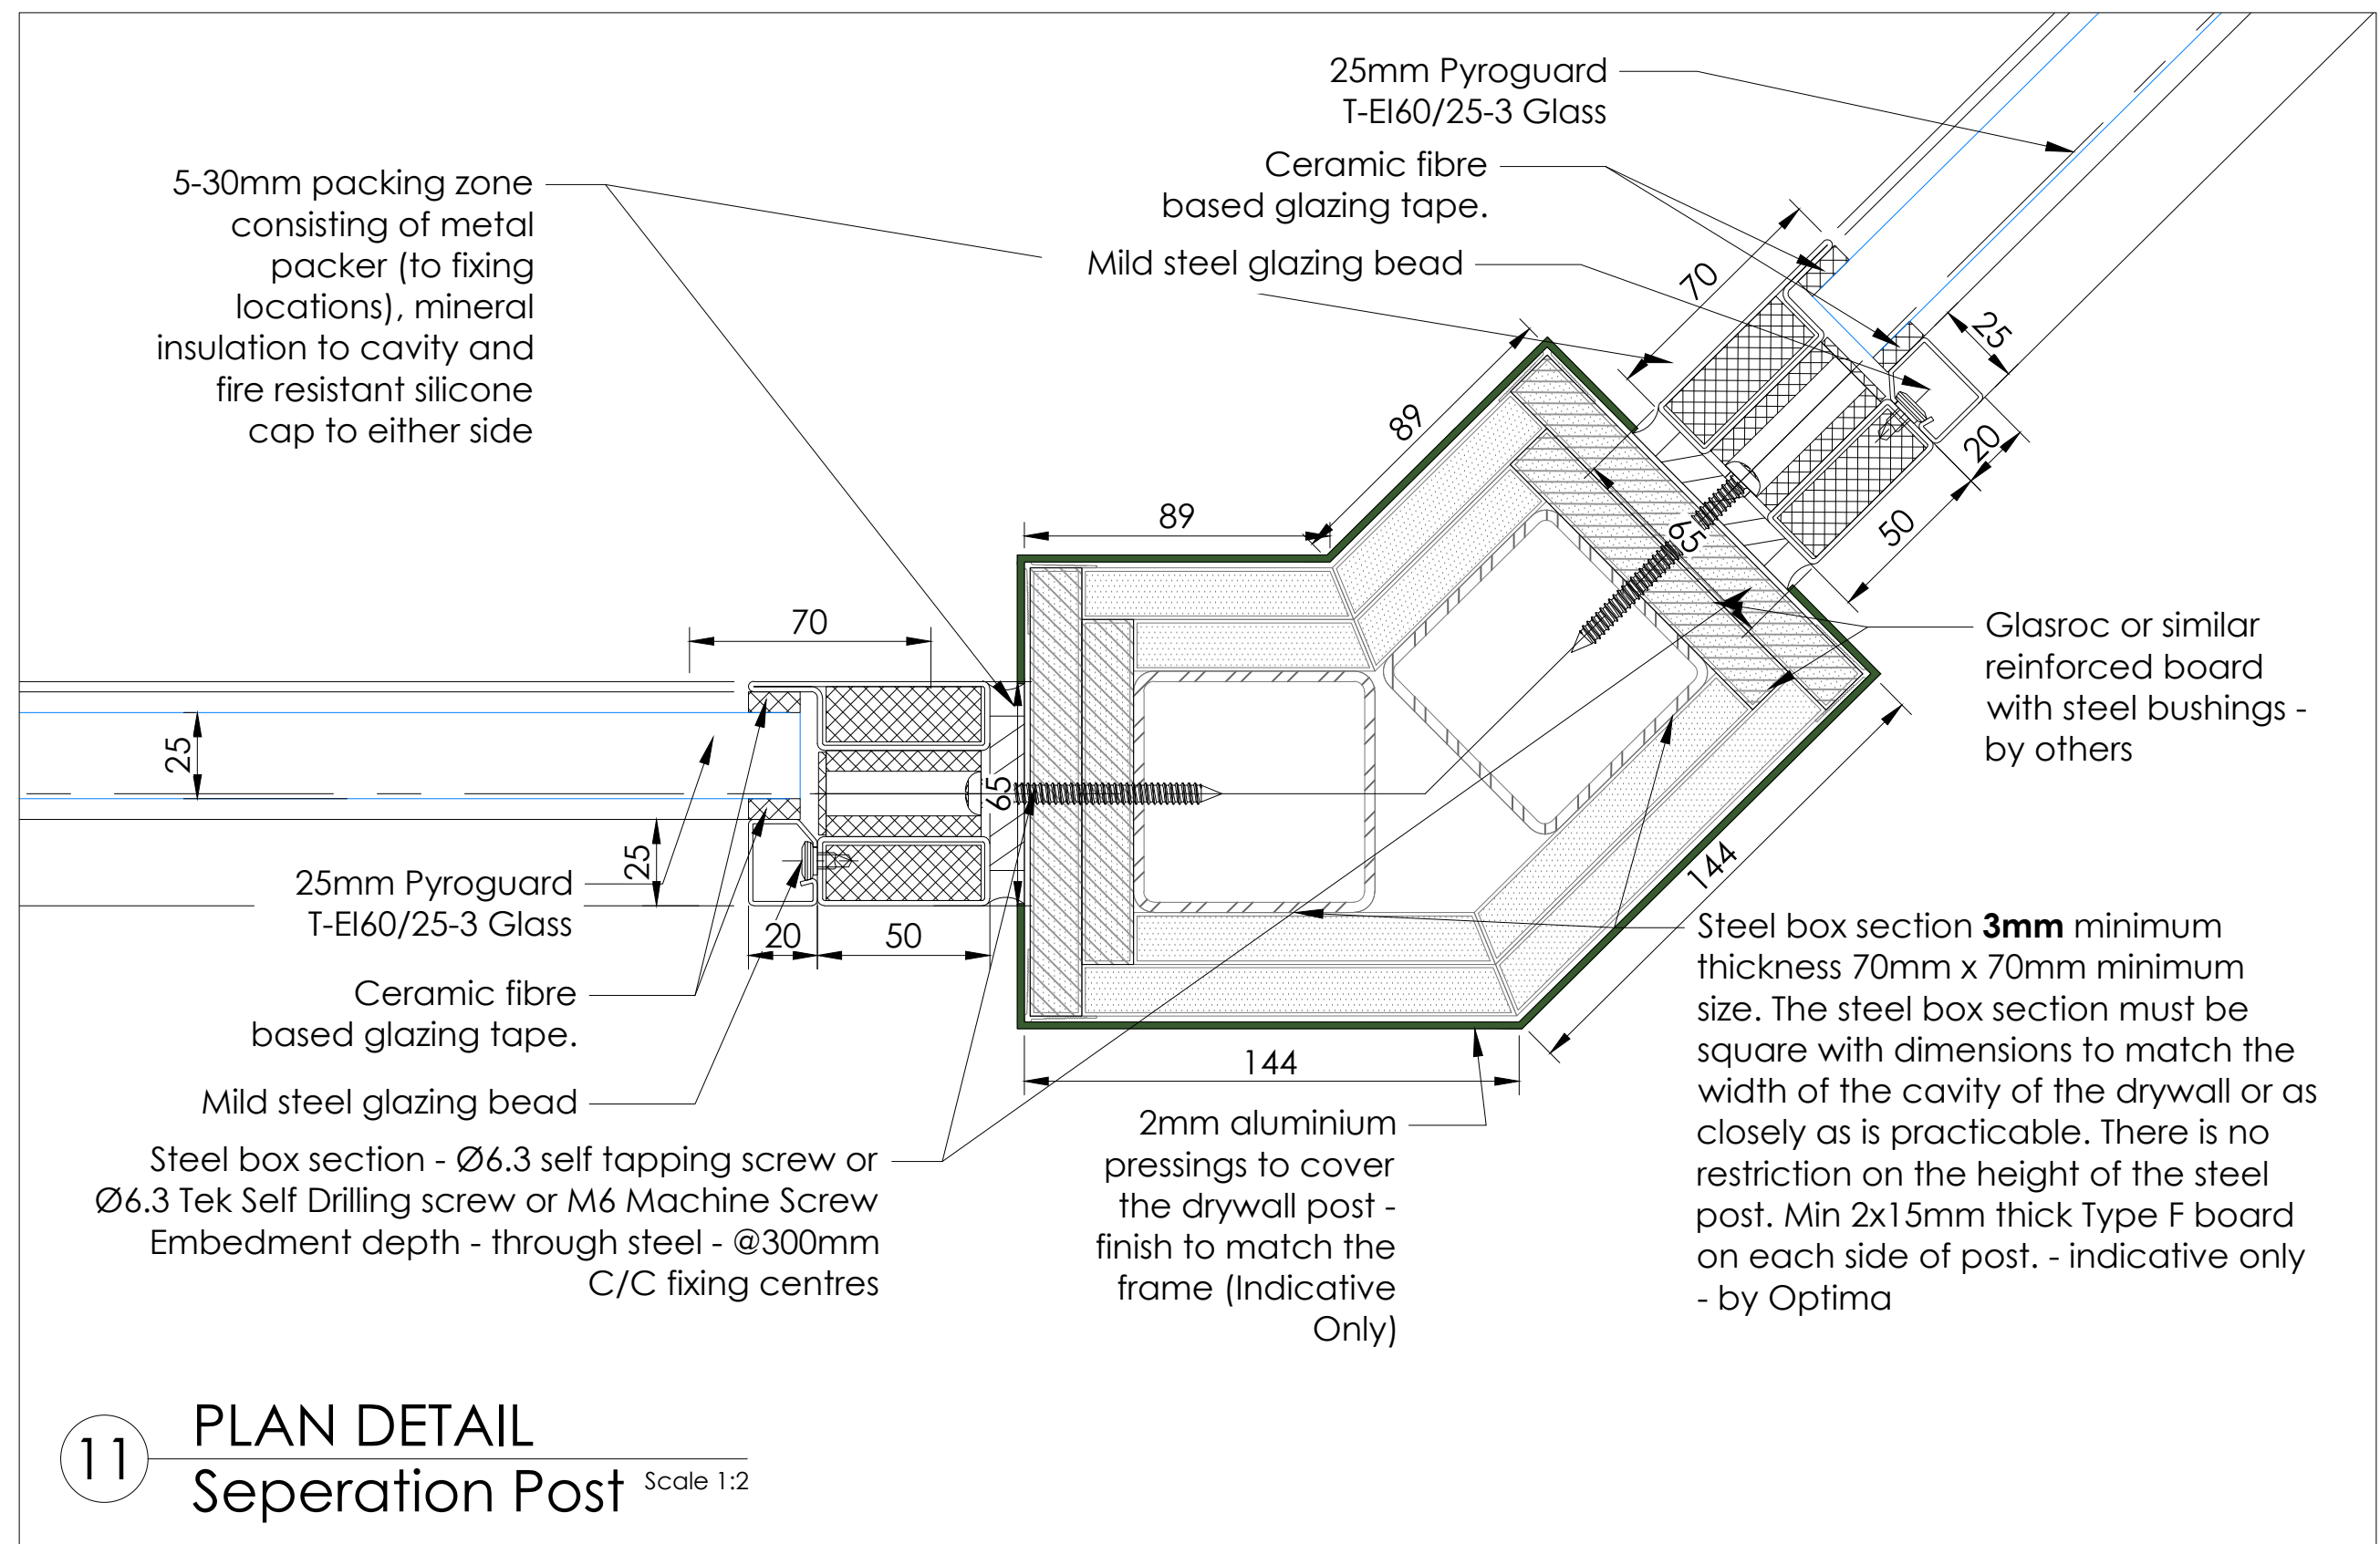
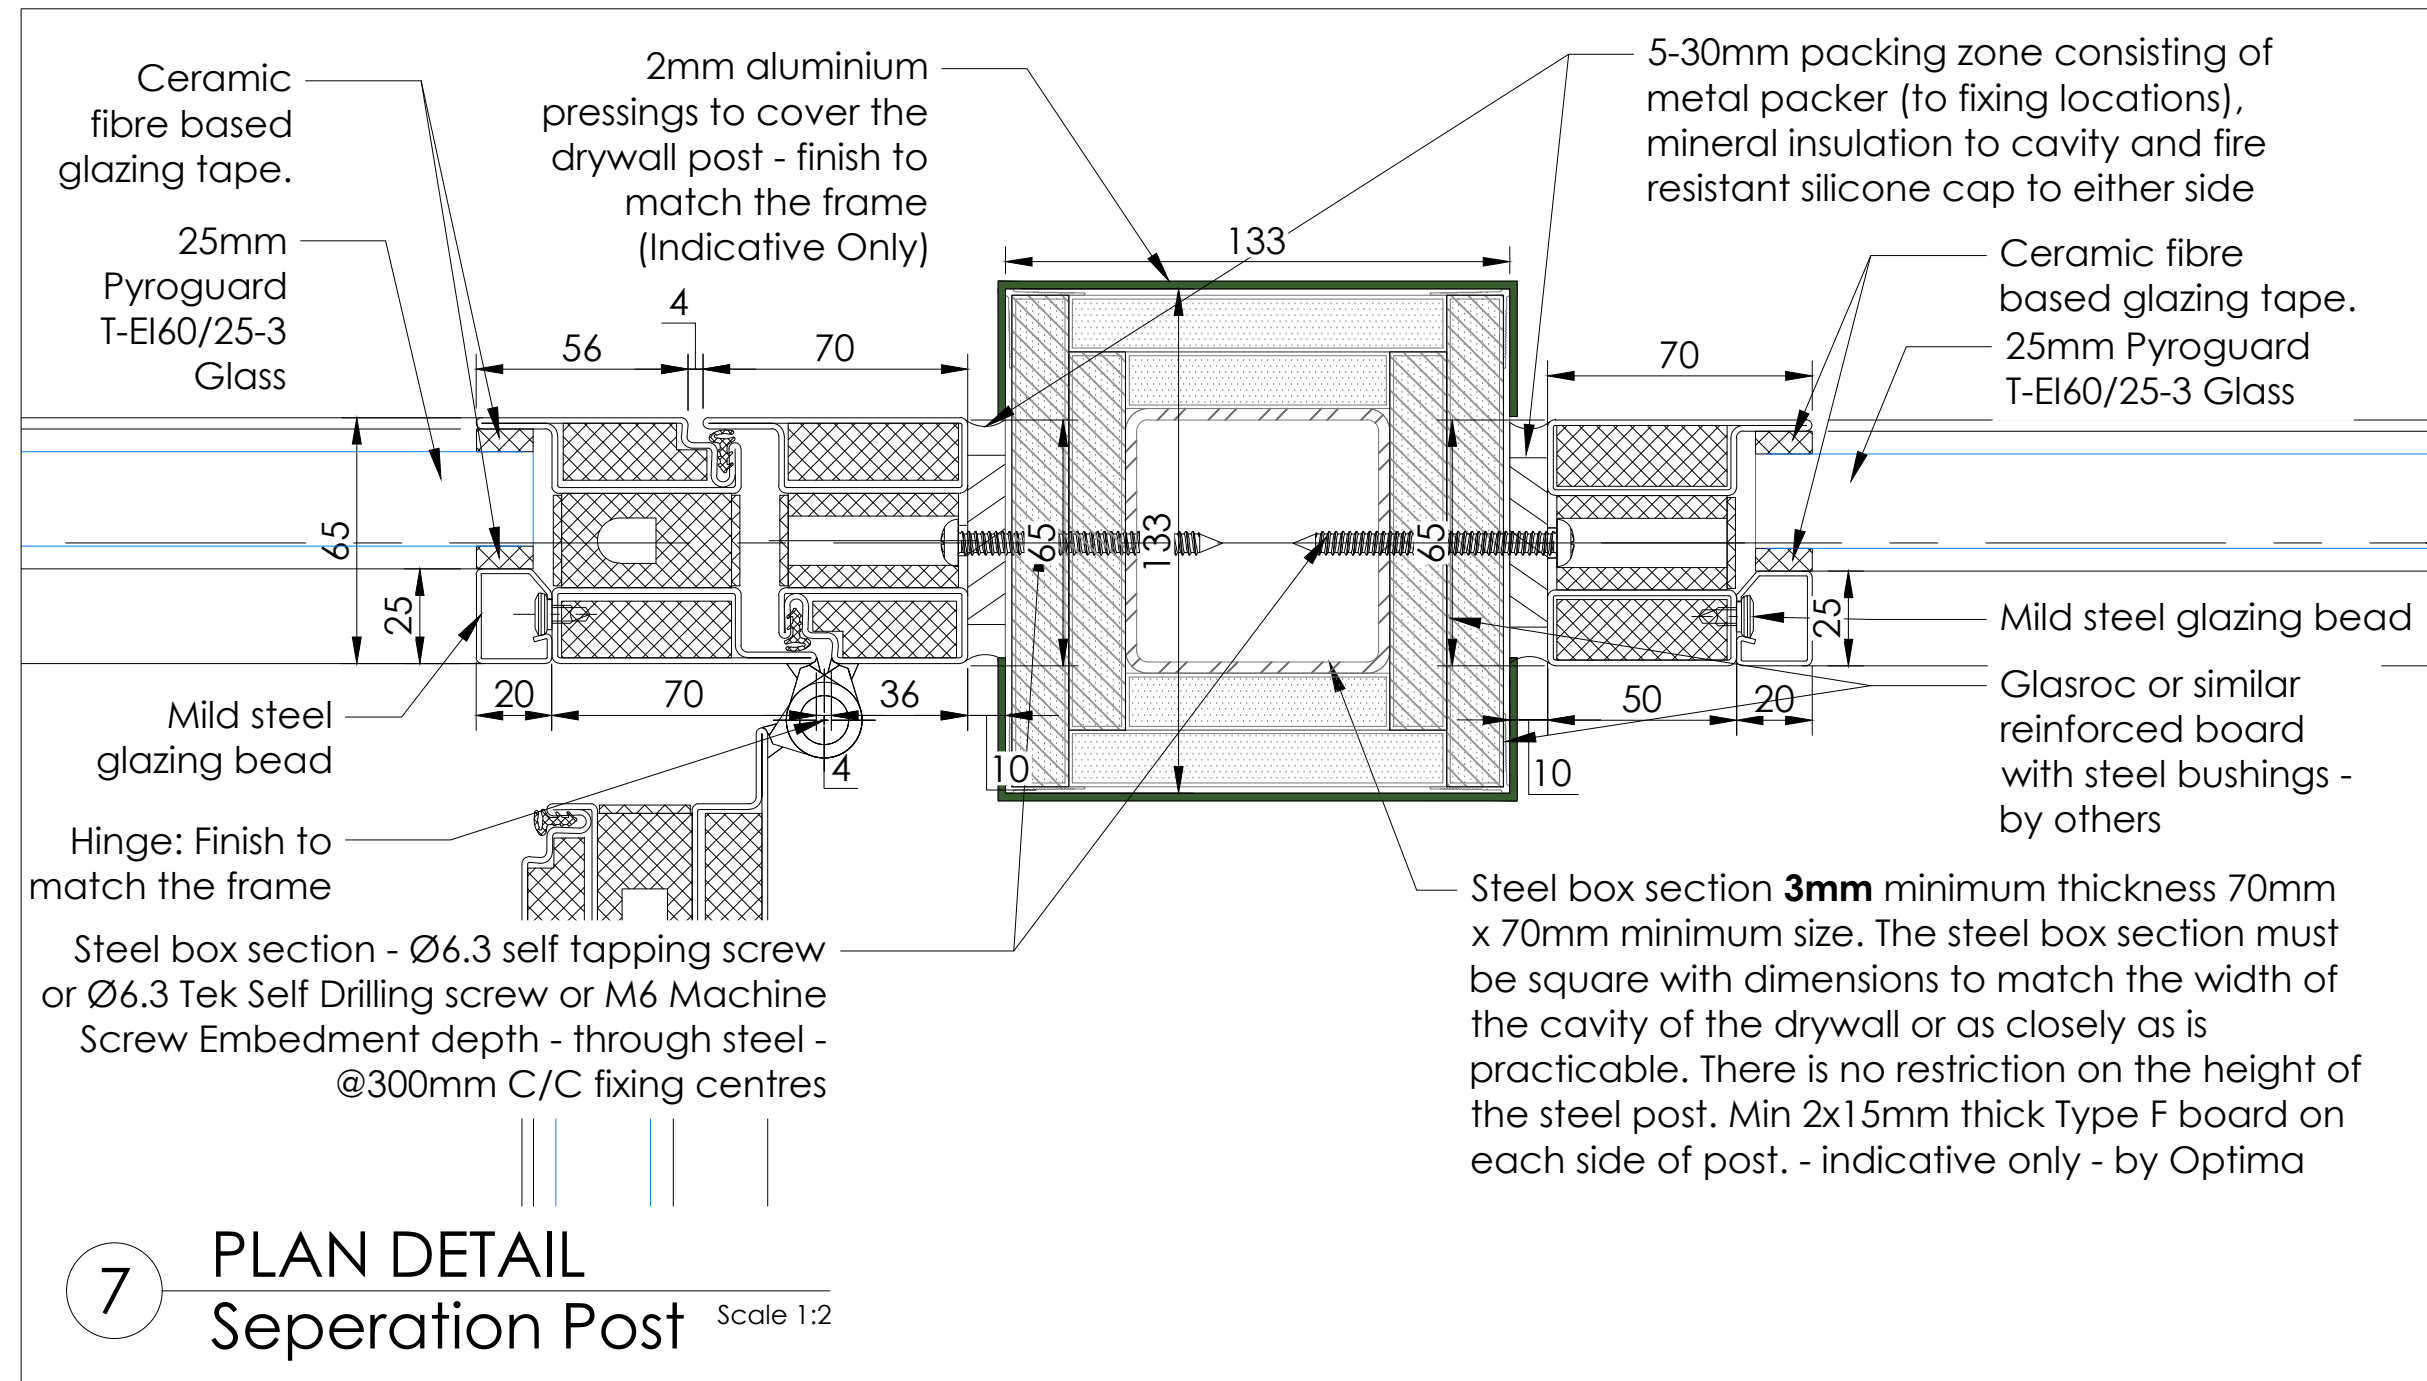
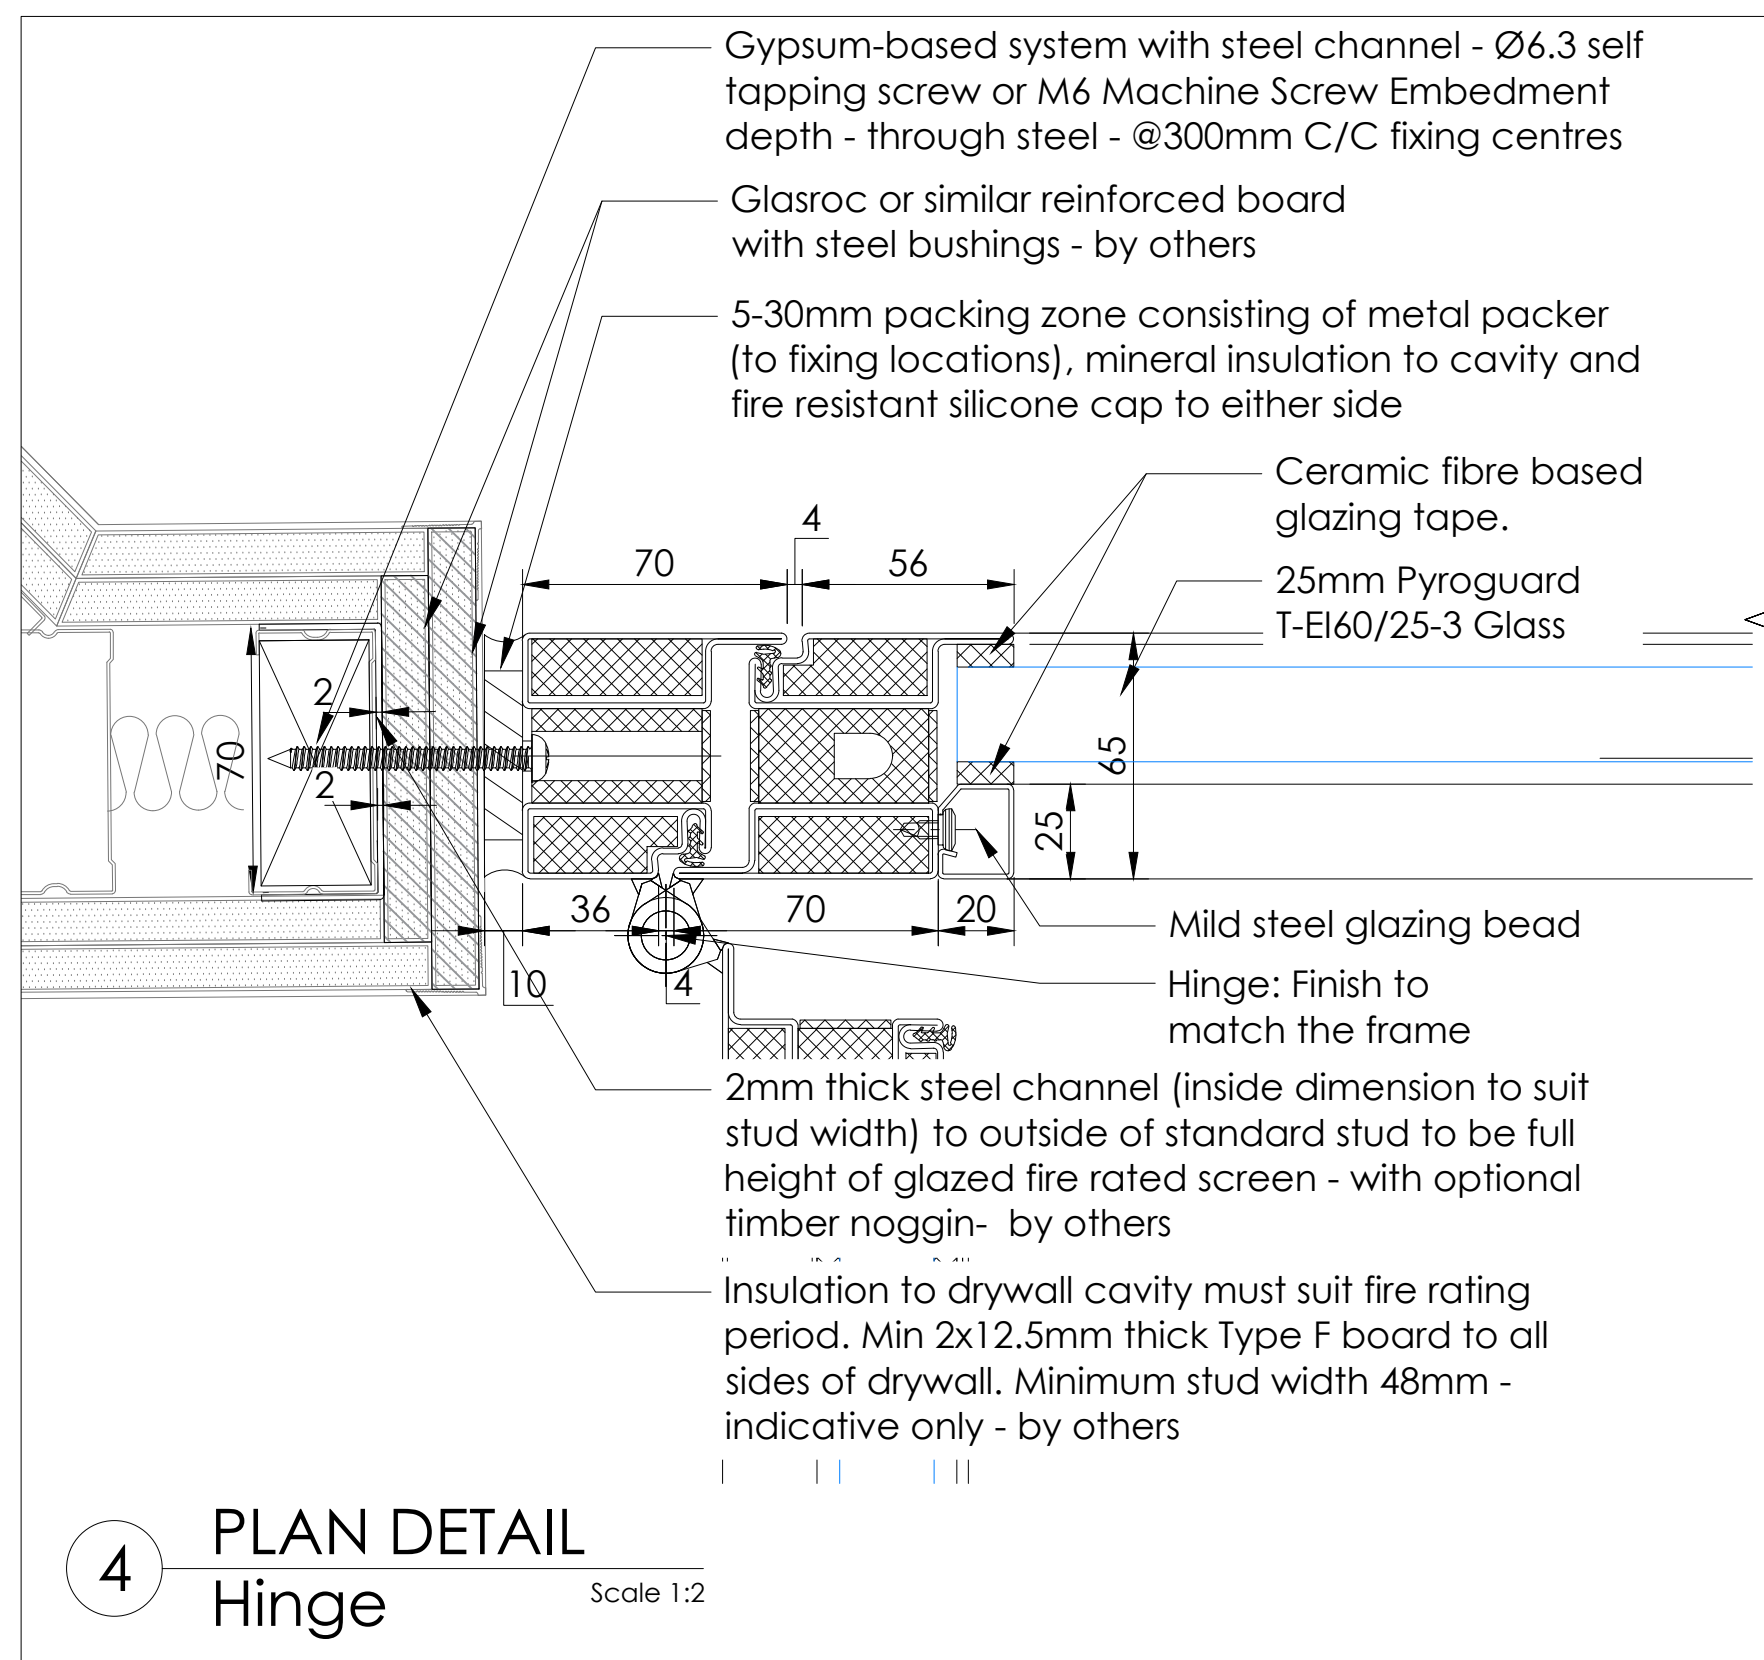
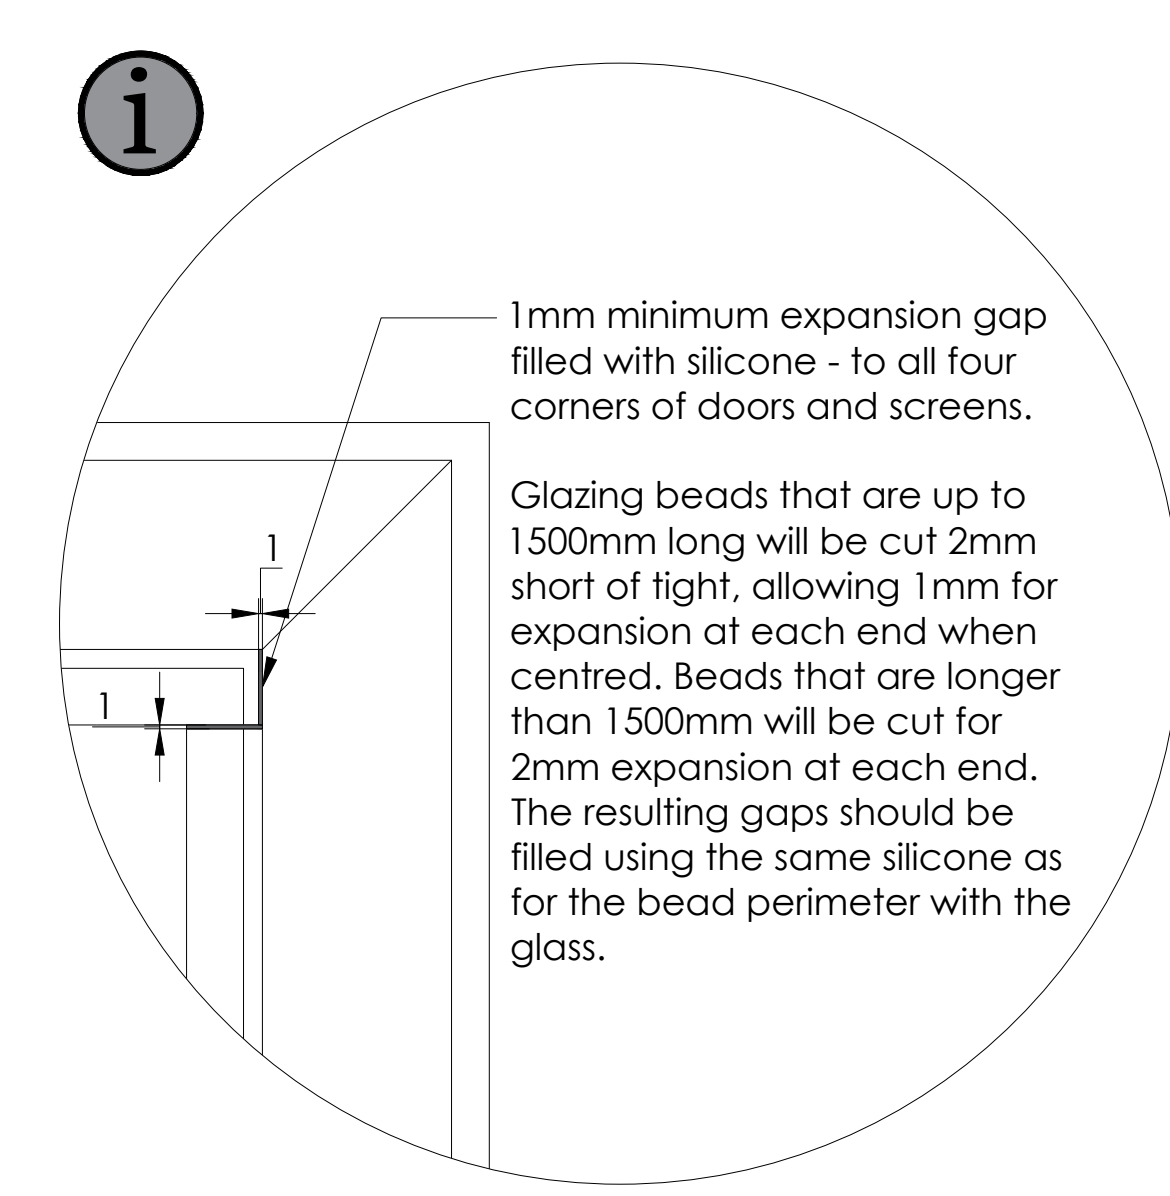
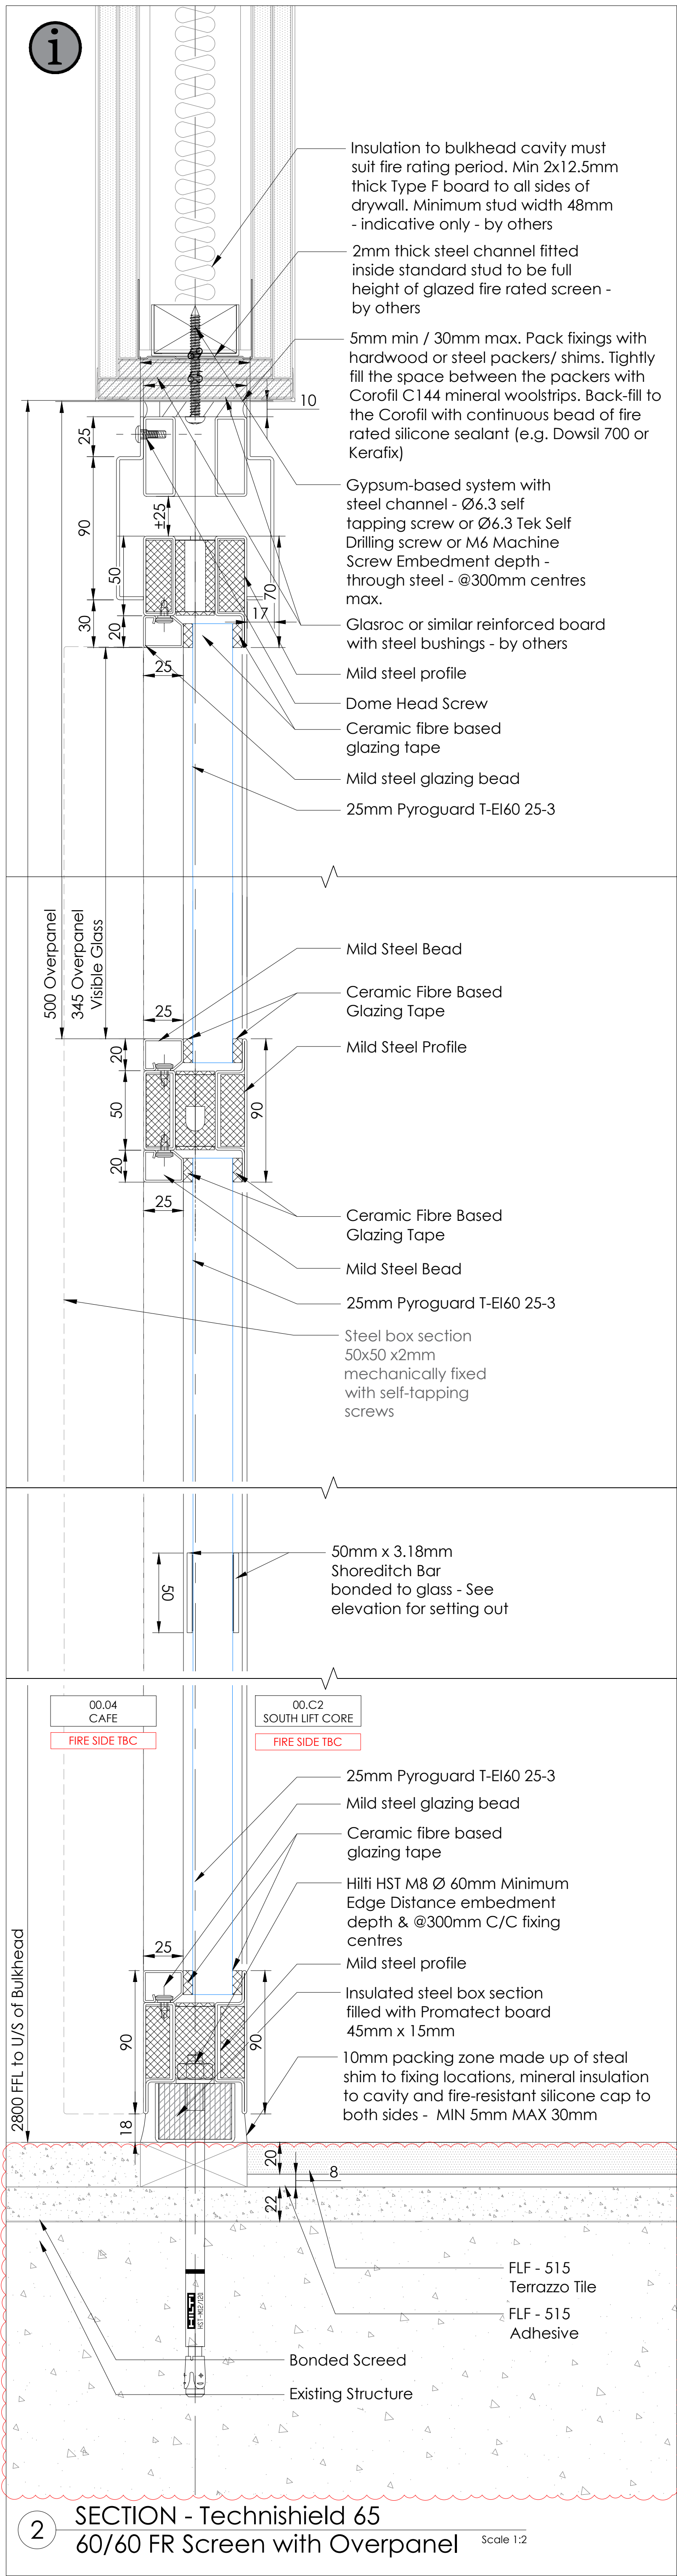


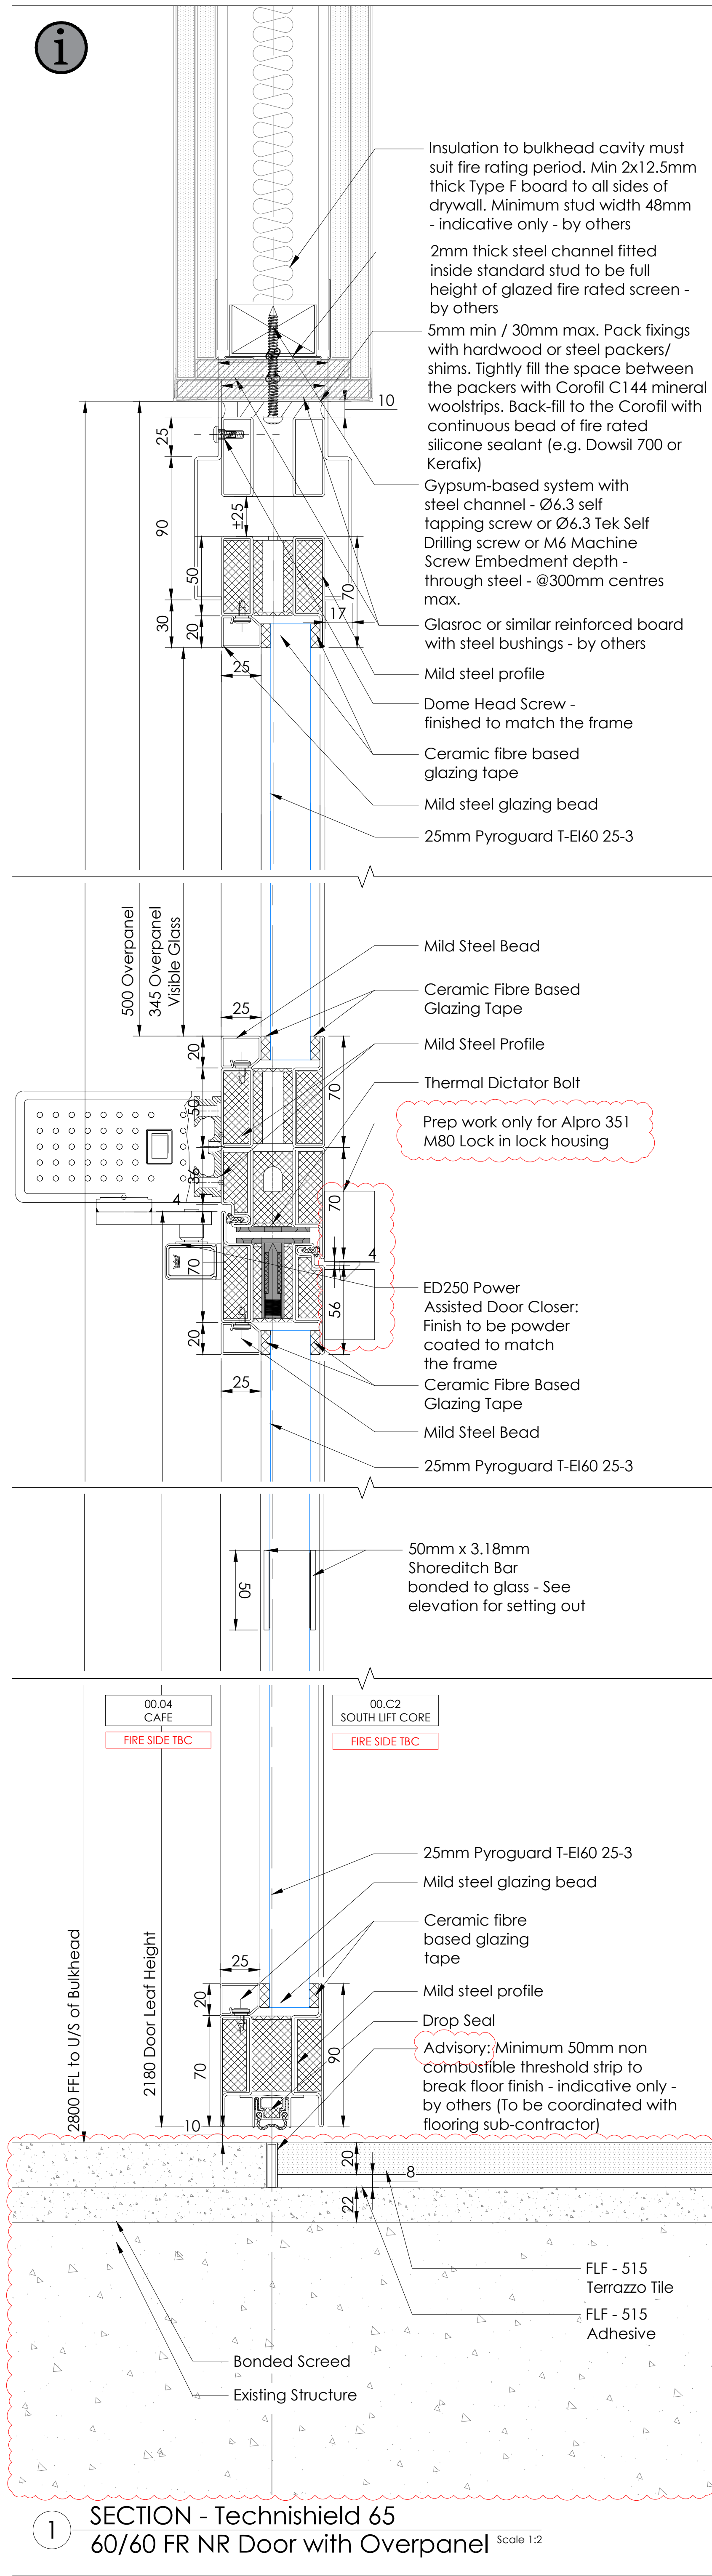

Health & Environmental Information Box

Construction Risks
The project uses only materials that have been used in this manner before. From a Designer viewpoint, Optima do not envisage any specific Construction issues to communicate.

Maintenance / Cleaning Risks
Optima, in the main, provide office partitioning. The components (specifically the glass) are tested to the relevant national or international standards of the day. As such, CLEANING and MAINTENANCE of this product reveal no specific risks. However, Optima would point out that all persons involved with maintenance and cleaning should themselves be subject to their own employer's specific risk assessment process. Special care should be taken if working at height. In such cases the regulations of the day apply. Optima do not recommend any loadings against its products.

Demolition / Adaptation Risks
From the viewpoint of a Designer, Optima have identified no significant risks for demolition and adaptation. However, the usual risk assessments are presumed as implemented by the company proposing demolition and/or adaptation.

Environmental / Recycling
Much of the Optima range of project is relocate-able. See original terms and conditions for clarification. Environmental issues are subject to the law of the day.

In addition to the hazards / risks normally associated with the types of work detailed on this drawing (see note of the project), it is assumed that all work on the drawing will be carried out by a competent contractor working where appropriate to the relevant method statement.

CDM Communication Symbols

i System with fire rating of 60/60

Fire Specification

Fire Rating	Partition	Door
60/60		

Fire Certificate Reference

Partition	Door
CF5204 (Page 48)	CF5204 (Page 48)

Technical Guide Reference

Partition	Door
Page 211 (23.03.20)	Page 211 (23.03.20)

General Information Table

Type Reference	Partition	Door
Technishield 65		Technishield 65
Floors		GF
Reference No.		
Partition No.		Door No.
IWS - S15		D-00-07
Acoustic Rating		
Partition		Door
Rw42dB Glass Only (Estimated Rw40dB)		Rw30dB Max.
Ironmongery Set Reference		
		Cranked pull handle, power assist, door stops and hinges

Framework Finish

Partition	Door
RAL 6020	RAL 6020

Door Leaf Finish

Trim finish	RAL 6020
Deflection	N/A

Structural Loads

Partition	Door
25mm Pyroguard T-El60/25-3 Glass	25mm Pyroguard T-El60/25-3 Glass

Glass Edge Cover

Partition	Door
15mm minimum	15mm minimum

Manifestation

Partition	Door
Part K Manifestation BY OTHERS (Indicative Only)	Part K Manifestation BY OTHERS (Indicative Only)

Please Note:

All measurements to be taken from site prior to manufacture.

For steelwork only, please read this drawing in conjunction to 50489-OPT-MAN-DR-03

	Glass may be used to satisfy the above criteria				
	Glass may be used but there is a thinner alternative that satisfied the above criteria				
	Glass does not satisfy the above criteria. Do not use.				

Type	Dimensions			Line Load (kN/m)	Line Load Reaction		Wind Load Reaction	
	Thickness (mm)	Height (mm)	Width (mm)		Deflection (mm)	Stress (N/mm ²)	Deflection (mm)	Stress (N/mm ²)
T E60/25-3	25mm	2500	< 1500	1500	4.38	9.93	0.85	1.94
T E60/25-5	25mm	2600	< 1500	1500	4.46	10.13	0.87	1.97
T E60/25-3	25mm	2700	< 1500	1500	2.54	9.30	0.88	2.00