



CONTAINMENT LEGEND

- SUBMAIN CABLE TRAY
- BUS BAR
- COMBINED SERVICE CABLE TRAY
- REFRIGERANT TRAY WORK

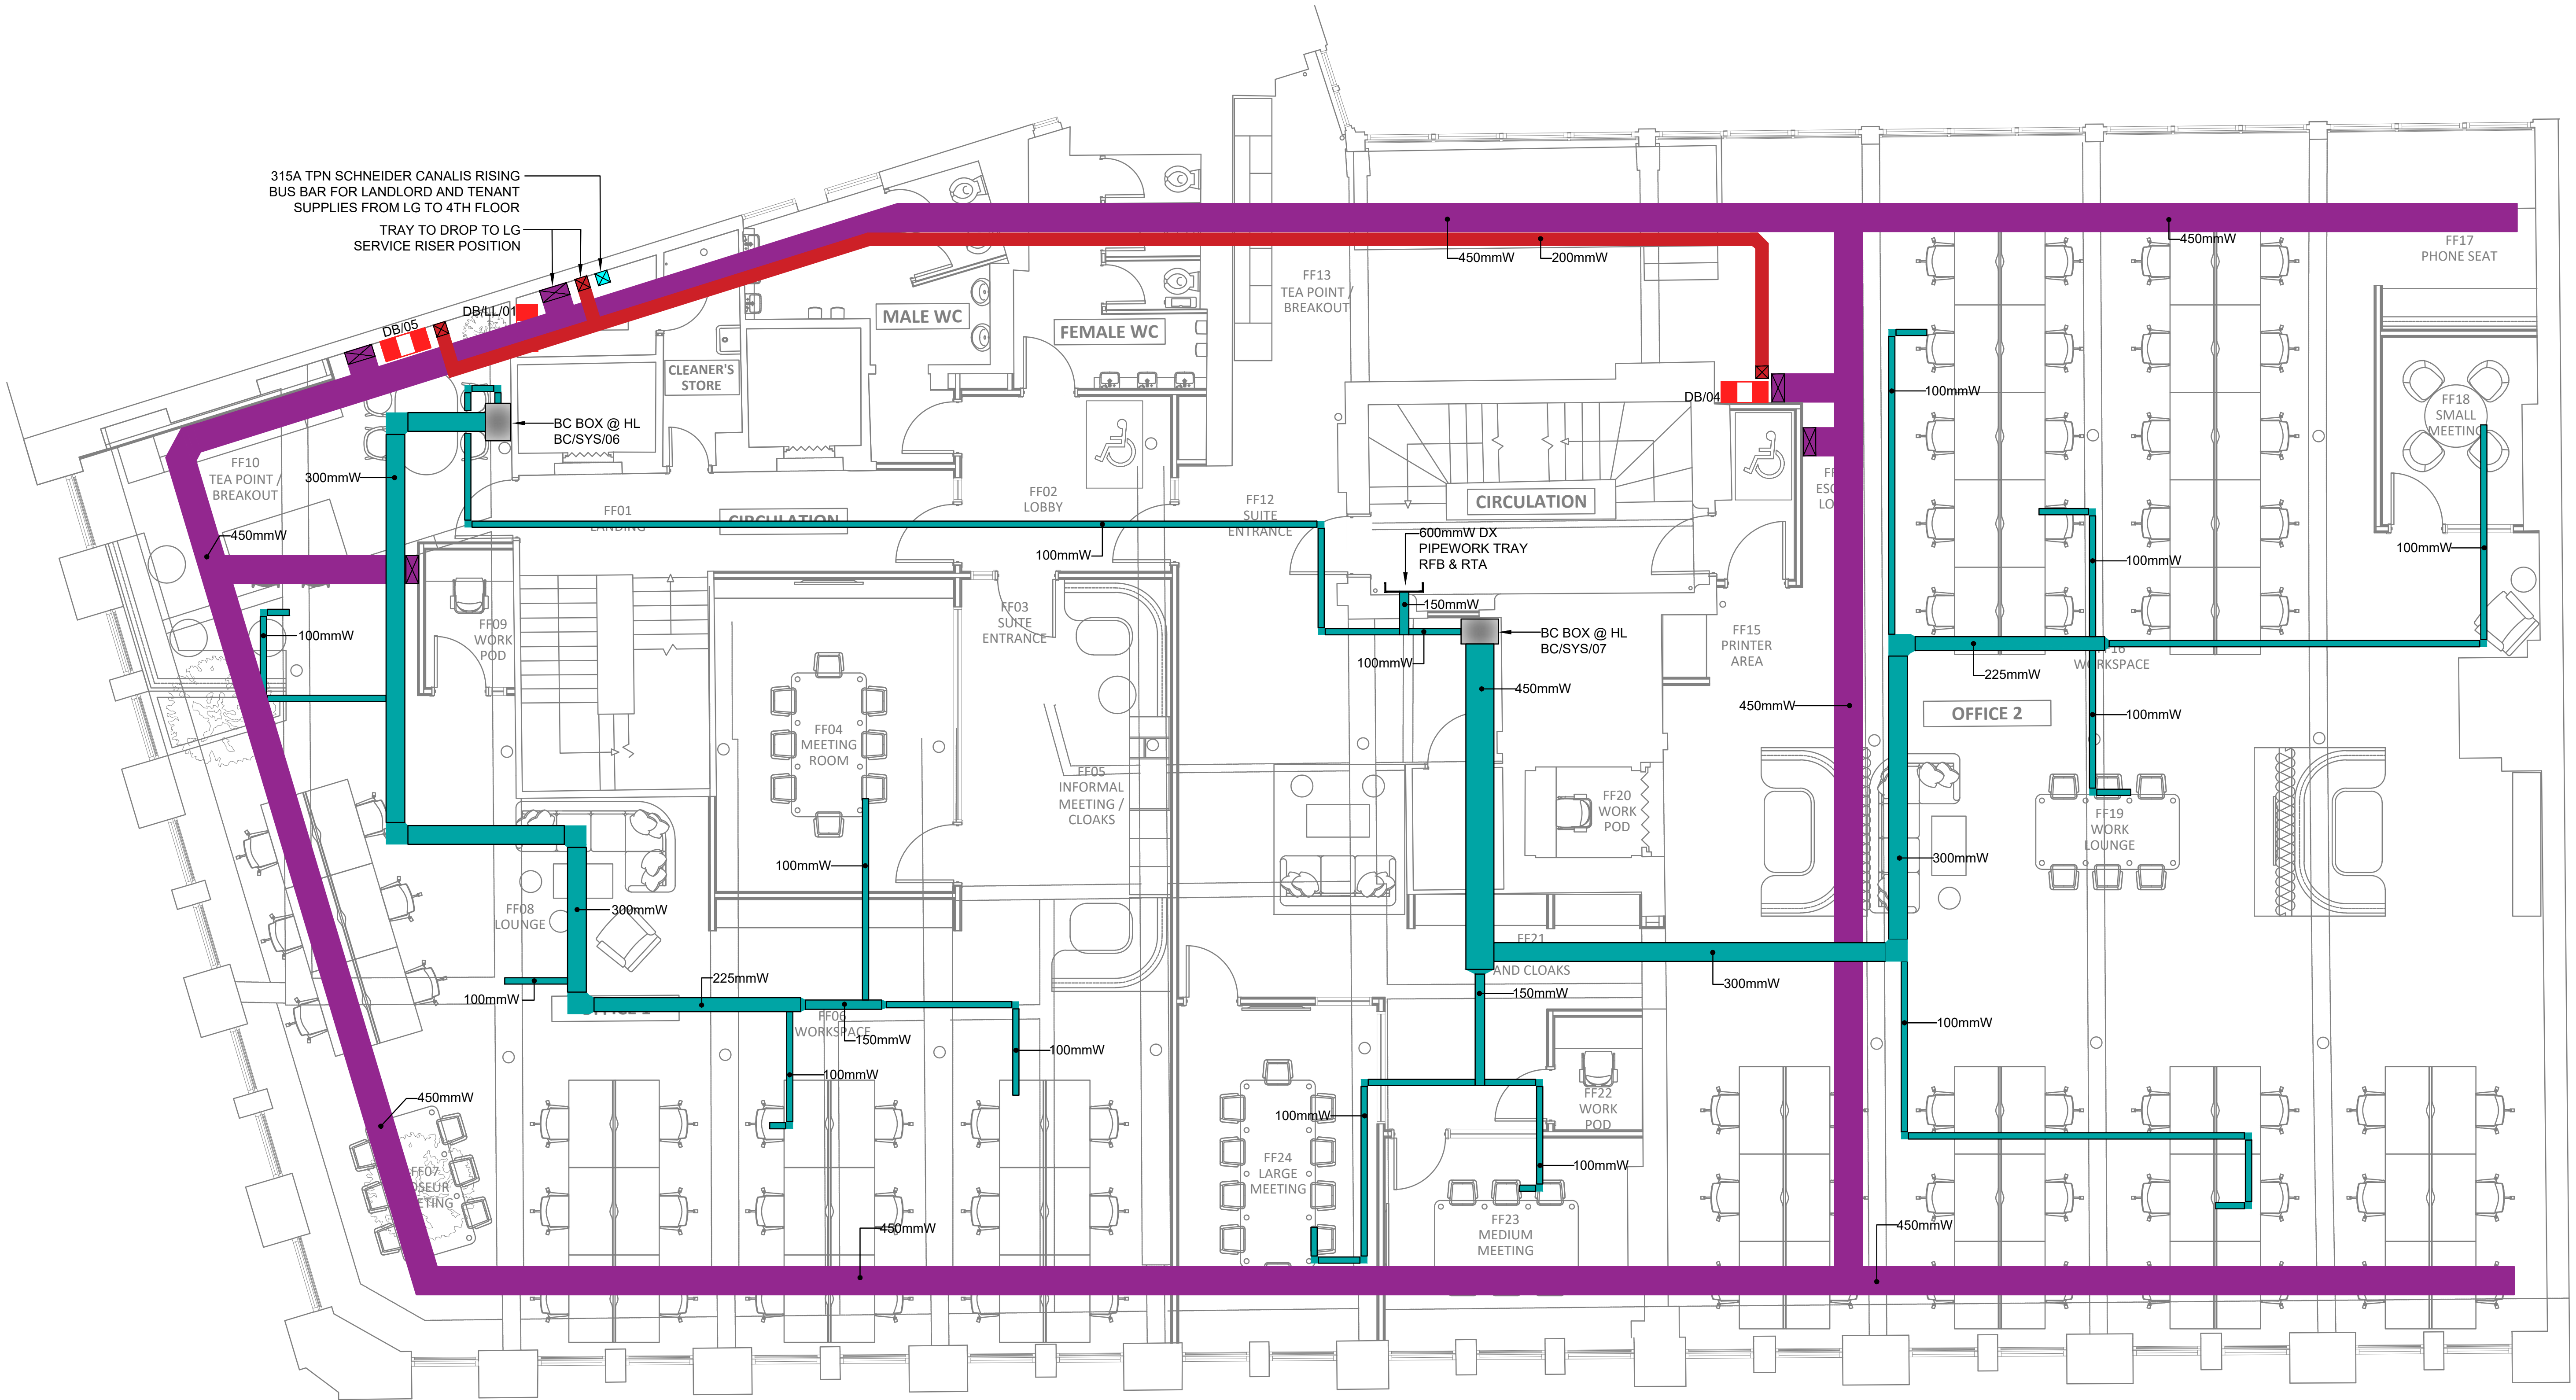

PROPOSED FIRST FLOOR


P2	COMBINED SERVICE TRAY ADDED	LF	30.08.24
P1	ISSUE FOR PLANNING	LF	17.05.24
REV	DESCRIPTION	BY	DATE

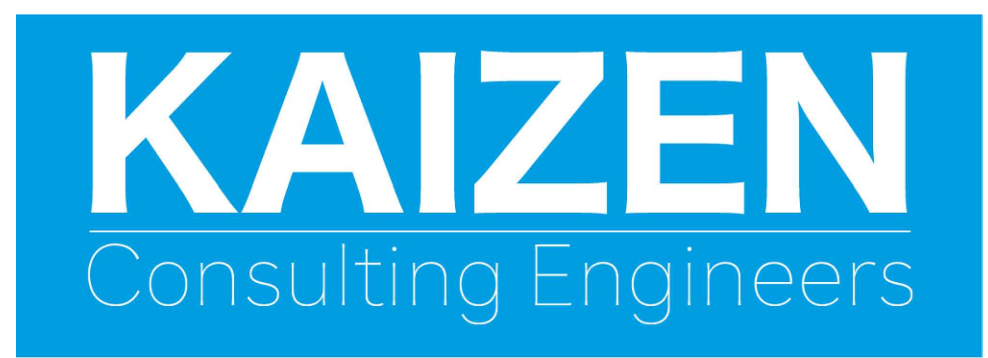

www.kaizen-ce.com e: info@kaizen-ce.com

CLIENT

bruntwood
SciTech

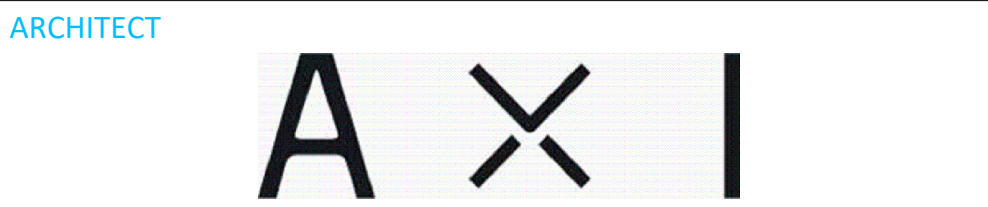

PROJECT
117-119 PORTLAND STREET
MANCHESTER

DRAWING TITLE
ELECTRICAL SERVICES
FIRST FLOOR
CONTAINMENT LAYOUT

CHECKED	DATE	DRAWN	SCALE
LF	FEB 24	MN	1:75@A1

STAGE 4

DRAWING NUMBER	STATUS	REV
1168-KCE-ZZ-01-DR-E-6102	S4	P2