
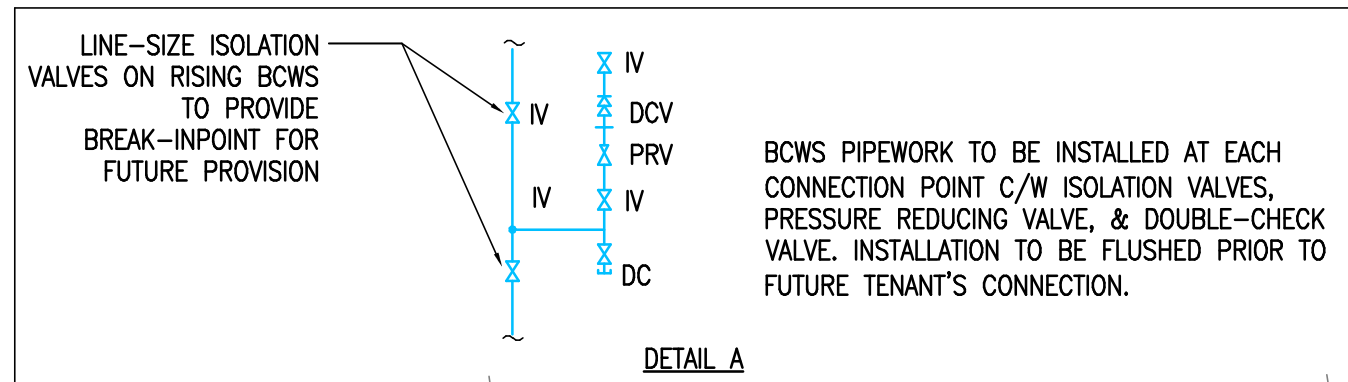
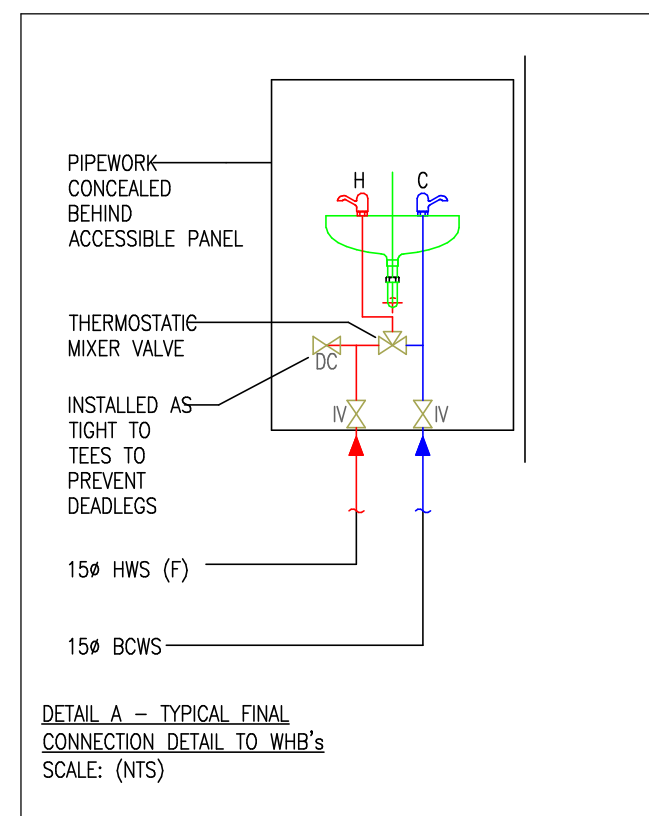


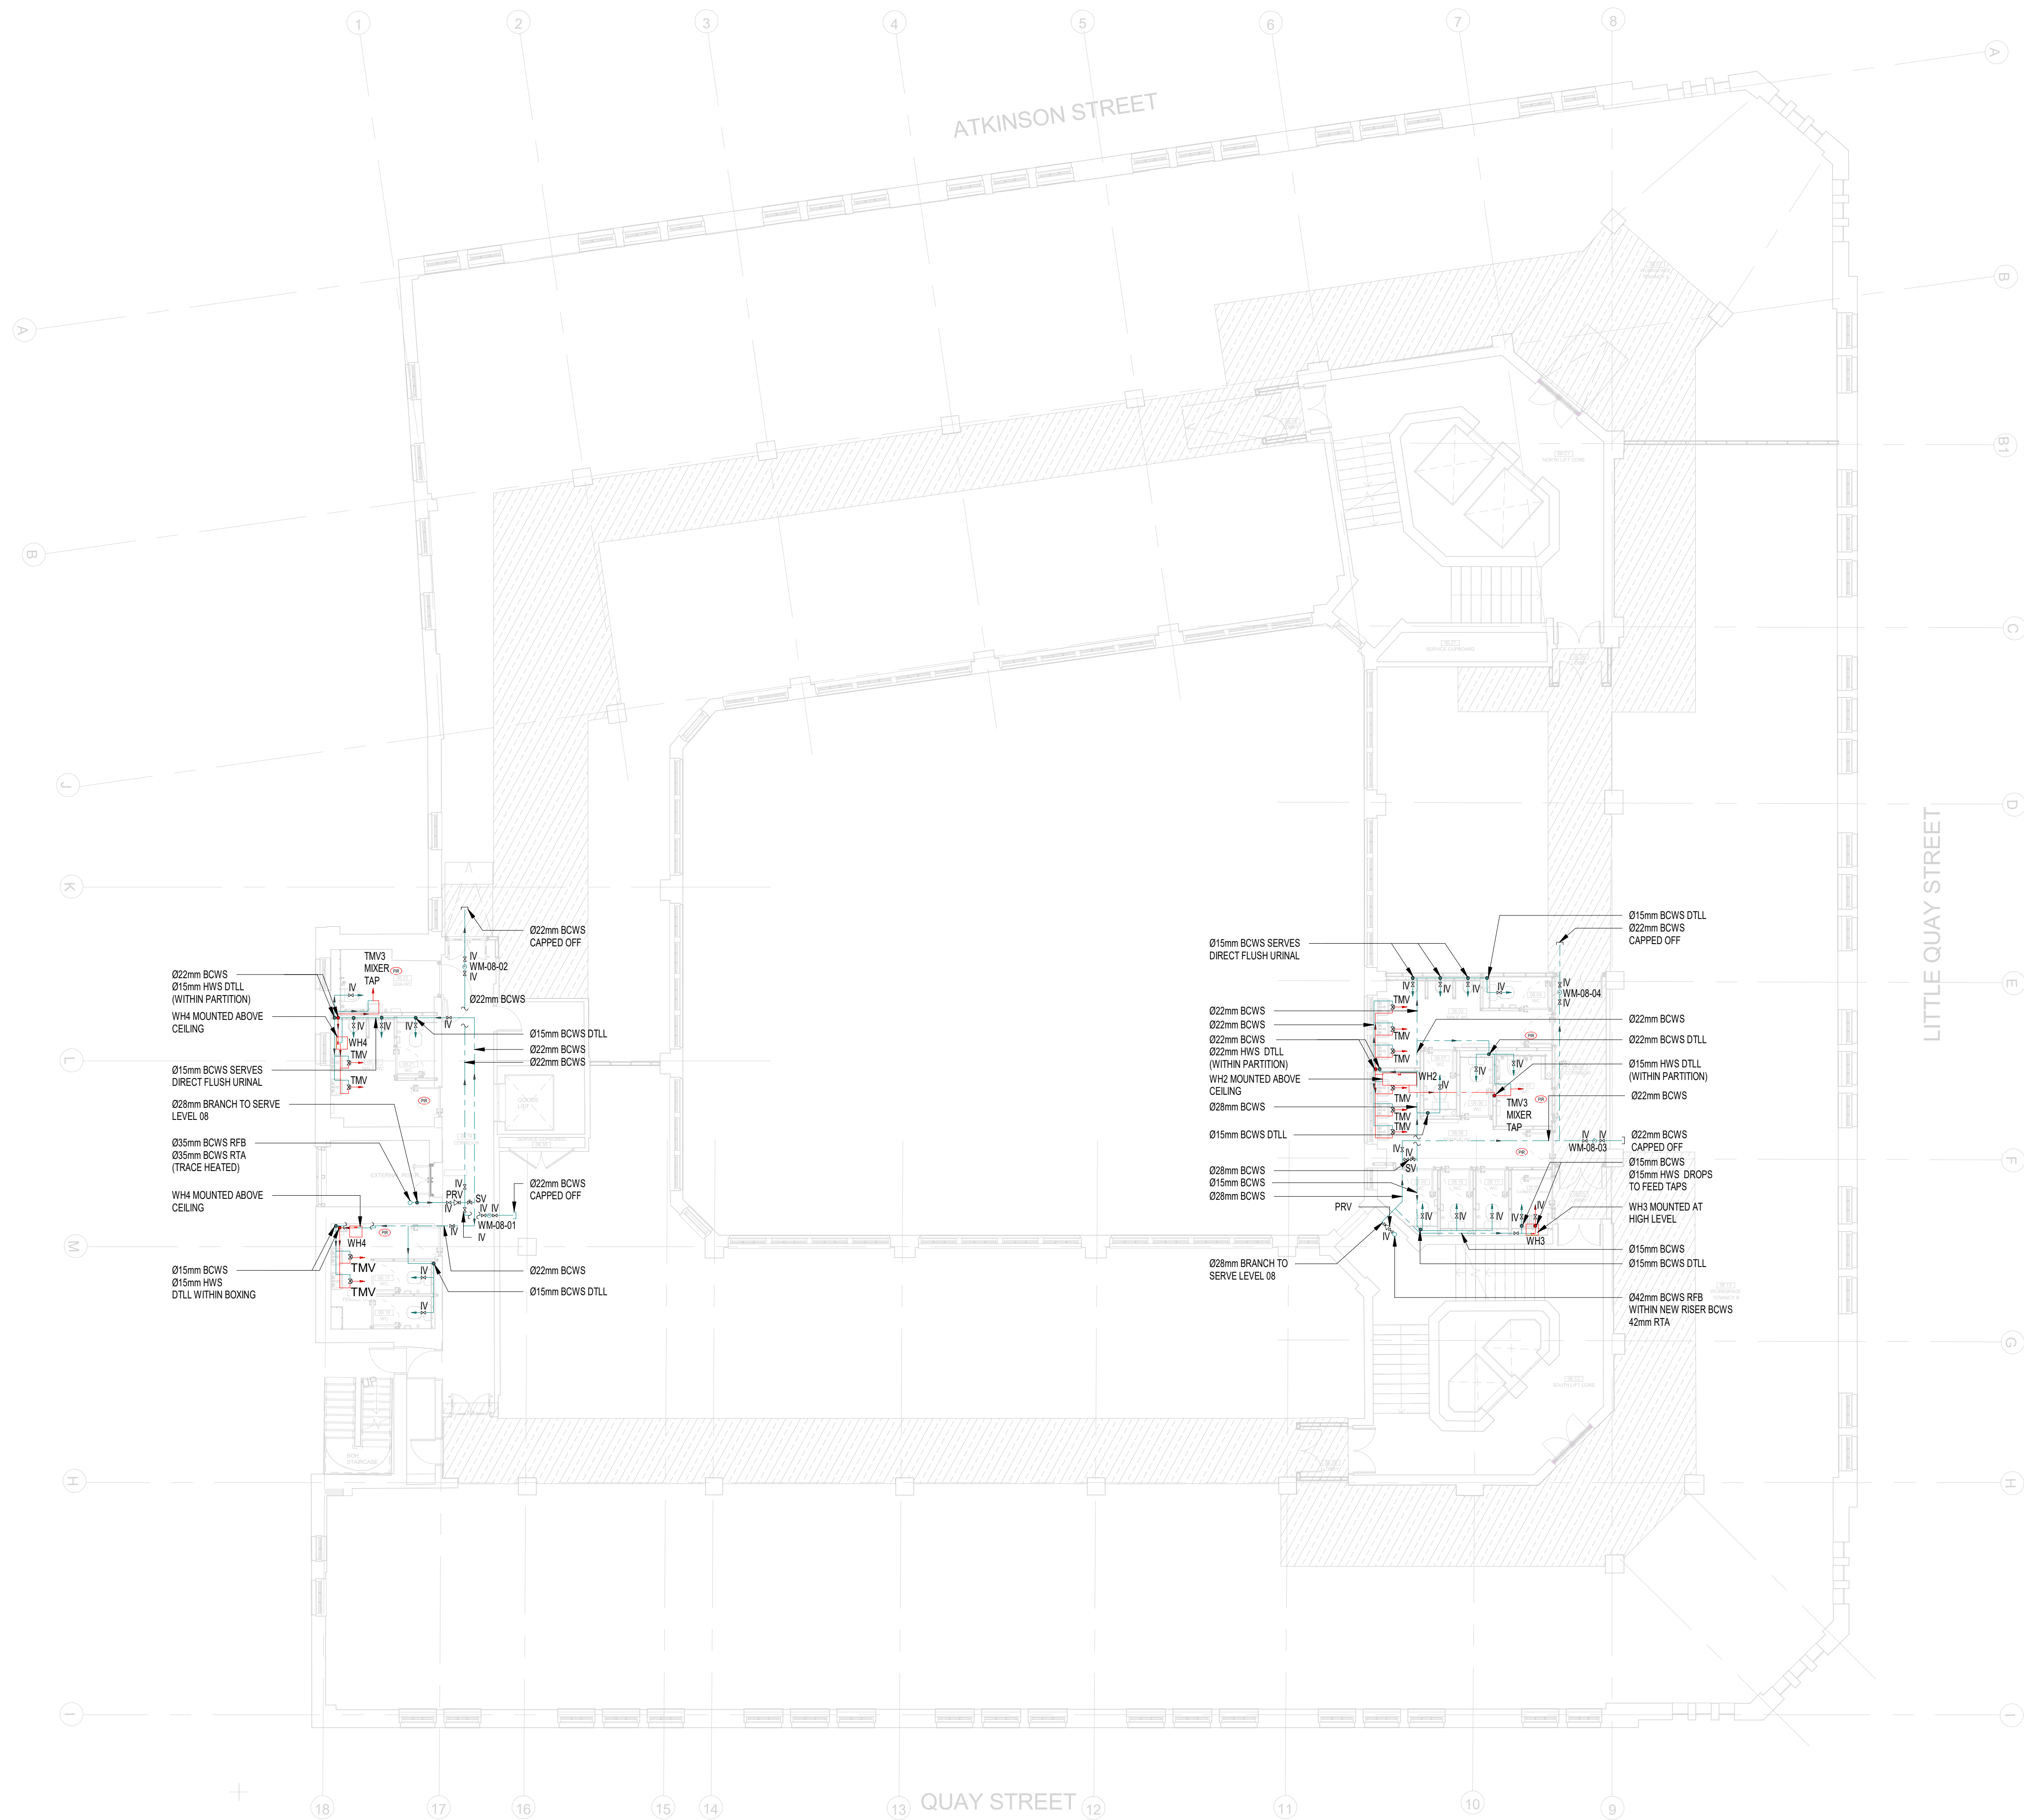

1 MECHANICAL SERVICES DOMESTIC WATER LAYOUT LEVEL 08
1 : 100

1 : 100

ARCHITECTURE IS BASED ON ANOMALY DESIGN
ARCHITECTS DRAWING NO. SLH-ANO-PO-08-DR-A-05108
(001) LEVEL 08 PLAN
RECEIVED 05.06.2024

CLIENT	
G&H BUILDING SERVICES	
PROJECT	
SUNLIGHT HOUSE	
LITTLE QUAY STREET	
MANCHESTER M3 3PH	
TITLE	
MECHANICAL SERVICES DOMESTIC WATER	
LAYOUT LEVEL 08	
SCALE 1/4" = 1'-0"	
ISSUED BY	CSD 1298
DRAWN	MMW
ENGINEER	DB
STARTED	MAY 24
ISSUED	JULY 24
CHECKED	DB
APPROVED	BW
DRAWING NO.	
1298-CSD-XX-08-DR-M-5309	
REF.	
P01	
Project Originator Volume Level Title Client/Customer/Supplier	

DPAWWS NO: 1298-CSD-XX-08-DR-M-5309 Project-Originator-Volume-Level-Type-Discipline-DrawingNumber	REV: P01
--	--------------------