


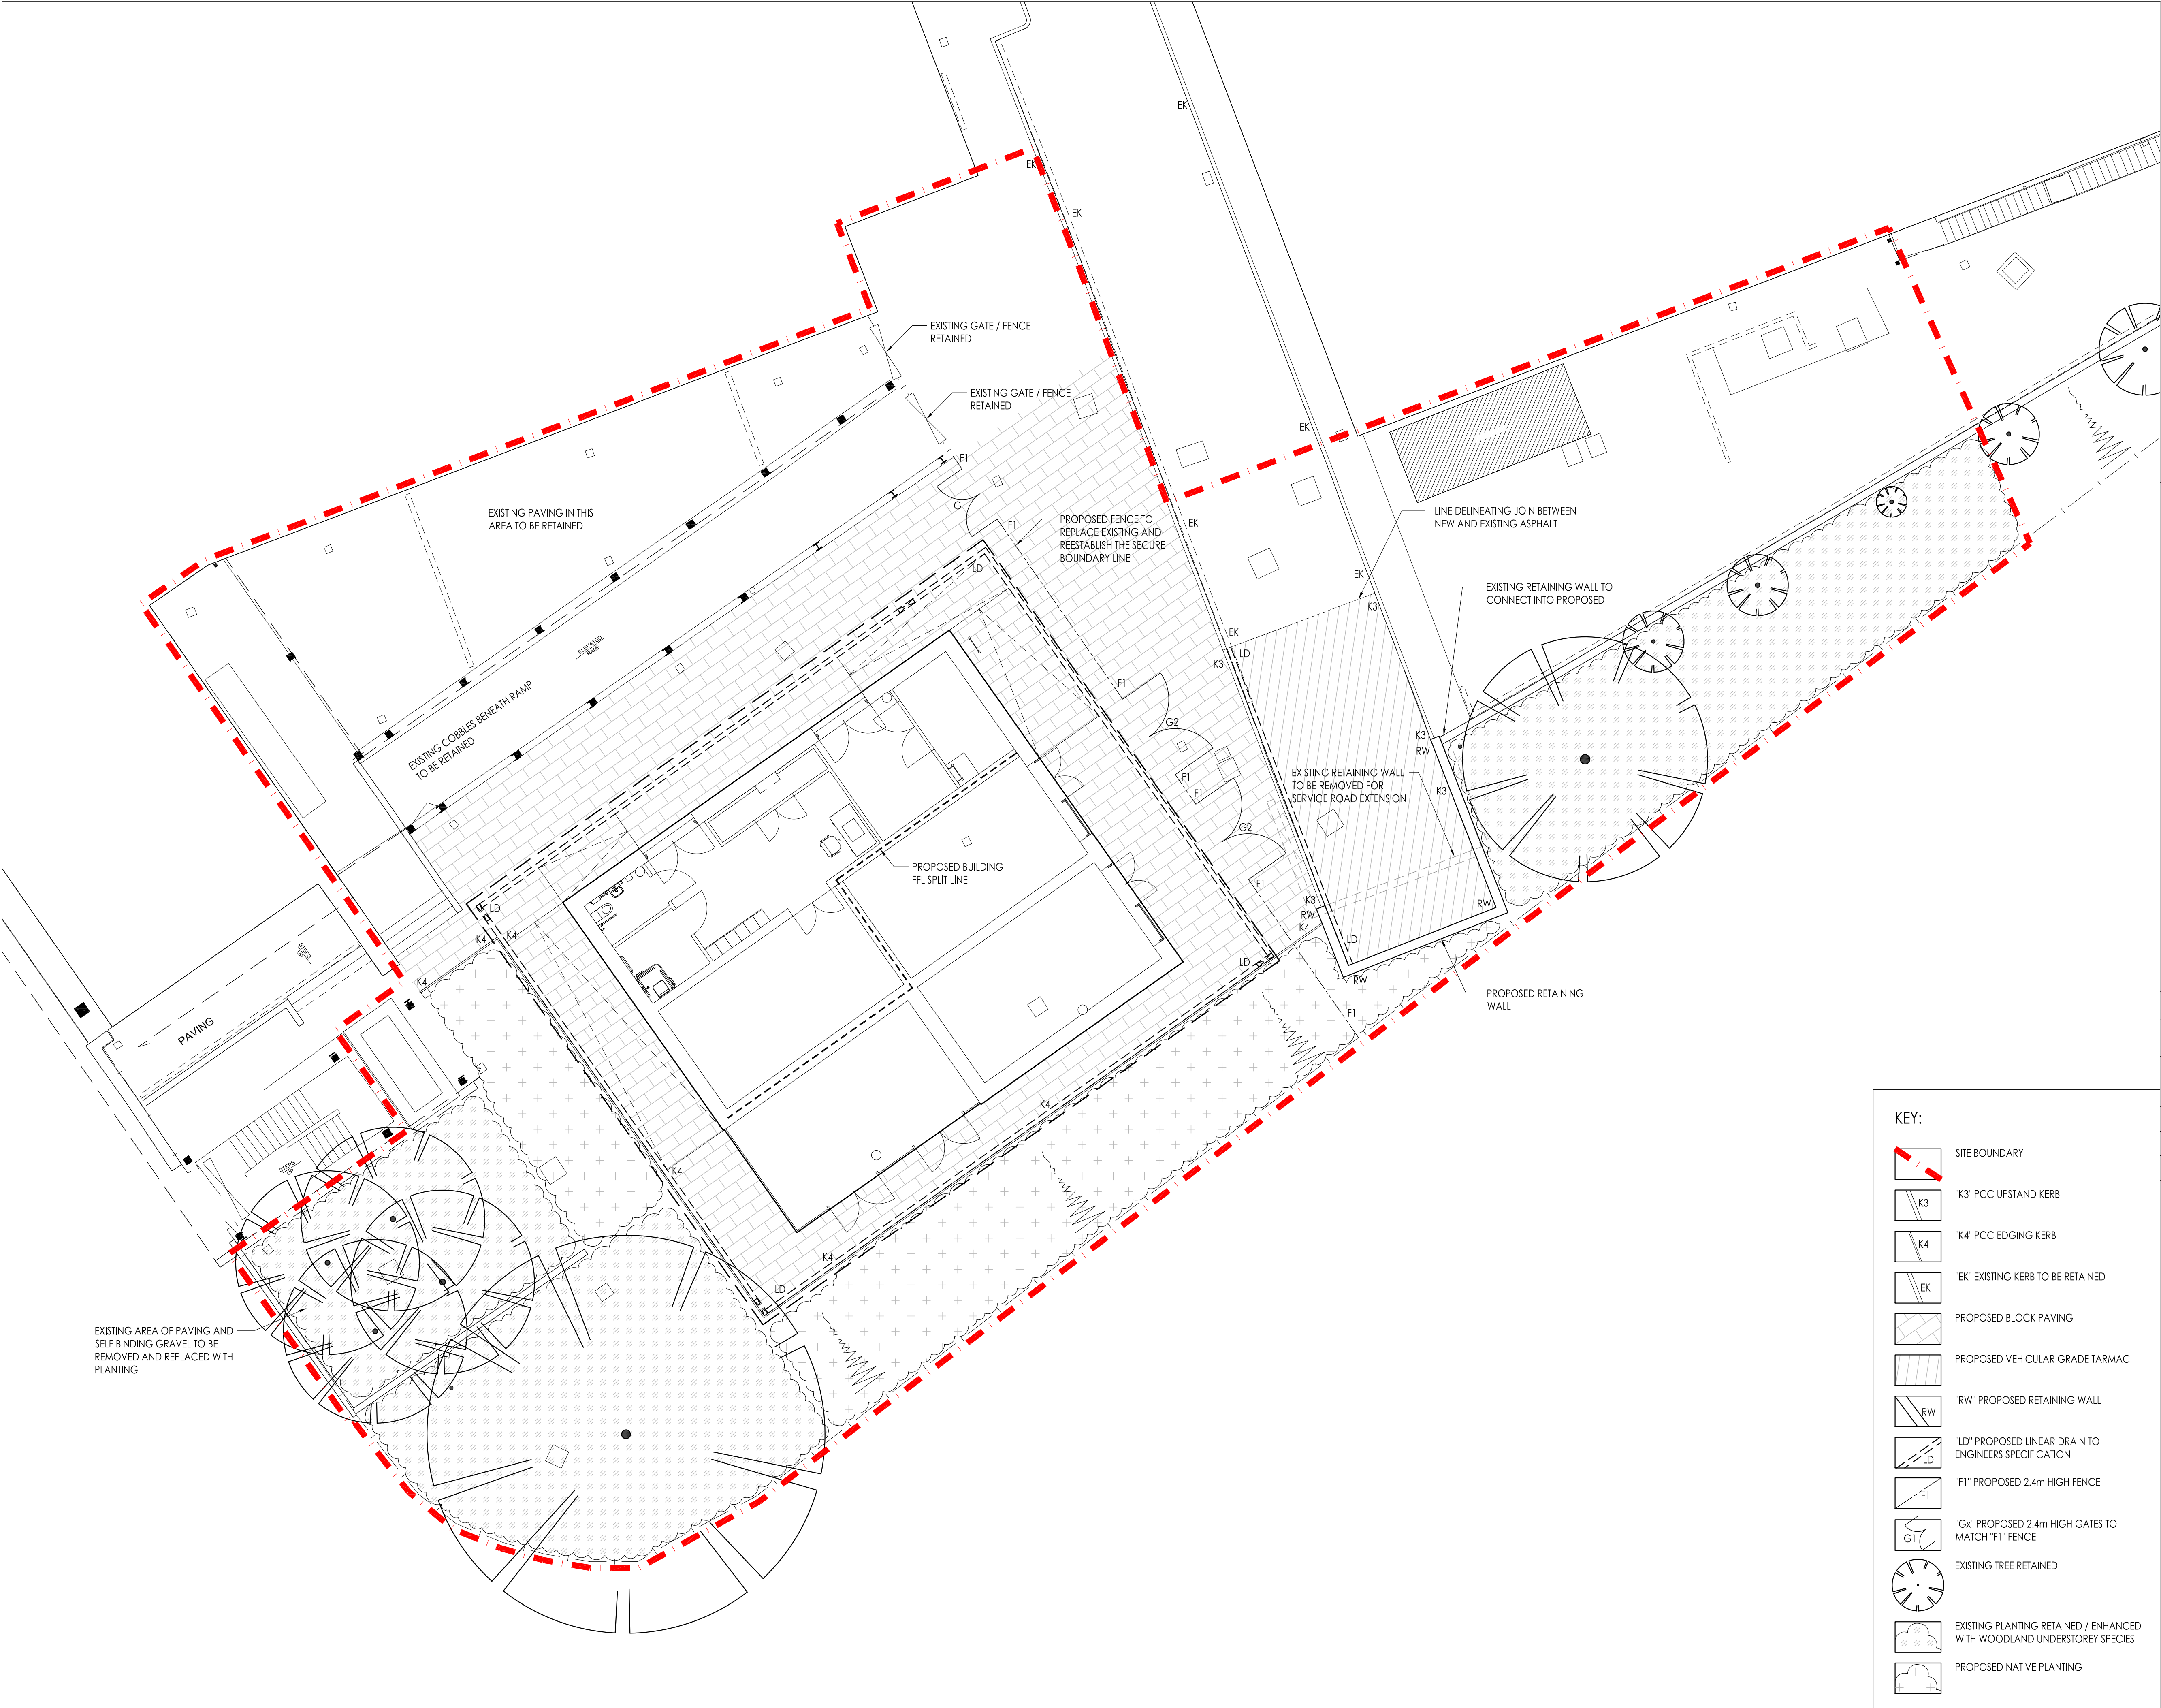

NOTES:

Use figured dimensions only. The contractor is requested to check all dimensions before the work is put in hand. Copyright of this drawing belongs solely to Iteriad Ltd ©. This drawing must only be used for the purpose for which it is supplied and its contents must not be reproduced for any purpose without written permission. Areas indicated, or areas calculated from this drawing should be used for valuation purposes or as the basis for development contracts. Iteriad Ltd is a limited liability company registered in England and Wales. Number 7966573

KEY PLAN

P04	PLANNING ISSUE	MS	KH	04.10.24
P03	NMR GAS STORAGE REMOVED	MS	MS	16.09.24
P02	UPDATED FOLLOWING BUILDING GF FINISHED FLOOR LEVEL SPLIT	MS	MS	13.09.24
P01	FIRST ISSUE	IF	MS	02.07.24
REV	DETAILS	DRAWN BY	CHECKED BY	CHECKED DATE

DRAWING RECORD

STATUS
FOR REVIEW, COMMENT AND APPROVAL

CLIENT

MASTERPLANNERS/LANDSCAPE ARCHITECTS
(iteriad)
Studio
2 Craigwood Cottages,
Eckington,
Windermere,
Cumbria
LA23 1LG
T: (+44) 15394 43018
E: studio@iteriad.com
W: www.iteriad.com

PROJECT TITLE
UoM North Campus Energy Centre

DRAWING TITLE
Proposed Landscape General Arrangement

SCALE
1:100@A1

DRAWN BY
IF

DATE
JUN '24

JOB/DRAWING NUMBER
MEC-ITE-XX-XX-D-L-900101

REVISION
P04