


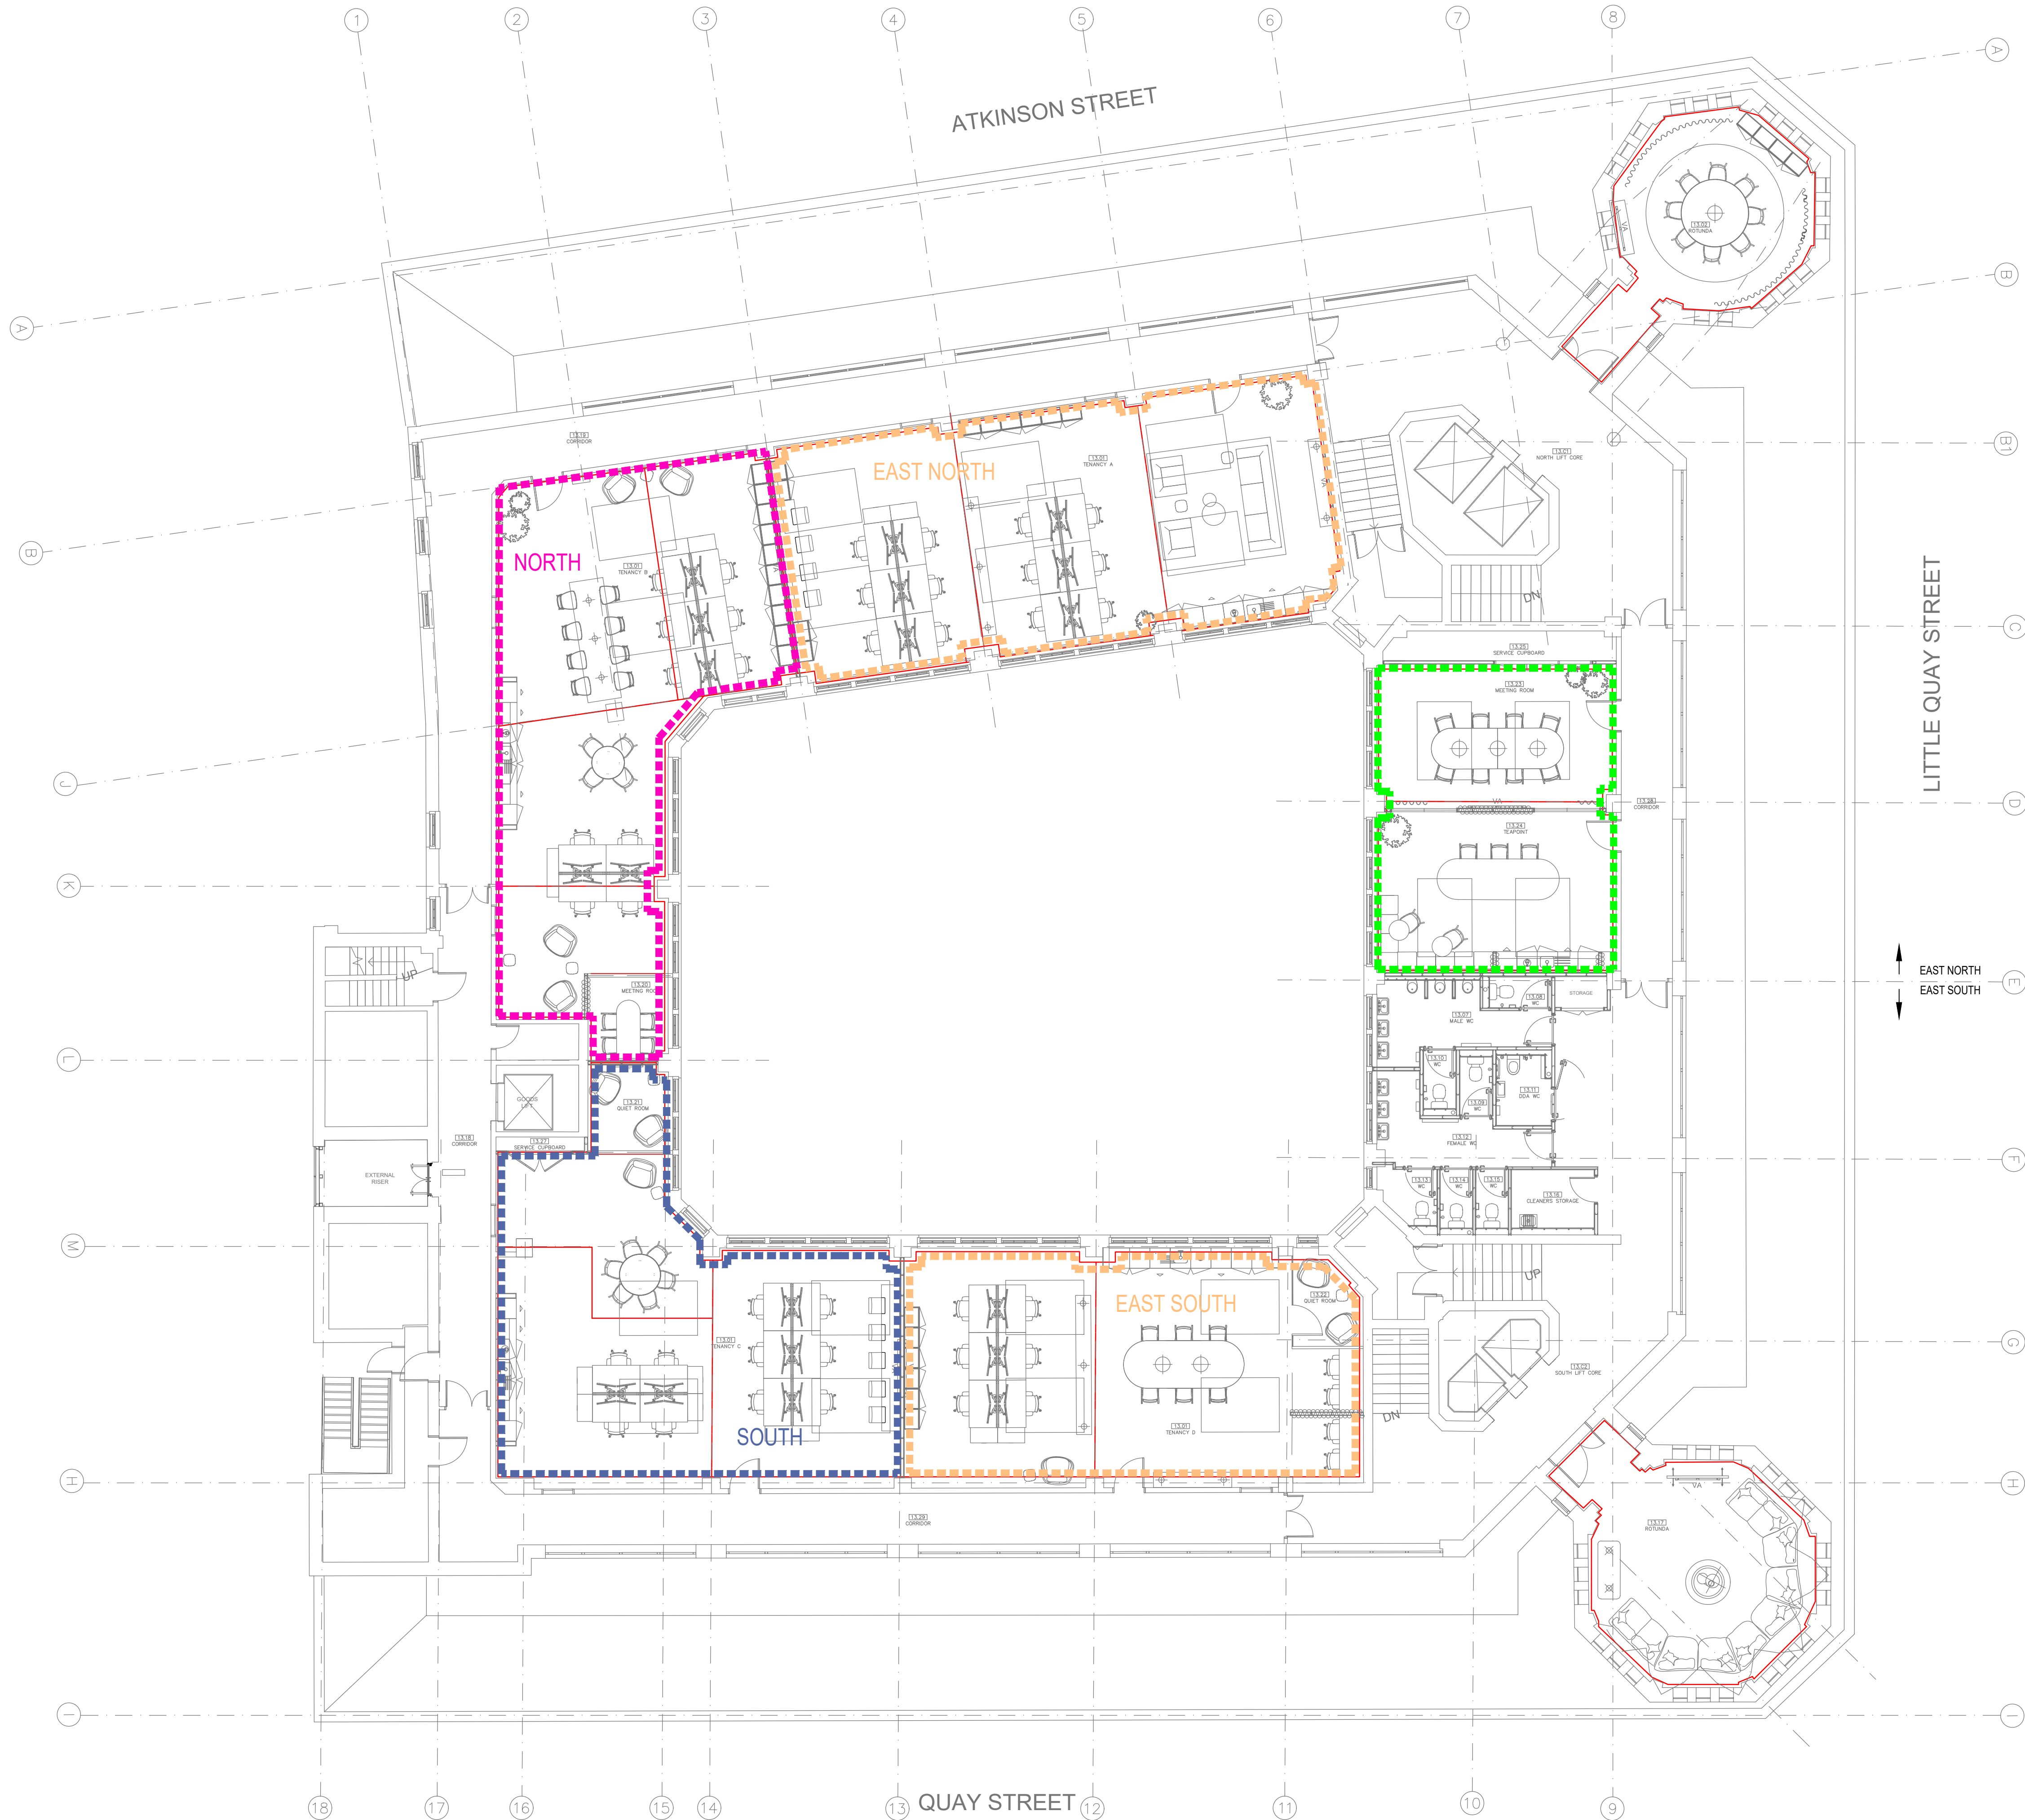

THIS DRAWING IS FOR INFORMATION ONLY DO NOT SCALE

CDM REGULATIONS			
NORMAL HAZARDS	DATE ADDED	DATE MITIGATED	RISK ASSESSMENT DATE
ABNORMAL HAZARDS	DATE ADDED	DATE MITIGATED	RISK ASSESSMENT DATE

DRAWING SUITABILITY CODES:

S0 - WORK IN PROGRESS
S1 - SUITABLE FOR COORDINATION
S2 - SUITABLE FOR INFORMATION
S3 - SUITABLE FOR REVIEW & COMMENT
S4 - SUITABLE FOR STAGE APPROVAL
S5 - SUITABLE FOR REVIEW & ACCEPTANCE
S6 - SUITABLE FOR PIM AUTHORISATION
S7 - SUITABLE FOR AIM AUTHORISATION
D1 - SUITABLE FOR COSTING
D2 - SUITABLE FOR TENDER
D3 - SUITABLE FOR CONTRACTOR DESIGN
D4 - SUITABLE FOR MANUFACTURE / PROCUREMENT

LEGEND:

HEATING & COOLING
FAN COIL UNIT ZONE

LANDLORDS

NORTH TENANT

SOUTH TENANT

EAST TENANT
(SPLIT DEMISE ON L03 & L13)

P03	04.06.24	FINAL COMMENTS INCORPORATED. CONSTRUCTION ISSUE ARCHITECTURE APPLIED.	DB	BW
P02	17.05.24	ARCHITECTURAL BACKGROUND UPDATED.	DB	BW
P01	17.04.24	ISSUED FOR INFORMATION.	DB	SH
REV	DATE	AMENDMENTS	BY	CHK

**FOR
INFORMATION**

Commercial Services Design Ltd
Unit 5
Woodside Court
Clayton Wood Rise
Leeds
LS15 6RF
Tel: 0113 3223190
Web: www.csdesign.uk.com



CLIENT
G&H BUILDING SERVICES

PROJECT
SUNLIGHT HOUSE
LITTLE QUAY STREET
MANCHESTER M3 3HP

TITLE
MECHANICAL SERVICES
FAN COIL UNIT ZONING
LEVEL 13

STATUS:	S2 - SUITABLE FOR INFORMATION	REV	P03
SCALE @ A1:	1:100	CSD REF:	CSD 1298
DRAWN:	MW	ENGINEER:	DB
STARTED:	MAR '24	ISSUED:	JUN '24
CHECKED:	DB	APPROVED:	BW
DRAWING NO:	1298-CSD-XX-13-DR-SK-10001	REV	P03
Project-Originator-Volume-Level-Type-Discipline-Classification-Number			

This drawing is the property of Commercial Services Design Ltd. Copyright is reserved by them and is based on the condition that it is not to be used for any other purpose without the written consent of Commercial Services Design Ltd. Reproduction in any form without the written consent of Commercial Services Design Ltd is prohibited. It is to be used in conjunction with the specification and drawings and all other construction documents.

ARCHITECTURE IS BASED ON ANOMALY DESIGN ARCHITECTS
DRAWING No. SLH-AND-PO-13-DR-A-05113 (C01)
LEVEL 13 PLAN
RECEIVED 03.06.2024