
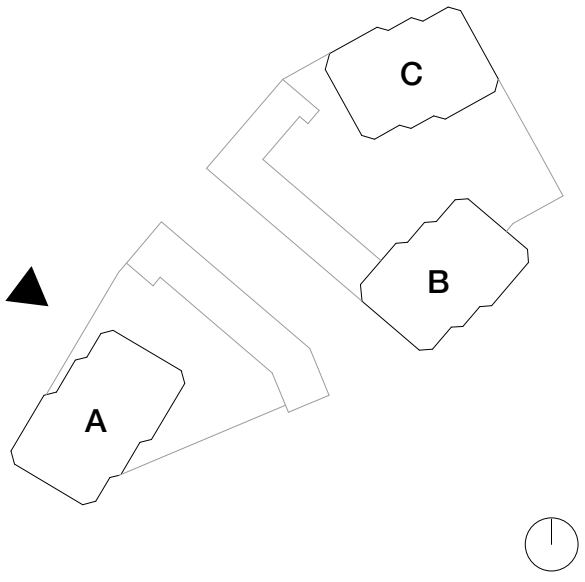
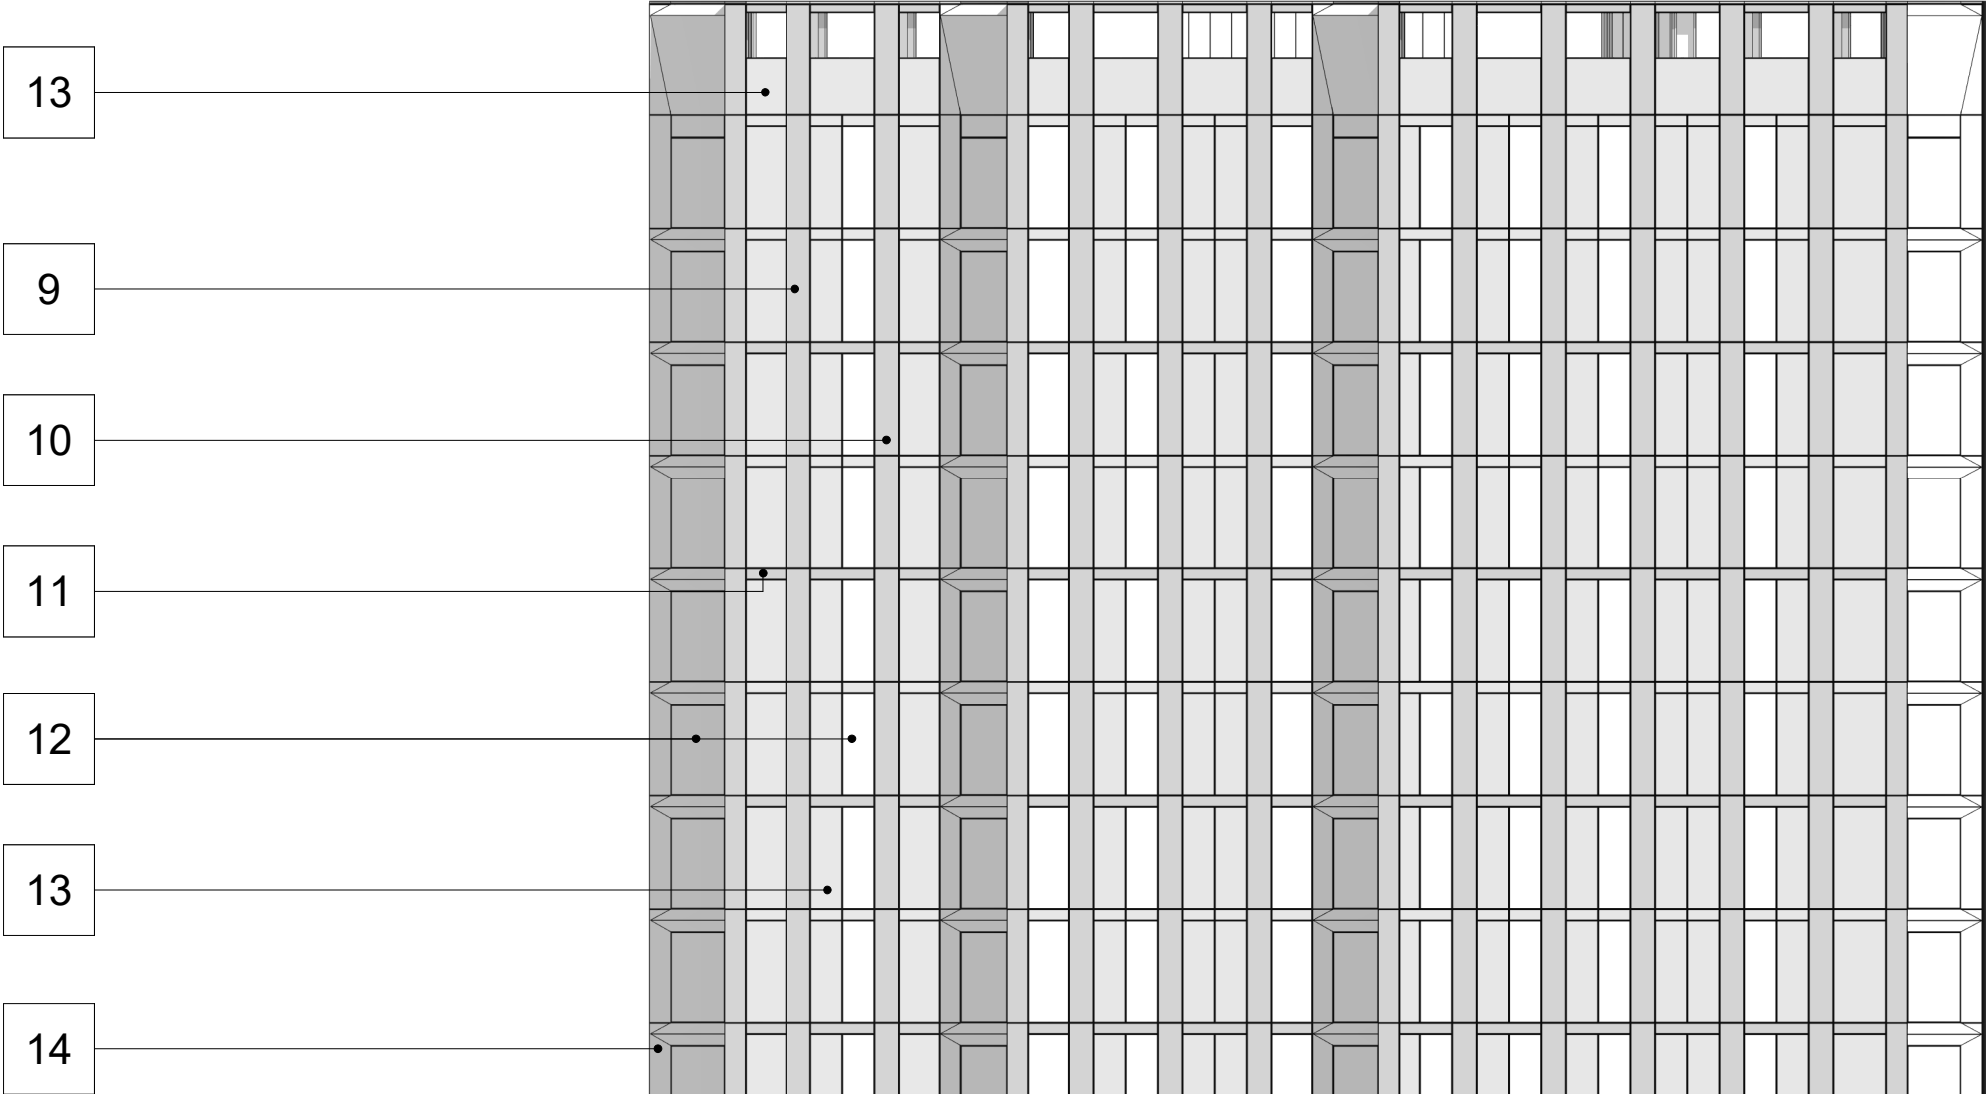


Key

- 1. Grey Brickwork
- 2. Metallic PPC Aluminium Framed Window
- 3. Metallic PPC Aluminium Framed Curtain Wall
- 4. Precast concrete projecting Cill
- 5. Textured Fibre Cement Panel
- 6. Metallic PPC Metal Railings
- 7. Projecting Metallic PPC Metal Cill
- 8. Projecting Balcony
- 9. Anodised Aluminium Panel with Perforations
- 10. Anodised Aluminium Panel with Perforations (openable panel behind for purge ventilation)
- 11. Anodised Aluminium Spandrel Panel
- 12. Clear Fixed Glazing
- 13. Glazed Spandrel Panel
- 14. Coloured Anodised Aluminium Panel (as per agreed colour strategy)
- 15. PPC Metal Car Port Door
- 16. PPC Residential Entrance Door
- 17. PPC Metal Door
- 18. PPC Metal Louvred Door
- 19. Feature Metallic PPC Metal Gate - Automated
- 20. Metallic PPC Aluminium Panel with Perforations
- 21. Feature Metallic PPC Metal Fence with Gate
- 22. Feature Grey Brickwork
- 23. Hit & Miss Brickwork
- 24. Exposed Concrete Feature Column
- 25. Metallic PPC Metal Railings with Solid Rear Panel
- 26. Metallic PPC Fascia Panel
- 27. Metallic PPC Framed Glazed Door
- 28. Precast concrete coping

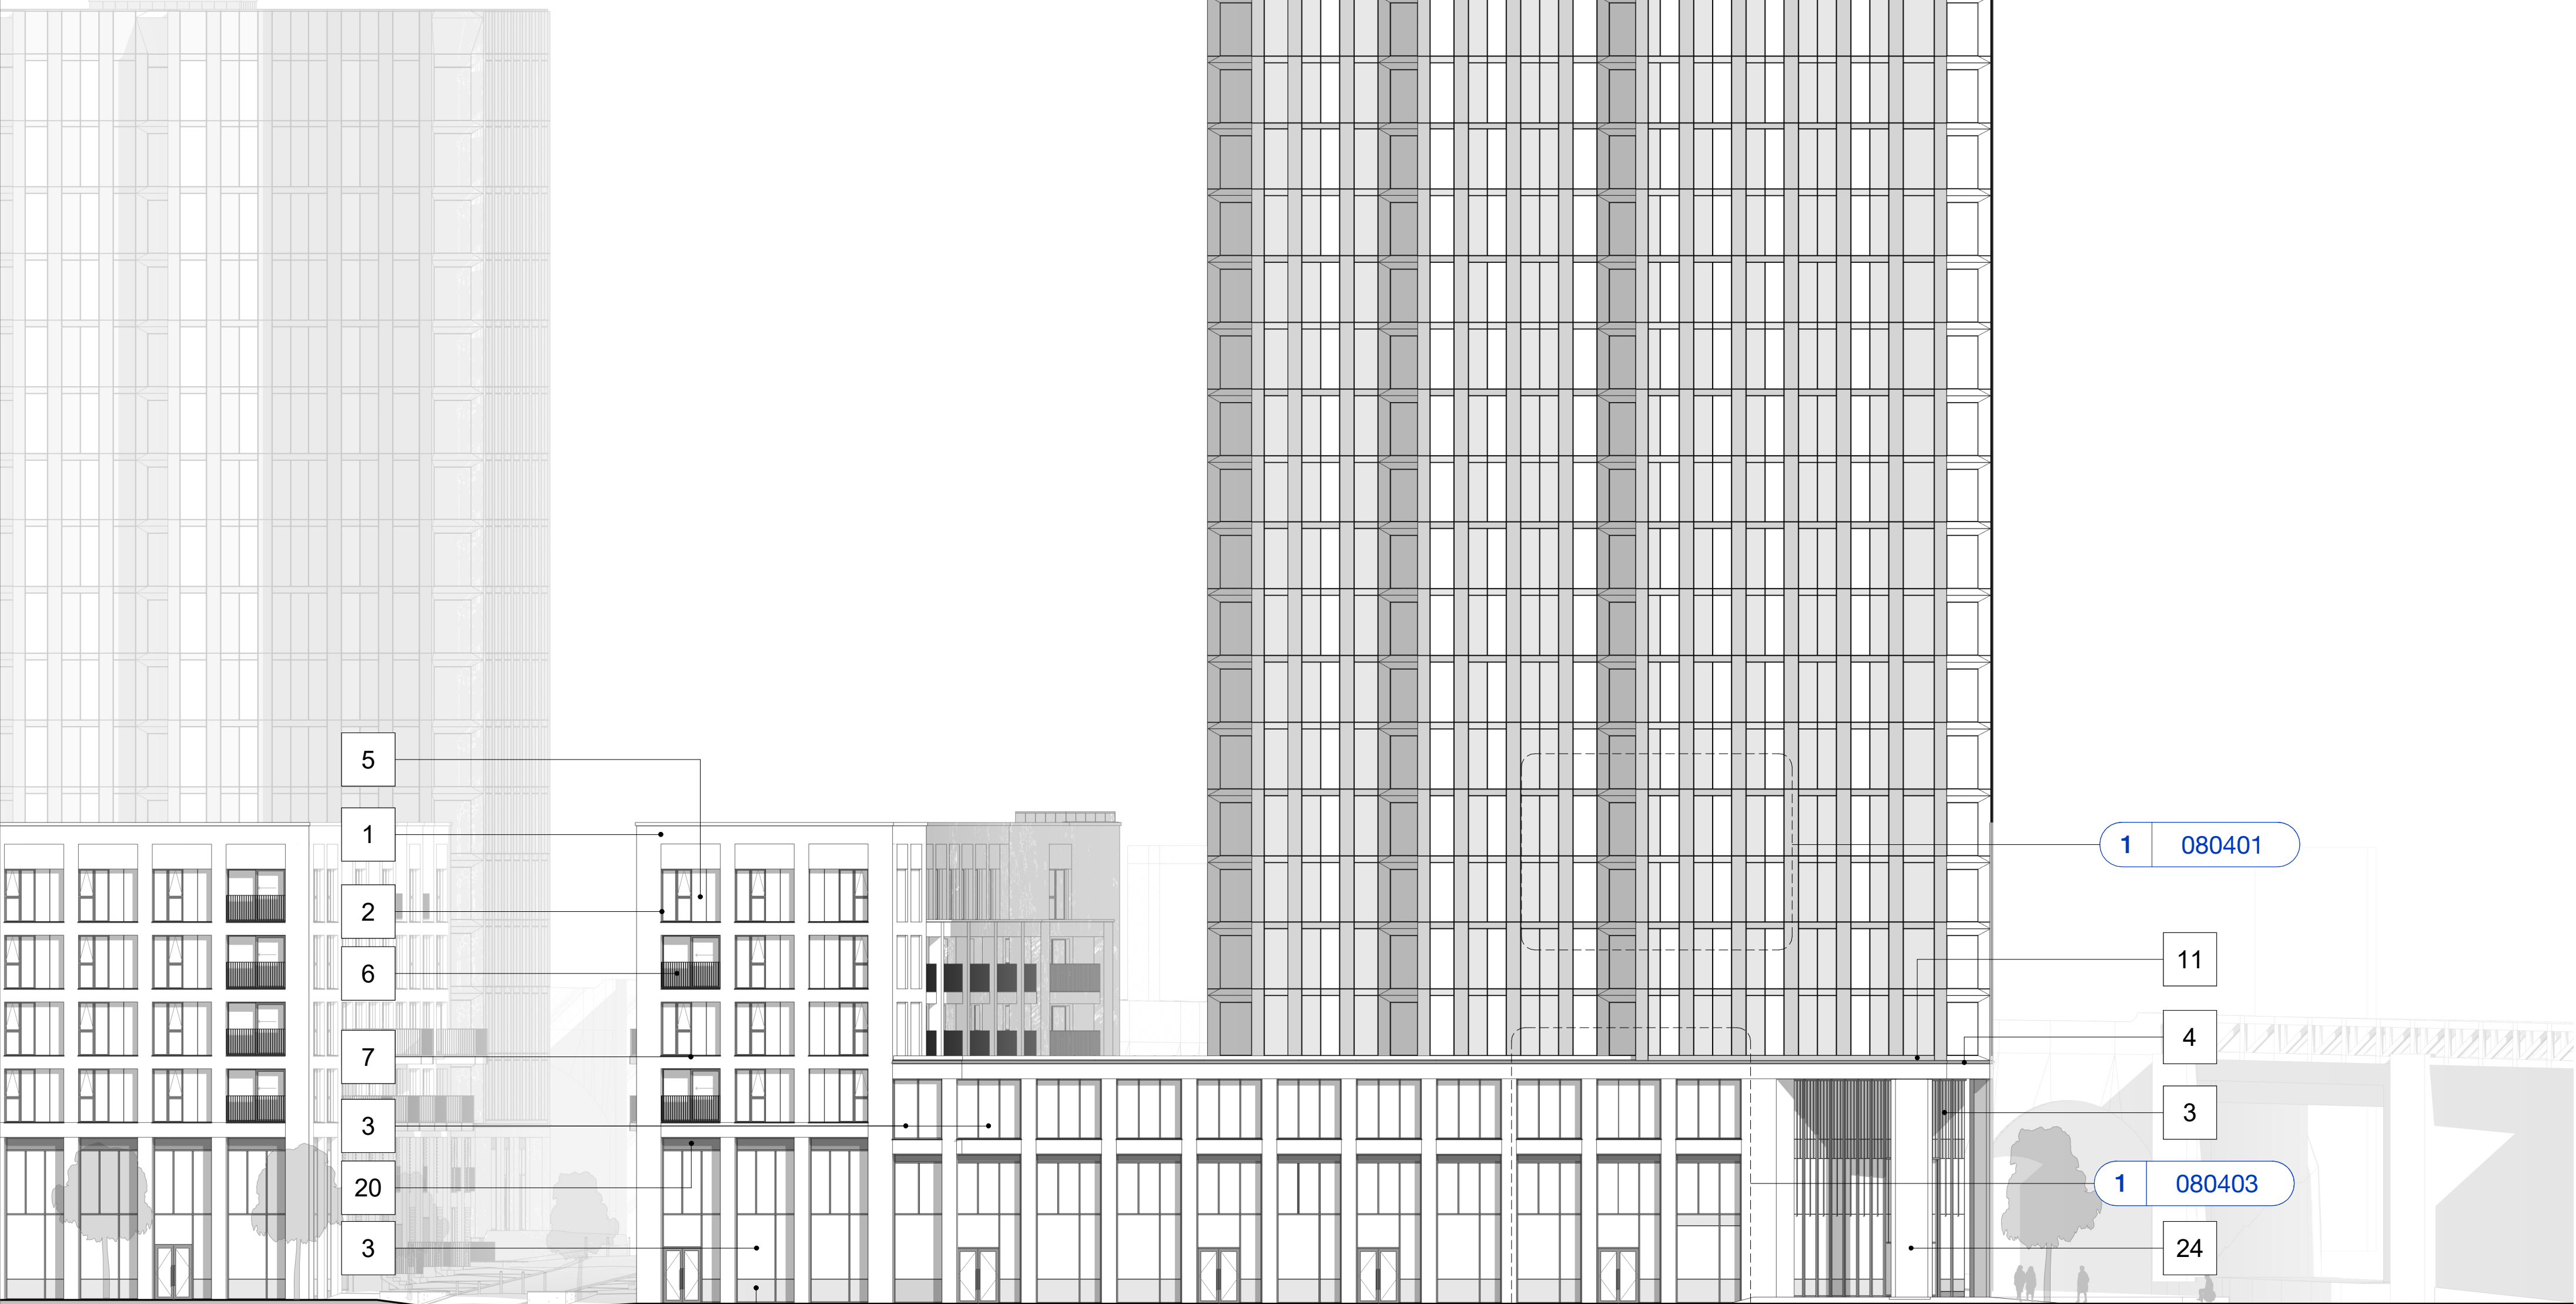

Podium B Bromley Street Podium A Tower A Gould Street

Rev	Description	Date
P1	Issued for Planning	01.08.24
P2	Updated issue for planning	29.10.24

Copyright Hawkins\Brown Architects
No implied licence exists. This drawing should not be used to calculate areas for the purposes of valuation. Do not scale this drawing. All dimensions to be checked on the site by the contractor and such dimensions to be their responsibility. All work must comply with relevant British Standards and Building Regulations requirements. Drawing errors and omissions to be reported to the architect. To be read in conjunction with Architect's specification and other consultant information.

Scale @ A1	Date	Job Number
1 : 200	Aug 2024	18059
Drawn By	Checked By	Status - Purpose of Issue
AP	NT	For Planning
Drawing No.	Rev	Status
VRS-HBA-ZZ-XX-DR-A-080205	P2	S2

Project	Drawing
Victoria Riverside	Proposed GA Elevation - Dantzie St Tower A
Dantzie Street	
Manchester	

26-28 Hilton Street
Manchester M1 2EH

mail@hawkinsbrown.com
hawkinsbrown.com

Hawkins\Brown