



PLAN 1
Scale 1:250

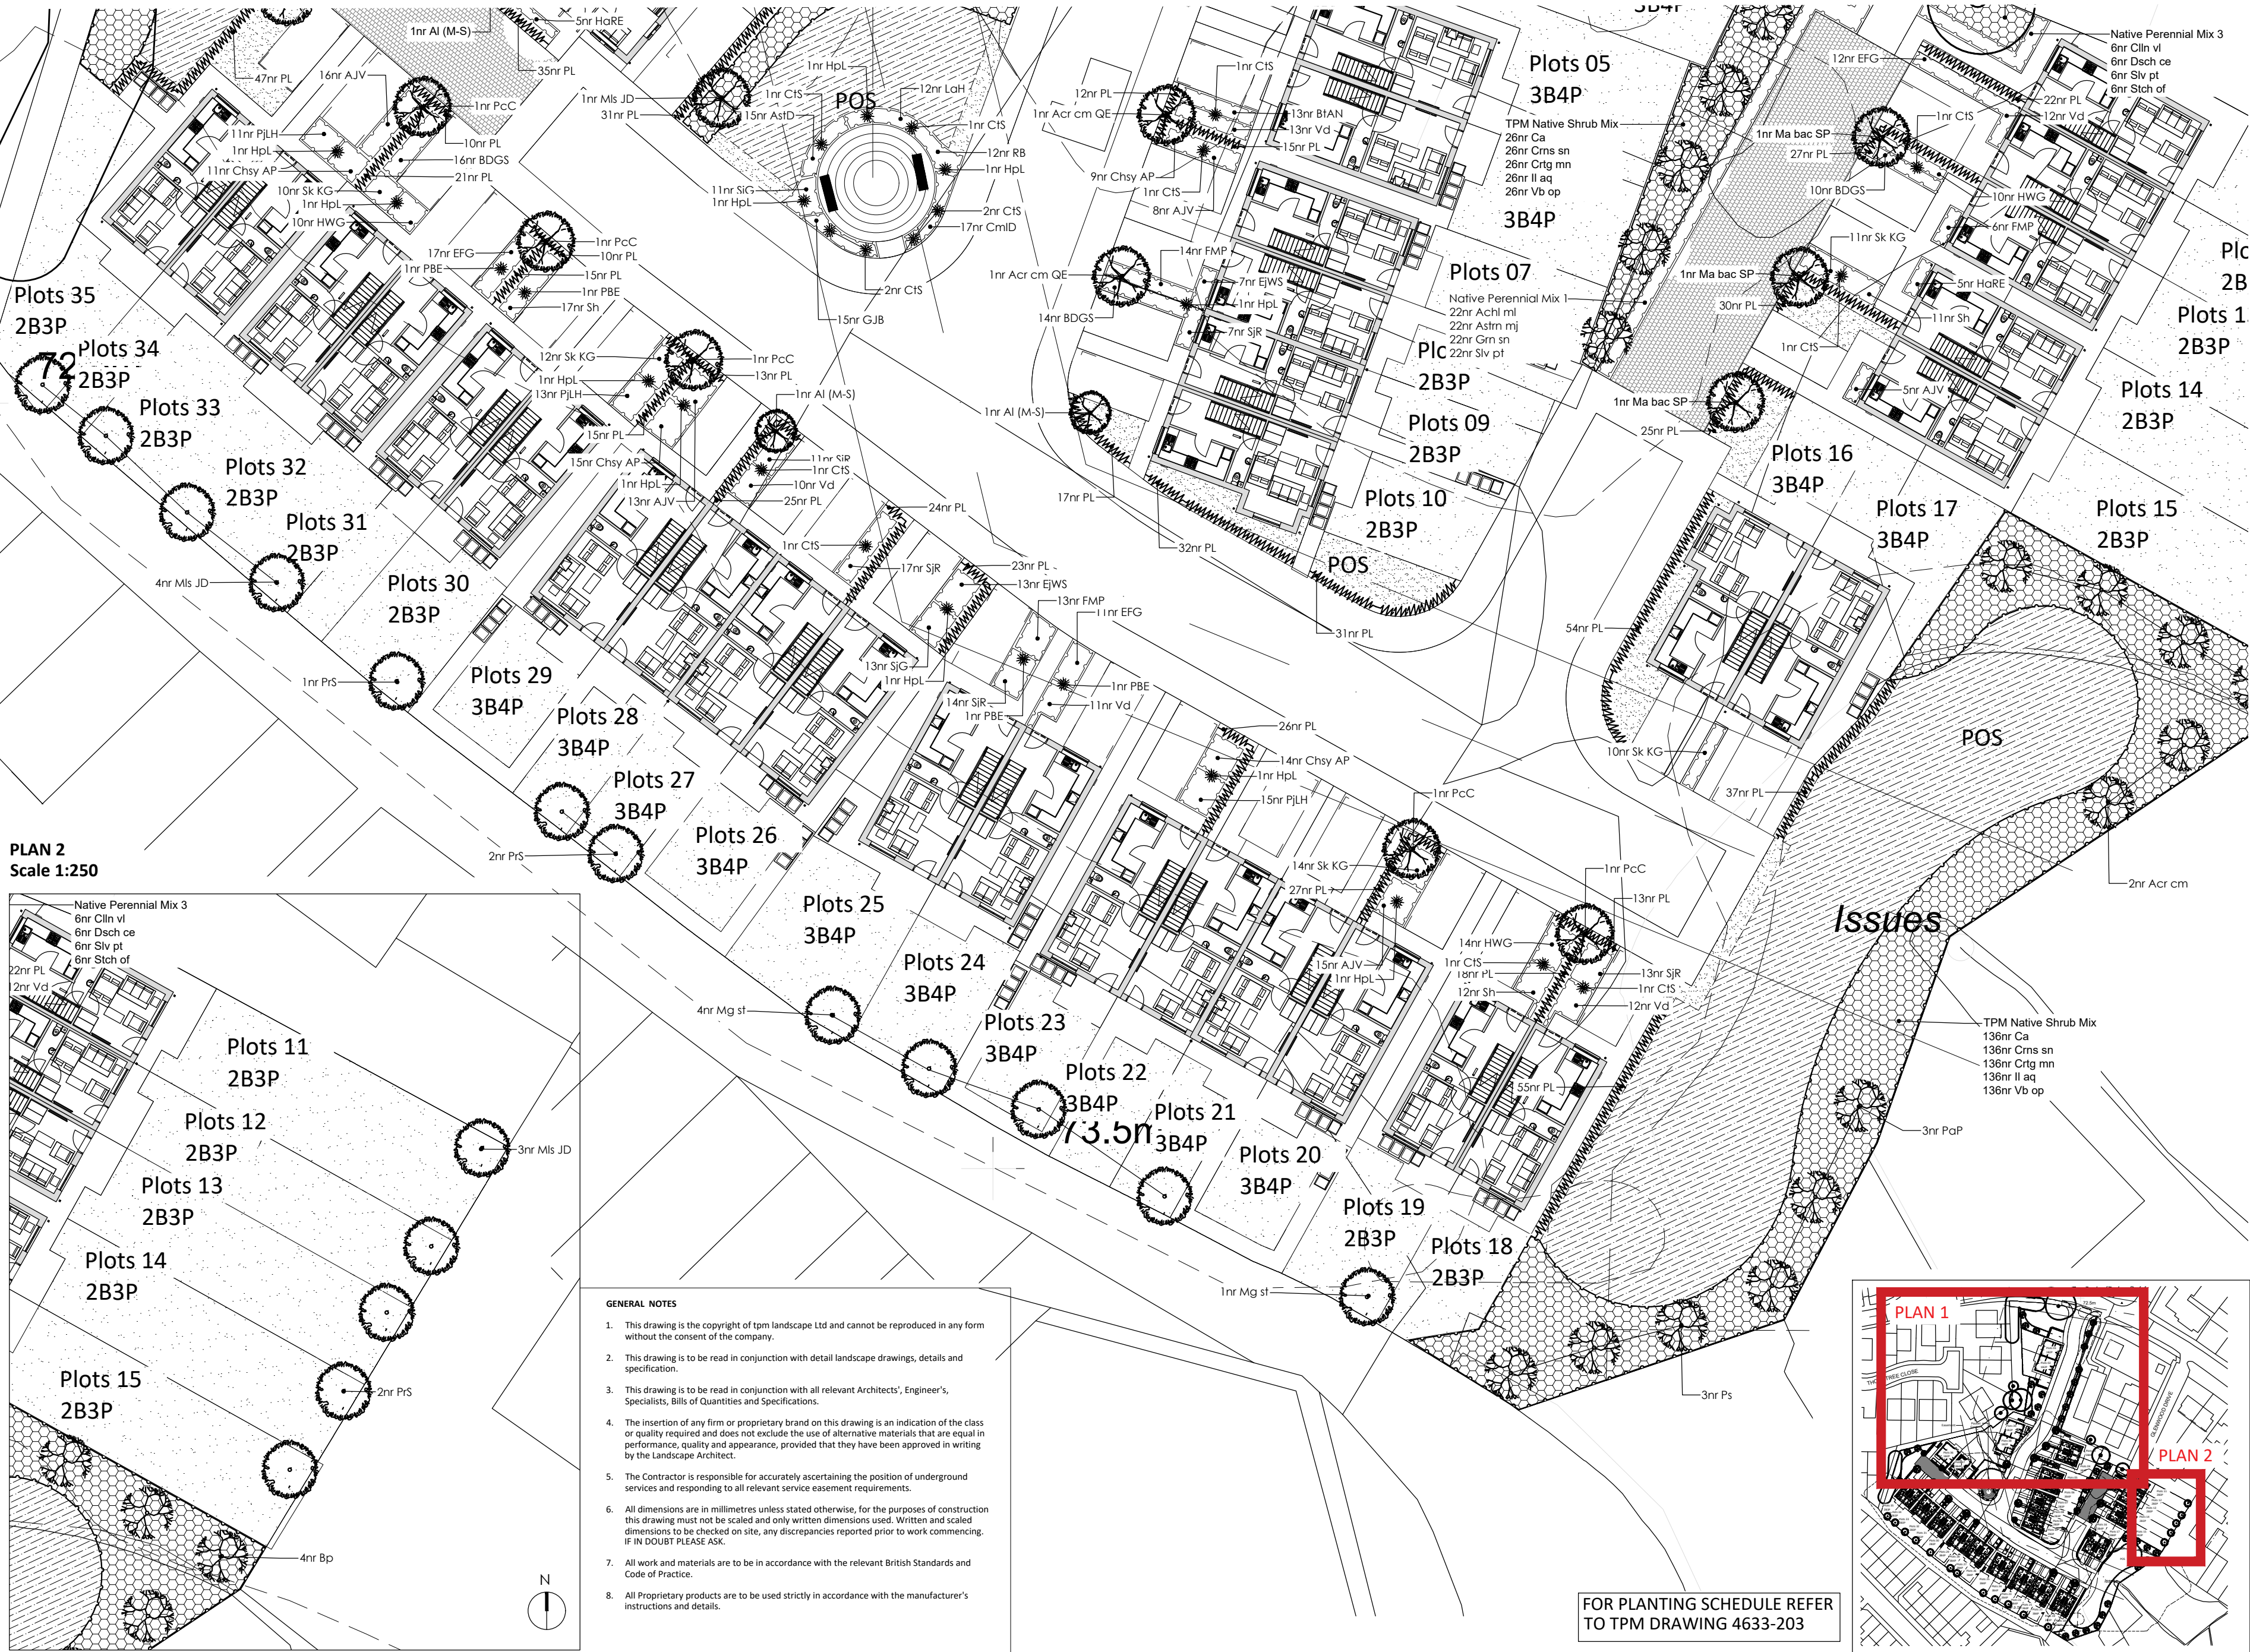

PLAN 2
Scale 1:250

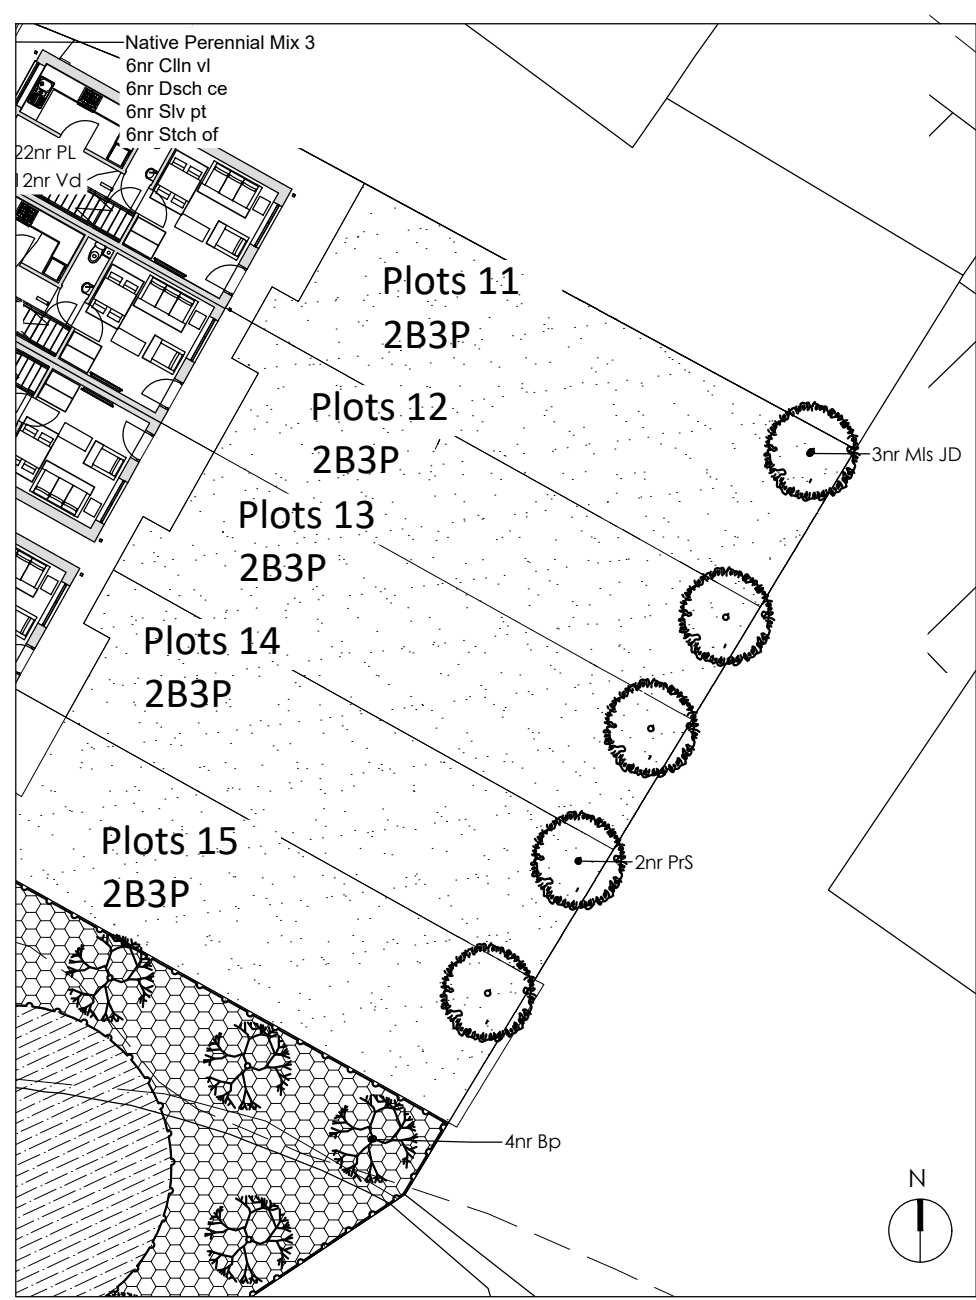

GENERAL NOTES

1. This drawing is the copyright of tpm landscape Ltd and cannot be reproduced in any form without the consent of the company.
2. This drawing is to be read in conjunction with detail landscape drawings, details and specification.
3. This drawing is to be read in conjunction with all relevant Architects', Engineer's, Specialists, Bills of Quantities and Specifications.
4. The insertion of any firm or proprietary brand on this drawing is an indication of the class or quality required and does not exclude the use of alternative materials that are equal in performance, quality and appearance, provided that they have been approved in writing by the Landscape Architect.
5. The Contractor is responsible for accurately ascertaining the position of underground services and responding to all relevant service easement requirements.
6. All dimensions are in millimetres unless stated otherwise, for the purposes of construction this drawing must not be scaled and only written dimensions used. Written and scaled dimensions to be checked on site, any discrepancies reported prior to work commencing. IF IN DOUBT PLEASE ASK.
7. All work and materials are to be in accordance with the relevant British Standards and Code of Practice.
8. All Proprietary products are to be used strictly in accordance with the manufacturer's instructions and details.

Refer to drawing 4633 202

FOR PLANTING SCHEDULE REFER
TO TPM DRAWING 4633-203

LEGEND
SOFT LANDSCAPE

- Existing Trees Retained**
Trees to be retained and protected in line with BS5837:2012. Please refer to Arboricultural Survey for more details.
- Existing Trees Removed**
- Proposed Medium Size Tree**
Extra heavy Standard, 14-16cm girth, 4.5-5m height
- Proposed Native Tree**
Trees to be planted as 12-14cm girth, Heavy Standard, 3-4m high, to be staked and secured with suitable rubber ties.
- Proposed Small Tree**
Selected Standard, 10-12cm girth, 3-3.5m height or Multi-stem in 50L Container, 2-2.5m height
- Proposed Back Garden Trees**
Heavy Standard, 12-14cm girth, 3-4m high, to be staked and secured with suitable rubber ties.
- Proposed Wildlife Friendly Plants**
Proposed shrubs and flowering herbaceous plants to be planted as 3-5L pots at 3-5 per sq.m. with individual specimen shrubs.
- Proposed Native Shrub Mix**
Bare root stock, 60-80cm, planted at 2m2, in groups of 3-5 Plants. To be protected with spiral guards where necessary.
- Proposed Evergreen Hedgerow**
100-120cm high, to be planted in 10L container with 3 per lin. m.
- Proposed Native Hedgerow Mix**
To be planted as a double staggered row at 30cm centres. 80-100cm height, bare root stock protected with spiral guards.
- Proposed Grass for Gardens**
- Proposed Wildflower Meadow**
To be Emorsgate EM2 Standard General Purpose Meadow Mix, supplied by Emorsgate or similar approved. Including 80% or ornamental grasses and 20% of wildflowers Sowing rate 4/gm2.

REVISION NOTES

Rev	By	Description	Date
-	-	--	--/--/--

Client

BTP Architects

Project

Church Lane, Moston

Description

Planting Plan (2 of 3)

Status

For Approval

Scale @ A2

1:250

Job number

4633

Drawn

EO/TS

Drawing number

202

Checked

MW

Revision

-

