


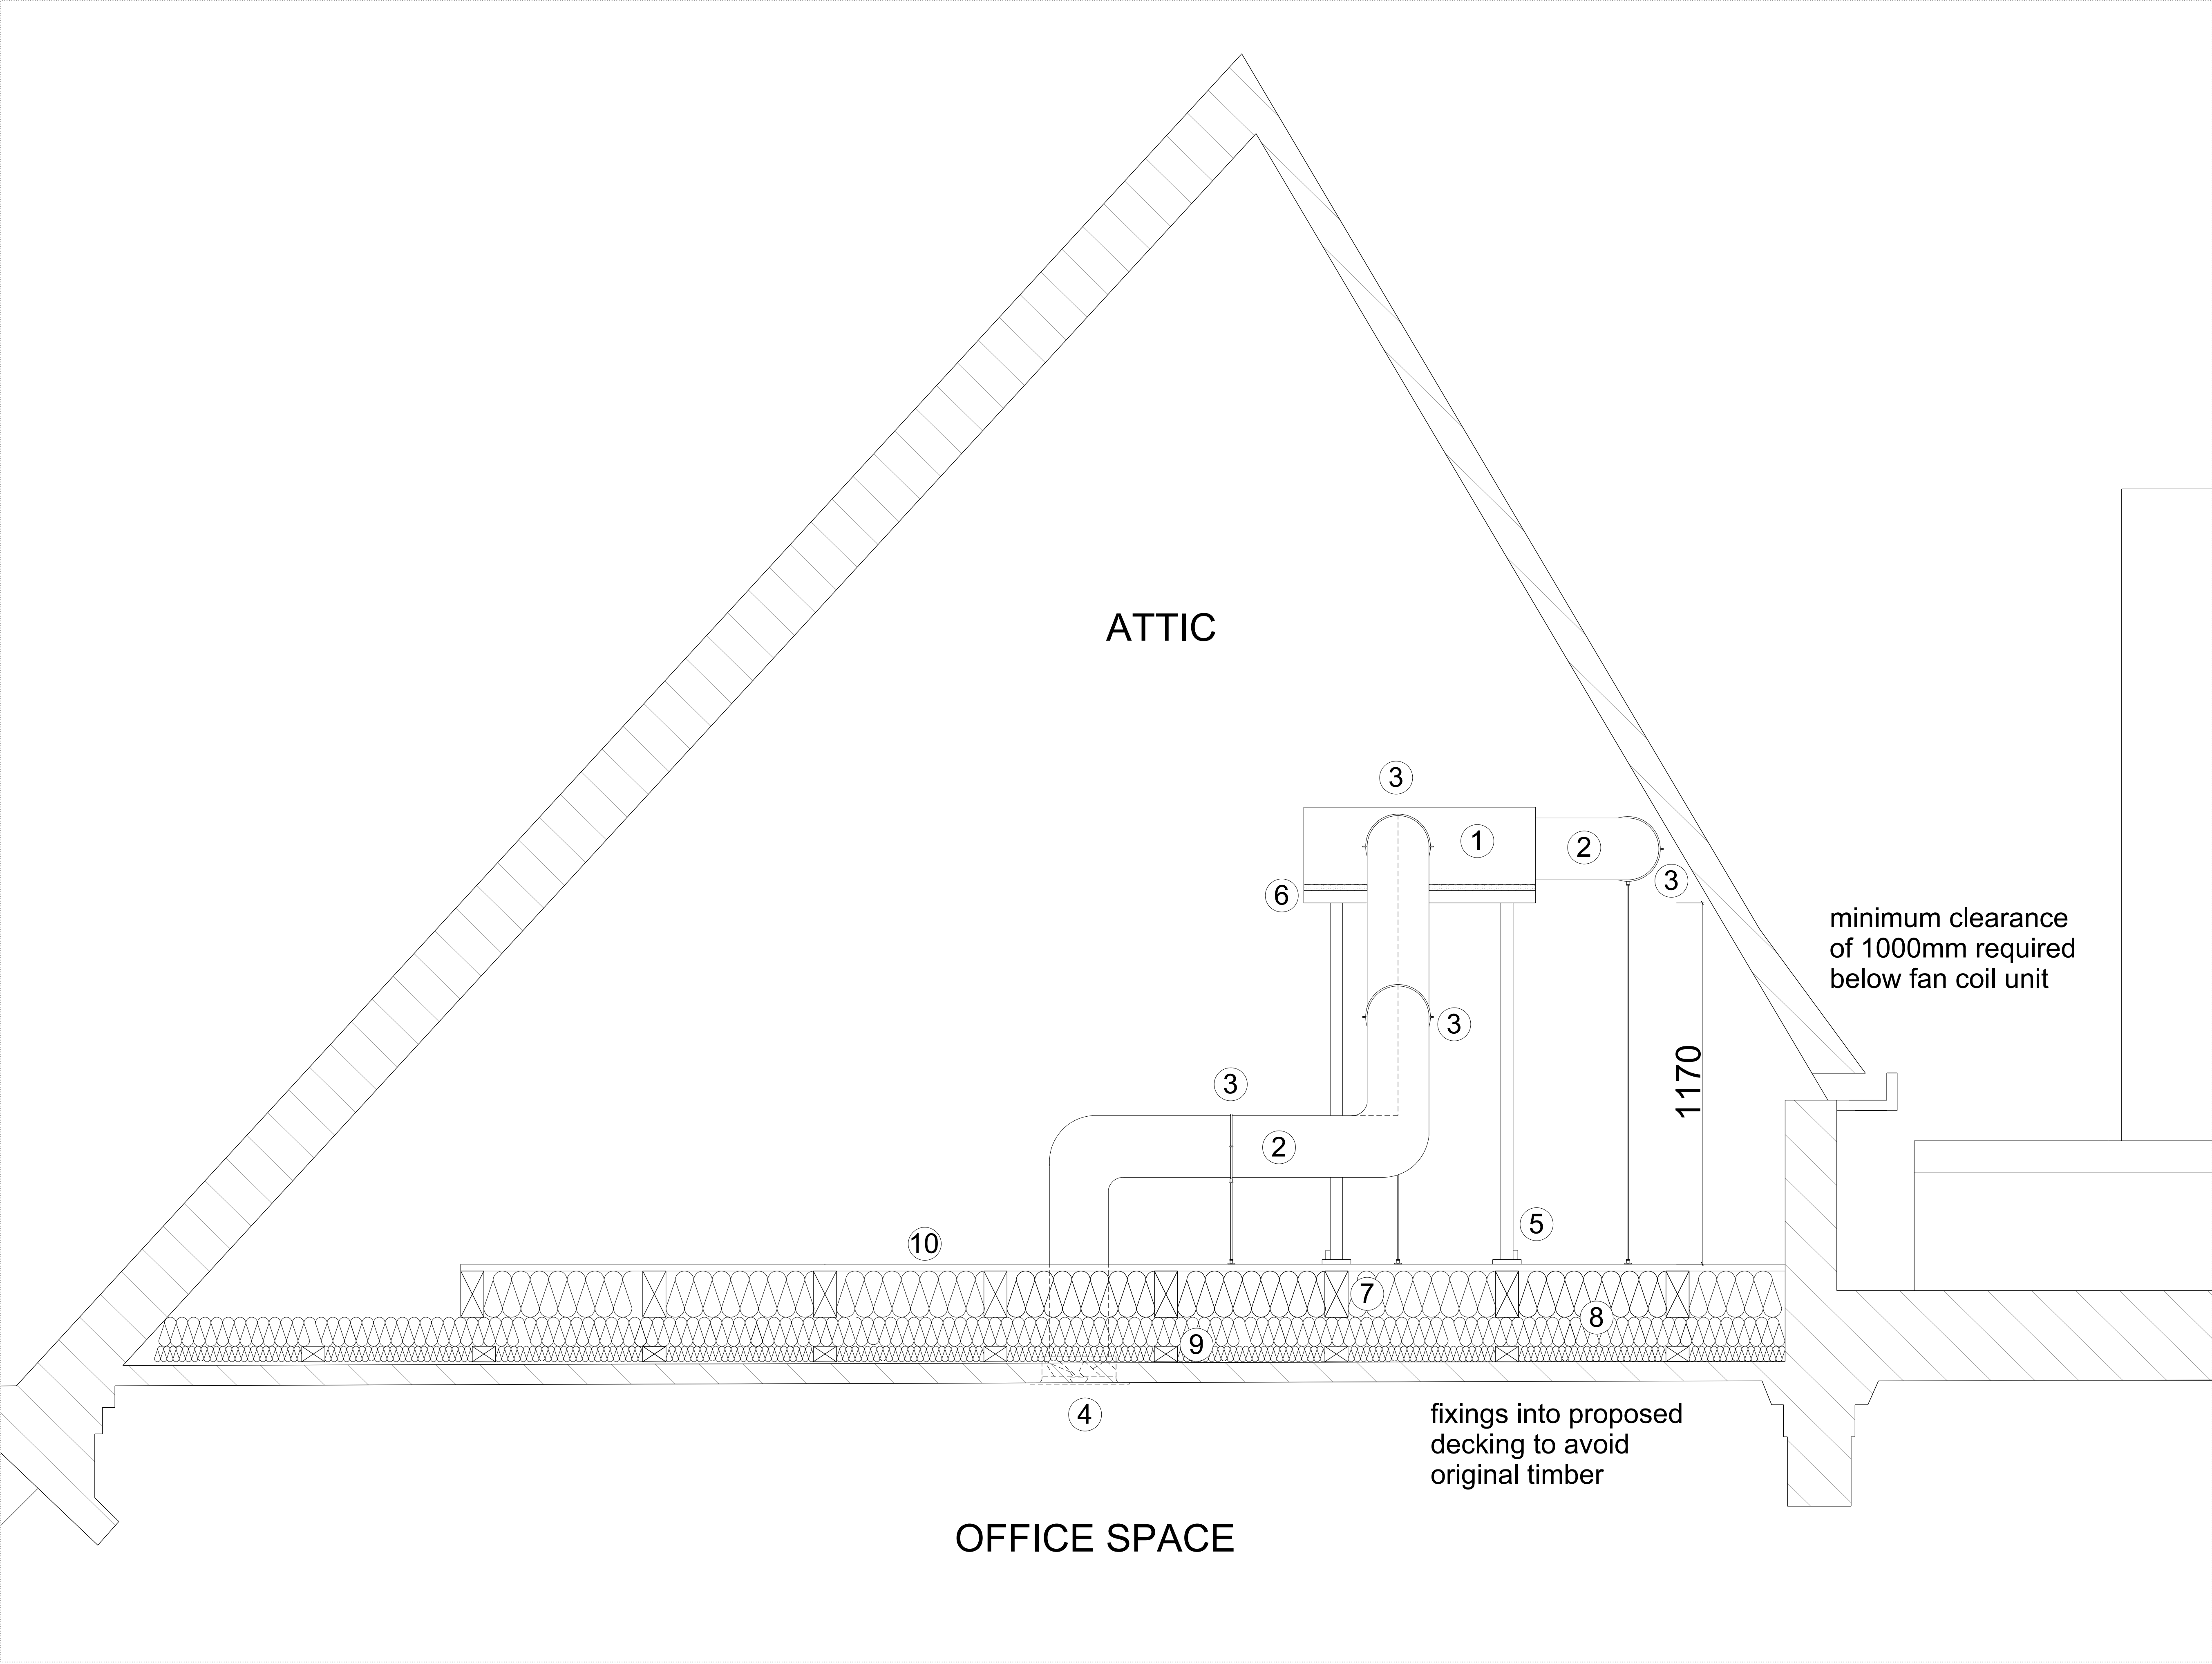

NOTES / REVISION				
KEY				
①	PROPOSED FAN COIL UNIT			
②	PROPOSED DUCTING			
③	PROPOSED DUCT BRACKET & THREADED ROD			
④	PROPOSED SDFCH/250 WATERLOO HIGH CAPACITY SWIRL DIFFUSER			
⑤	STEEL UNISTRUT FRAME			
⑥	ANTI VIBRATION MAT			
⑦	PROPOSED TIMBER JOISTS			
⑧	INSULATION			
⑨	ORIGINAL TIMBER JOISTS			
⑩	PROPOSED TIMBER DECKING			
SUBJECT TO SUBCONTRACTOR DESIGN				
0	100	250	500	
PROJECT ROYAL LONDON HOUSE, DEANS GATE, MACHESTER				
CLIENT AM ALPHA				
TITLE PROPOSED MEP FIXING DETAILS				
SCALE 1:10@A1 1:20@A3			DATE OCTOBER 2024	
JOB No 1573		DWG No AL(05)5412		REV
ISSUE FOR PLANNING				