


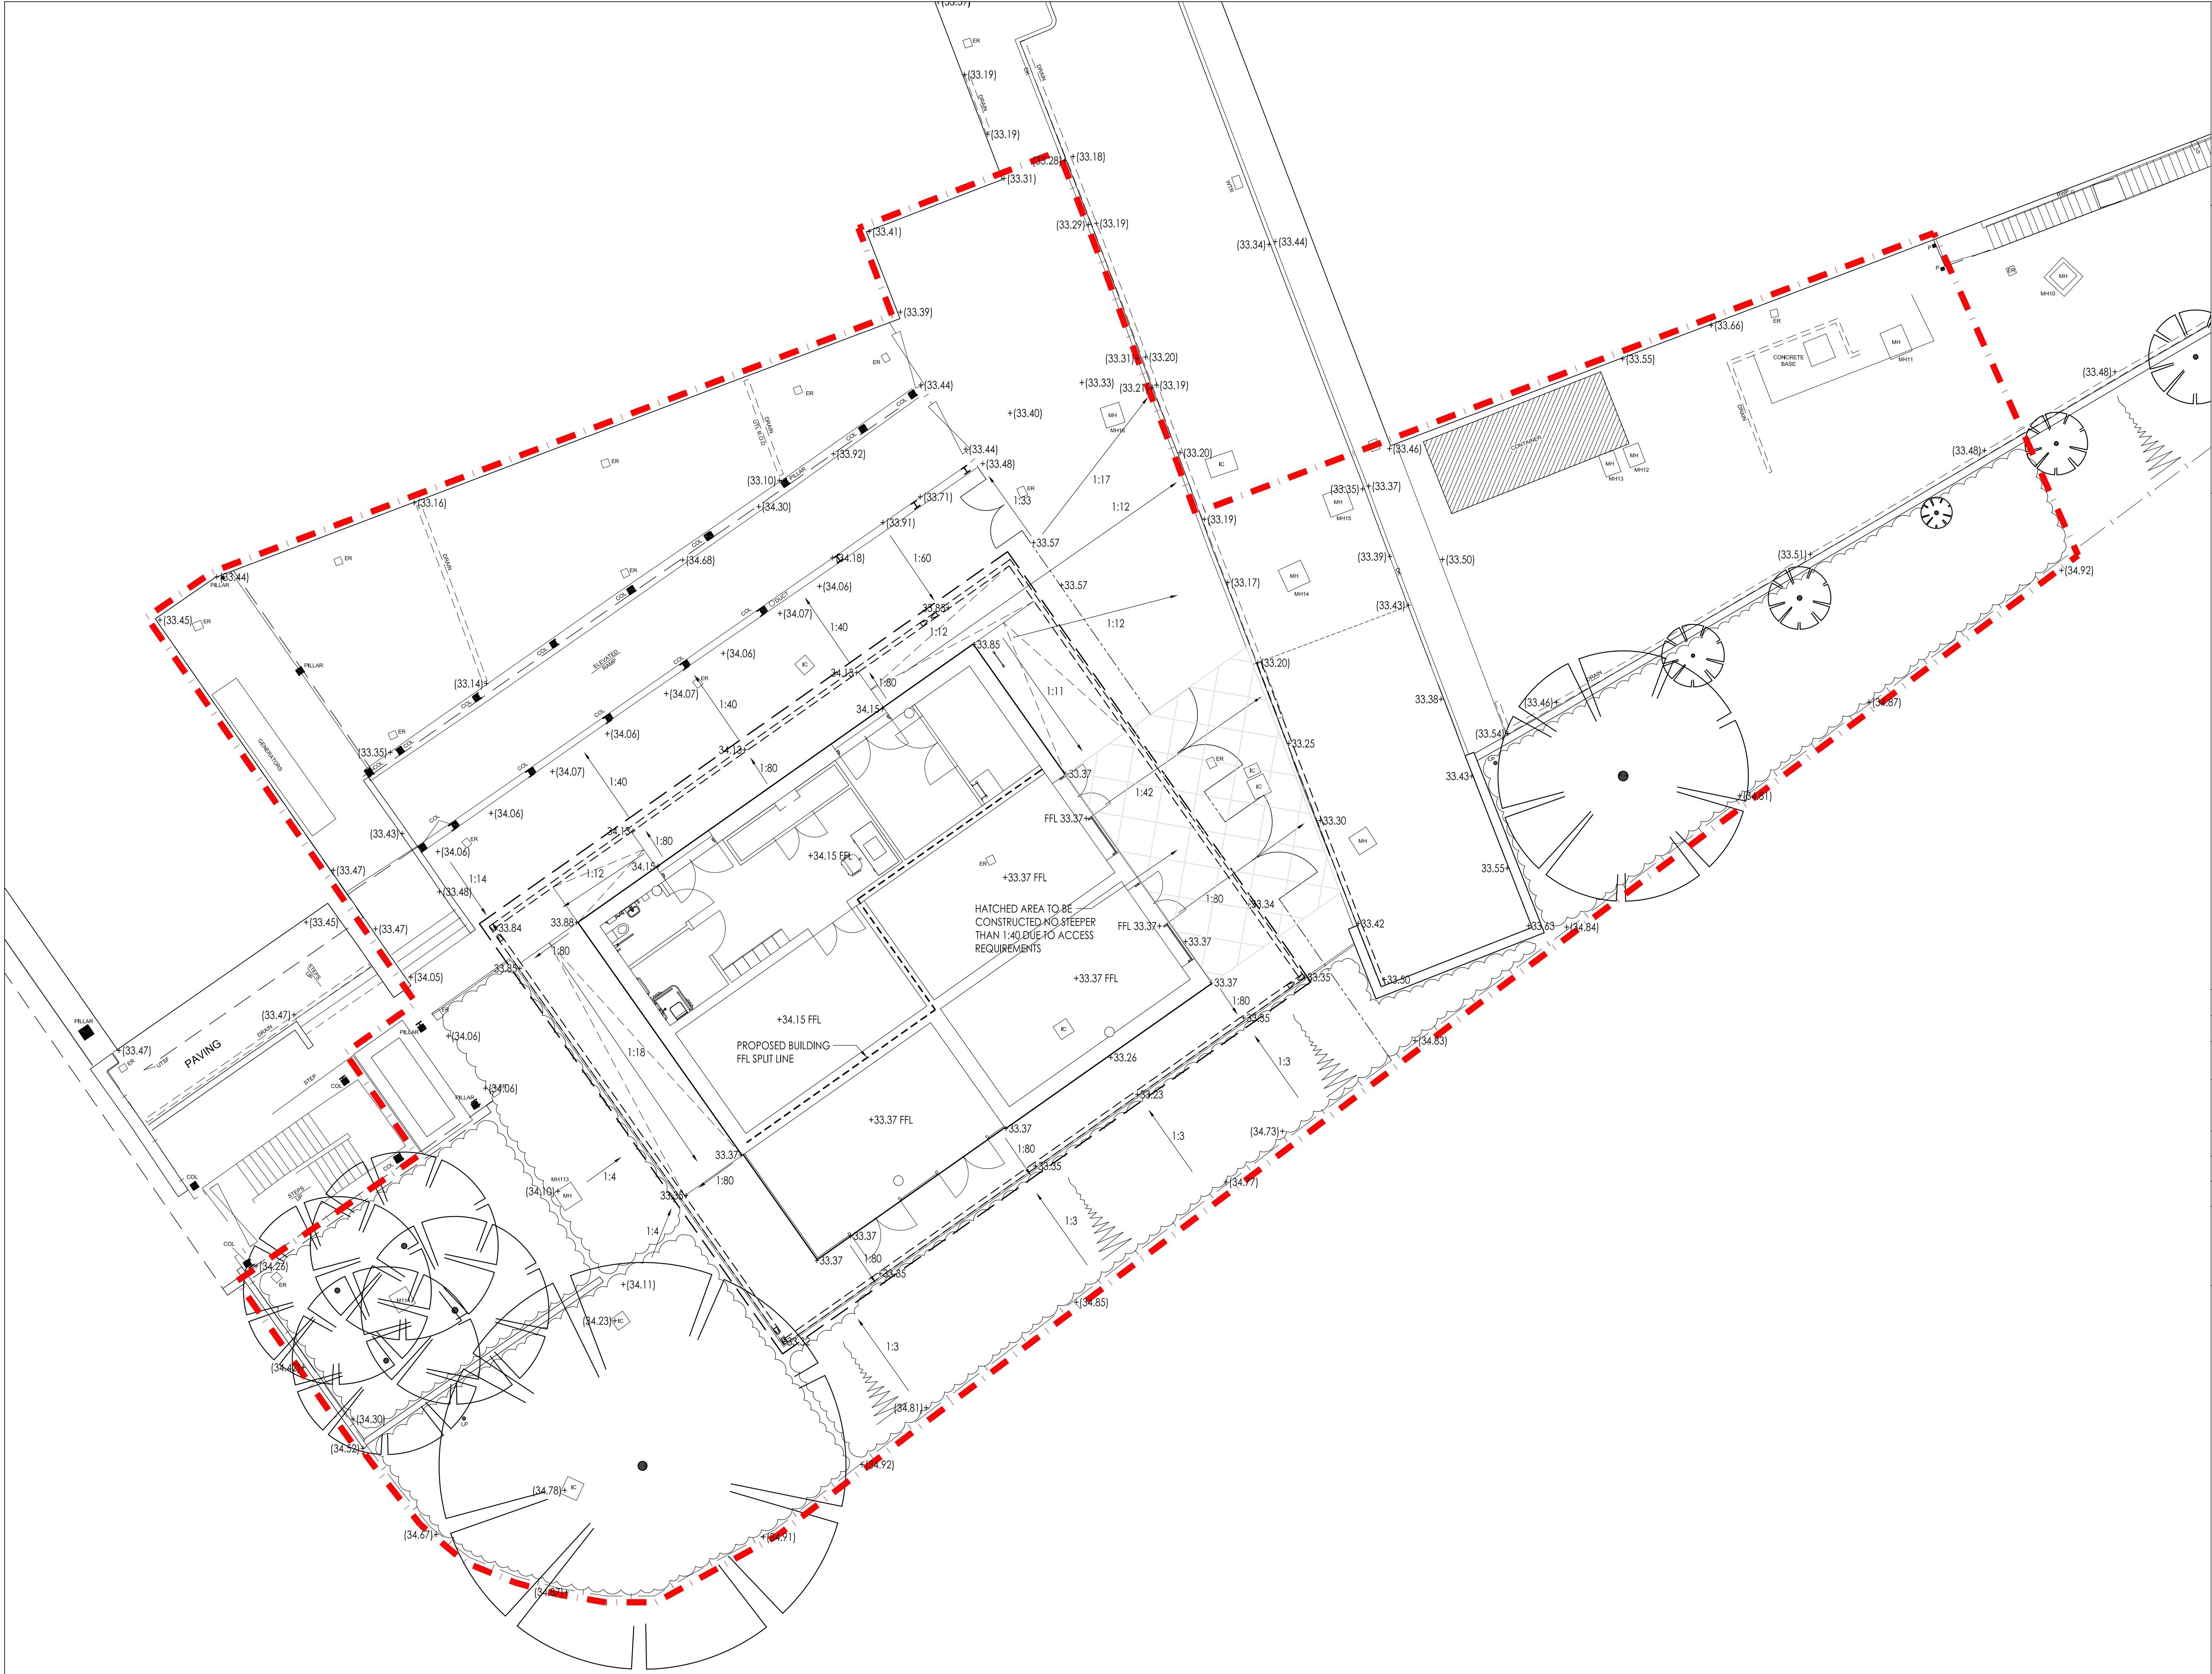

NOTES:

Use figured dimensions only. The contractor is requested to check all dimensions before the work is put in hand. Copyright of this drawing belongs solely to Iteriad Ltd ©. This drawing must only be used for the purpose for which it is supplied and its contents must not be reproduced for any purpose without written permission. Areas indicated, or areas calculated from this drawing should be used for valuation purposes or as the basis for development contracts. Iteriad Ltd is a limited liability company registered in England and Wales. Number 7966573

KEY PLAN

P05	PLANNING ISSUE	IF	MS	04.10.24
P04	LEVELS UPDATED	IF	MS	02.10.24
P03	NMR GAS STORAGE REMOVED	MS	MS	16.09.24
P02	UPDATED FOLLOWING BUILDING GF FFL LEVEL SPLIT	MS	MS	13.09.24
P01	FIRST ISSUE	IF	MS	02.07.24
REV	DETAILS	DRAWN BY	CHECKED BY	CHECKED DATE

DRAWING RECORD

STATUS

FOR REVIEW, COMMENT AND APPROVAL

CLIENT

MASTERPLANNERS/LANDSCAPE ARCHITECTS

(iteriad)

Studio
2 Craigwood Cottages,
Eckington,
Windermere,
Cumbria
LA23 1LG
T: (+44) 15394 43018
E: studio@iteriad.com
W: www.iteriad.com

PROJECT TITLE

UoM North Campus Energy Centre

DRAWING TITLE

Proposed Landscape Levels Plan

SCALE

1:100@A1

DRAWN BY

IF

DATE

JUN '24

JOB/DRAWING NUMBER

MEC-ITE-XX-XX-D-L-900301

REVISION

P05