


All dimensions are in millimetres unless stated otherwise. No dimensions to be scaled from drawings. All dimensions to be checked on site prior to manufacture.

Any discrepancies between drawings and site conditions are to be reported to the contract manager.

This drawing is to be read in conjunction with all relevant Structural Engineers and Mechanical & Electrical Engineers drawings and specification.

© COPYRIGHT
The copyright in this drawing is vested in OBI Property Ltd and no license or assignment of any kind has been, or is, granted to any third party whether by permission of copies or originals of the drawings or otherwise unless otherwise agreed in writing.

5 0 5 10 15 20 25
SCALE 1:500
m

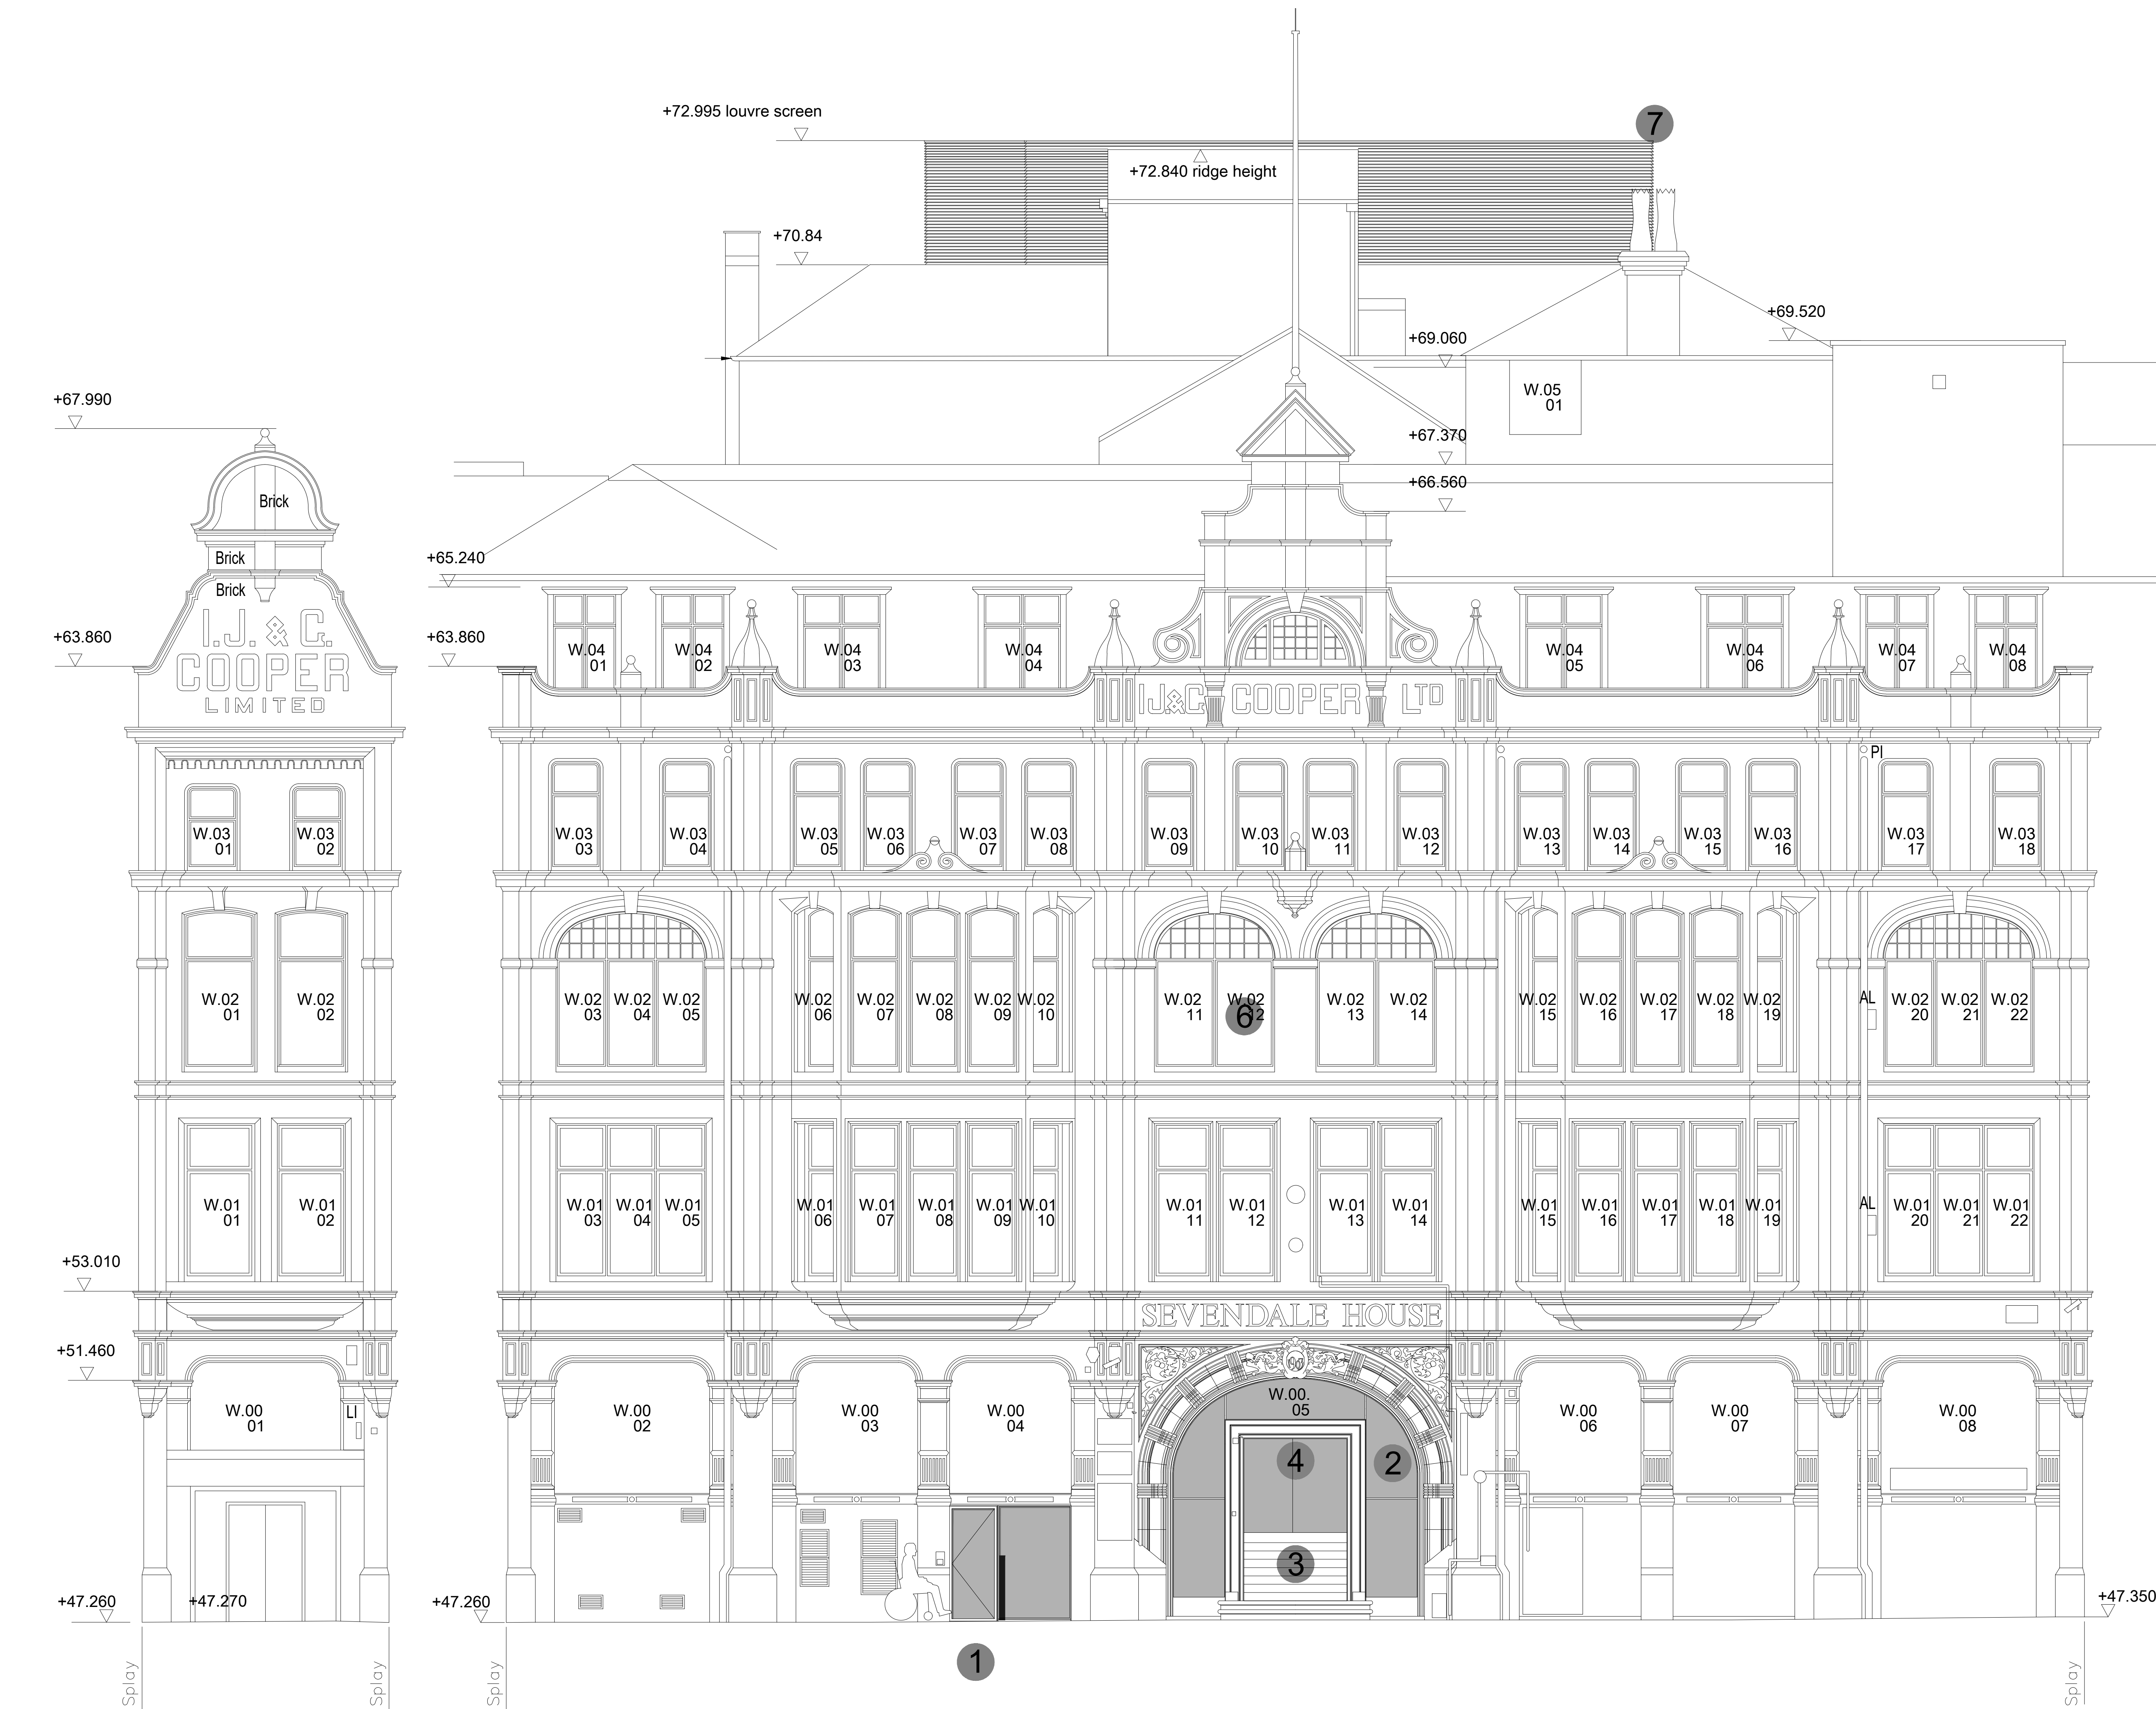

Dale Street Elevation
Scale 1:50

REV	DESCRIPTION	DATE	BY	CHK
1	First Issue	06/05/24	EK	

CLIENT NAME

Philip J Davis Holdings Plc

PROJECT NAME

Sevendale House

DWG TITLE:

Existing External Elevation - Dale Street

DWG NO: 13_601

REVISION:

SCALE 1 : 50 @A0

DRAWN: EK

DWG STATUS:

STAGE 5