
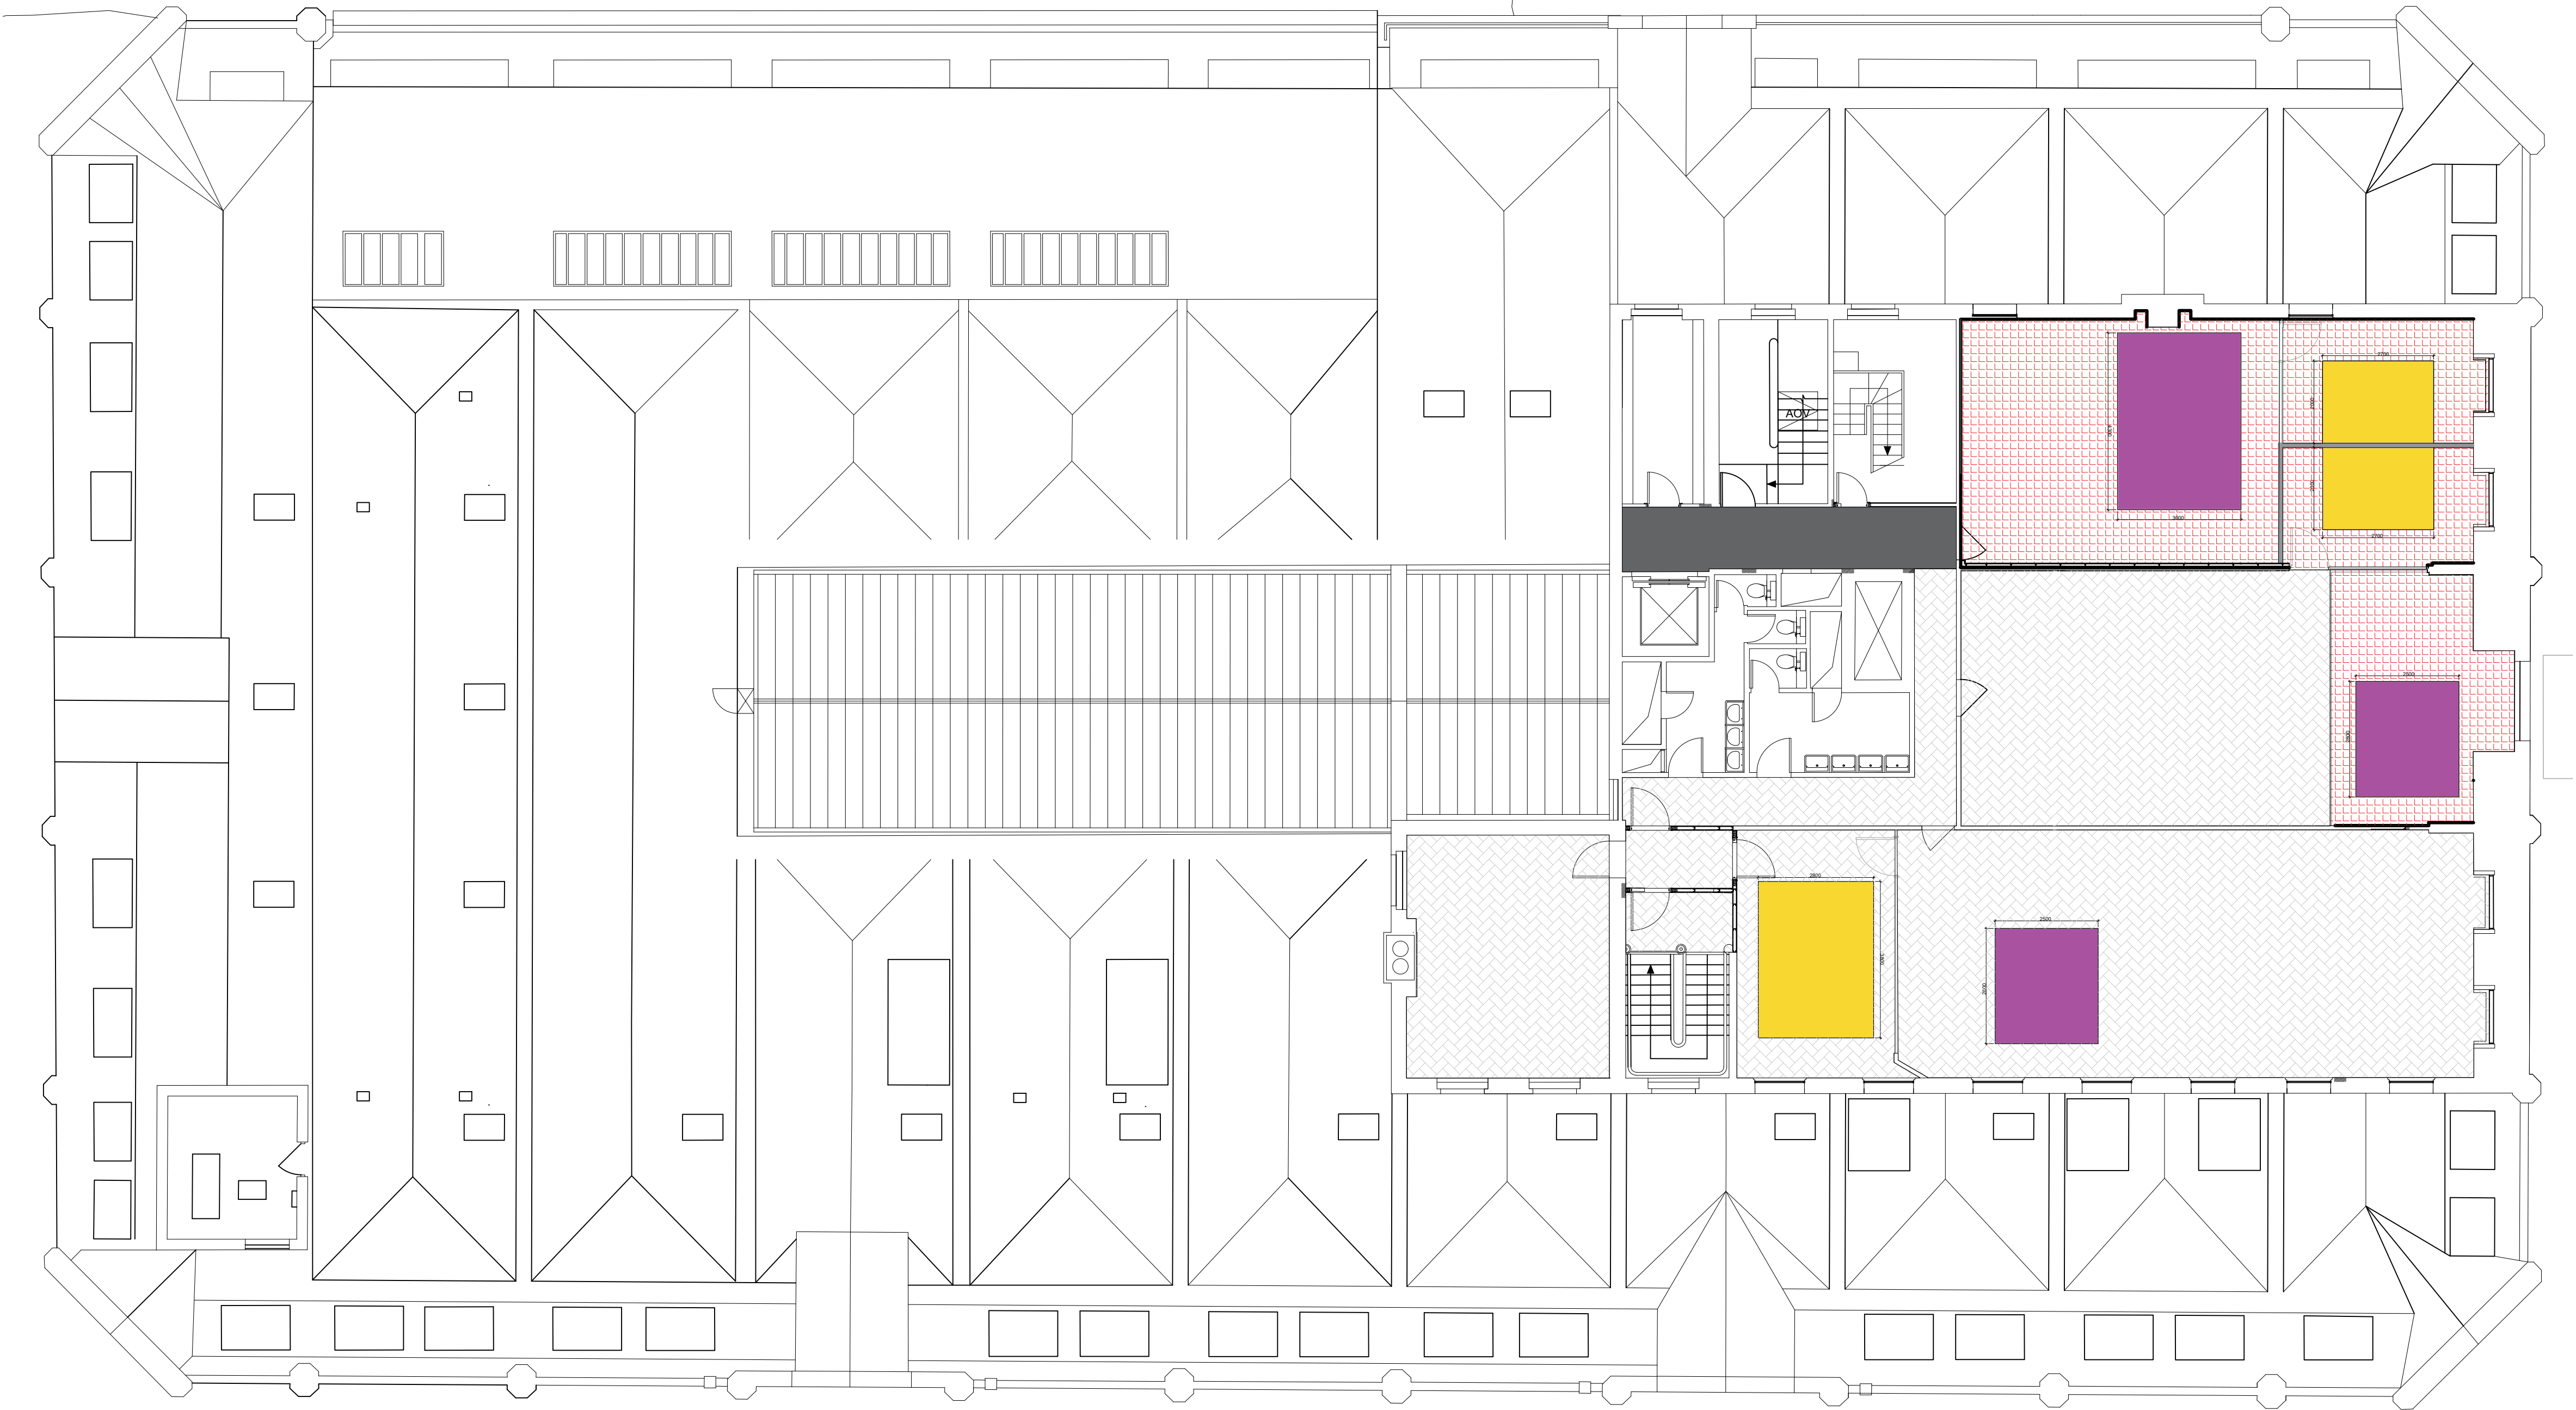


All dimensions are in millimetres unless stated otherwise. No dimensions to be scaled from drawings. All dimensions to be checked on site prior to manufacture.

Any discrepancies between drawings and site conditions are to be reported to the contract manager.

This drawing is to be read in conjunction with all relevant Structural Engineers and Mechanical & Electrical Engineers drawings and specification.

© COPYRIGHT
The copyright in this drawing is vested in OBI Property Ltd and no licence or assignment of any kind has been, or is, granted to any third party whether by provision of copies or originals of the drawings or otherwise unless otherwise agreed in writing.

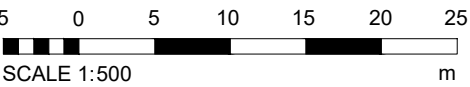

Floor Finishes - Fifth Floor
Scale 1:100

EXISTING FLOOR FINISHES TO REMAIN			PROPOSED NEW FLOOR FINISHES		
	EXISTING FLOOR FINISHES TO BE CLEANED & LEFT AS IS			FF08: Ege Carpet, Oil Paint. Colour: Camal Ref: RF5500533	Area 35 m2
	FF13. Existing concrete floor - to be cleaned and made good. Clear sealed - contractor to specify	Area: 137m2		FF08: Ege Carpet, Misty Sky Recoloured. Broadloom Rug Ref: RGC240318-597	Area 35 m2
	Parquet flooring - to be cleaned, sanded, made good and sealed - contractor to specify	Area: 137m2			
	Terracotta tiles - To be cleaned and made good	Area: 137m2			

Note: Ege Rugs on 5th Floor to be loose lay with adhesive / Velcro strips underneath to fix in place.

C	Added Reference code to EGE carpets	22/03/24	EK	
B	Finishes amended	15/03/24	EK	
A	Updated	06/08/23	RG	
-	First Issue	26/04/23	RG	
REV	DESCRIPTION	DATE	BY	CHK

CLIENT NAME

Philip J Davis Holdings Plc

PROJECT NAME

Sevendale House

DWG TITLE:

Fifth Floor - Floor Finishes

DWG NO:	17_501	REVISION:	C
SCALE	1 : 100 @A1	DRAWN:	RG

DWG STATUS: STAGE 5