


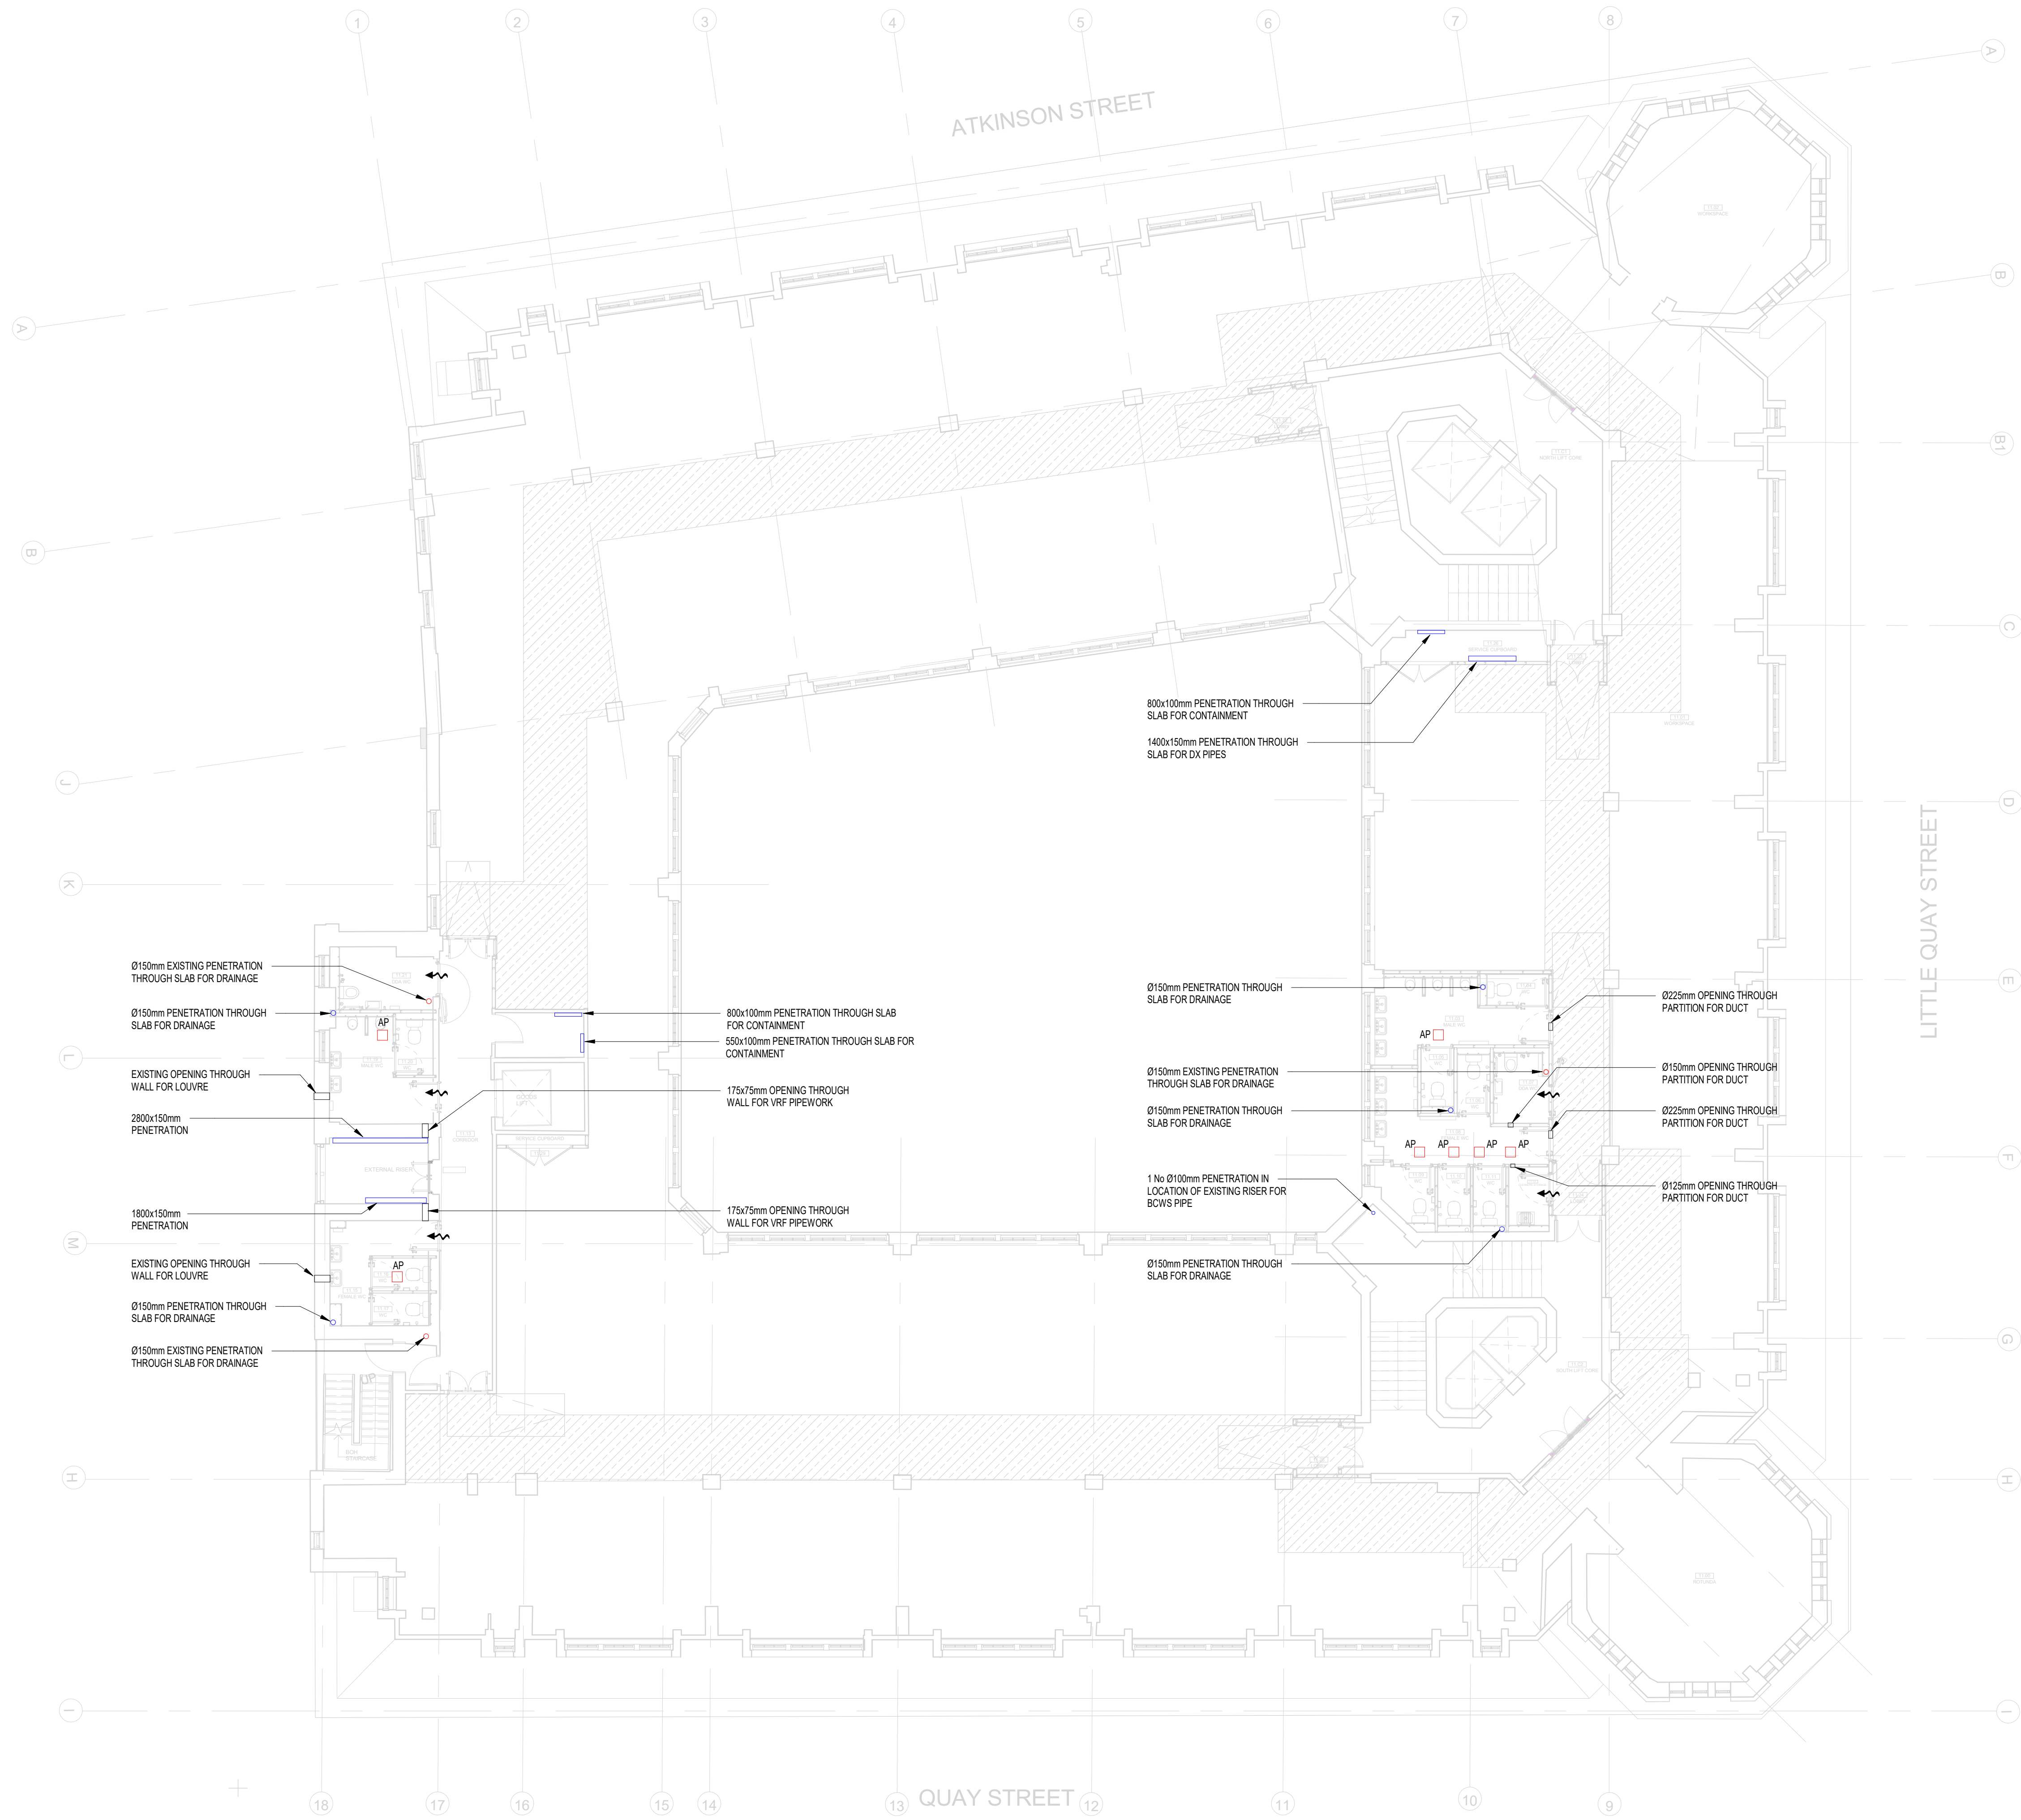

THIS DRAWING IS FOR INFORMATION ONLY DO NOT SCALE

CDM REGULATIONS			
NOTES	DATE ADDED	DATE INITIATED	DATE ASSESSMENT

GENERAL NOTES

1. THIS DRAWING IS SUBJECT TO COPYRIGHT AND IS NOT TO BE REPRODUCED IN PART OR WHOLE WITHOUT APPROVAL.

2. DO NOT SCALE THIS DRAWING - CHECK ALL DIMENSIONS ON SITE.

3. THIS DRAWING SHALL BE READ IN CONJUNCTION WITH THE PROJECT SPECIFICATIONS AND ALL OTHER CONTRACT DOCUMENTATION.

4. ALL DIMENSIONS ARE IN MILLIMETRES UNLESS OTHERWISE STATED.

- LEGEND:
- EXISTING PENETRATIONS
 - PROPOSED PENETRATIONS
 - ACCESS PANEL
 - WALL SLEEVE
 - DOOR UNDERCUT

P02	30.07.24	DUCTWORK OPENINGS INDICATED & RISER DETAIL AMENDED	DB	SH
P01	19.06.24	ISSUED FOR COMMENT & APPROVAL	DB	SH
REV	DATE	AMENDMENTS	BY	CHK

FOR INFORMATION

Commercial Services Design Ltd
Unit 5
Woodside Court
Clayton Wood Rise
LE11 1B 8HF
Tel: 0113 3223190
Web: www.csdesign.uk.com



CLIENT	G&H BUILDING SERVICES
PROJECT	SUNLIGHT HOUSE LITTLE QUAY STREET MANCHESTER M3 3HP
TITLE	BUILDERWORK REQUIREMENTS LAYOUT LEVEL 11
SCALE @ A1: 1:100	CD REF: CSD 1298
DRAWN: MW	ENGINEER: DB
STARTED: JUNE 24	ISSUED: JULY 24
DESIGNED: DB	APPROVED: BW
PROJECT NO:	1298-CSD-XX-11-DR-BW-2512
PROJECT ORIGINATOR: Valued Local Type-Designer/Drawings/Number	P02

ARCHITECTURE IS BASED ON ANOMALY DESIGN ARCHITECTS
DRAWING NO. SUNHANOPO-11-GR-05111 (001)
LEVEL 11 PLAN
RECEIVED 01.06.2024