


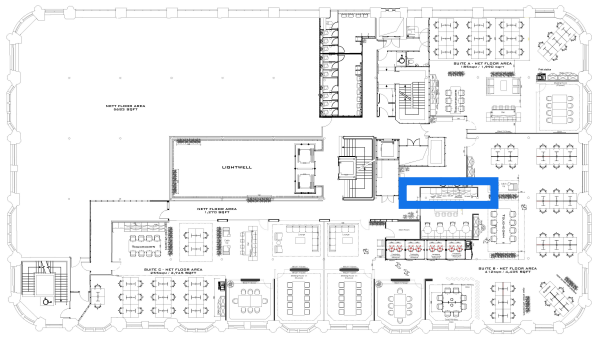


All dimensions are in millimetres unless stated otherwise. No dimensions to be scaled from drawings. All dimensions to be checked on site prior to manufacture.


Any discrepancies between drawings and site conditions are to be reported to the contract manager.

This drawing is to be read in conjunction with all relevant Structural Engineers and Mechanical & Electrical Engineers drawings and specification.


© COPYRIGHT  
The copyright in this drawing is vested in OBI Property Ltd and no licence or assignment of any kind has been, or is, granted to any third party whether by provision of copies or originals of the drawings or otherwise unless otherwise agreed in writing.

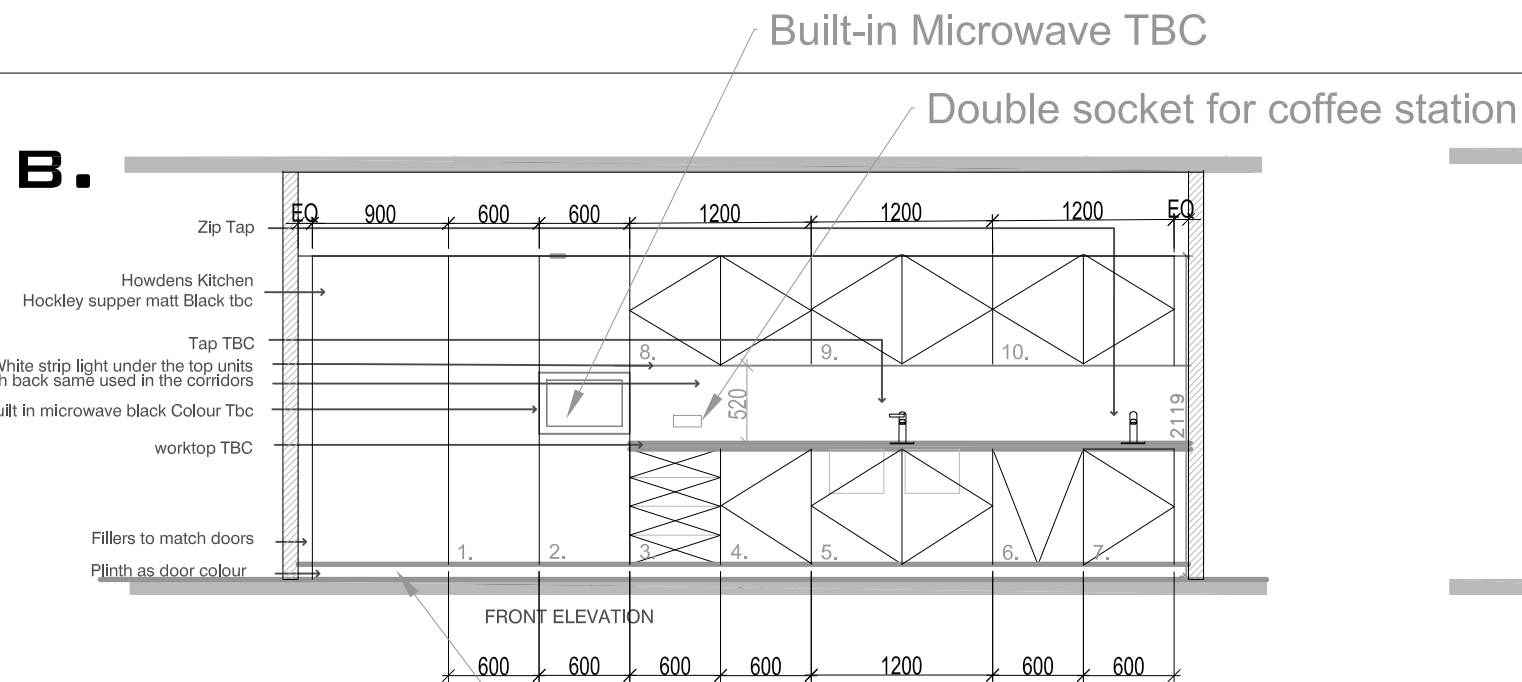

Plan View  
Scale 1/50

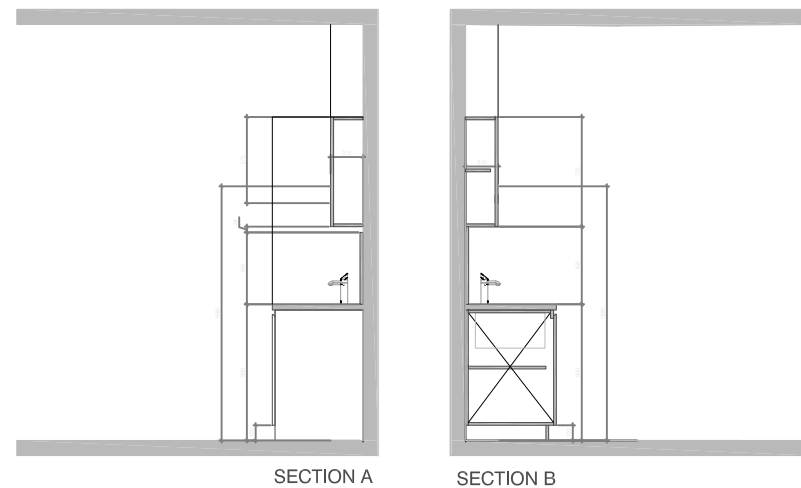

| Rev | Description     | Location                       |
|-----|-----------------|--------------------------------|
| J01 | Howdens Kitchen | Joinery / J01 Kitchen Suite B. |
| J02 | Howdens Kitchen | Joinery / J01 Kitchen Suite B. |
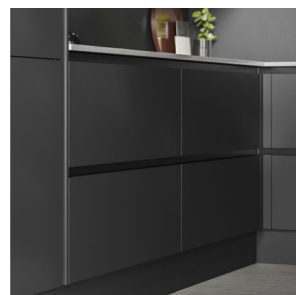


Howdens Kitchen  
Hockley Supper Matt Black

**Kitchen units**  
Howdens Hockley supper matt black

**Worktop**  
TBC

**Splashback**  
Smoked mirrored splashback

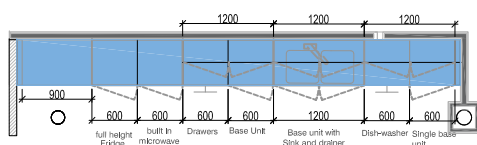


J01

J01. Kitchen - Suite 1  
Scale 1/100

blanc unit behind column

- Base Units
1. Tall fridge 600mm w
  2. Tall unit with built-in microwave 600mm w
  3. Drawers 600mm w
  4. Single base unit 600mm w
  5. Double base unit 1200mm w
  6. Integrated dishwasher 600mm w
  7. single base unit
- top units
8. Double top unit 1200mm w
  9. Double top unit 1200mm w
  10. Double top unit 1200mm w

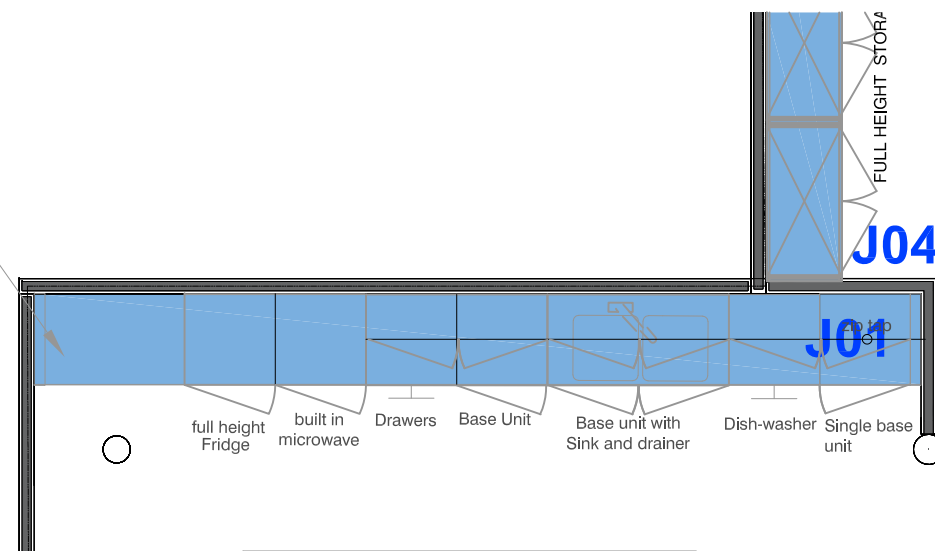

Plan View  
Scale 1/50

|   |             |          |    |
|---|-------------|----------|----|
| A | Tender      | 14/10/23 | RG |
| - | First Issue | 26/04/23 | RG |

| REV | DESCRIPTION | DATE | BY | CHK |
|-----|-------------|------|----|-----|
|-----|-------------|------|----|-----|

CLIENT NAME

Philip J Davies Holdings plc

PROJECT NAME

Join The Dots - Sevendale House

DWG TITLE:

Joinery / J01 Kitchen Suite B.

DWG NO: 34\_101

REVISION: -

SCALE 1 : 200 @A3

DRAWN: RG

DWG STATUS:

TENDER