


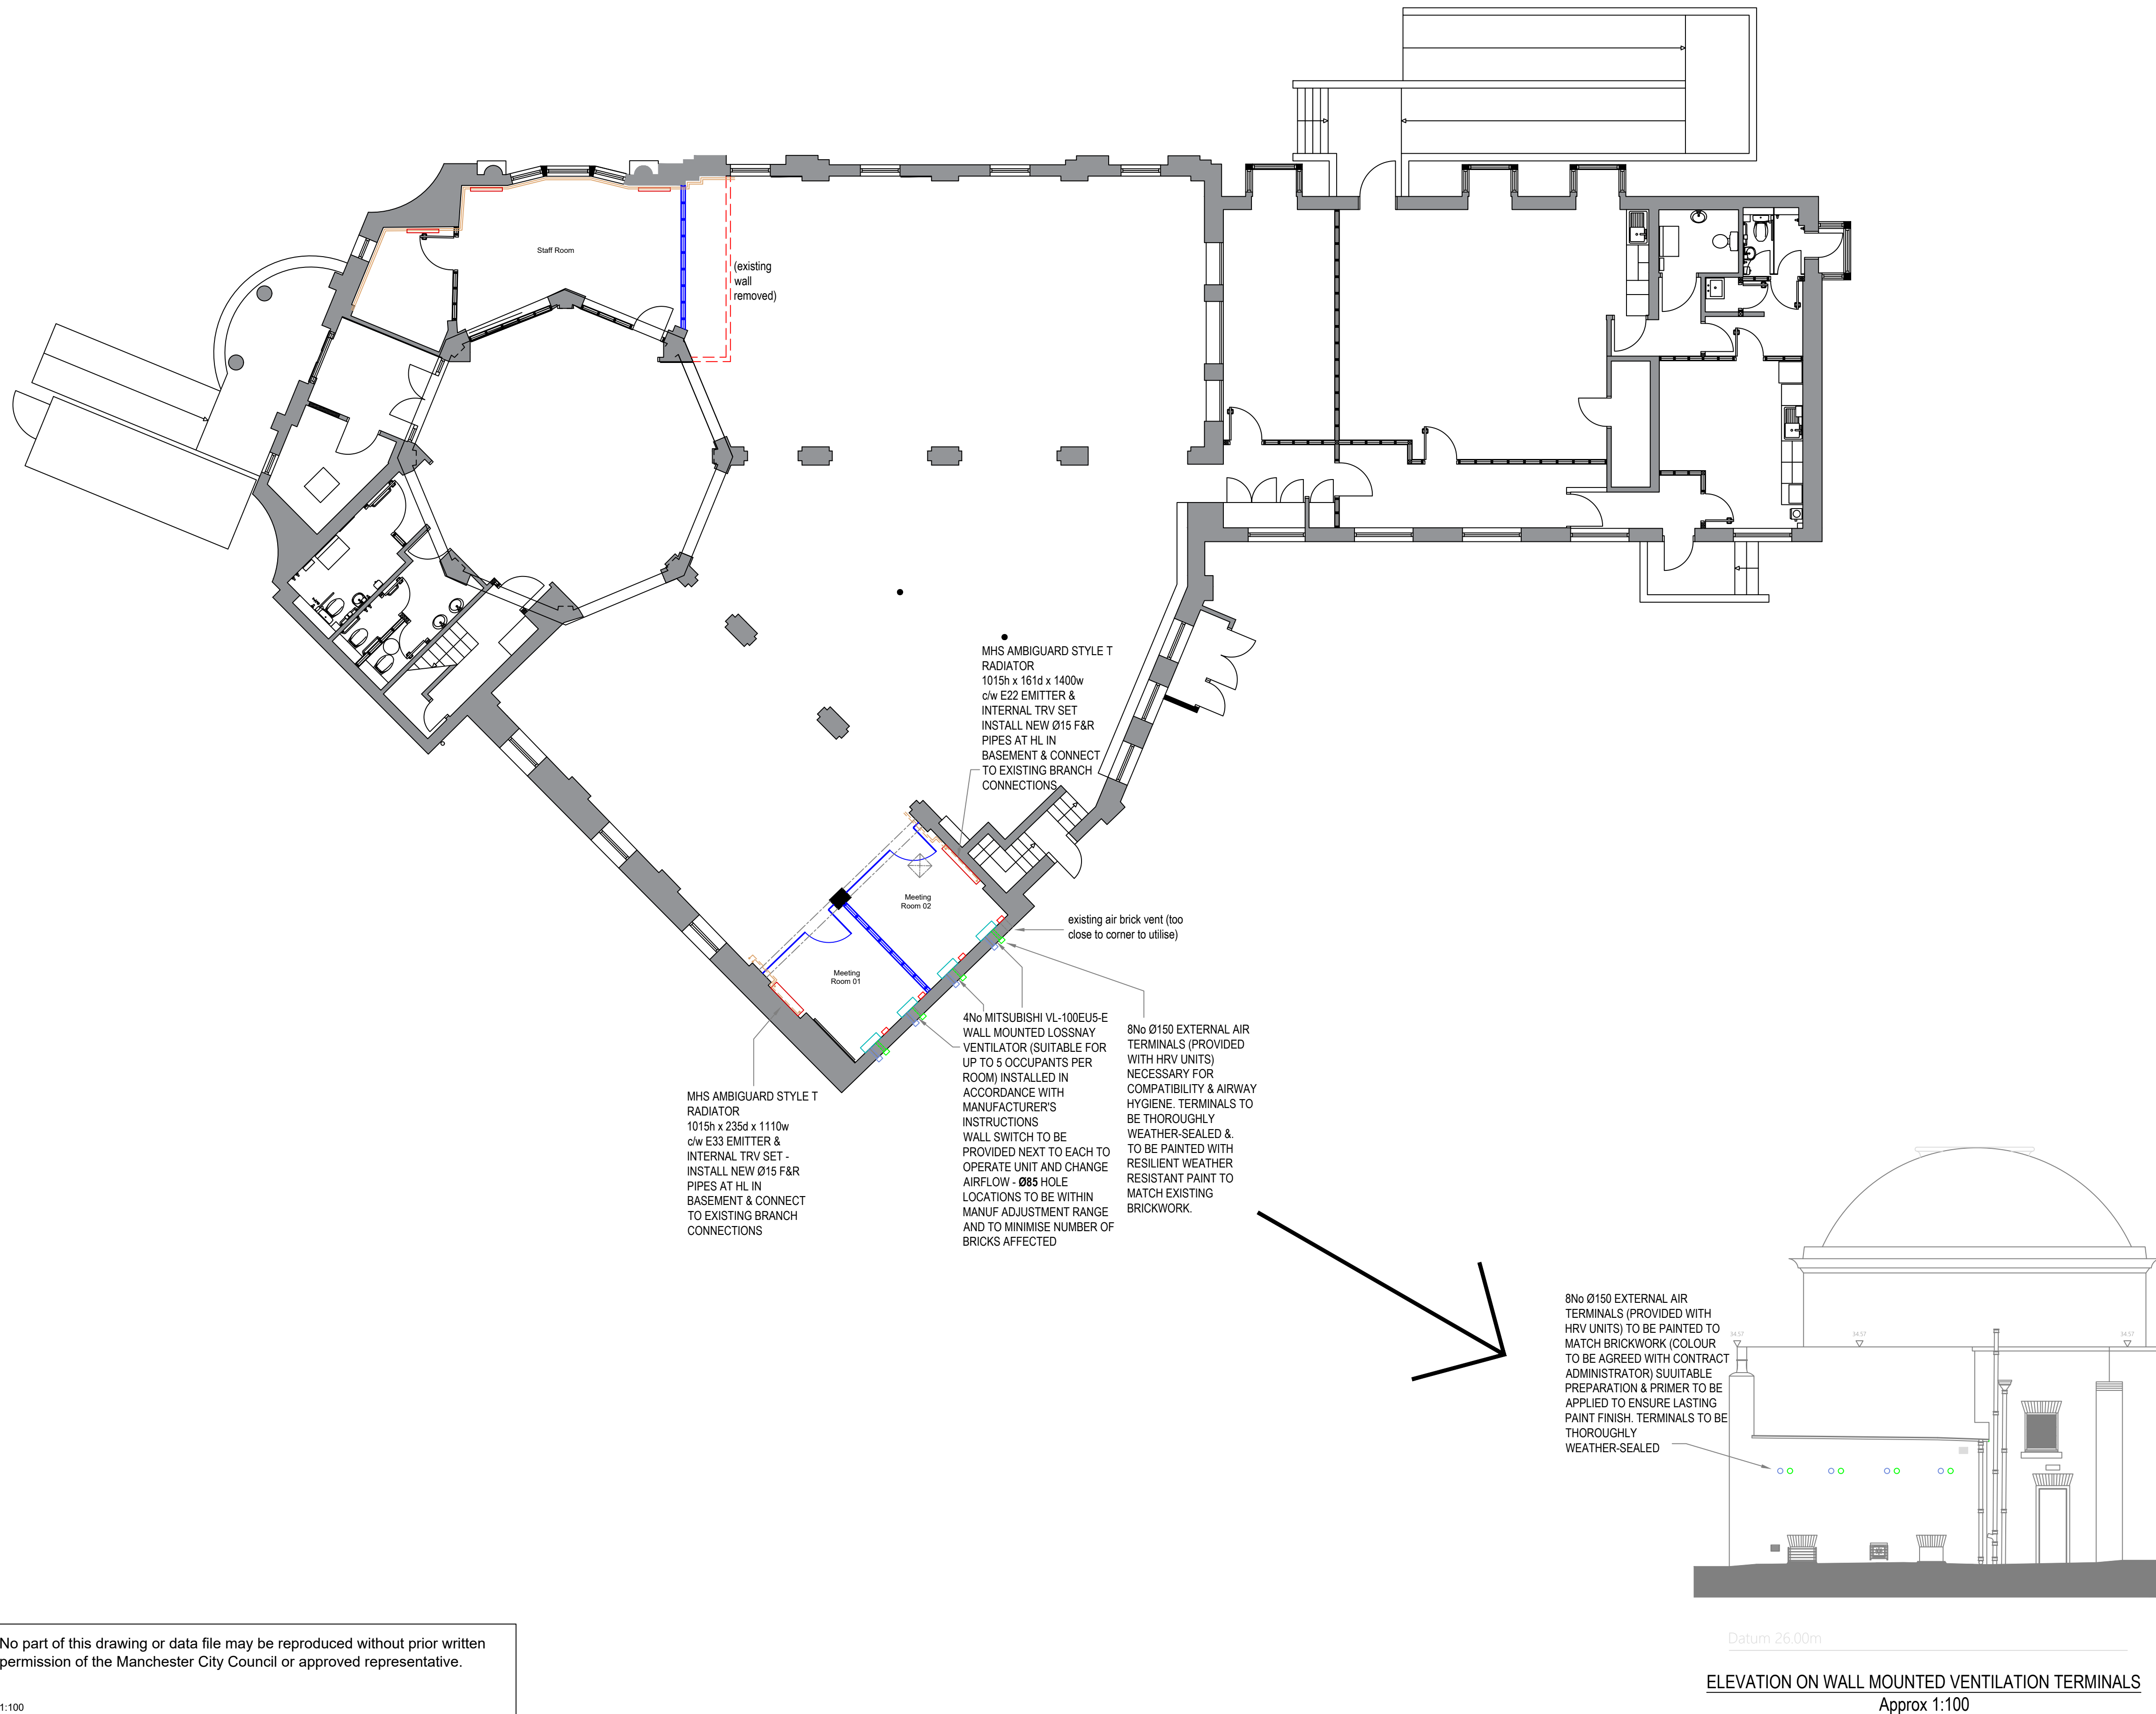

- NOTES
1. All dimensions are in millimetres unless otherwise stated
 2. This drawing is to be read with all other relevant documentation
 3. Do not scale from this drawing, all measurement data should be taken directly from the model



Capital Programmes Division

Manchester City Council
PO Box 532, Town Hall
Manchester
M60 2LA

DRAWING STATUS **Information**

PROPERTY TITLE
Chorlton District Library
Manchester Road, Chorlton
M21 9PN

UPRN 010023047970 DFE NO. -

PROJECT TITLE
Building Fabric & External Repairs

DRAWING TITLE
Proposed meeting rooms & move office wall - Mechanical Services

JOB NO. AMP44772.1 DATE Aug 24 REV -

SCALE 1:100@A1 AUTHOR SF CHECKED BY LS APPROVED BY

DRAWING NO.
MCC B01 B1 DR M 0021

No part of this drawing or data file may be reproduced without prior written permission of the Manchester City Council or approved representative.

