

All dimensions are in millimetres unless stated otherwise. No dimensions to be scaled from drawings. All dimensions to be checked on site prior to manufacture.

Any discrepancies between drawings and site conditions are to be reported to the contract manager.


This drawing is to be read in conjunction with all relevant Structural Engineers and Mechanical & Electrical Engineers drawings and specification.

© COPYRIGHT
The copyright in this drawing is vested in OBI Property Ltd and no licence or assignment of any kind has been, or is, granted to any third party whether by provision of copies or originals of the drawings or otherwise unless otherwise agreed in writing.



KEY:

Tenancy Demise

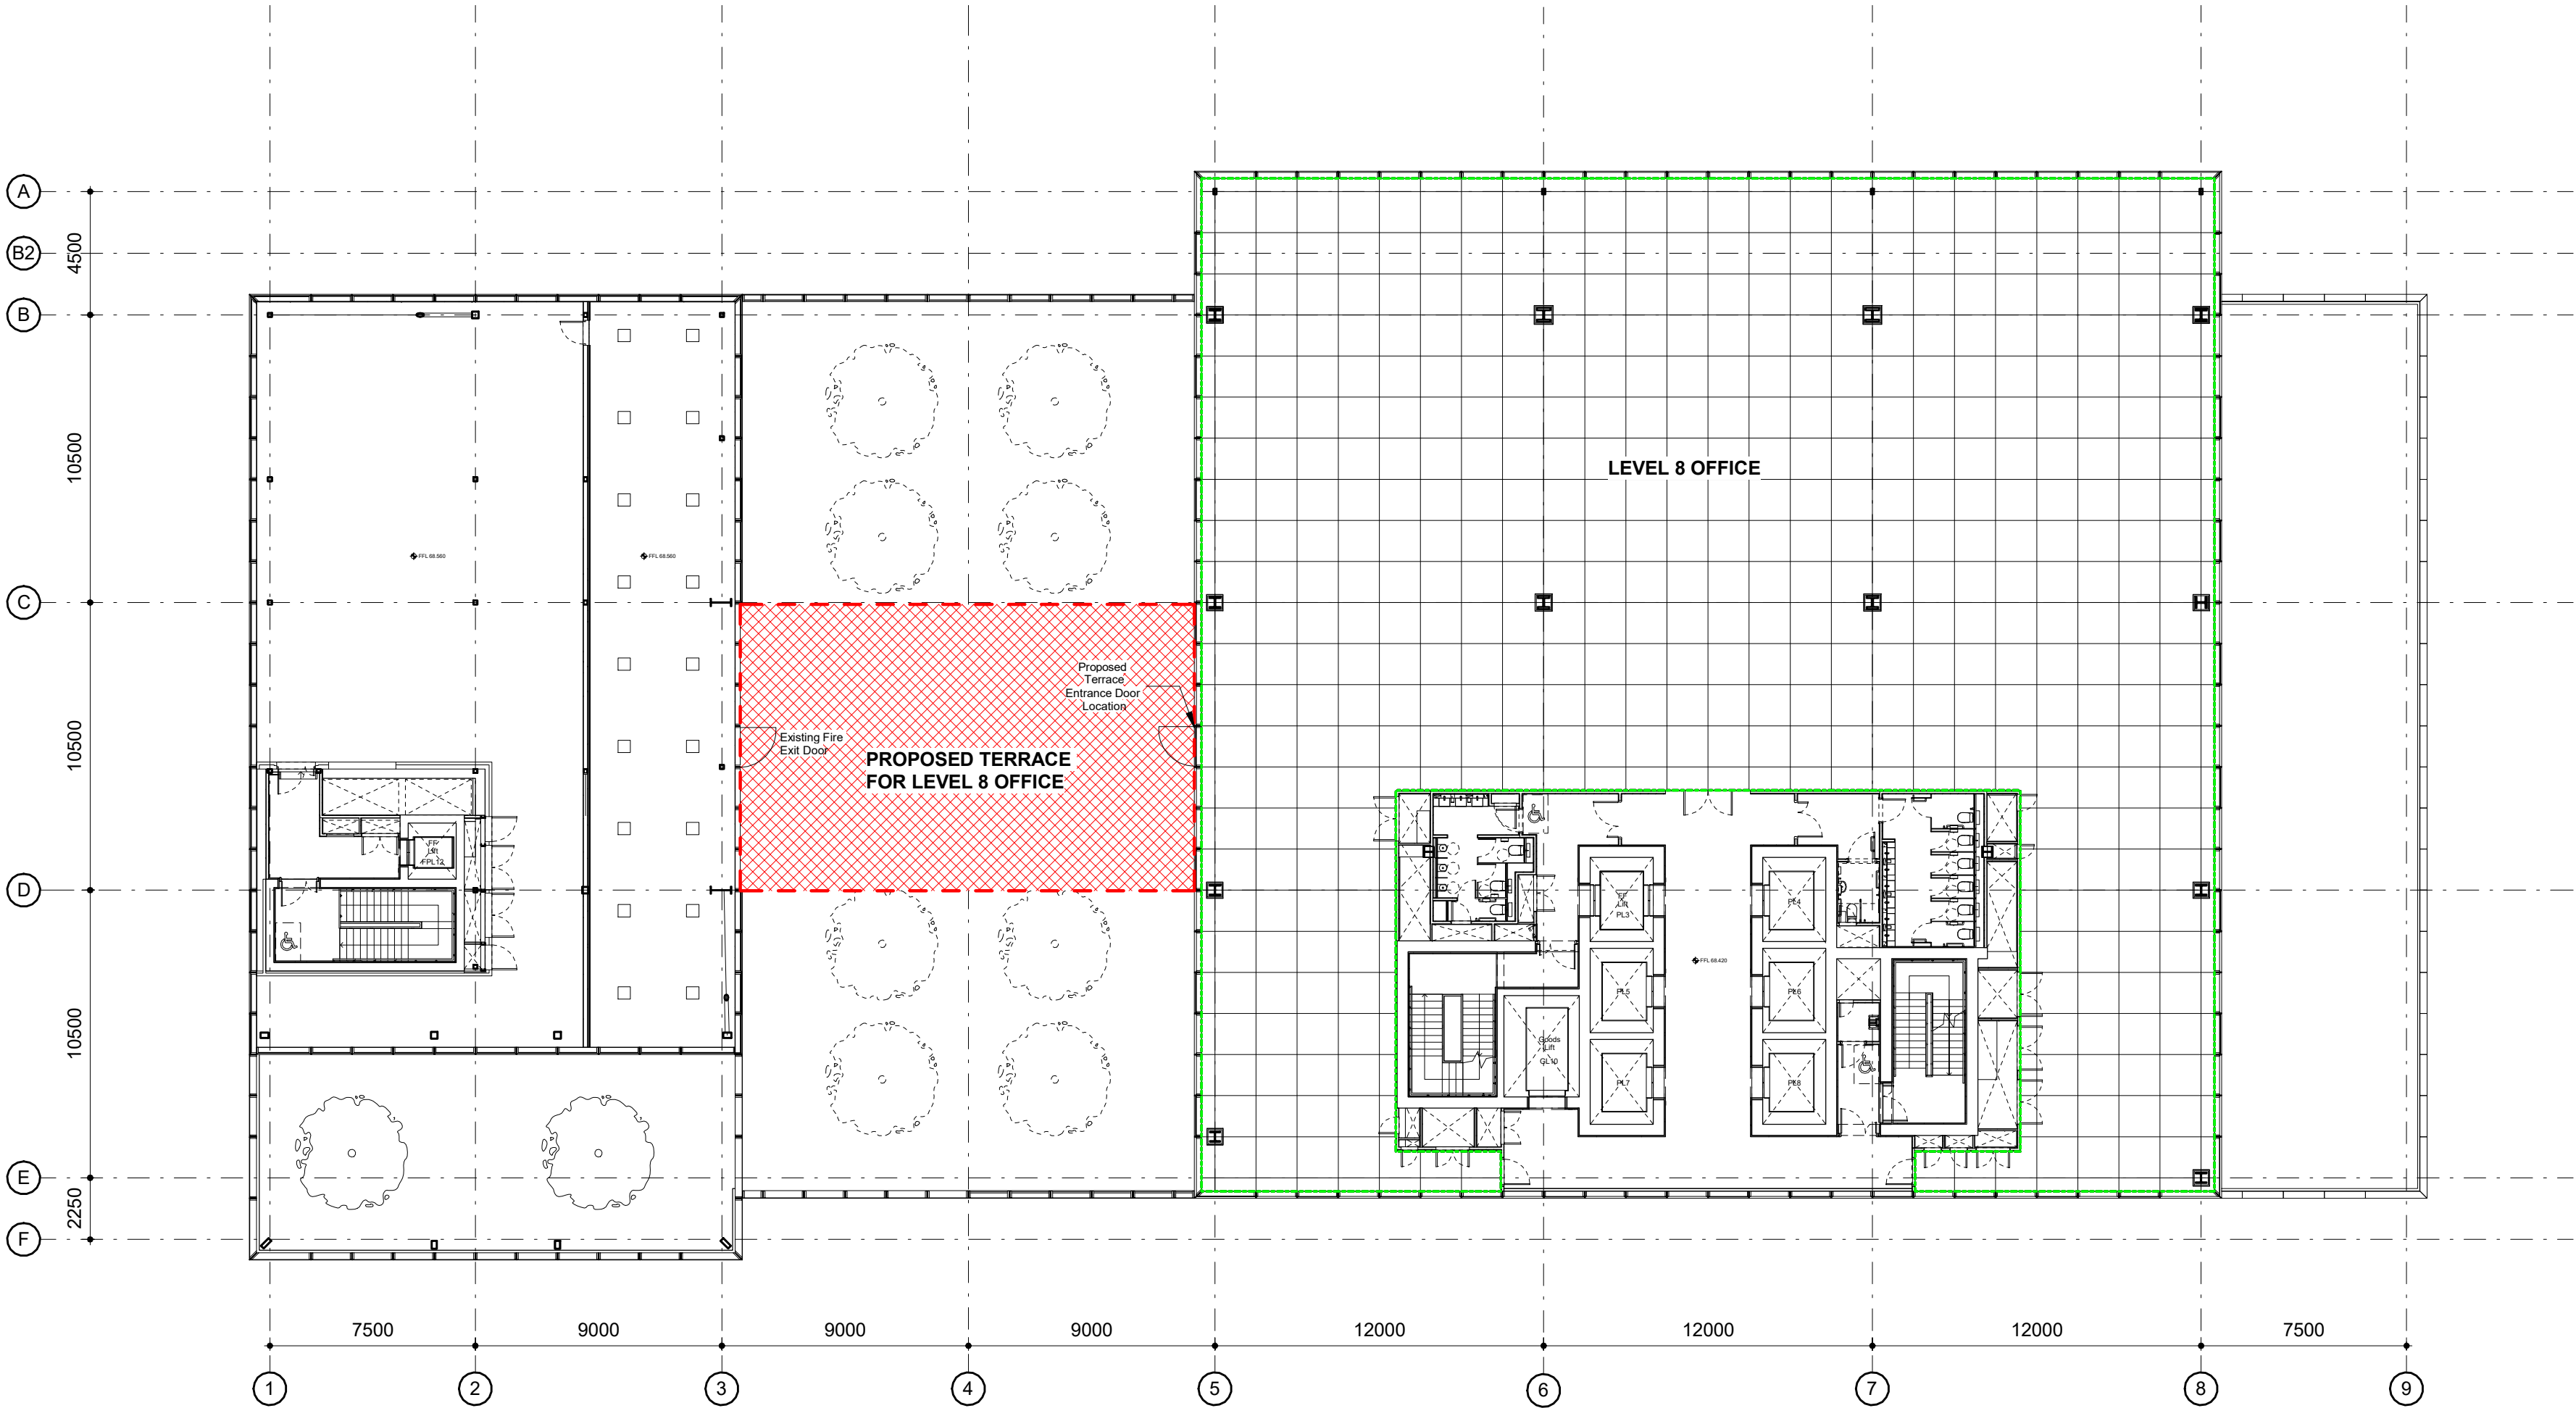

Eight Floor - Demise Area Plan
1 : 200

-	Tenancy Demise - Issued for information	10/09/2024	AR	DH
REV	DESCRIPTION	DATE	BY	CHK

CLIENT NAME

Schroders

PROJECT NAME

No.1 Spinningfields, Manchester

DWG TITLE:

Level 8 - Demise Area Plan

DWG NO:	9069-20-412	REVISION:	-
SCALE	1 : 200 @A1	DRAWN:	AR

DWG STATUS:

INFORMATION