


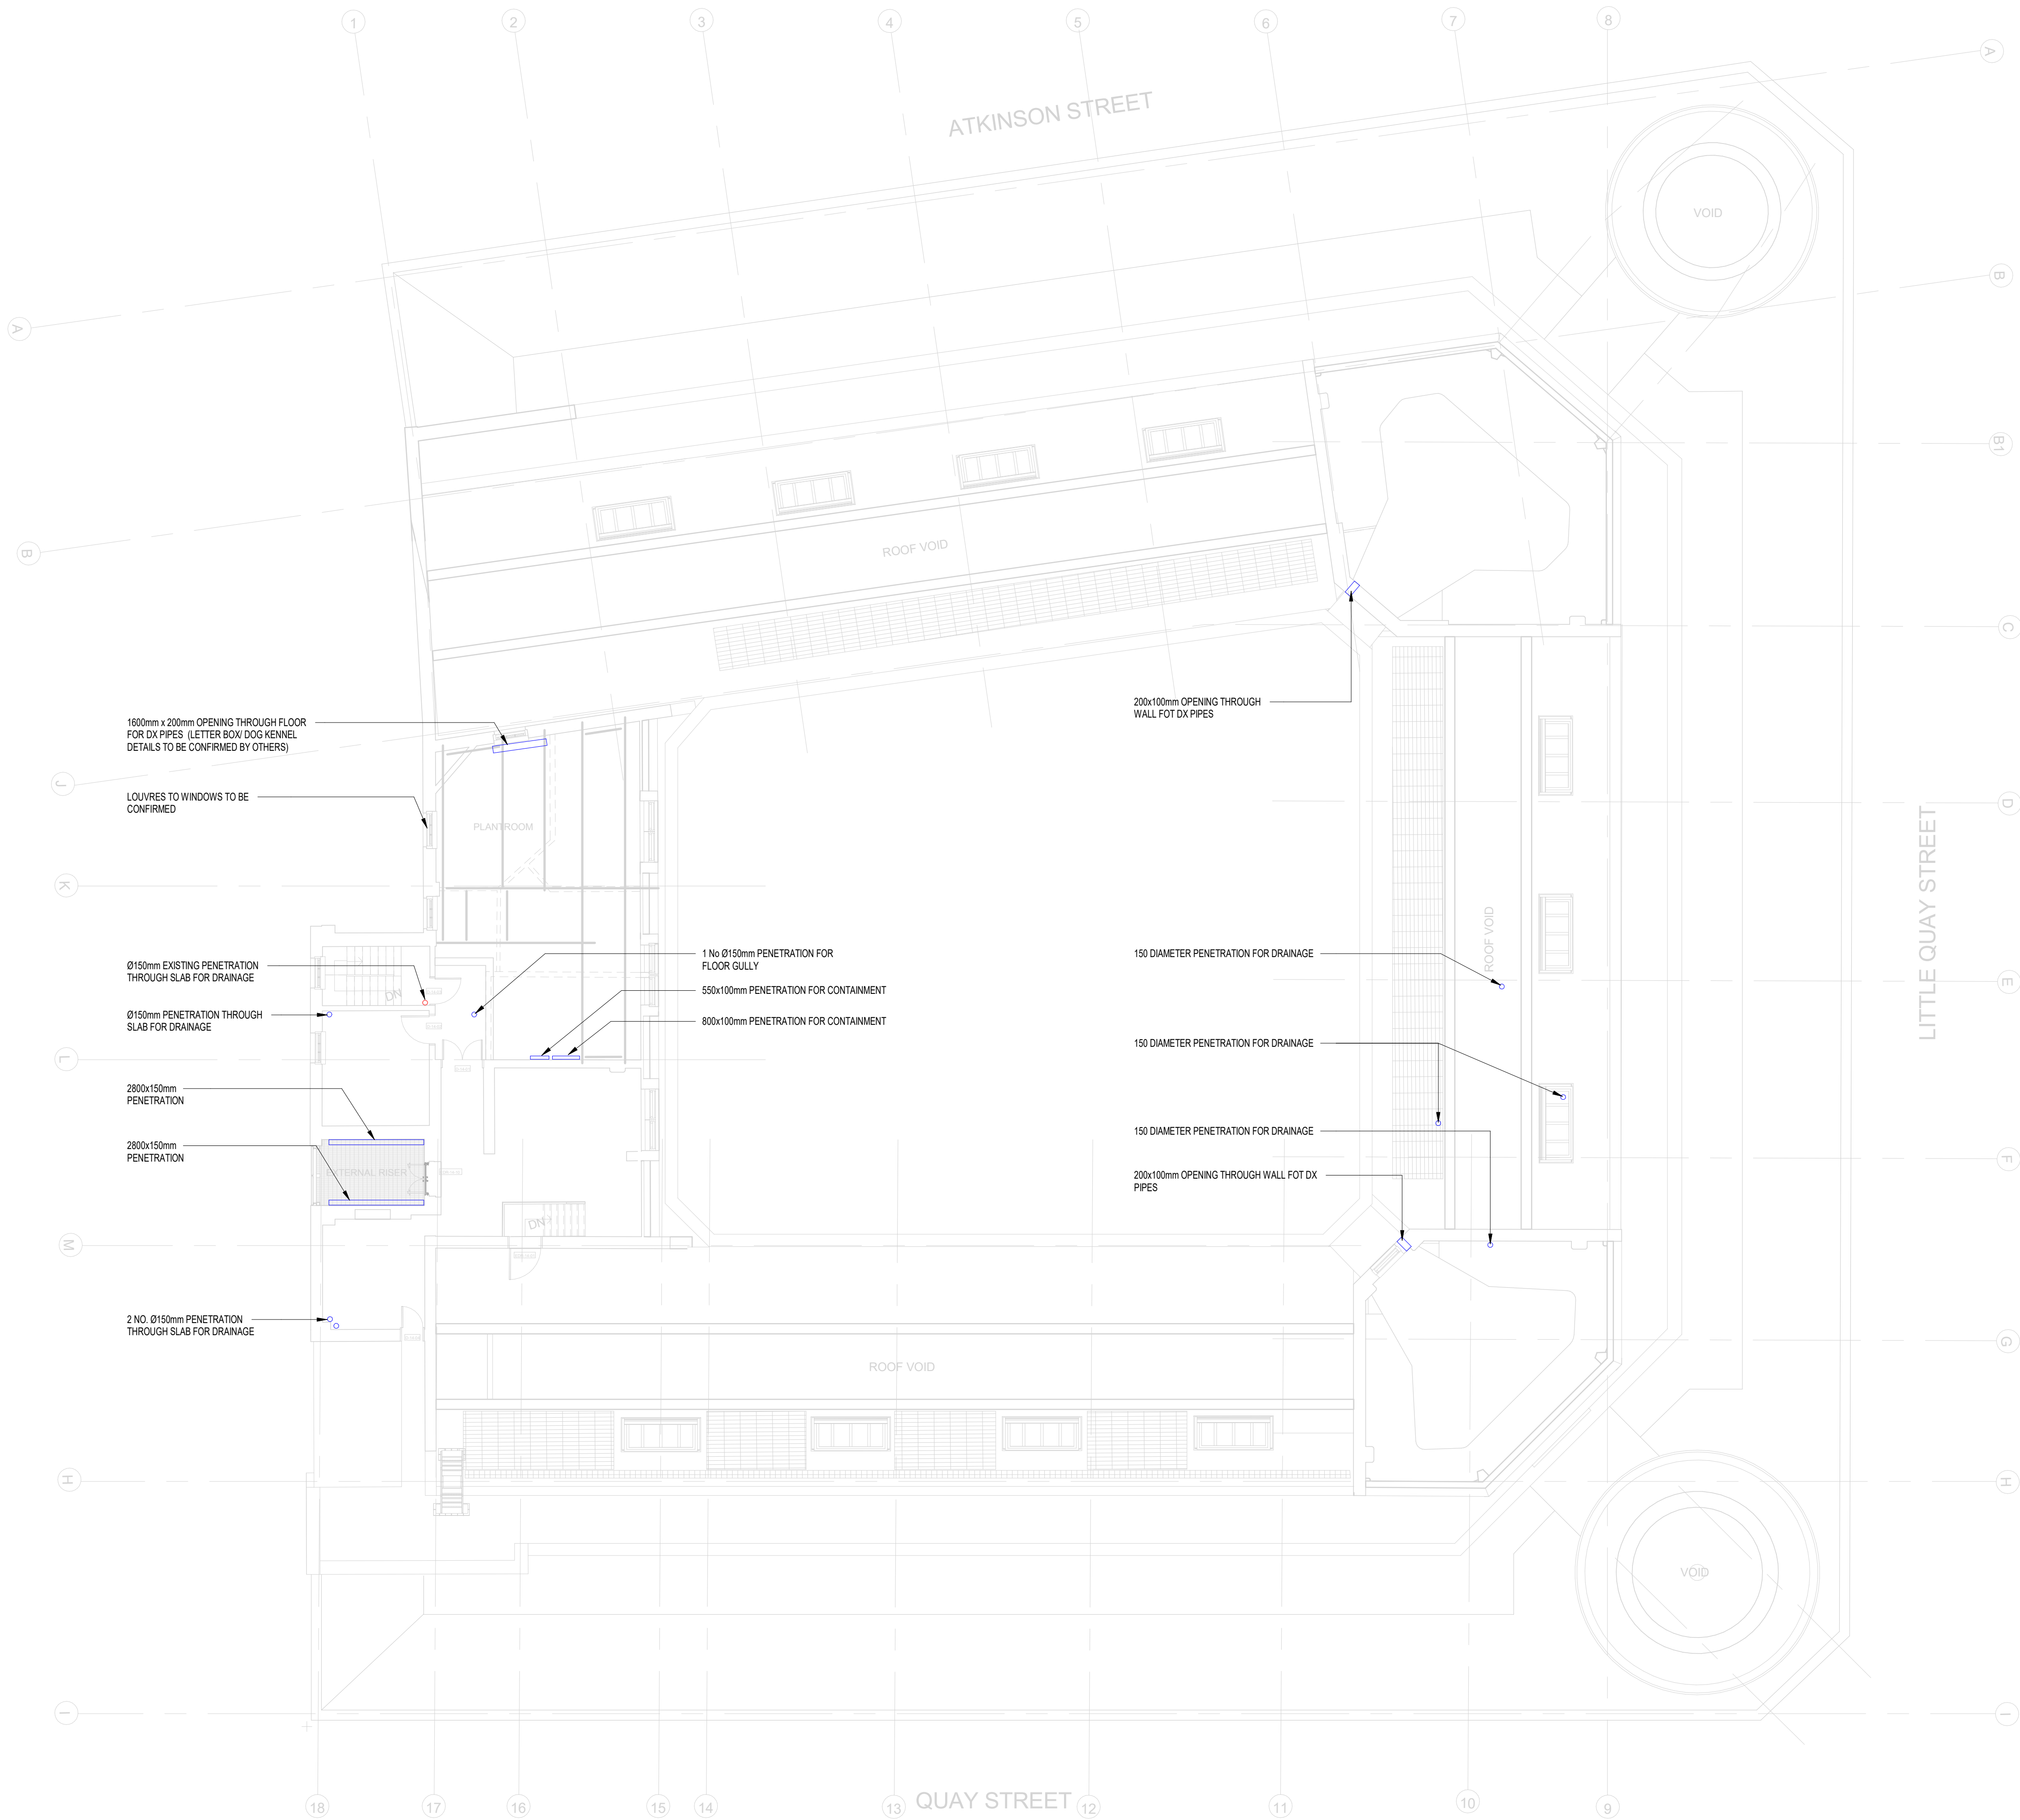

THIS DRAWING IS FOR INFORMATION ONLY DO NOT SCALE			
CDM REGULATIONS			
NUMBER	DATE ISSUED	DATE INITIATED	DATE ASSESSMENT
GENERAL NOTES			
1. THIS DRAWING IS SUBJECT TO COPYRIGHT AND IS NOT TO BE REPRODUCED IN PART OR WHOLE WITHOUT APPROVAL.			
2. DO NOT SCALE THIS DRAWING - CHECK ALL DIMENSIONS ON SITE.			
3. THIS DRAWING SHALL BE READ IN CONJUNCTION WITH THE PROJECT SPECIFICATIONS AND ALL OTHER CONTRACT DOCUMENTATION.			
4. ALL DIMENSIONS ARE IN MILLIMETRES UNLESS OTHERWISE STATED.			
LEGEND:			
○ EXISTING PENETRATIONS			
○ PROPOSED PENETRATIONS			
AP ACCESS PANEL			
□ WALL SLEEVE			
⚡ DOOR UNDERCUT			

REV	DATE	AMENDMENTS	BY	CHKD
P02	30.07.24	DOORWORK OPENINGS INDICATED & RISER DETAIL AMENDED	DB	SH
P01	19.06.24	ISSUED FOR COMMENT & APPROVAL	DB	SH

FOR INFORMATION

Commercial Services Design Ltd

Unit 5
Woodside Court
Clayton Wood Rise
Little Hulton
Tel: 0113 3223190
Web: www.csdesign.uk.com



CLIENT	G&H BUILDING SERVICES		
PROJECT	SUNLIGHT HOUSE LITTLE QUAY STREET MANCHESTER M3 3HP		
TITLE	BUILDERWORK REQUIREMENTS LAYOUT LEVEL 14 & ROOF		
SCALE @ A1: 1:100	CDR REF:	CSD 1298	
DRAWN: MW	ENGINEER: DB		
STARTED: JUNE 24	ISSUED: JULY 24		
DESIGNED: DB	APPROVED: BW		
PROJECT NO:	1298-CSD-XX-14-DR-BW-2515	REV:	P02
Project Originator: Valued Local Type-Designer/Drawings/Author			

ARCHITECTURE IS BASED ON ANOMALY DESIGN ARCHITECTS
DRAWING NO. SUNHANOPO-14-DR-00114 (001)
LEVEL 14 PLAN
RECEIVED 01.08.2024