



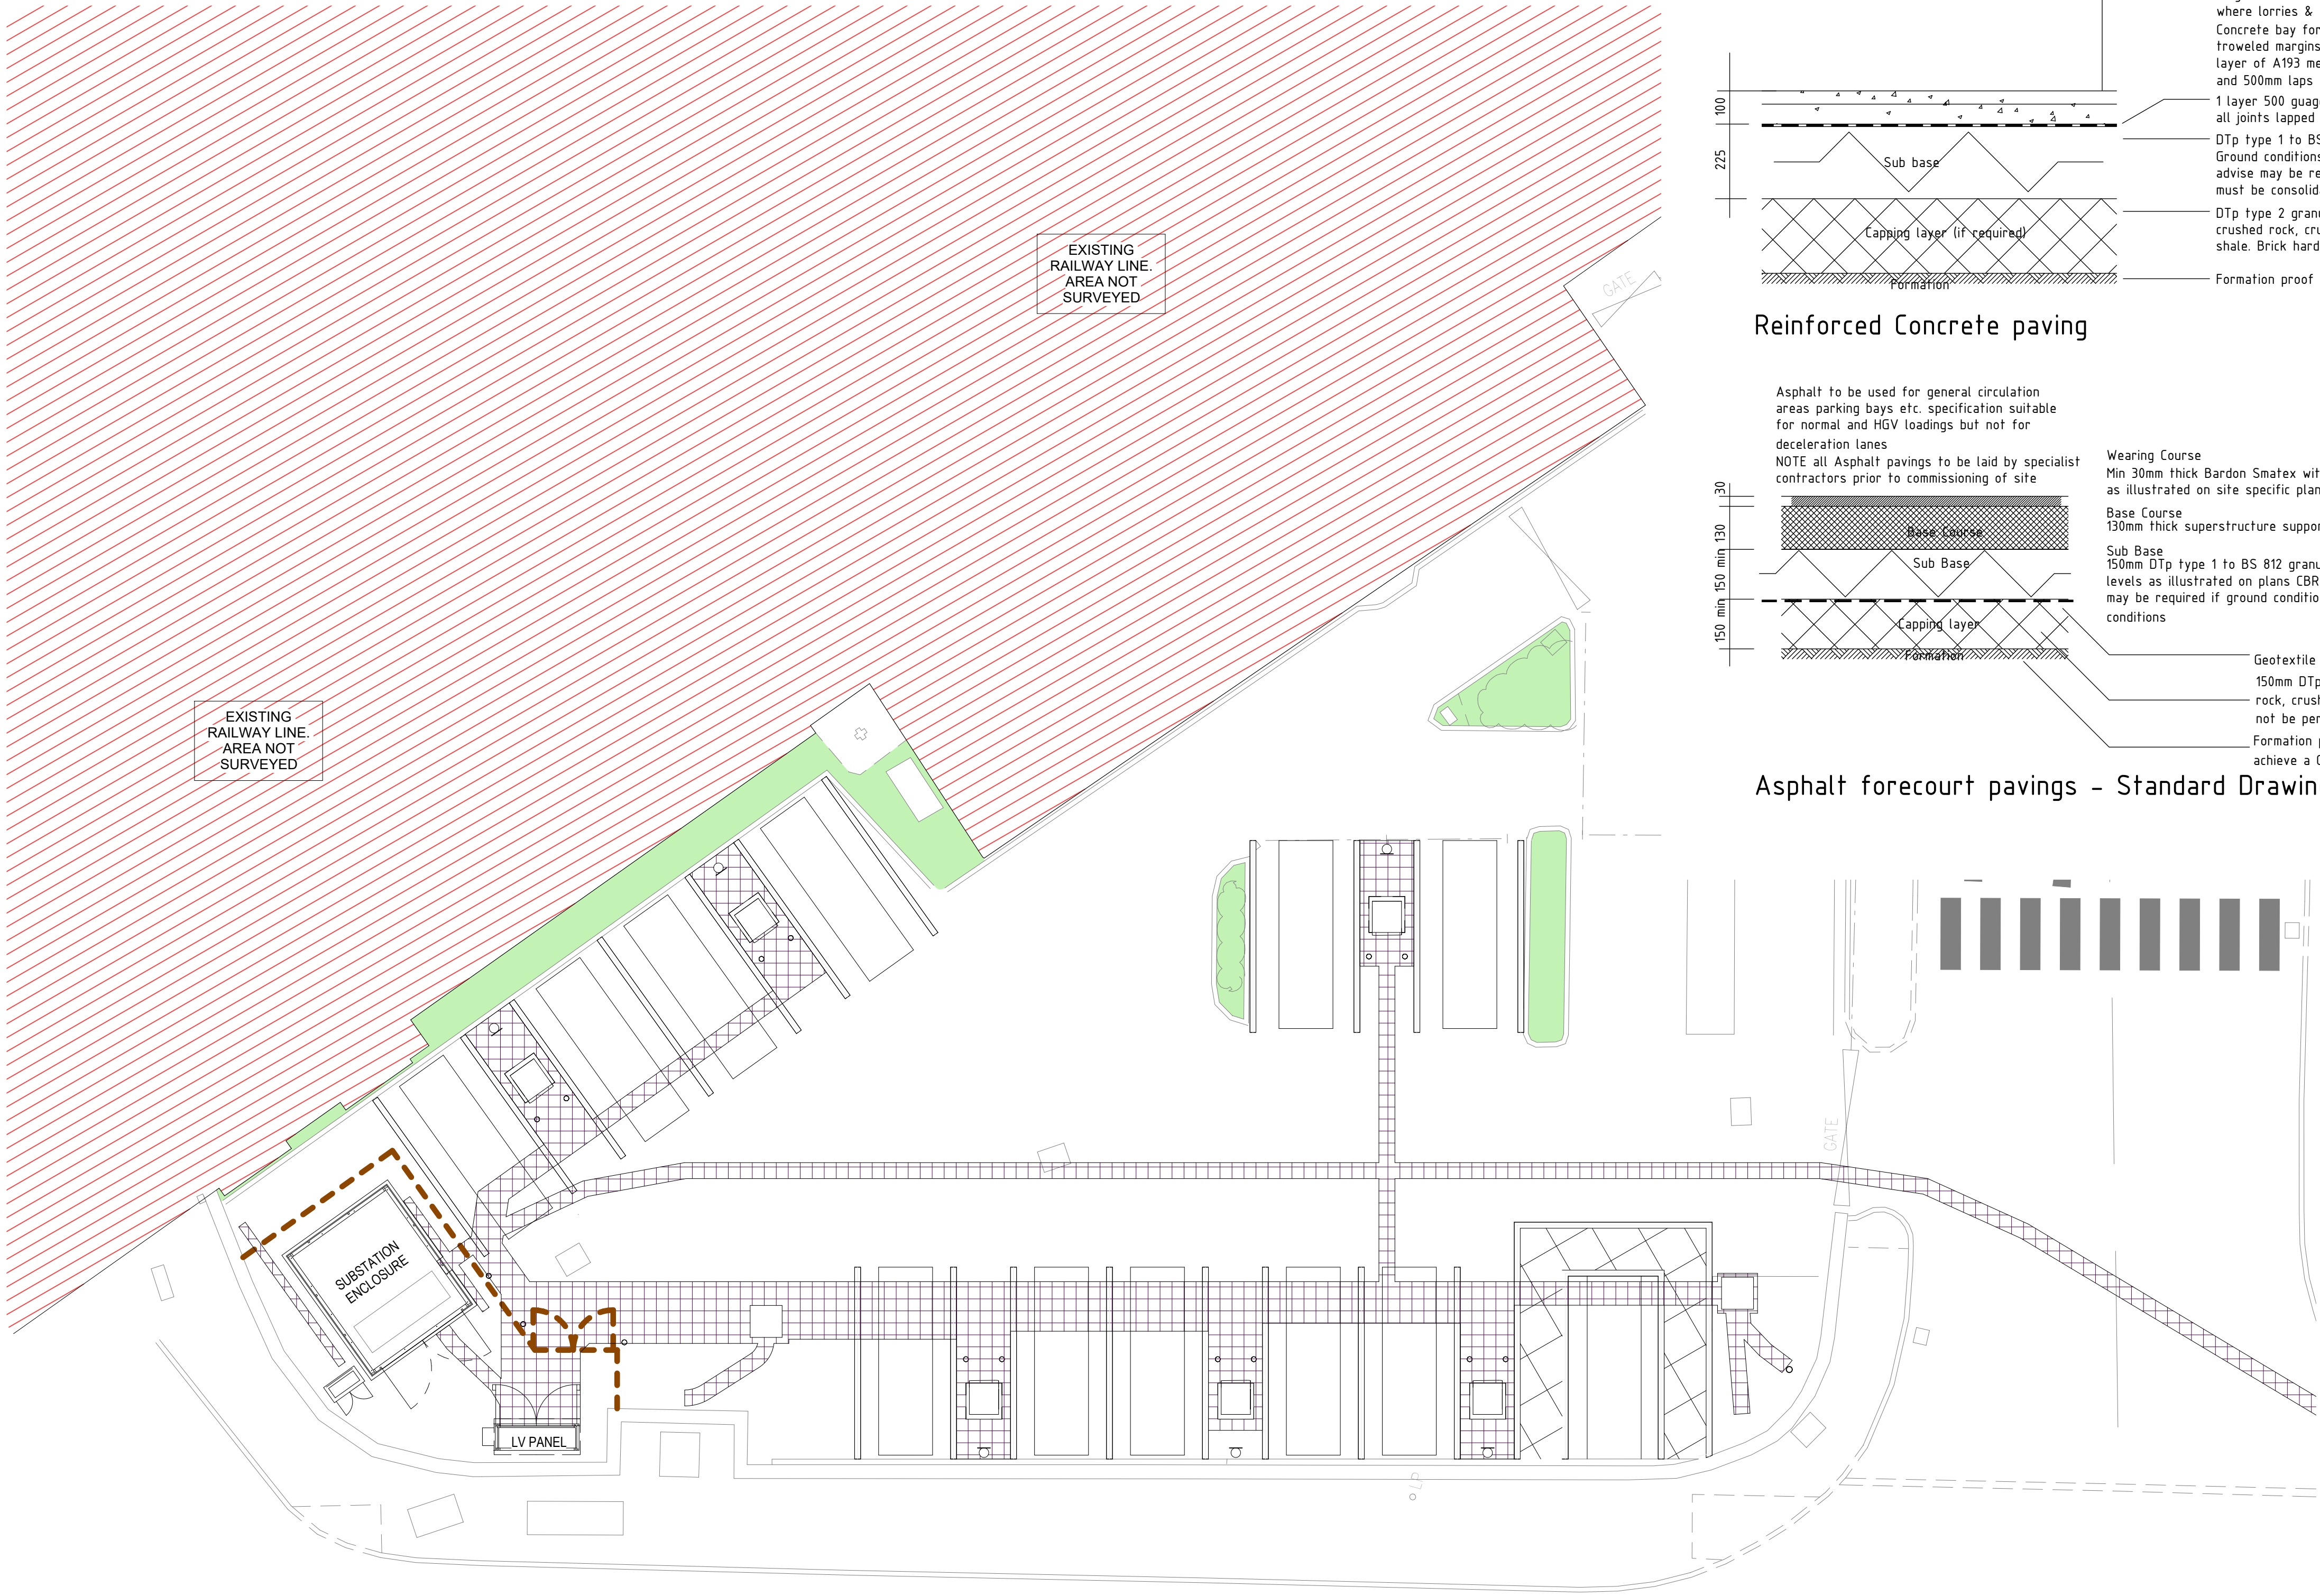

Finishes Layout PL
1 : 100

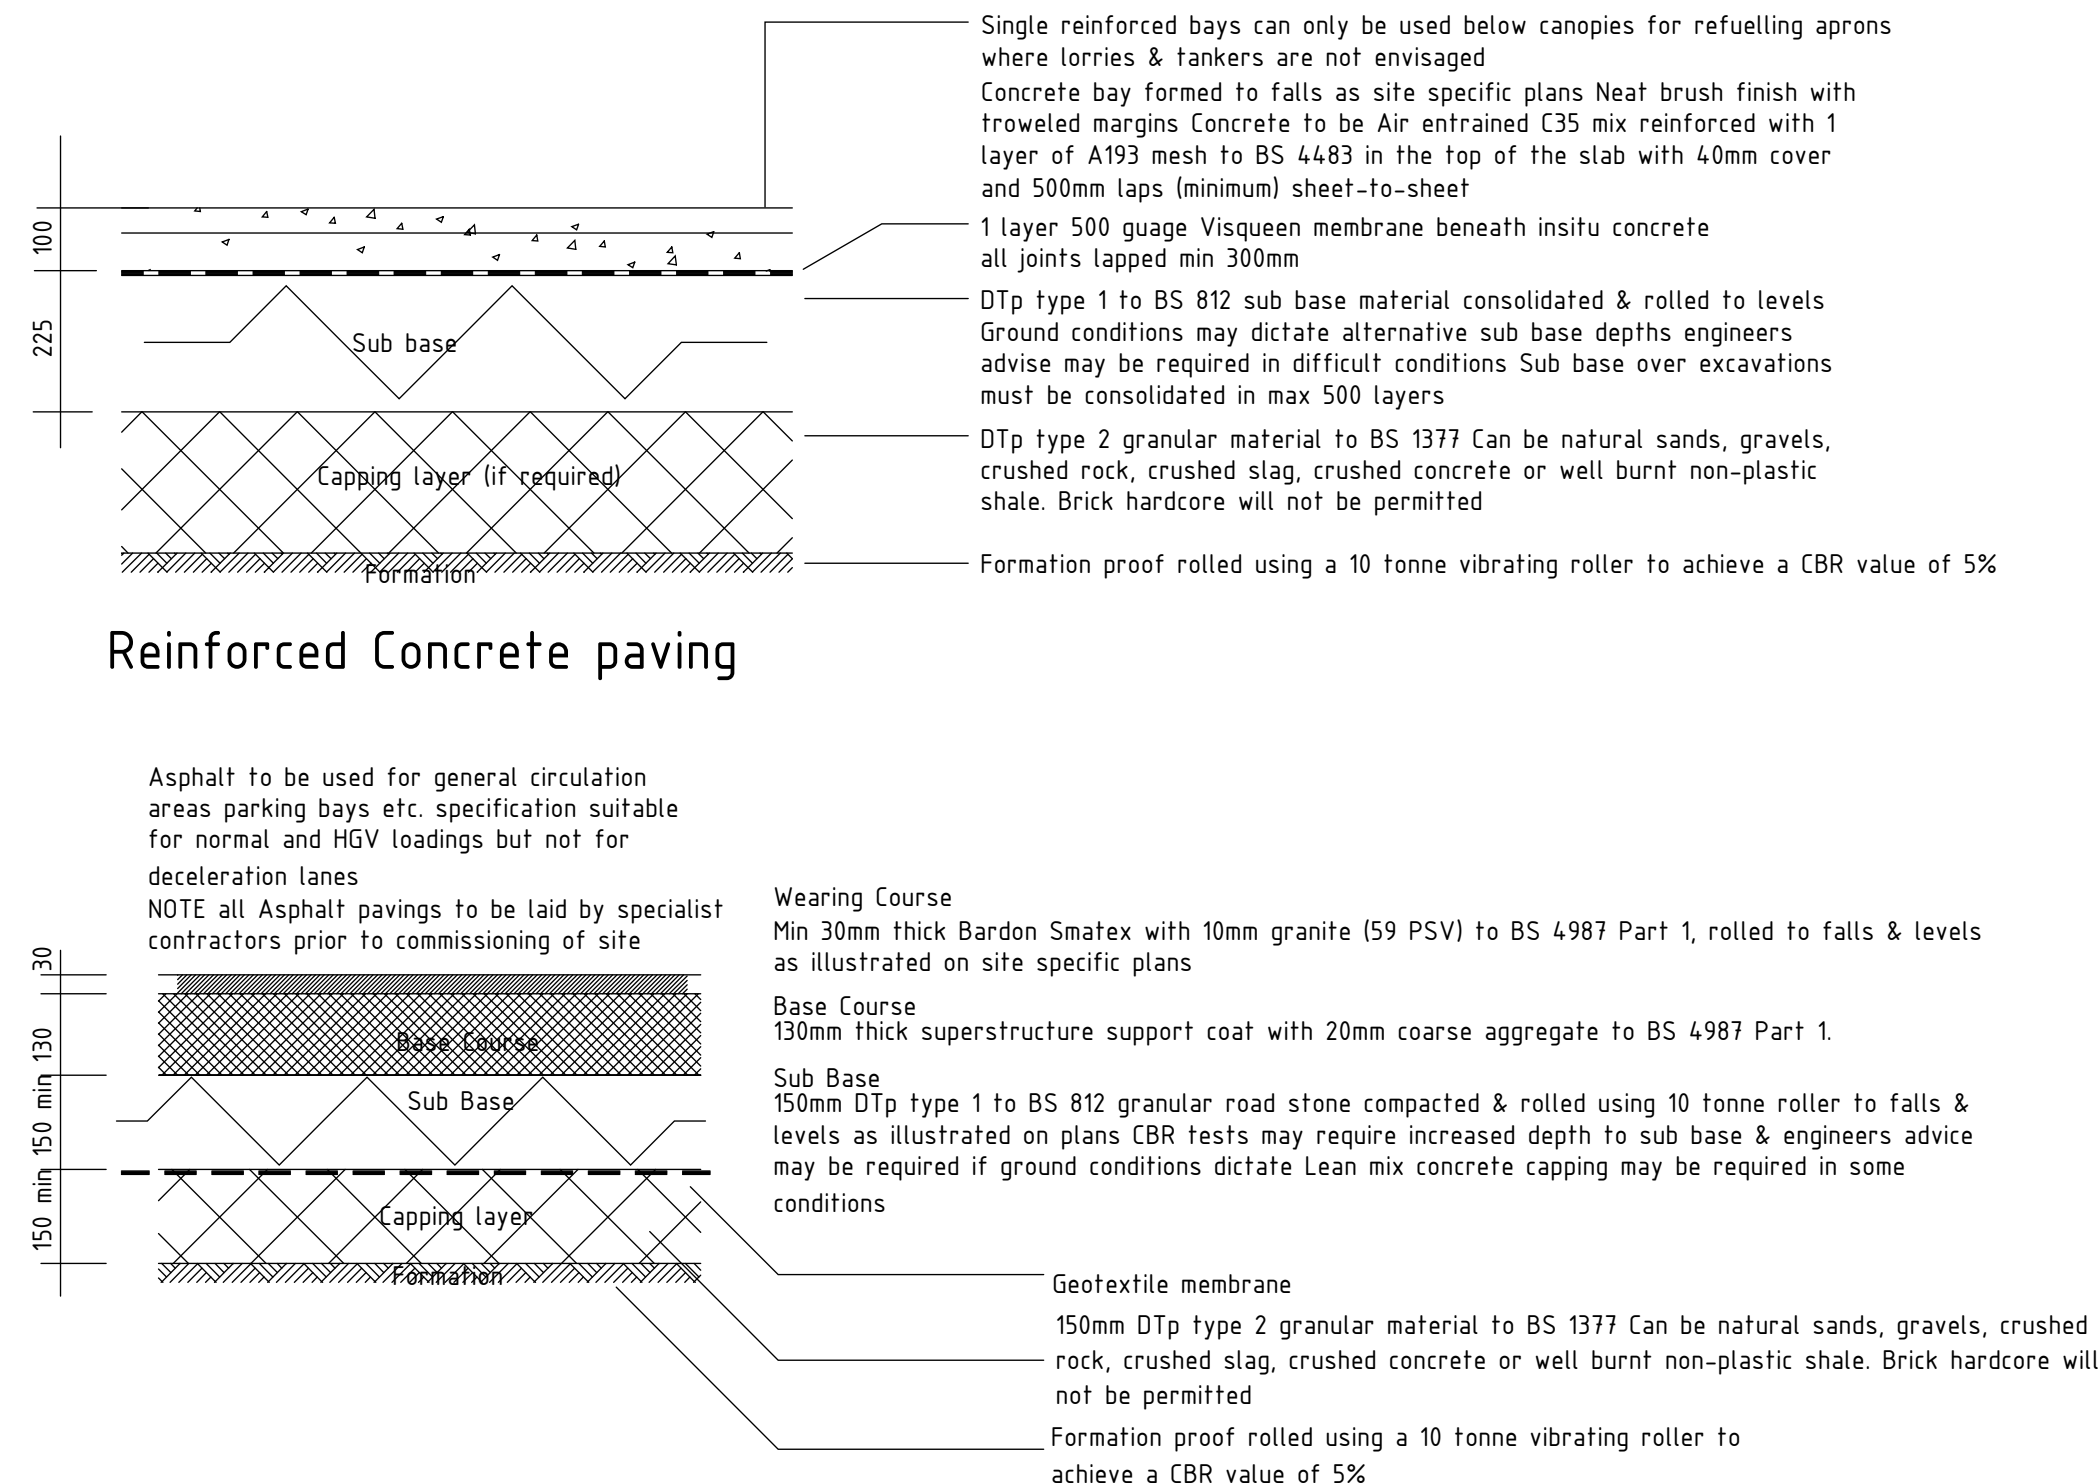


Surfacing Legend

- Denotes 100mm thick concrete paving with 1 no layer of A193 mesh reinforcement (Trowelled Smooth)
- Denotes New 100mm thick concrete paving with 1 no layer of A193 mesh reinforcement (Brushed Finish)
- Denotes New Asphalt Surfacing
- Denotes New Landscape Infill
- Denotes Pea Gravel Infill
- Denotes relaying of existing paving
- Denotes New HB2 Kerb Line / to match existing
- Denotes 2.2m H GRP Fencing
- Denotes 1m High Timber Post & Rail Fencing
- Denotes New Pre Cast Concrete Retaining Wall (To Engineers Details)
- BOL B-NAL Denotes new 150mmØ NAL X-Last Bollard & Socket
- Denotes new 140mmØ Type E anti ram protection bollard (BP Approved Bailey Streetscene)

See details sheet for further information

NOTES
All dimensions to be verified on site, and the Architect informed of any discrepancy. All drawings and specifications should be read in conjunction with the Health and Safety Plan; all conflicts should be reported to the Principal Designer.
This drawing is the copyright of C+A Design Limited. ©
DO NOT CONSTRUCT FROM THIS DRAWING

Construction staff and operatives must ensure the Principal Contractor has provided thorough and accurate information on all health and safety aspects relating to the designs identified on this drawing, including the review of:
• Designers/contractors risk assessments
• Method statements
• Permits to work
• Construction phase health and safety plan

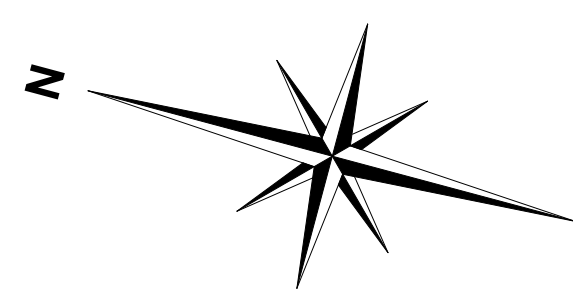

B	Sub-station enclosure updated to DNO specification. Lighting column locations updated to suit lighting design	11/10/24	JDY	MK
A	Planning Issue	17/09/24	JDY	MK
revision		date	by	chk

PLANNING ISSUE

CLIENT

bp pulse

PROVIDER

envevo

C+A Design

C+A Design Ltd. 2b - 3b Hathersage Business Park, Heather Lane, Hathersage, S32 1DP
Tel: 01433 652220 Web: www.cad-td.co.uk

DRAWING ISSUE

☐ Preliminary ☐ Costing ☐ Construction
☒ Planning ☐ Tender ☐ Record

date	scale @ A1	drawn by	checked by
24/10/23	As indicated	JDY	MK

Universal Square
Devonshire St N, Manchester M12 6JH

Finishes Layout

role	originator	volume	levels	type	suitability
A	CA	S1	00	DR	S4
project number		drawing number		revision	
23095US		210_08		B	

