



- NOTES
- All dimensions are in millimetres unless otherwise stated
 - This drawing is to be read with all other relevant documentation
 - Do not scale from this drawing, all measurement data should be taken directly from the model

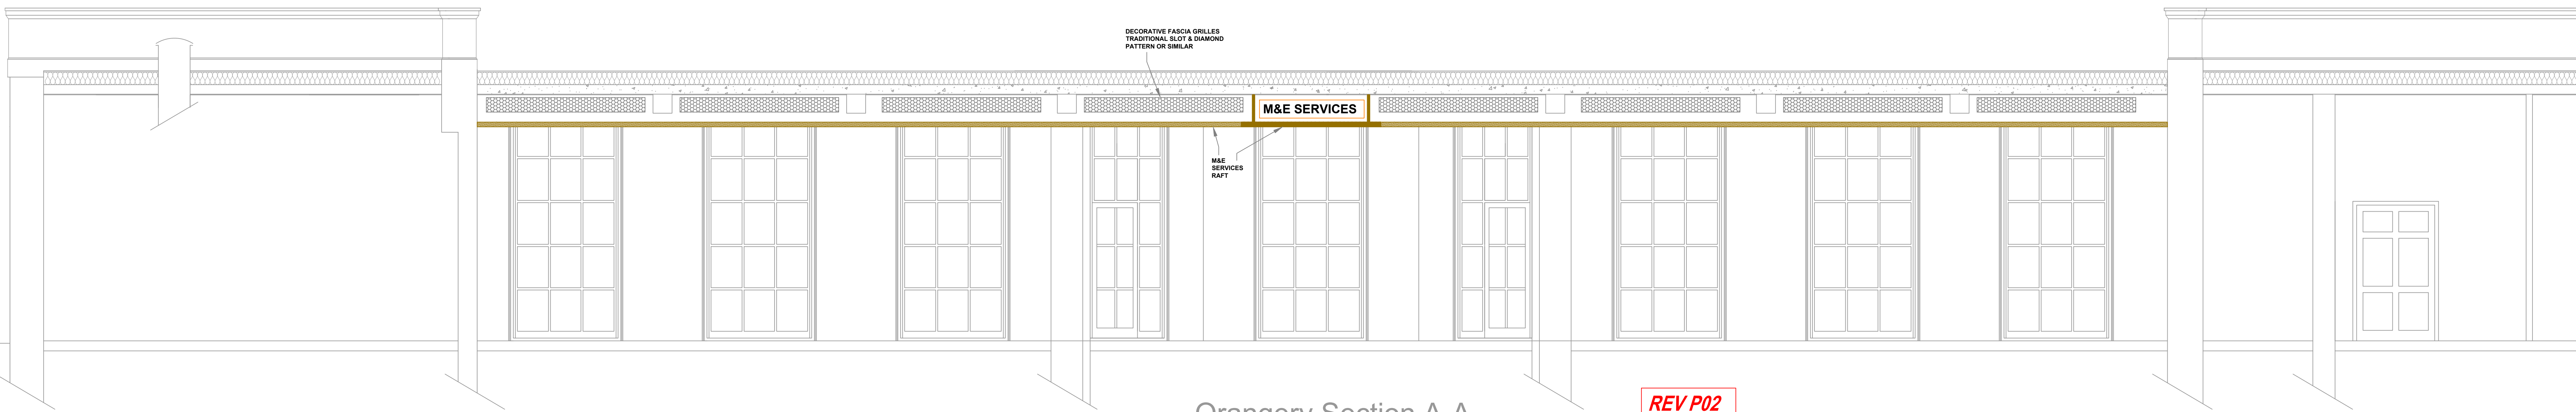

Orangery Section A-A

REV P02


NOTE: THE EXACT LOCATIONS OF THE HEAT RECOVERY VENTILATION UNITS MAY VARY SLIGHTLY DEPENDANT UPON FINAL SUPPORT FRAME DESIGN - SEE ALSO DRG M-0018 (AND LOCATION OF ROOF PENETRATIONS TO SUIT EXISTING SLAB REINFORCING BAR LOCATIONS) ANY WORKING DETAIL ADJUSTMENTS TO BE DESIGNED KEEP THE SERVICES OUT OF LINES OF SIGHT

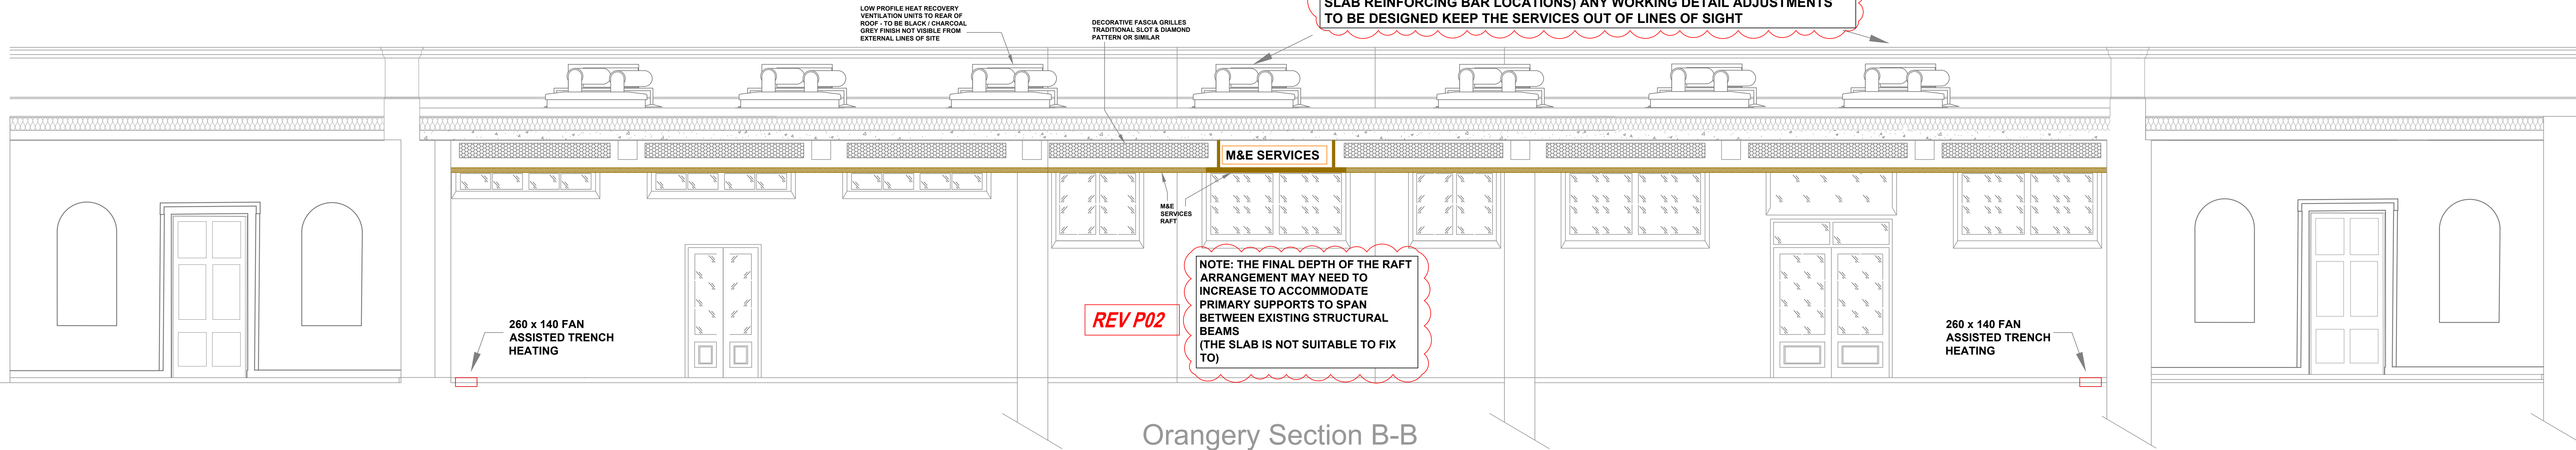

Orangery Section B-B

REV P02


NOTE: THE FINAL DEPTH OF THE RAFT ARRANGEMENT MAY NEED TO INCREASE TO ACCOMMODATE PRIMARY SUPPORTS TO SPAN BETWEEN EXISTING STRUCTURAL BEAMS (THE SLAB IS NOT SUITABLE TO FIX TO)

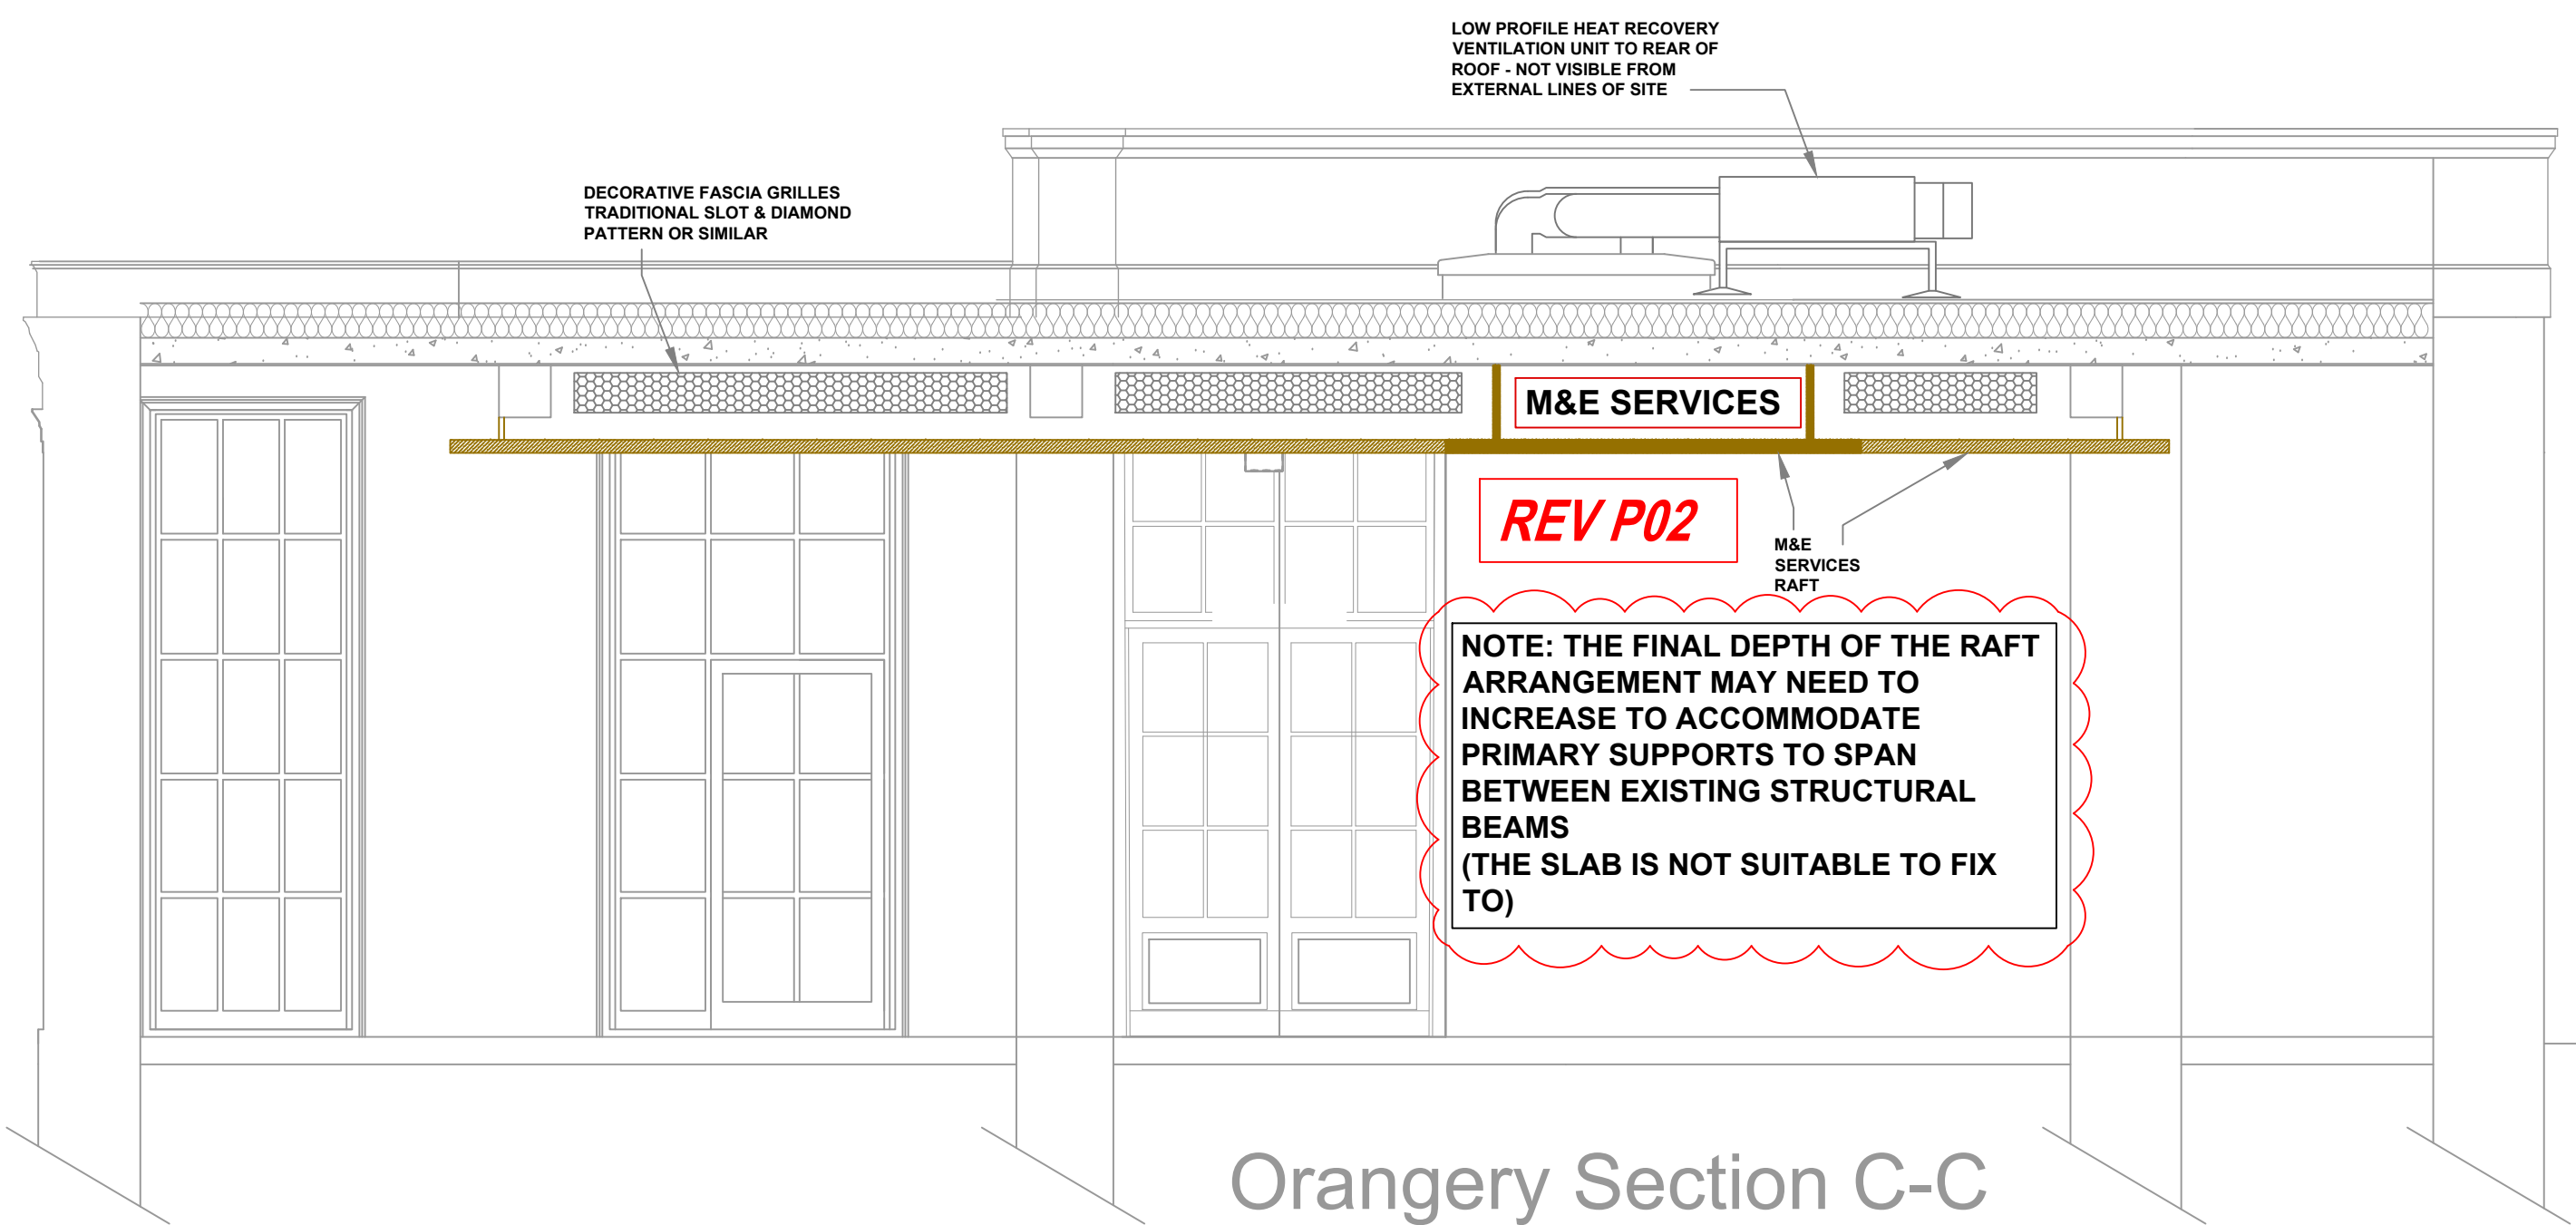

Orangery Section C-C


REV P02

NOTE: THE FINAL DEPTH OF THE RAFT ARRANGEMENT MAY NEED TO INCREASE TO ACCOMMODATE PRIMARY SUPPORTS TO SPAN BETWEEN EXISTING STRUCTURAL BEAMS (THE SLAB IS NOT SUITABLE TO FIX TO)

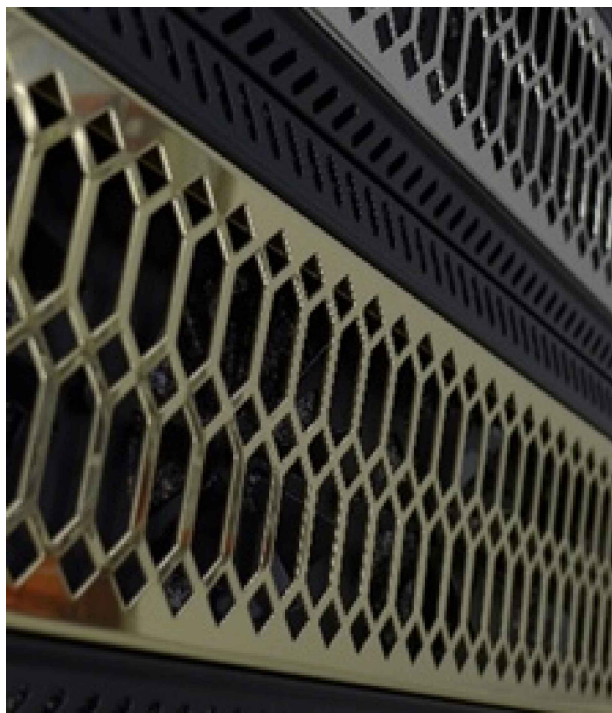

EXAMPLE OF PROPOSED RAFT FASCIA GRILLE APPEARANCE - FINISH TBC TO COMPLIMENT RAFT DESIGN


REV P02

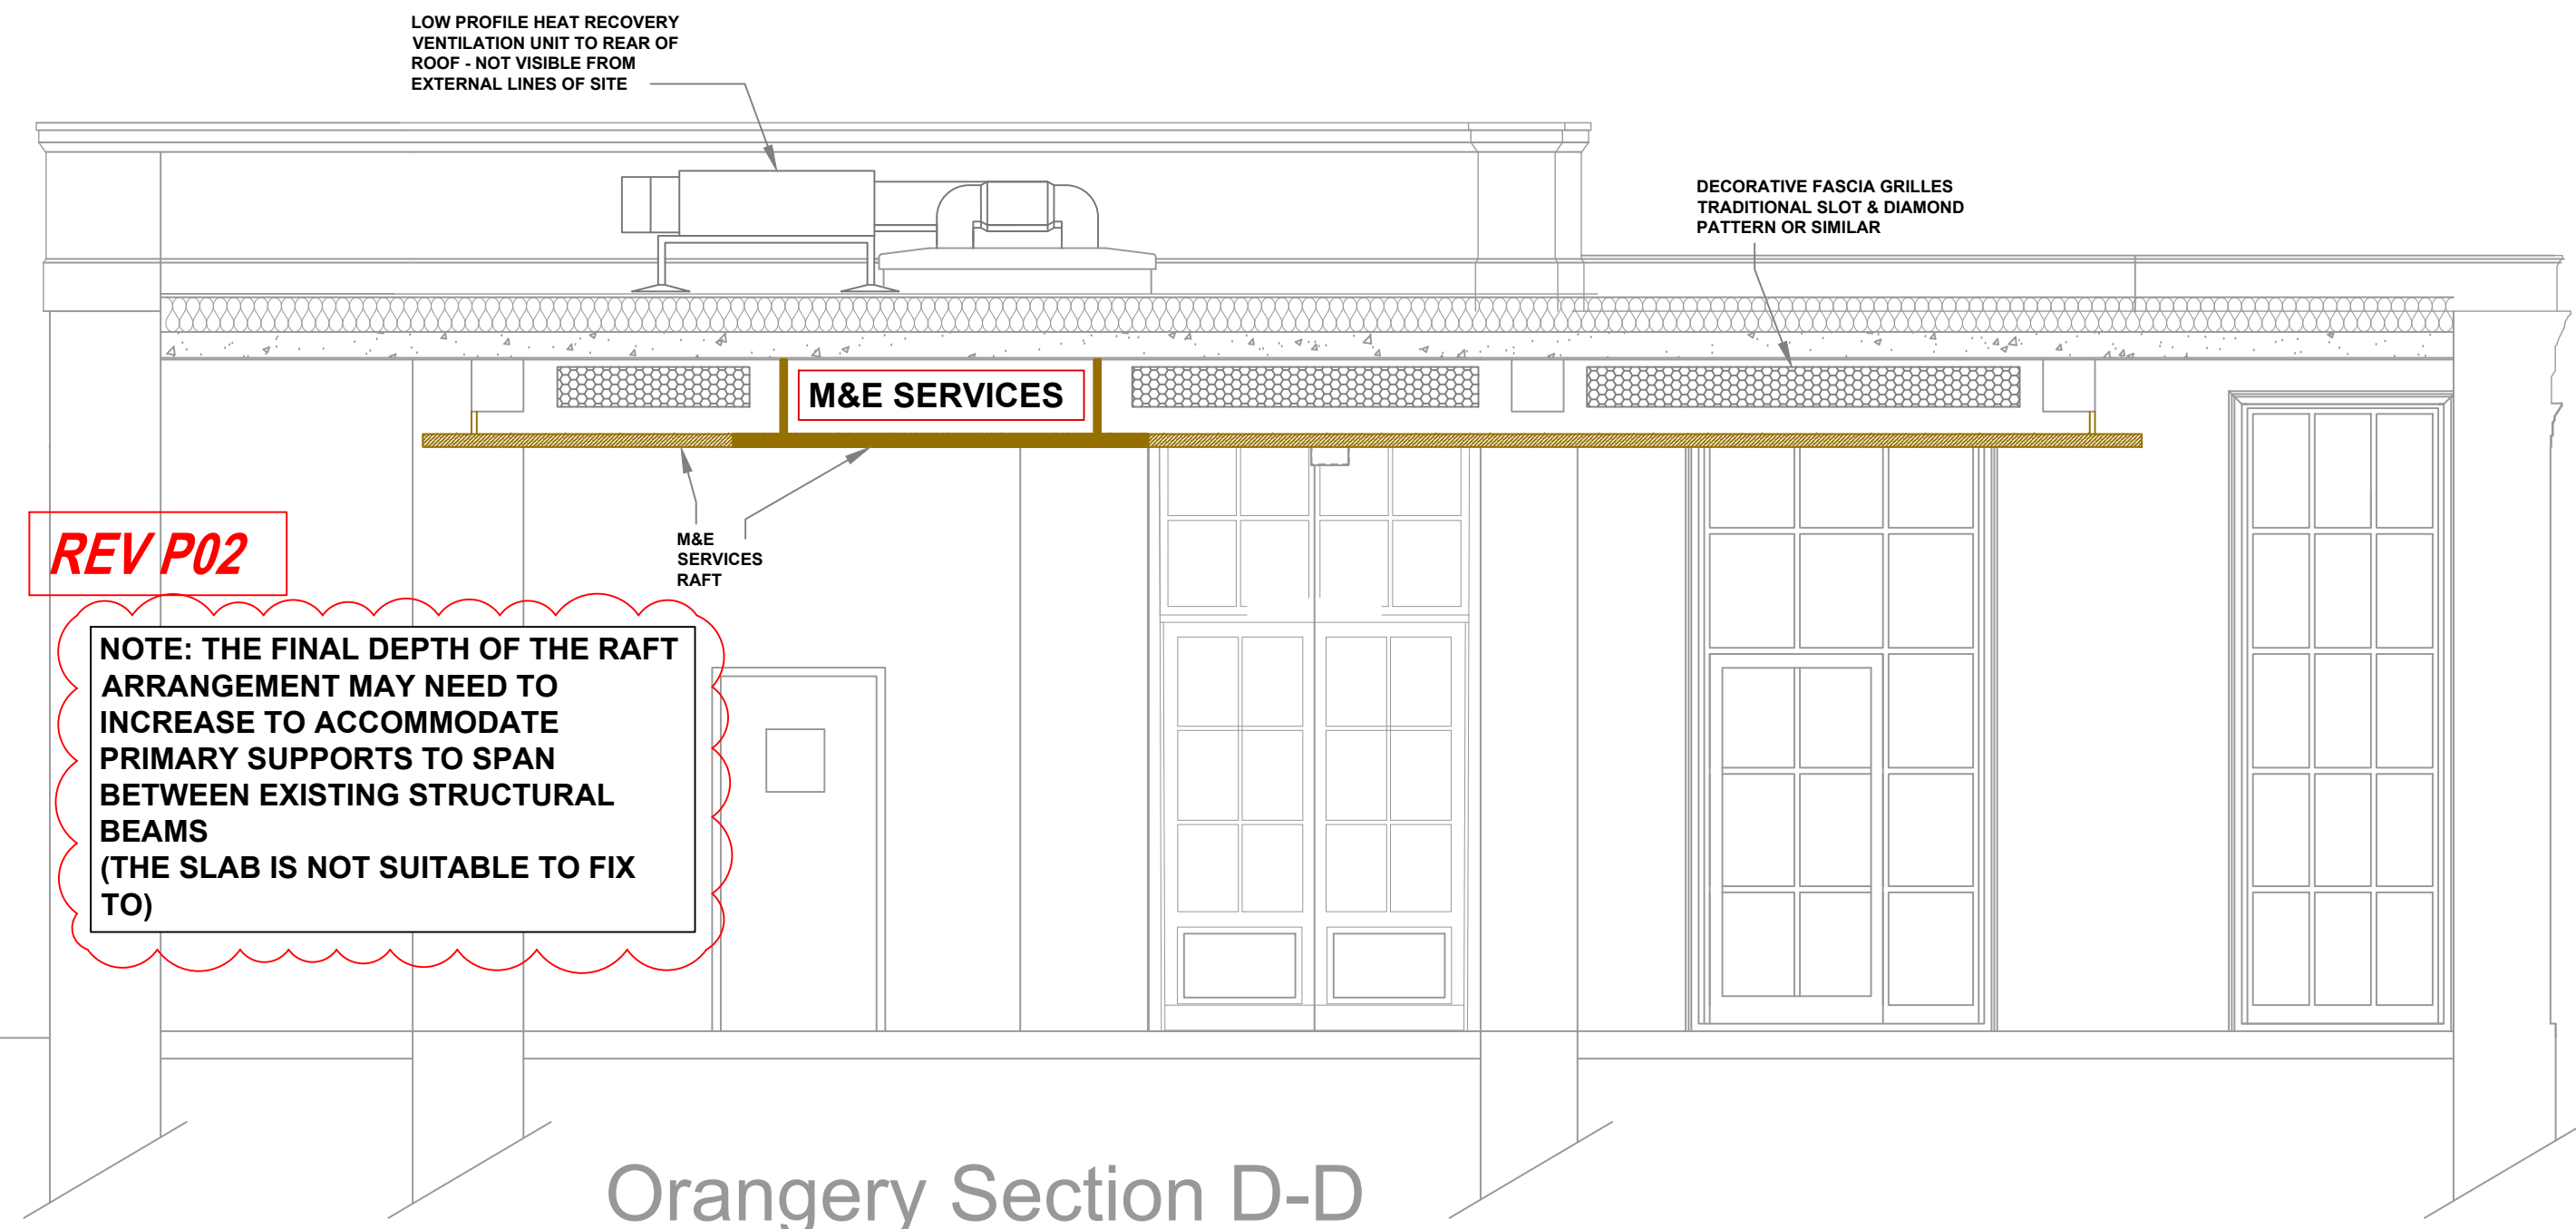

Orangery Section D-D

REV P02

NOTE: THE FINAL DEPTH OF THE RAFT ARRANGEMENT MAY NEED TO INCREASE TO ACCOMMODATE PRIMARY SUPPORTS TO SPAN BETWEEN EXISTING STRUCTURAL BEAMS (THE SLAB IS NOT SUITABLE TO FIX TO)

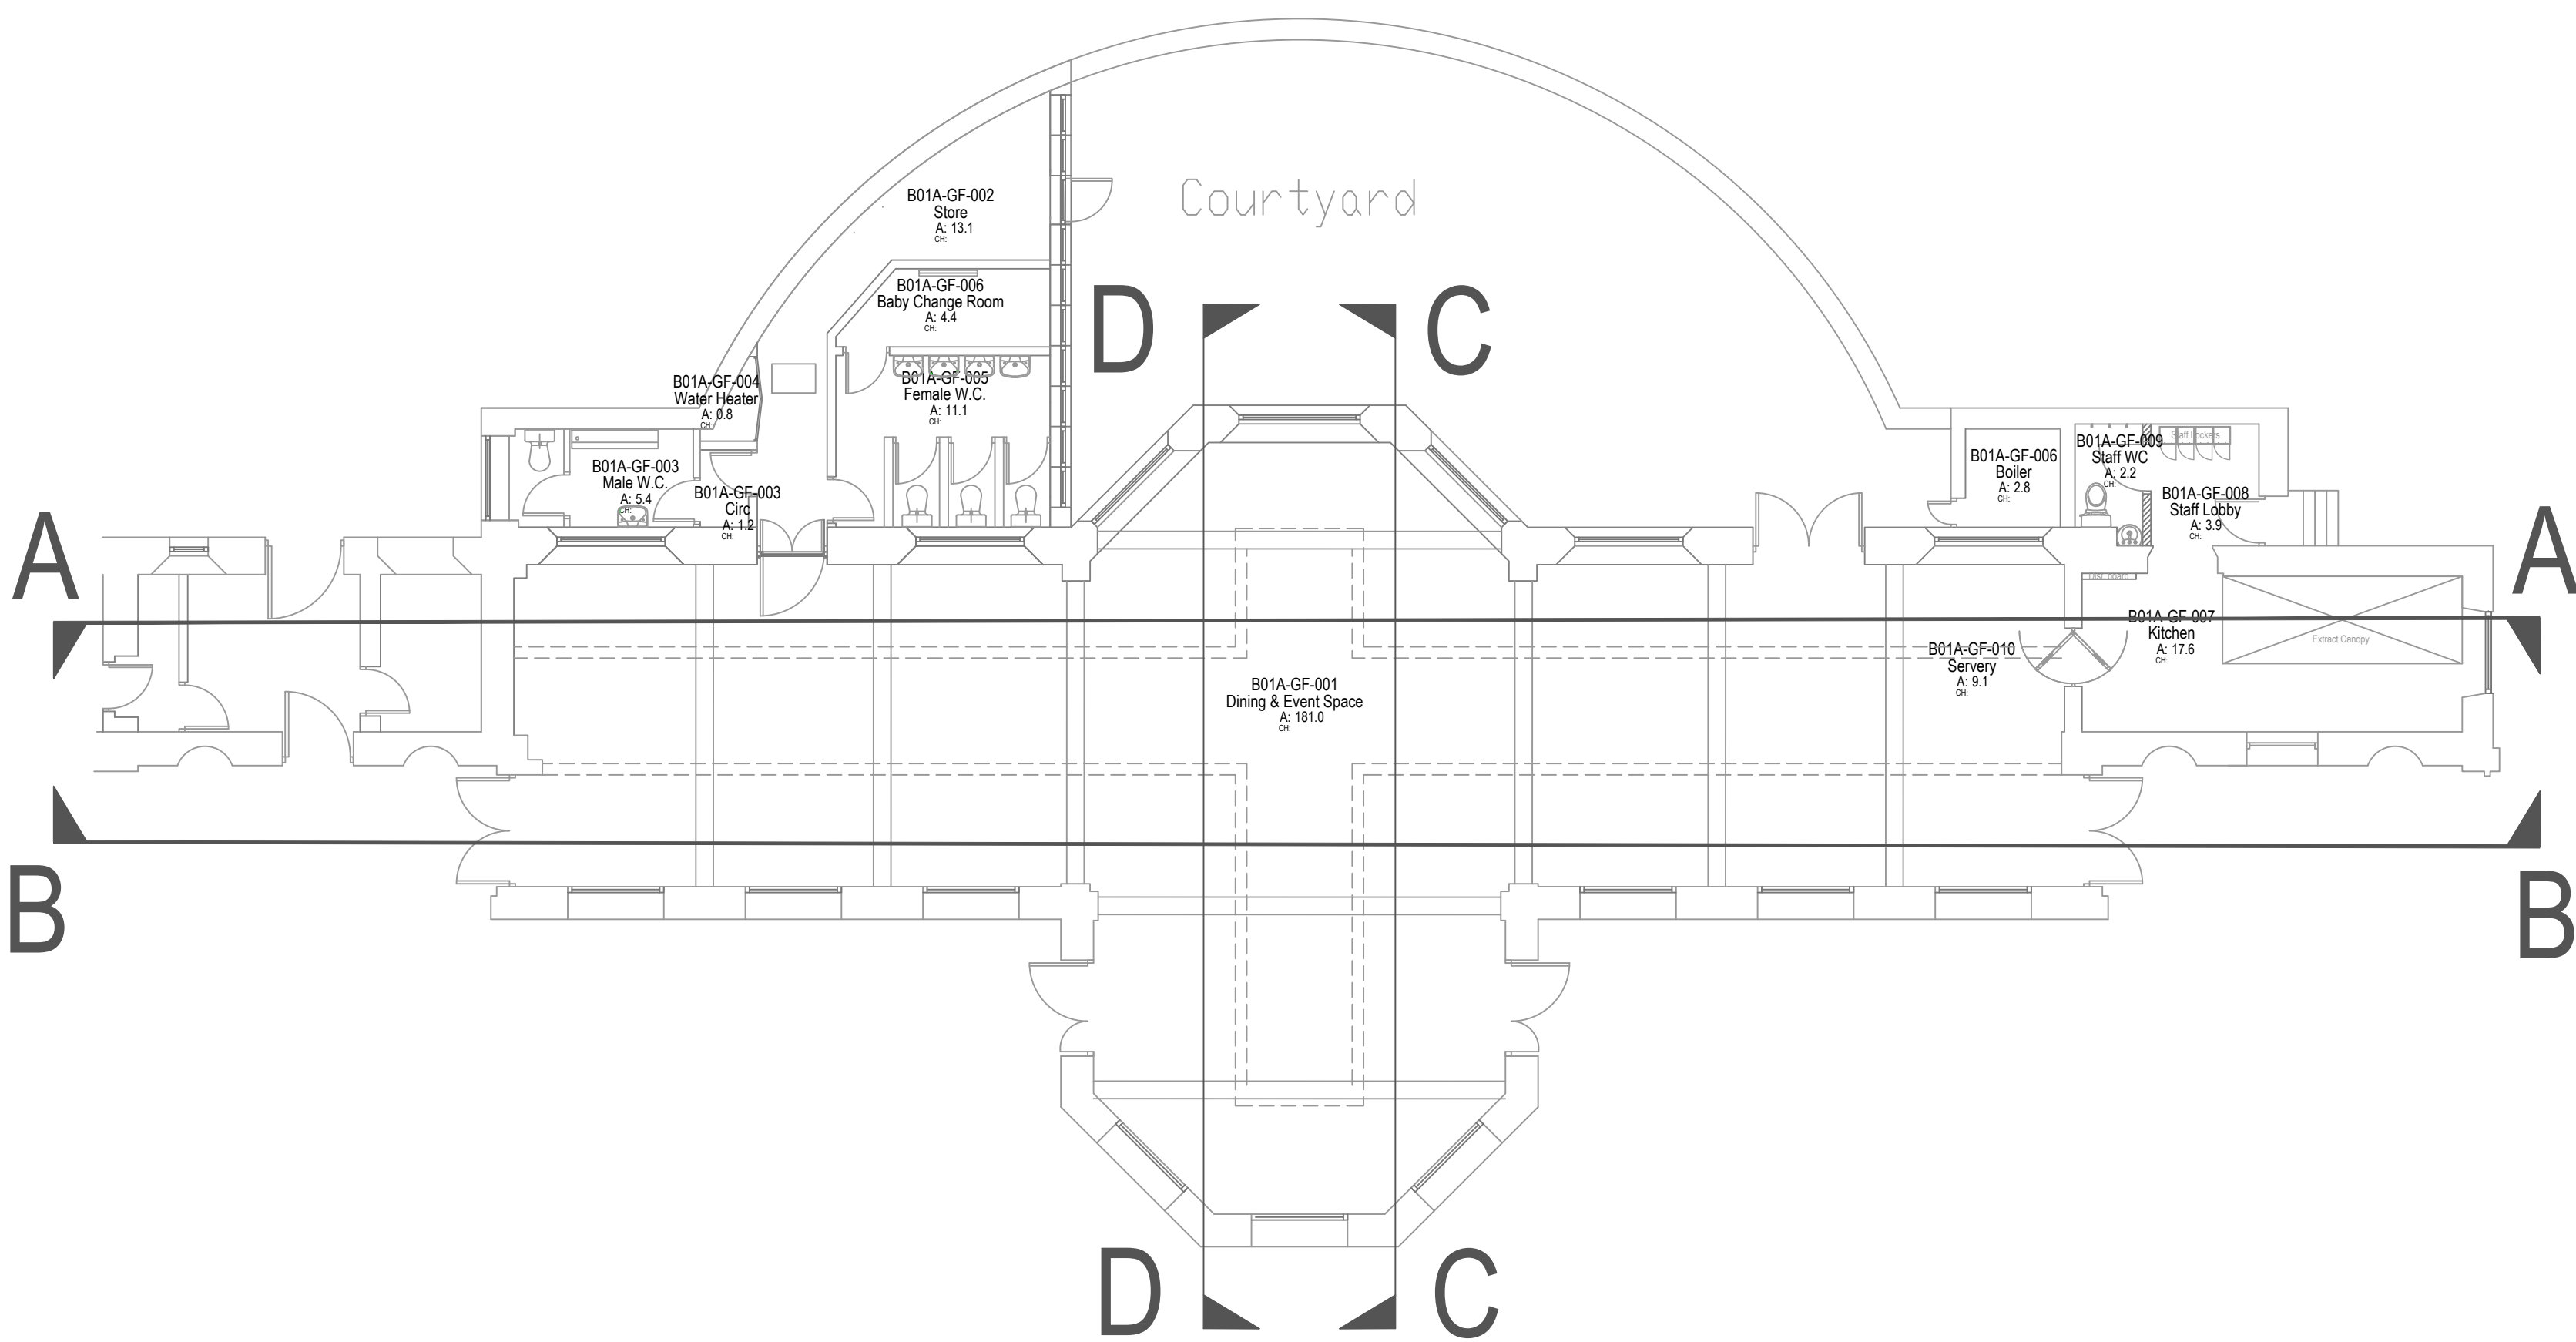

P02	PLANNING ISSUE	SF	JUN 24
T01	TARGET COST ISSUE	SF	FEB 24
P01	PLANNING ISSUE	SF	FEB 24
Rev	Description	By	Date



MANCHESTER CITY COUNCIL
Capital Programmes Division

DRAWING STATUS: Planning

PROPERTY TITLE: Heaton Park Orangery, Heaton Park, Prestwich, Manchester, M25 2SW

UPRN: 010090423978
SFE NO: 0000

PROJECT TITLE: Heaton Park Orangery Internal & External Refurbishment

DRAWING TITLE: Mechanical Proposals - Indicative Elevations & Sections

JOB NO: LP145449
DATE: 02/08/2023
REV: P02

SCALE: 1:50 @ A0
AUTHOR: S Fox
CHECKED BY: L Stelfox
APPROVED BY:

DRAWING NO: HPO-MCC-B01-GF-DR-M-0016