


# SPECTATOR AREA

# SYNTHETIC PITCH

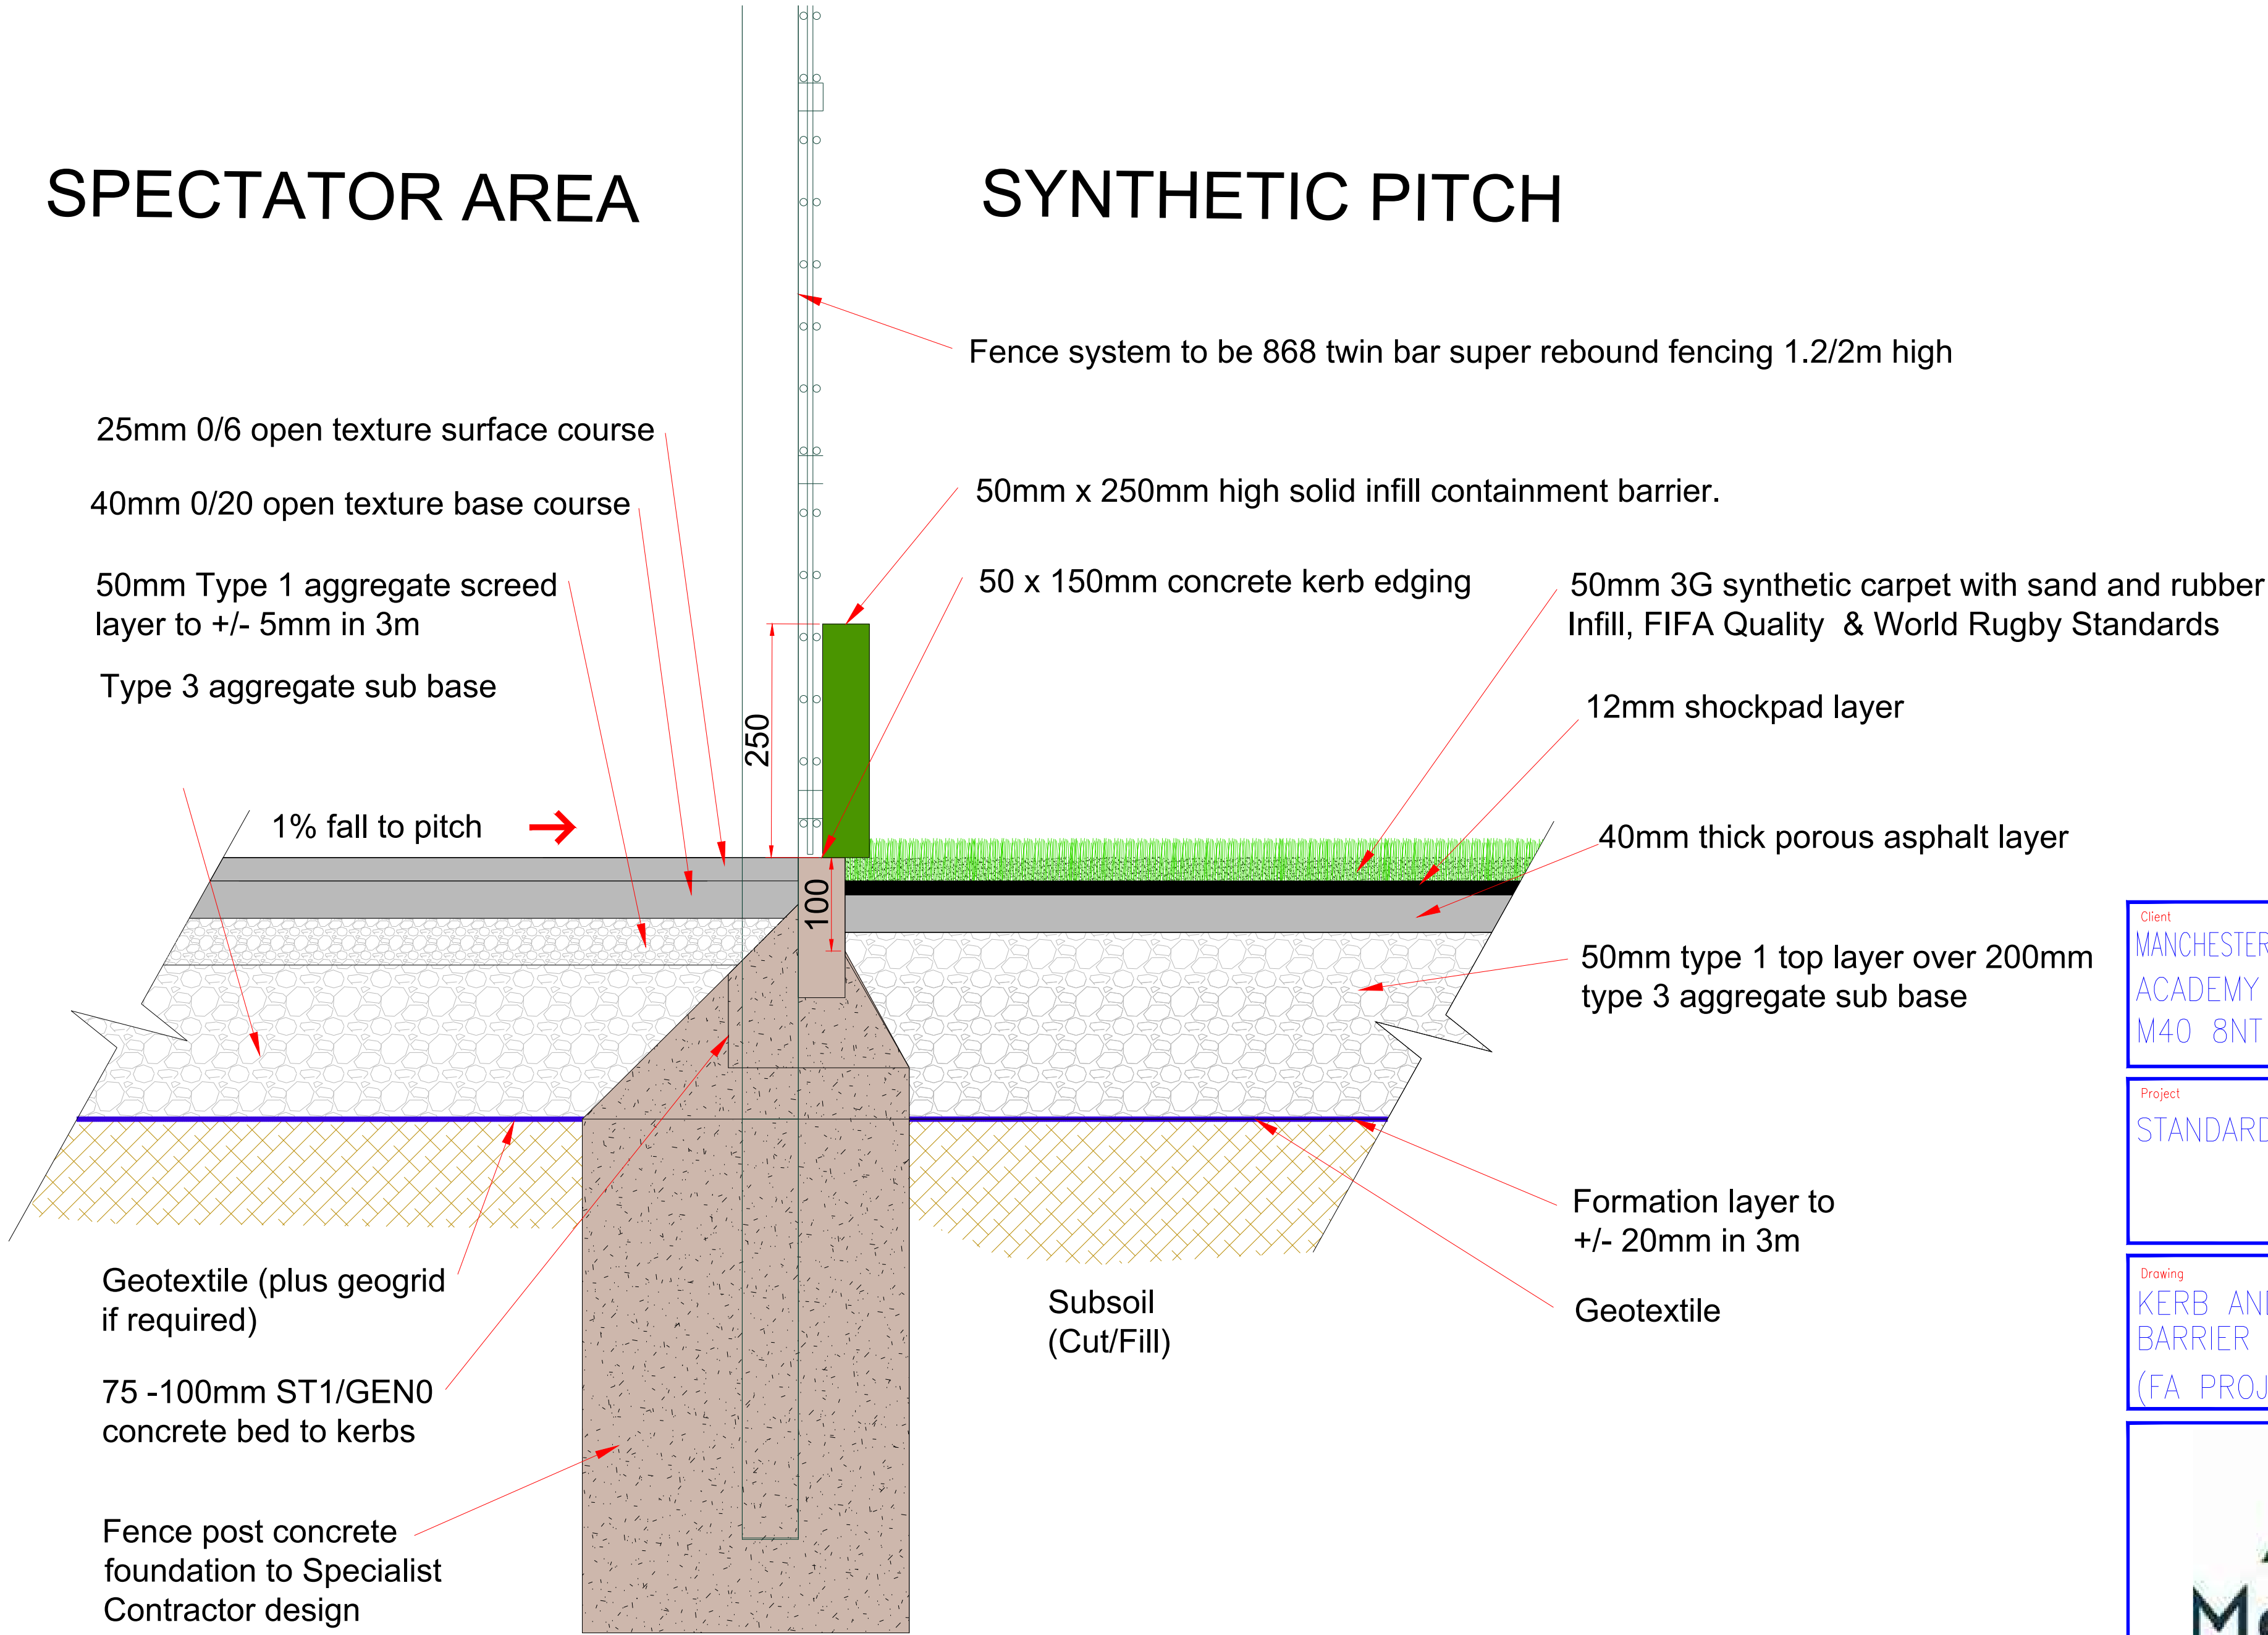

Client  
MANCHESTER COMMUNICATION  
ACADEMY  
M40 8NT

Project  
STANDARD DRAWING

Drawing  
KERB AND INFILL CONTAINMENT  
BARRIER TO SPECTATOR AREA  
(FA PROJECT)



|               |                  |               |       |       |  |
|---------------|------------------|---------------|-------|-------|--|
| Drawn<br>HJ   | Date<br>09-07-24 | Scales<br>1:5 |       |       |  |
| Checked<br>01 | Plot No          | Prelim        | Check | Finol |  |

|        |                              |          |
|--------|------------------------------|----------|
| Job No | Drawing No<br>MCA-MUK3213-24 | Rev<br>A |
|--------|------------------------------|----------|